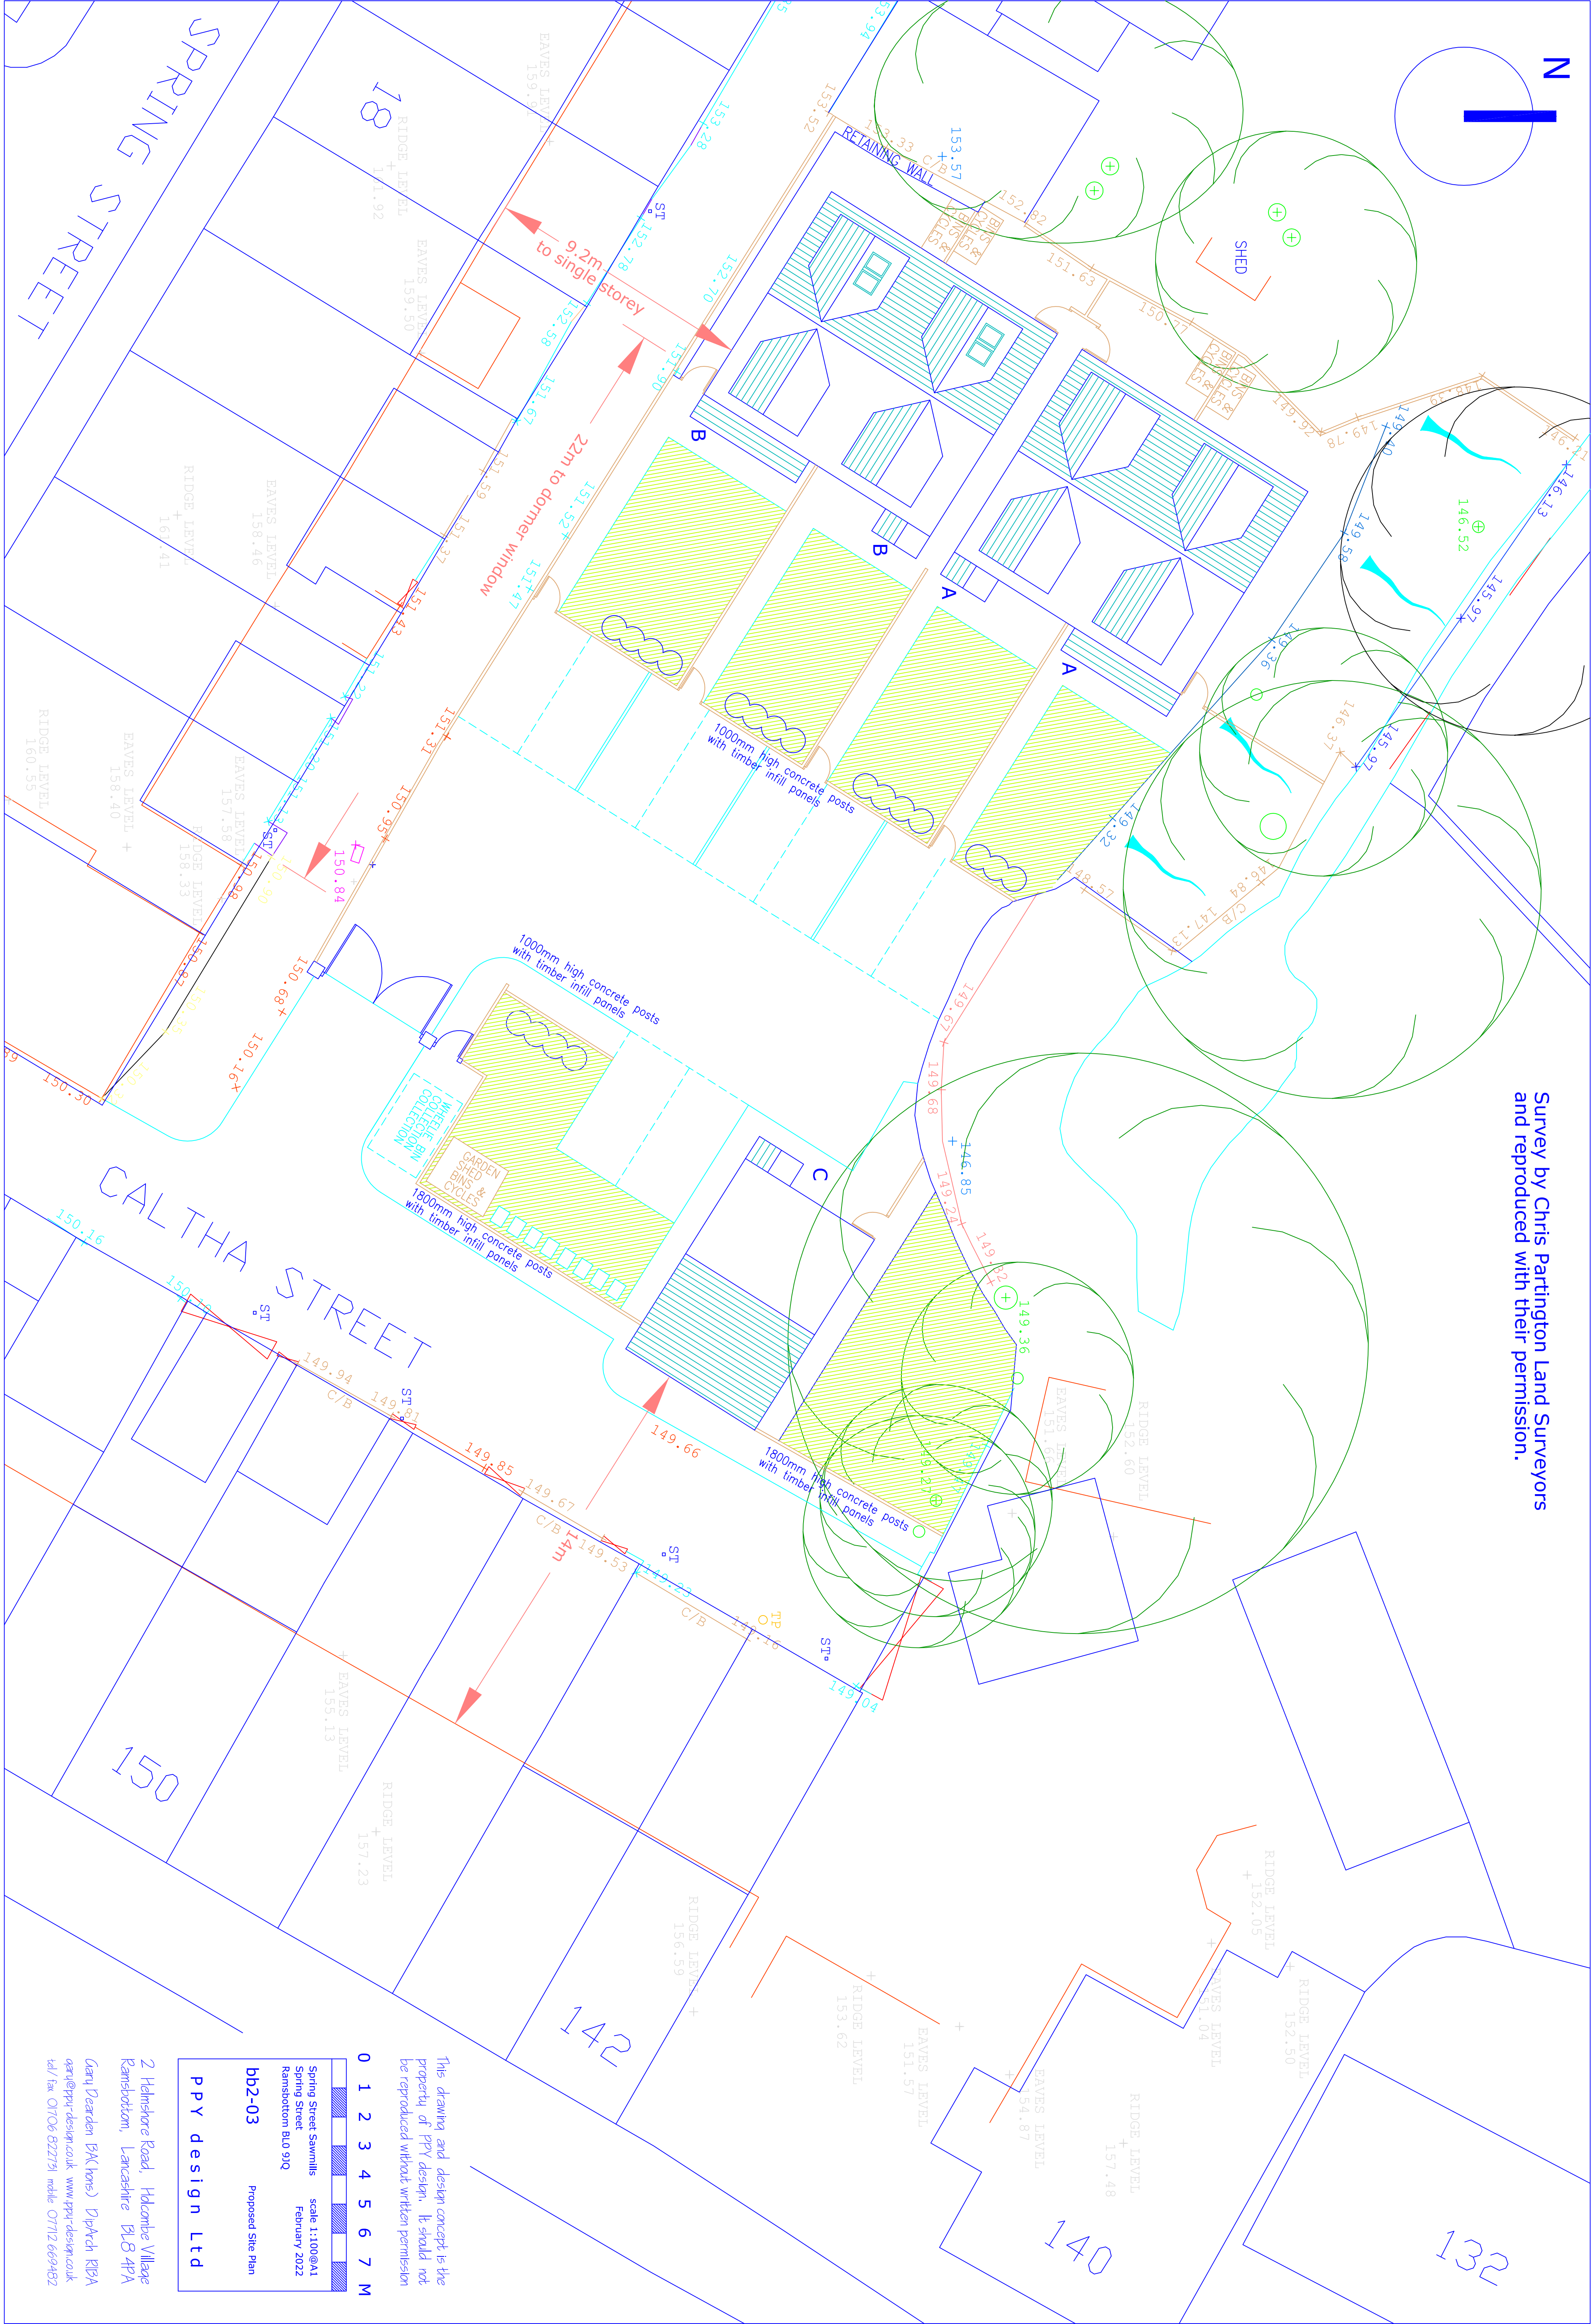


[illegible][illegible][illegible][illegible]

This drawing and design concept is the property of PPV design. It should not be reproduced without written permission

Scale 1:100 @ A1
Spring Street Sawmills February 2022
Ramsbottom BL0 9LQ
bb2-03 Proposed Site Plan
PPV design Ltd

2 Helmshore Road, Helmcombe Village
Ramsbottom, Lancashire BL8 4PA
Gary Dearden BVK home) Diphrah KIBA
gary@ppv-design.co.uk www.ppv-design.co.uk
tel/fax 01706 622779 mobile 07712 669462

[illegible]