



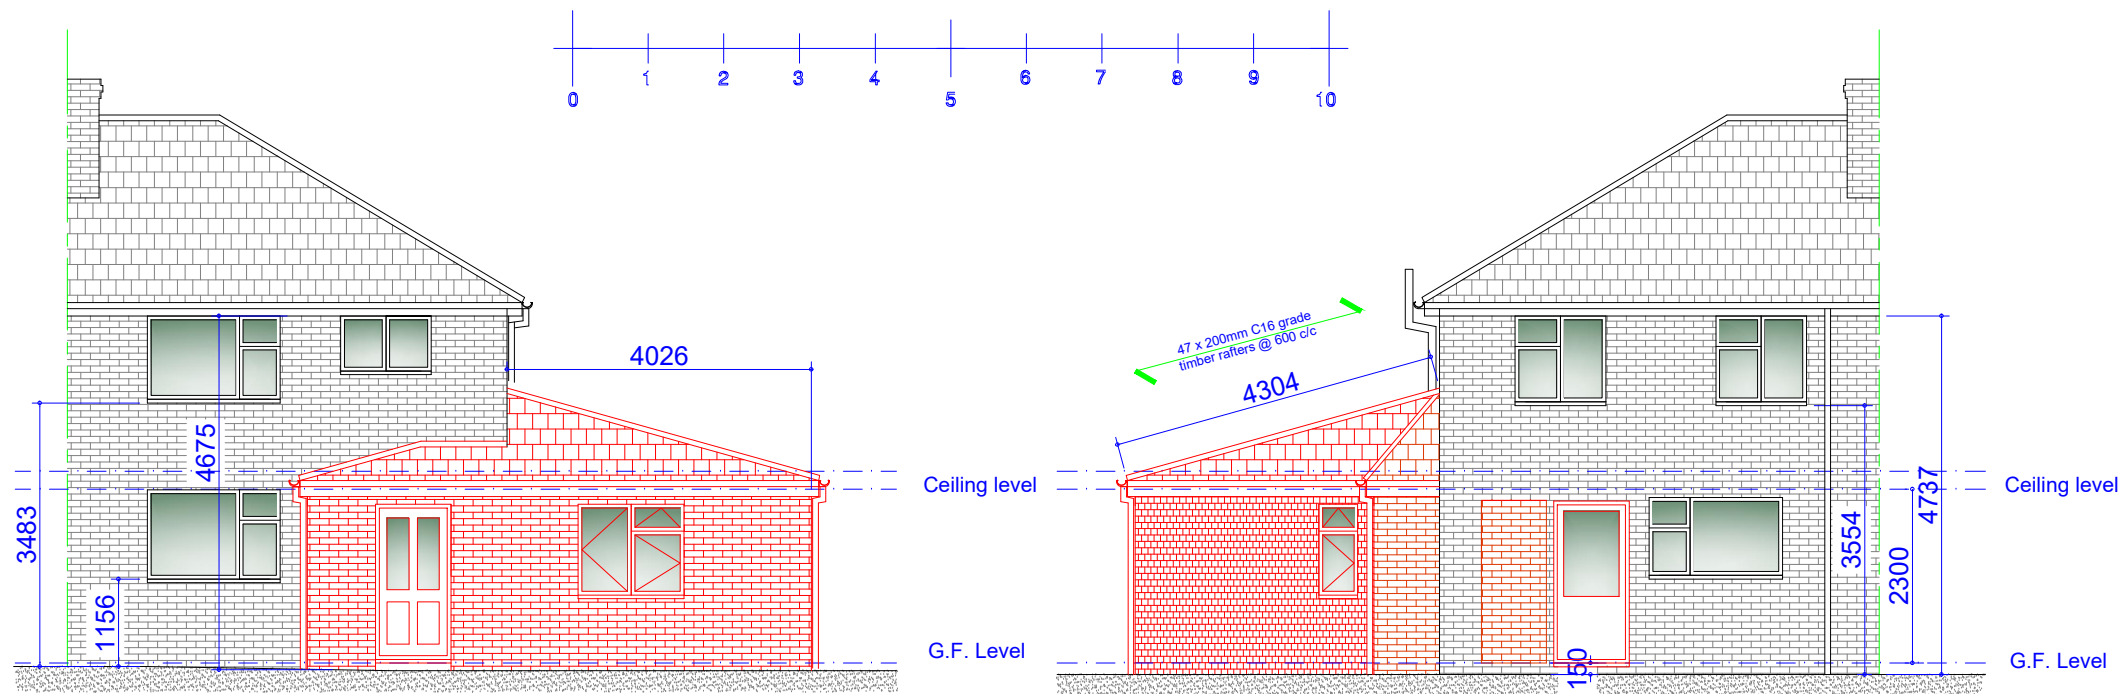

Proposed Front Elevation
Scale 1:100

Proposed Rear Elevation
Scale 1:100

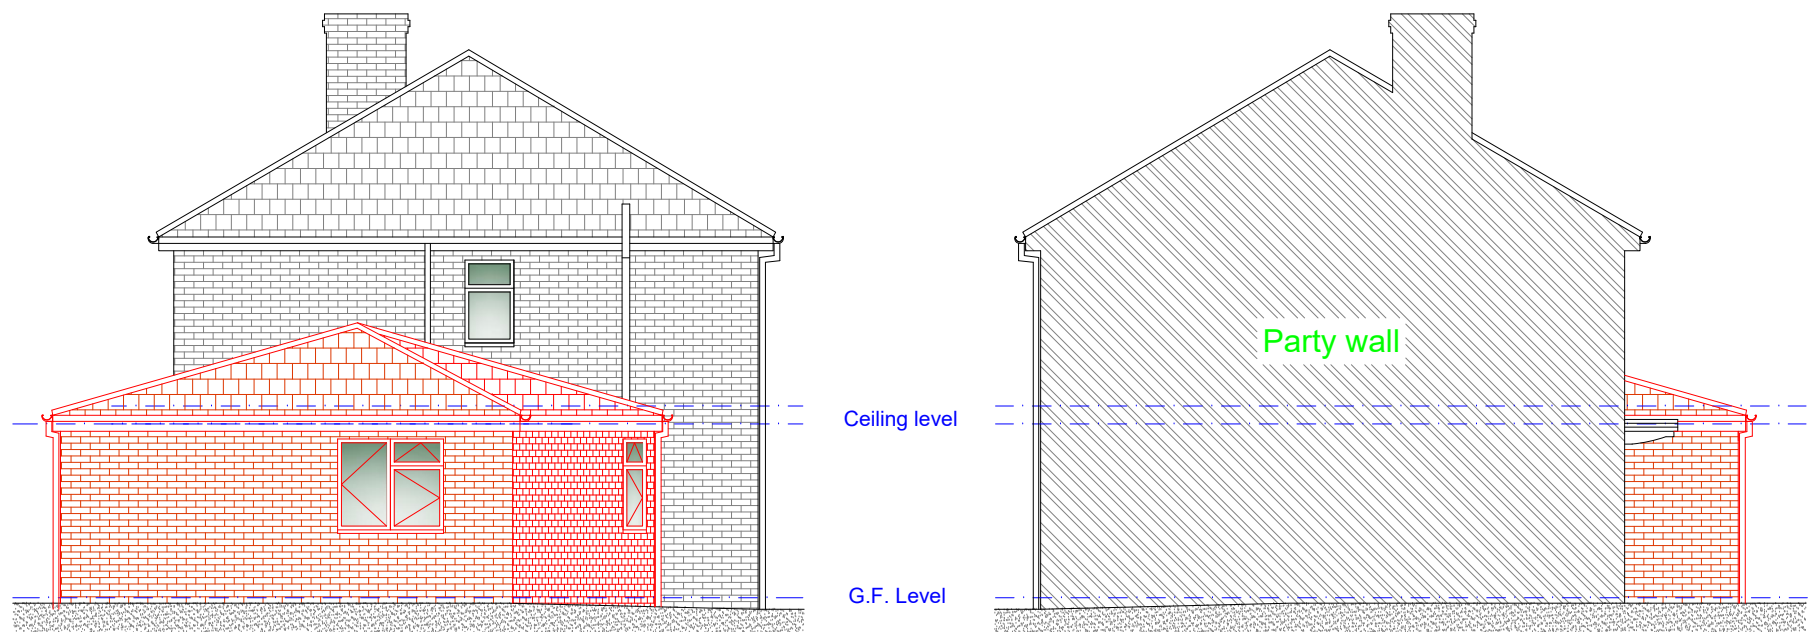

Proposed R/H Side Elevation
Scale 1:100

Proposed L/H Side Party Wall Elevation
Scale 1:100

**PROPERTY OF
PLANS TO BUILD IT LTD.
NOT FOR DISTRIBUTION.**

Rev	Date	Description
Issued For : INFORMATION PURPOSES ONLY		
Client		
Sixtown Housing		
Project		
7 Woodley Avenue, Radcliffe, M26 1BL Proposed single storey DDA side extension.		
Scheme - Drawing Title		
Proposed Elevations.		
03	Date	07.02.23
Drawing No.	Revision	Scale
		1:100 @A3
		
Plans To Build It Ltd Tel: 0161 728 5730 Mob: 07741175755 www.planstobuildit.com		