






This drawing is the copyright of MTC Design and is not to be reproduced without permission

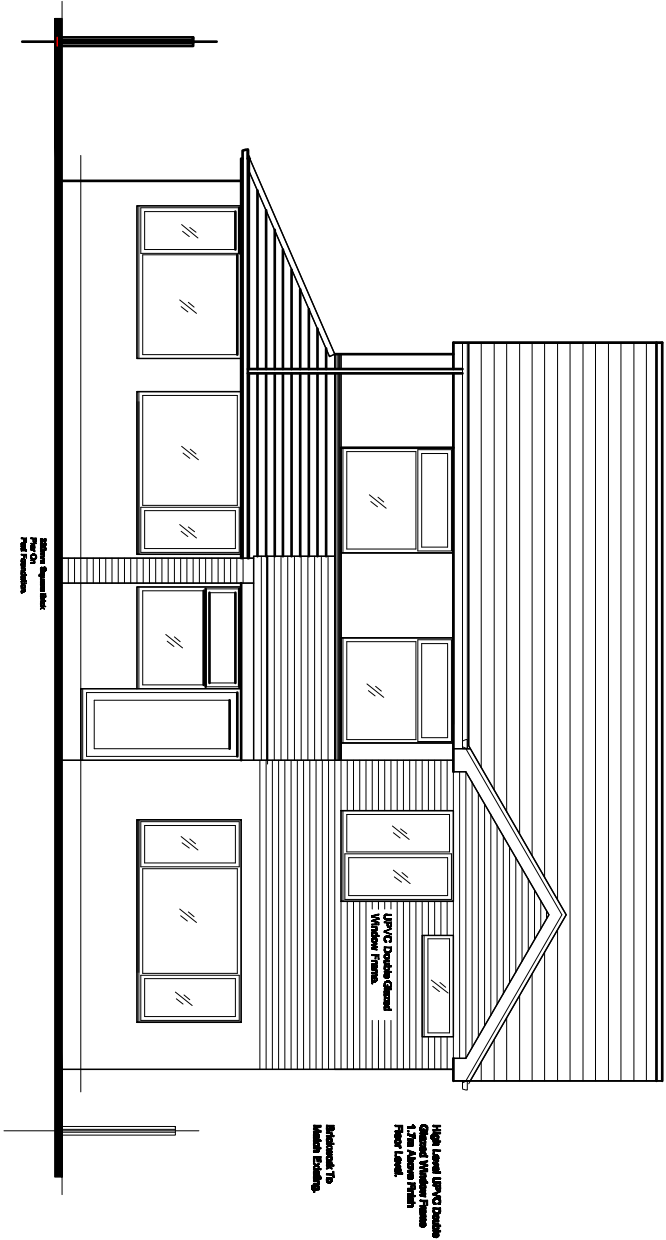


PROPOSED FRONT ELEVATION.

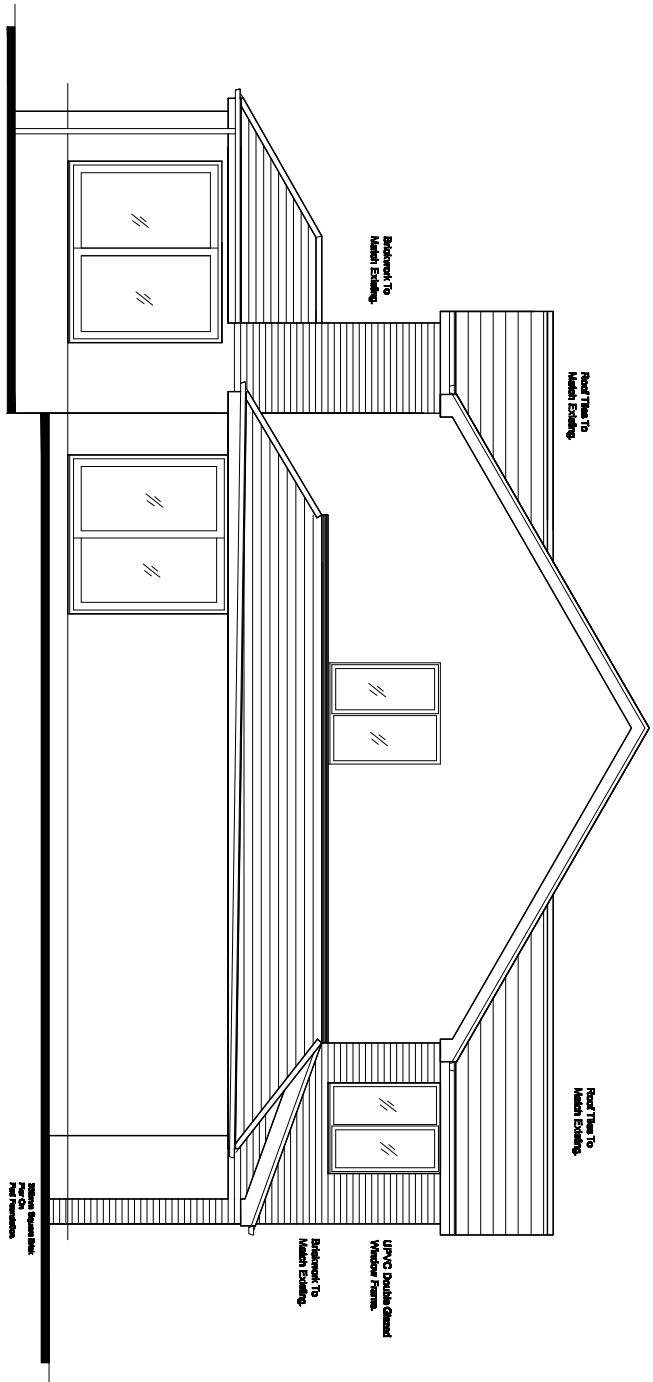

PROPOSED SIDE ELEVATION.

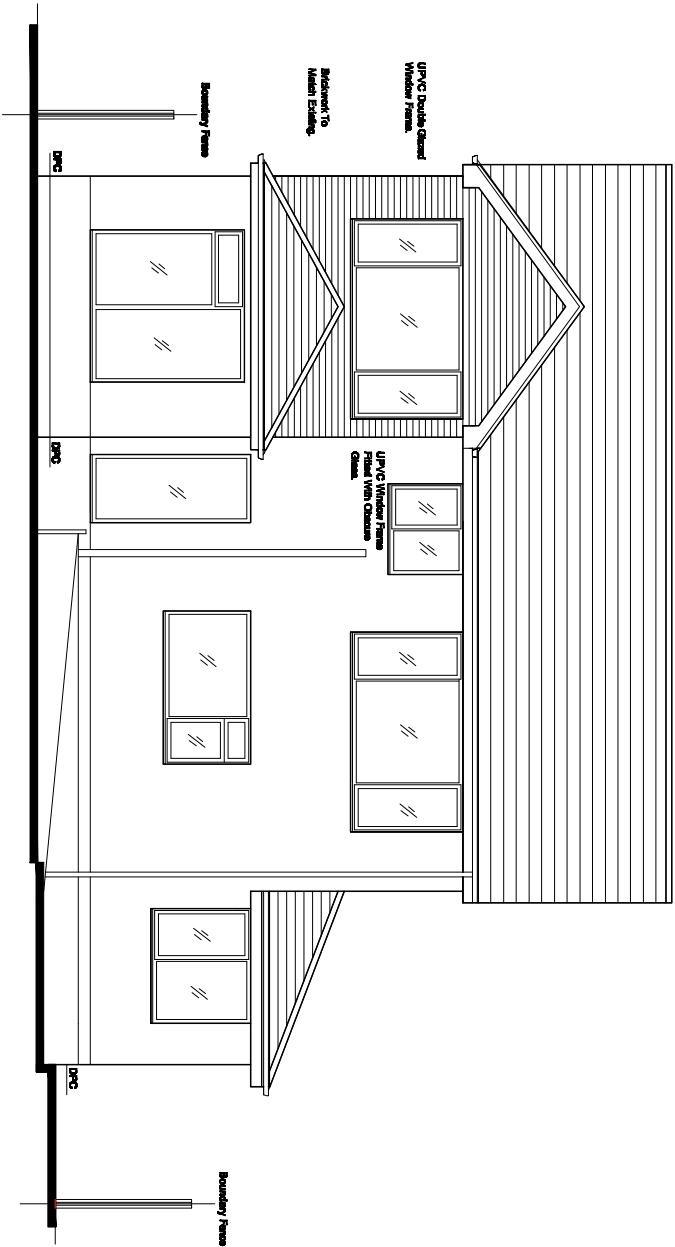

PROPOSED REAR ELEVATION.

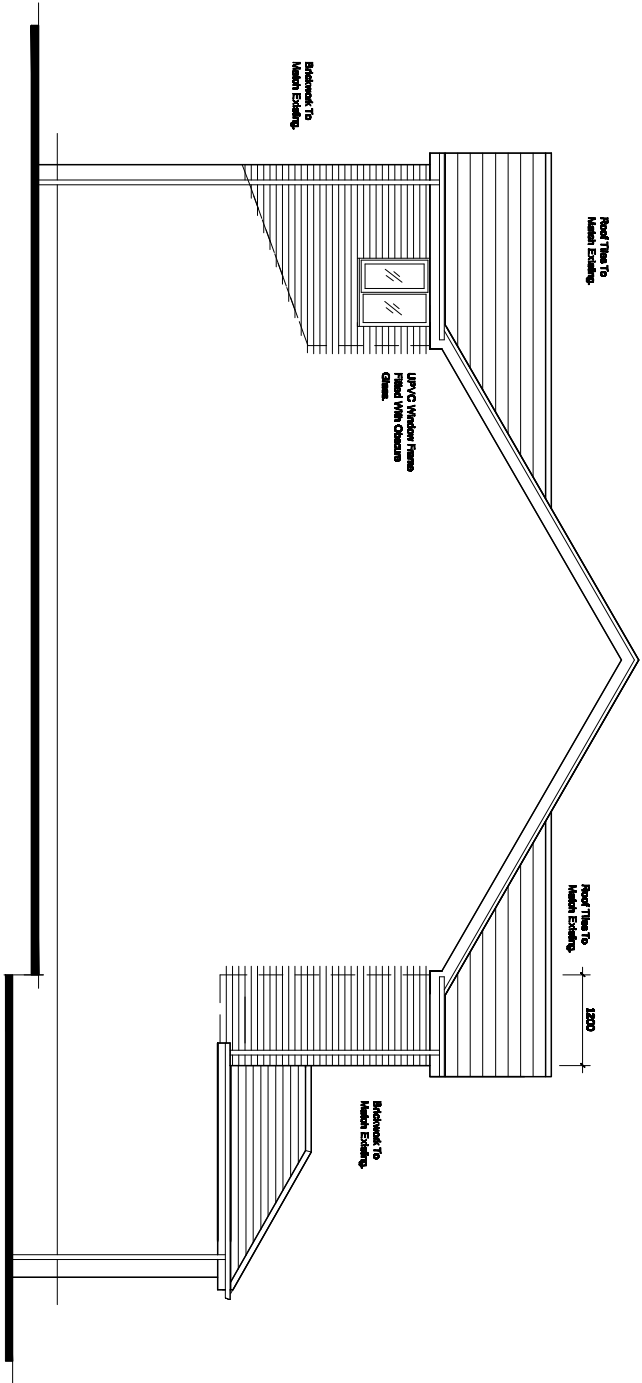

PROPOSED SIDE ELEVATION.

Revision A - Amendments To First Floor windows. - 5th December 2022.

Title : PROPOSED FIRST FLOOR EXTENSIONS ABOVE EXISTING FRONT AND REAR EXTENSIONS.

Project : 294, BRANDLESHOLME ROAD, BURY, BL8 1ER

MTC Designs
Scale 1:100 @ A3
Date: November 2022
Drawing No: P03A

31 Eddard Drive Bolton BL2 6TB
T: 01204 418714 M: 07700285014
Email: info@mtcdesigns.co.uk