




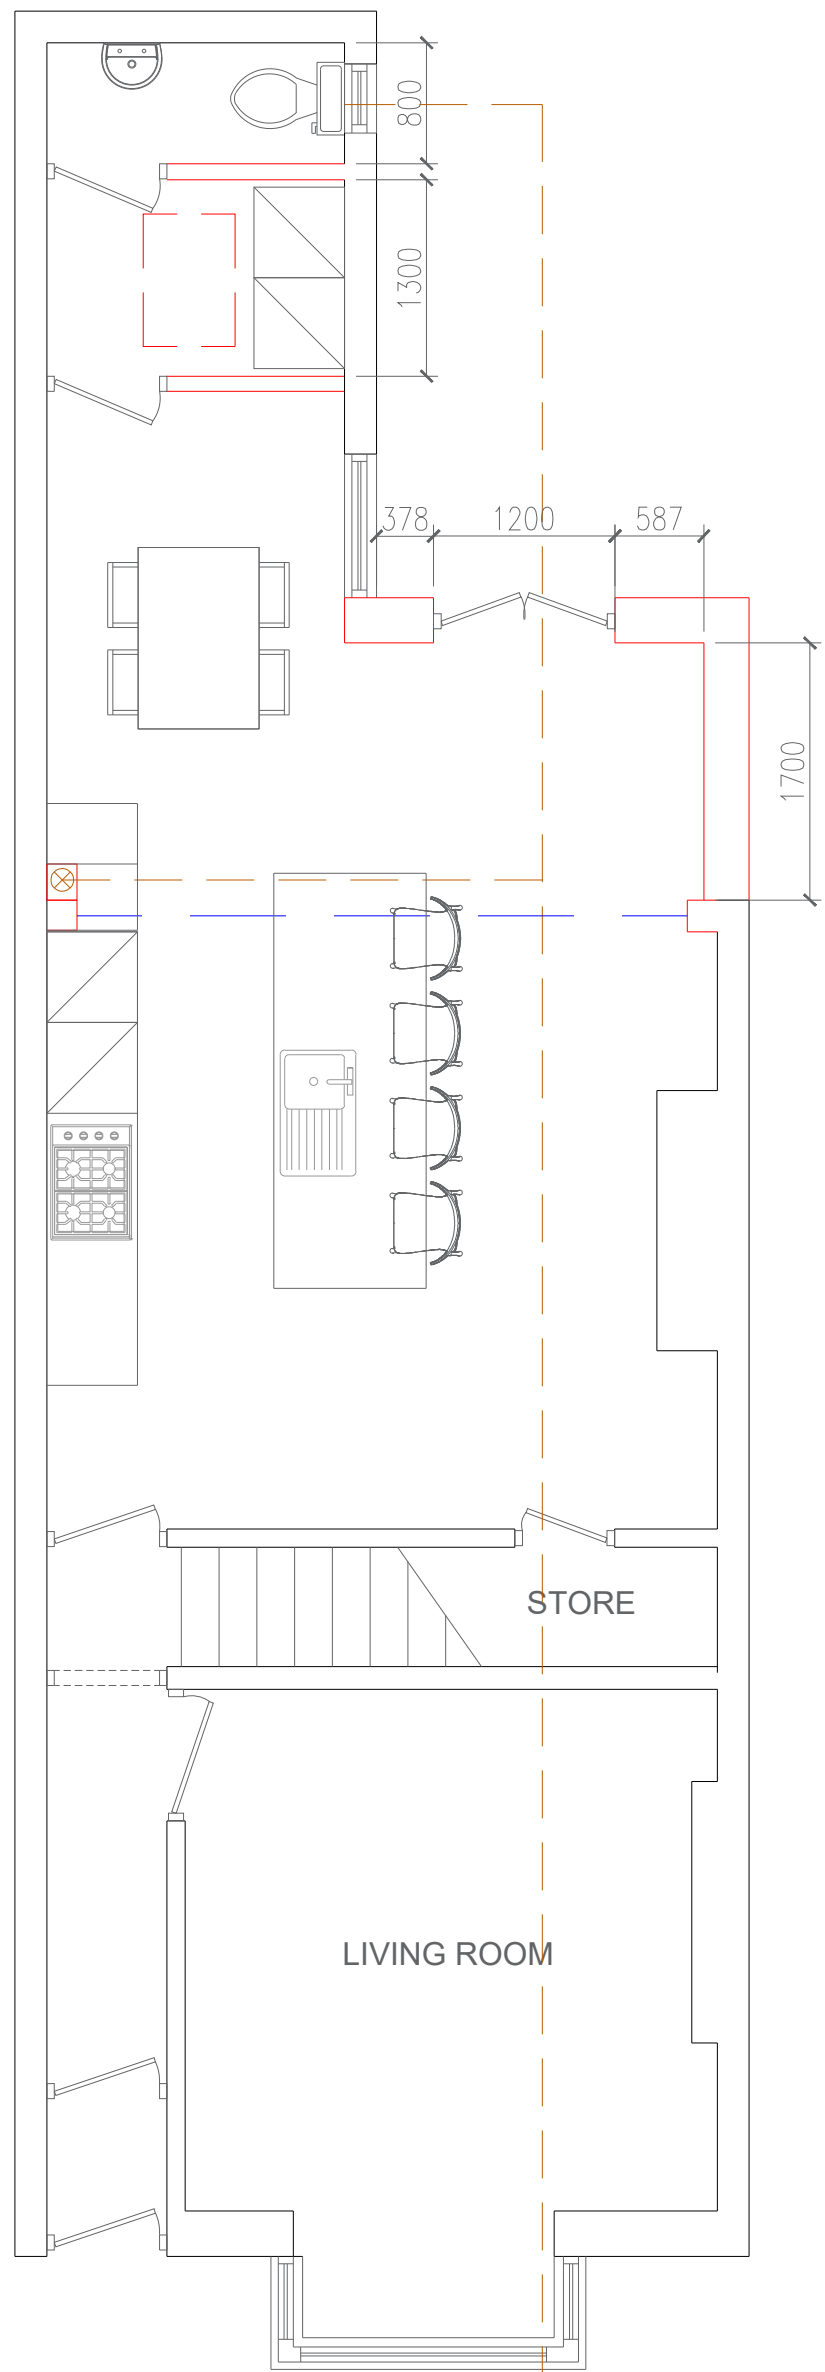


PROPOSED GROUND FLOOR

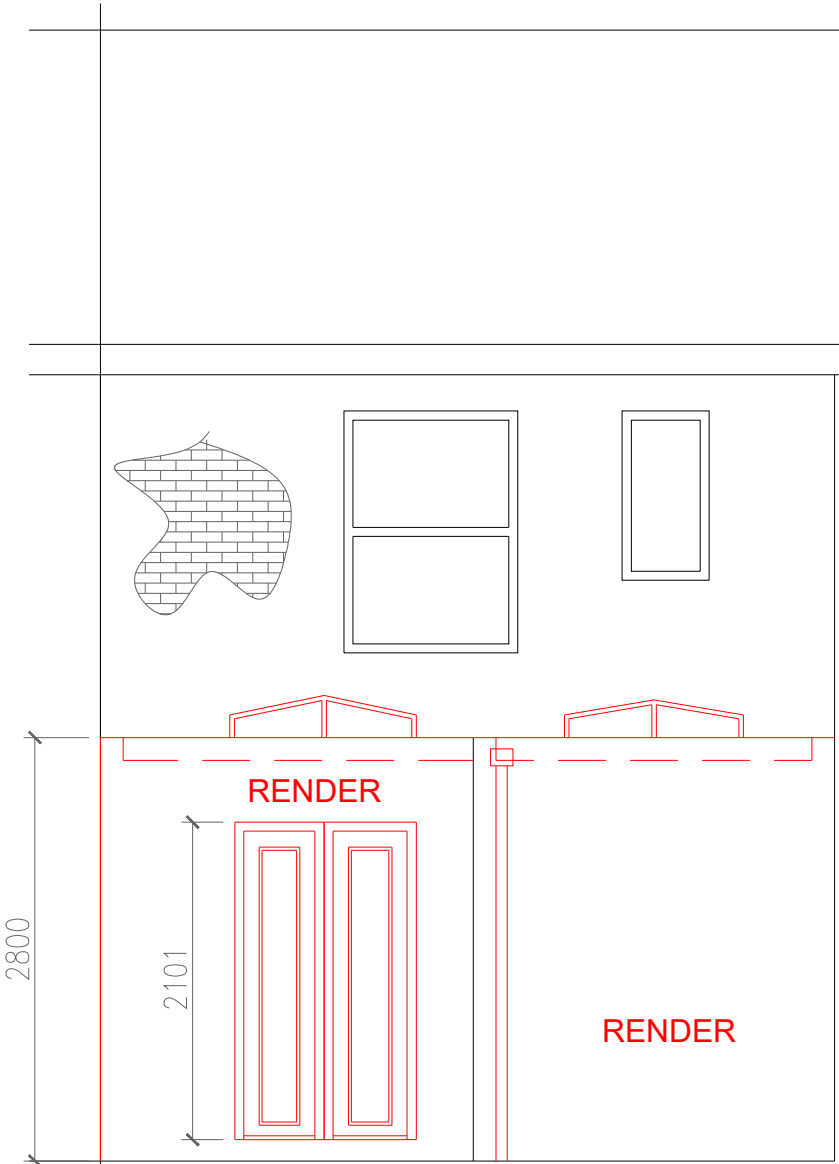

PROPOSED REAR ELEVATION

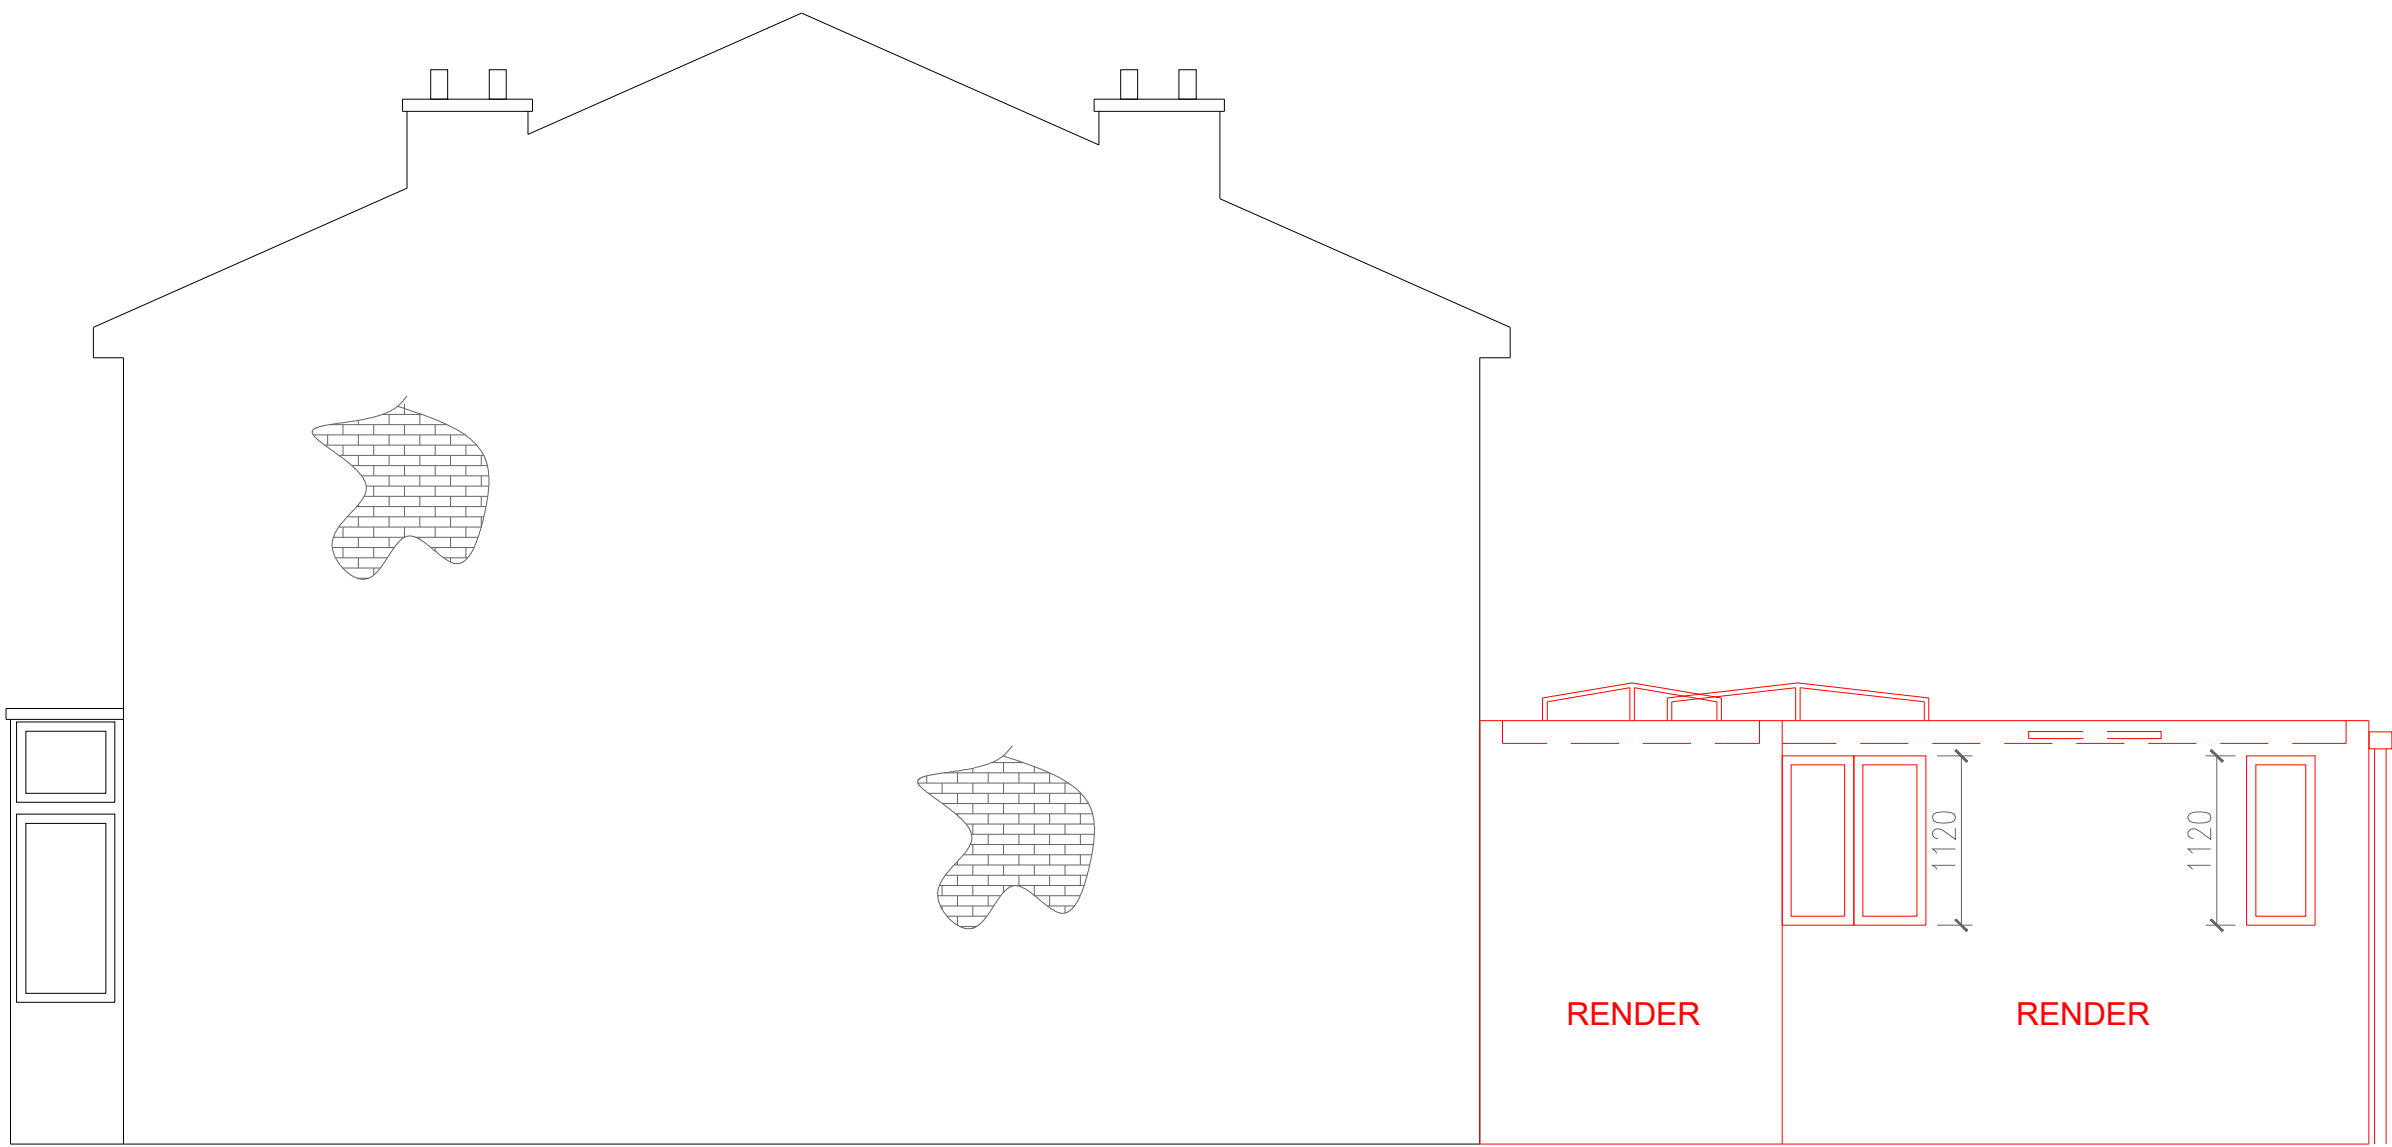


PROPOSED RIGHT ELEVATION

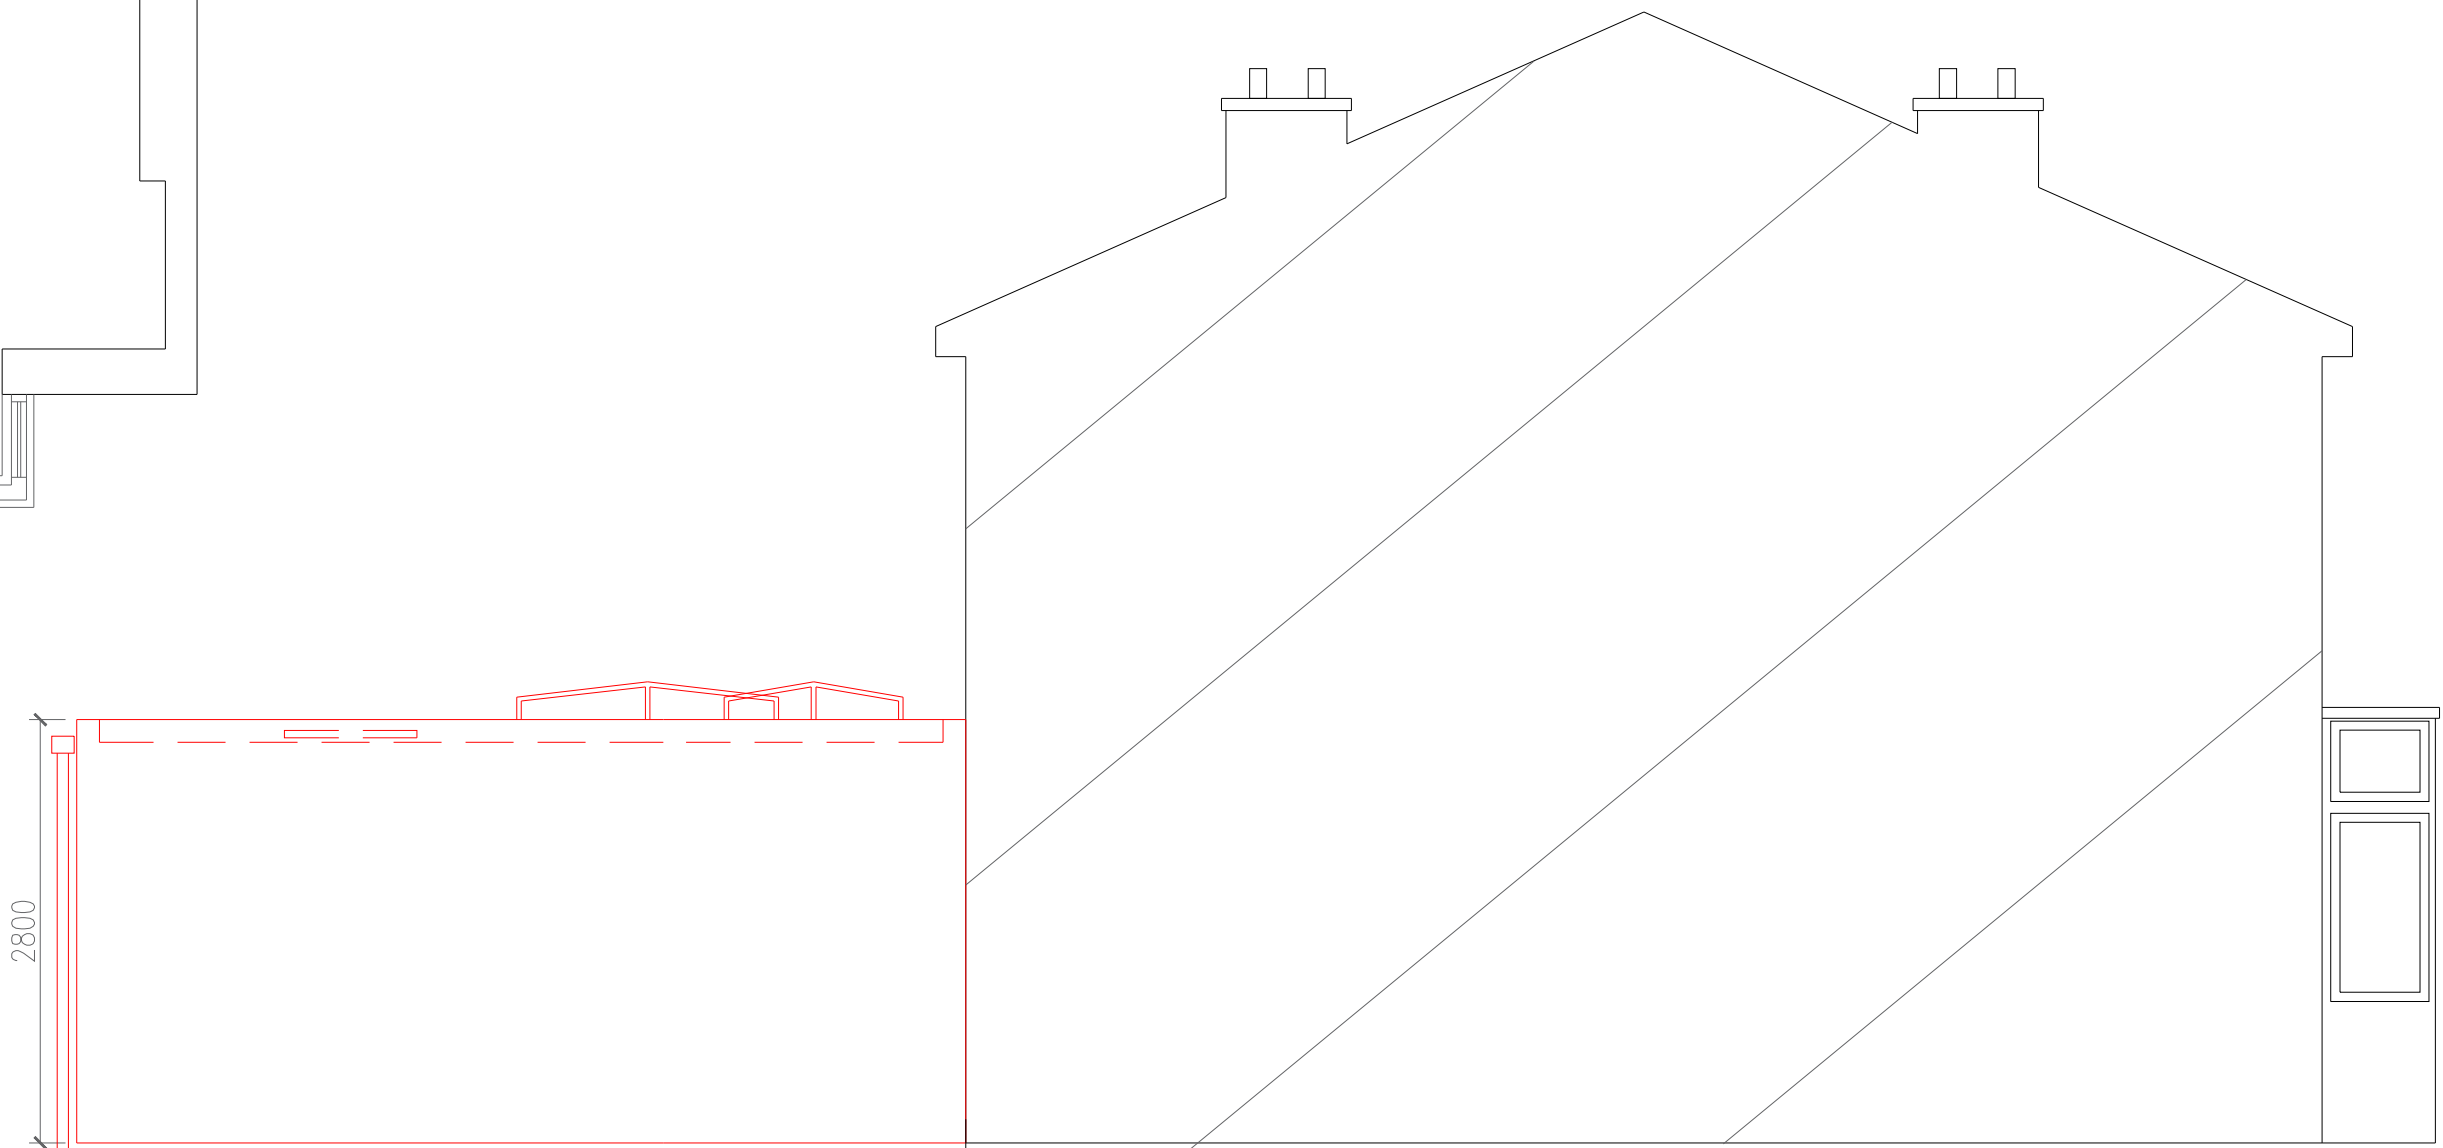

PROPOSED LEFT ELEVATION

AMENDMENTS
REV A - RENDER DETAIL ADDED

JB DESIGNS

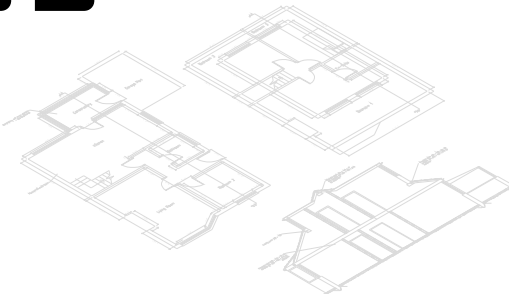

Rebecca Beech
39 WESTCOMBE DRIVE
BRANDLES HOLME
BURY
07748282112
rjbacad@gmail.com

Client: JOANNE MURPHY
Address: 135 BOOTH STREET, WALSHAW, BL8 3JQ
Rev: A
Scale: 1:50 @ A1
Drawing: PROPOSED PLANS AND ELEVATIONS
Date: MAY 2026