





PROPOSED REAR ELEVATION

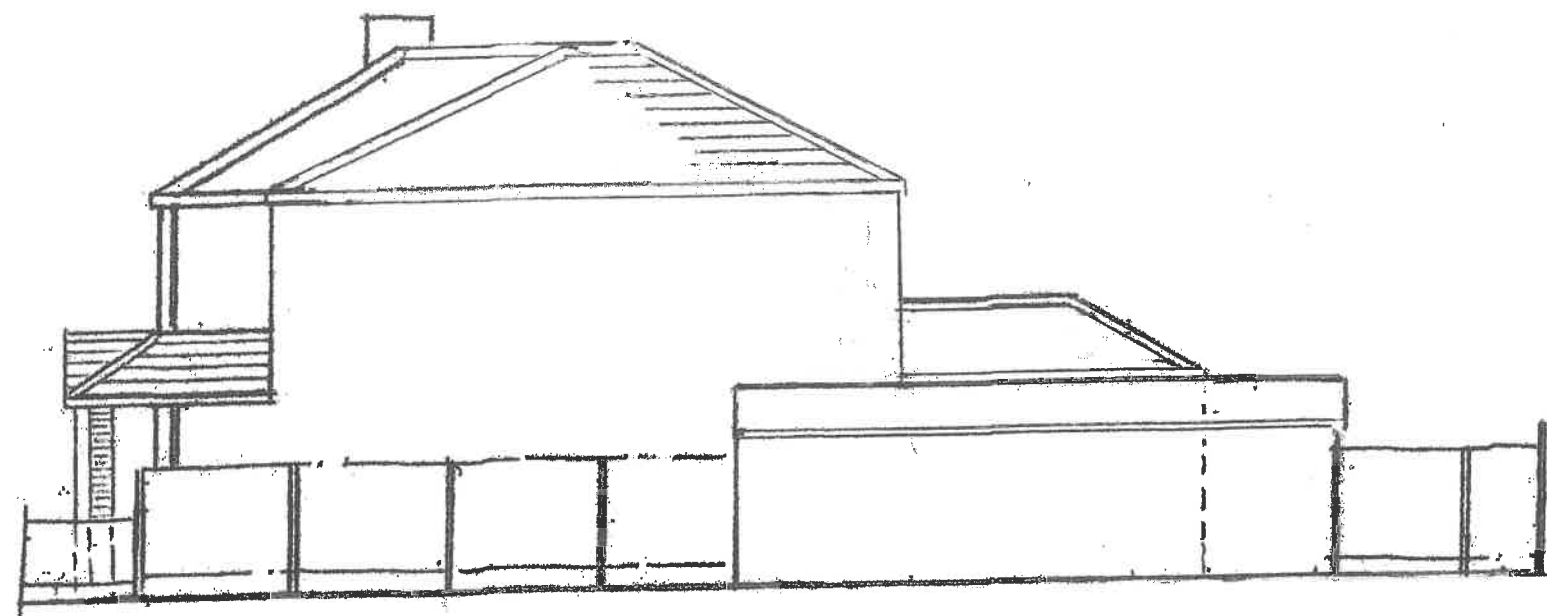

PROPOSED SIDE ELEVATION

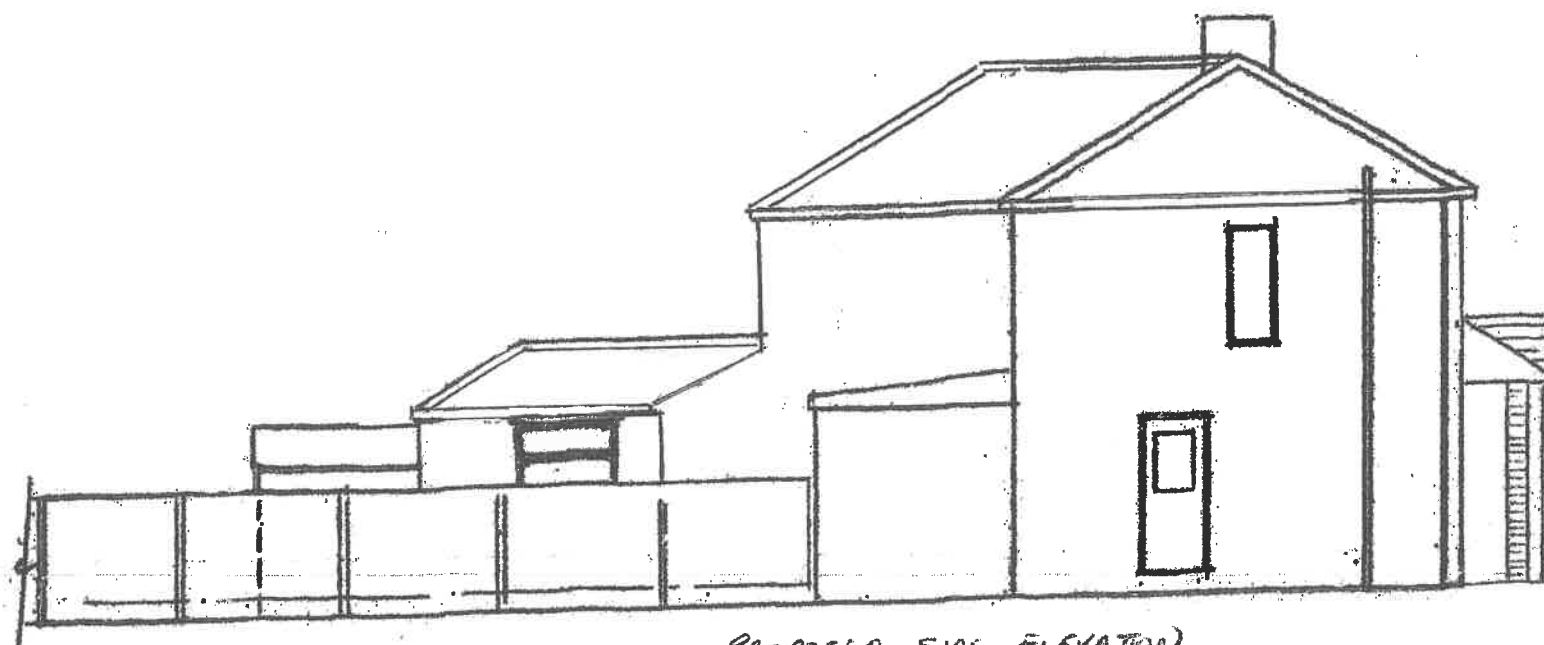

PROPOSED SIDE ELEVATION



PROPOSED FRONT ELEVATION

Thompson Design
Tel 0161 785 1458 Mob 07884 318634

Sheet 4
Proposed Elevations
8 Somerset Drive
Bury BL9 9DG
Scale 1:100 @ A3 Date June 2022