


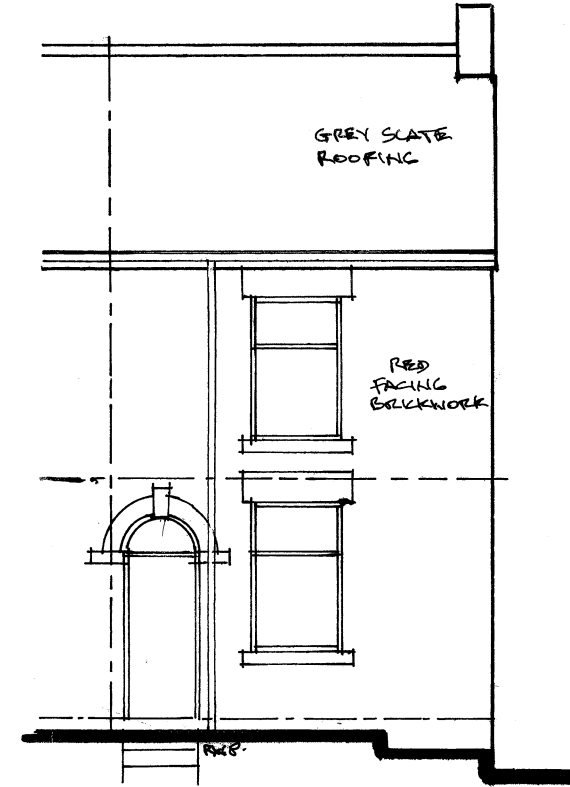


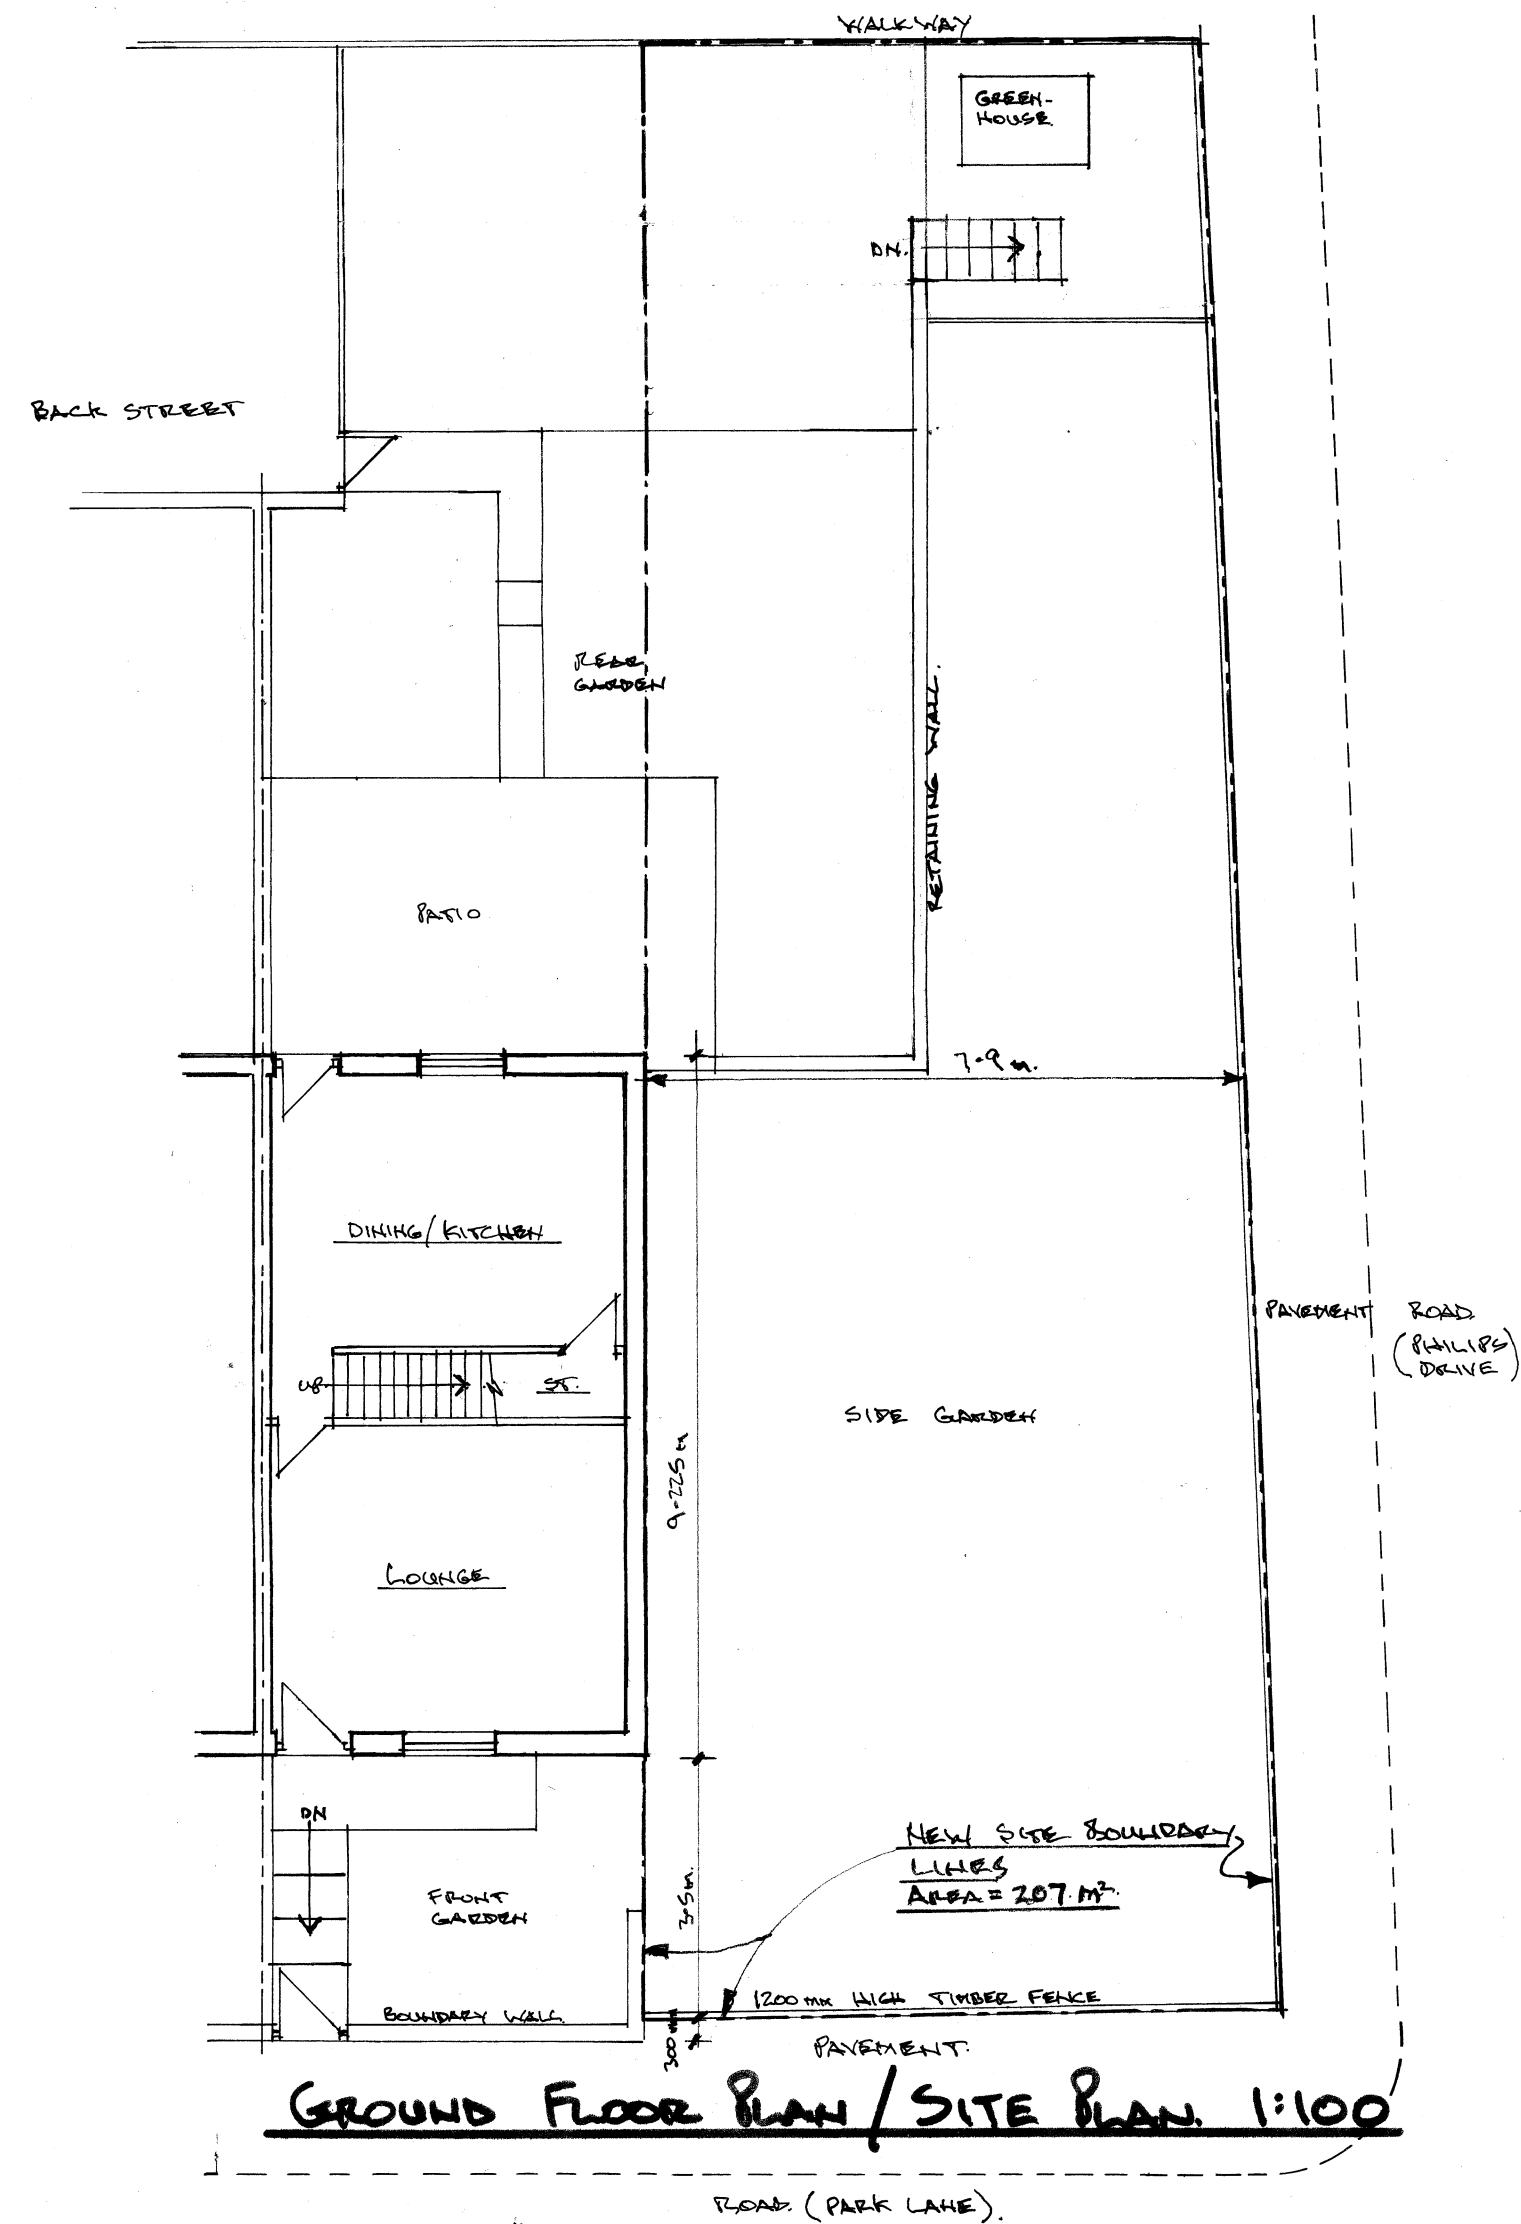


FRONT ELEVATION. 1:100

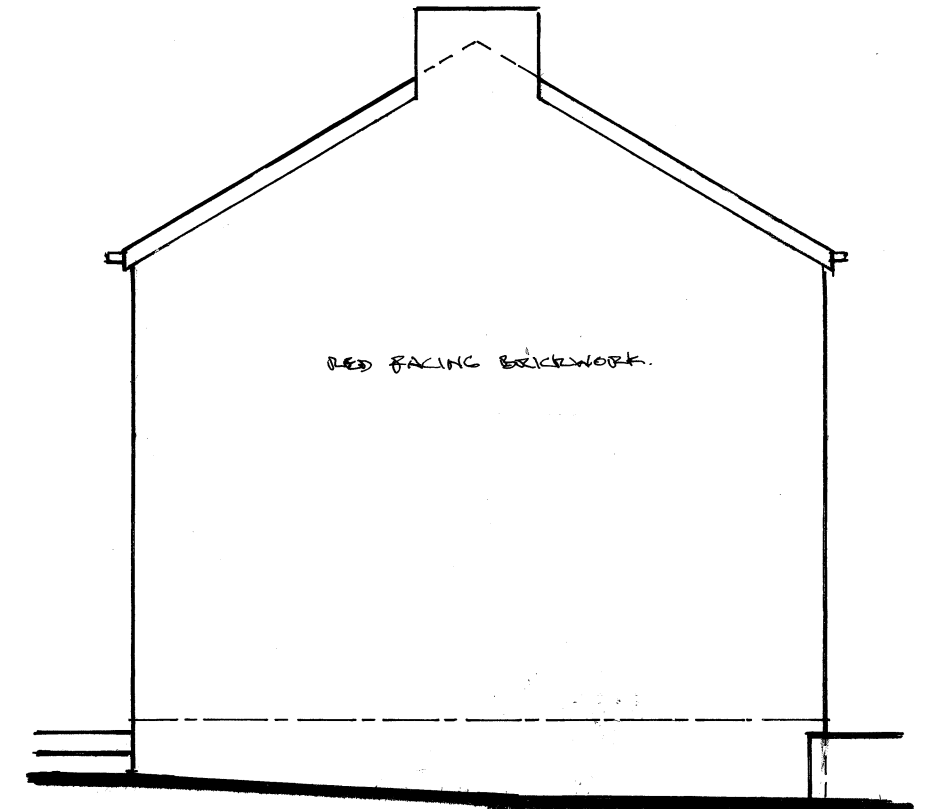

SIDE ELEVATION

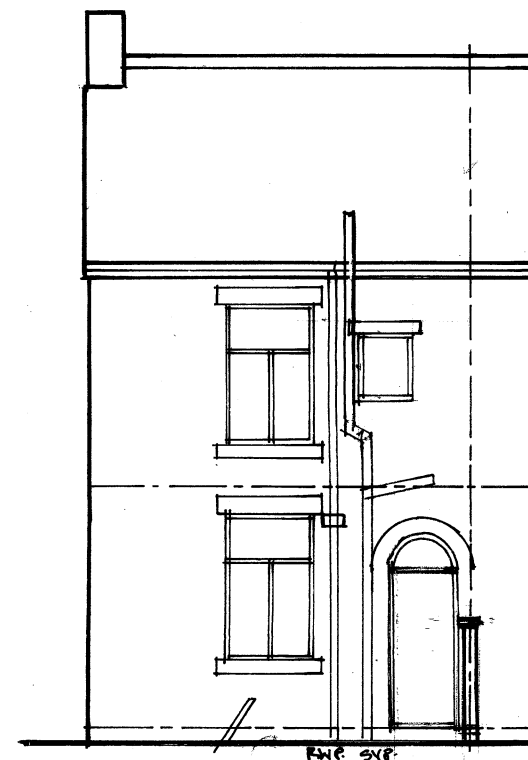

REAR ELEVATION

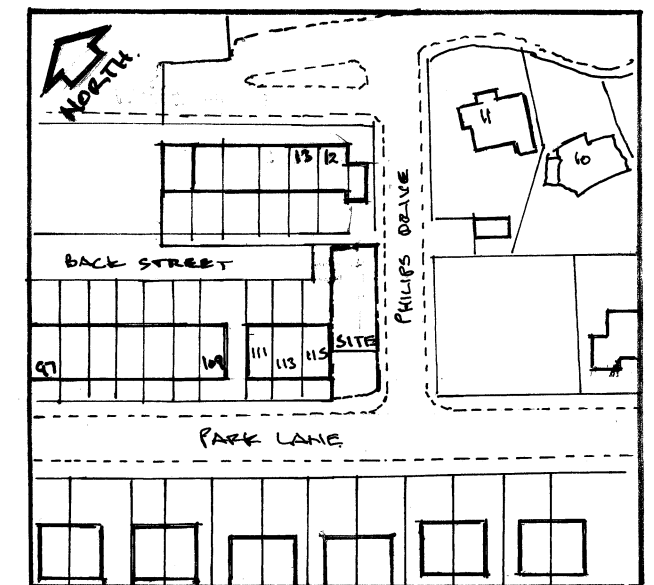

LOCATION PLAN. 1:1250

PROPOSED NEW END TERRACED HOUSE (3 STOREY), IN SIDE GARDEN OF 115 PARK LANE, WHITEFIELD.

EXISTING PLANS, ELEVATIONS & SITE PLAN.

SCALE 1:100.	DATE 7.3.22	DRAWN N.B.	DWG No. 1
-----------------	----------------	---------------	--------------