




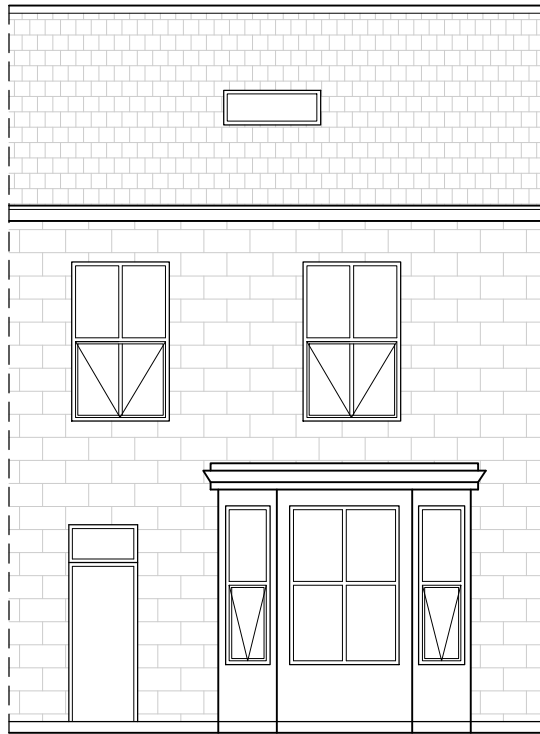

EXISTING FRONT ELEVATION
1:100 @ A3

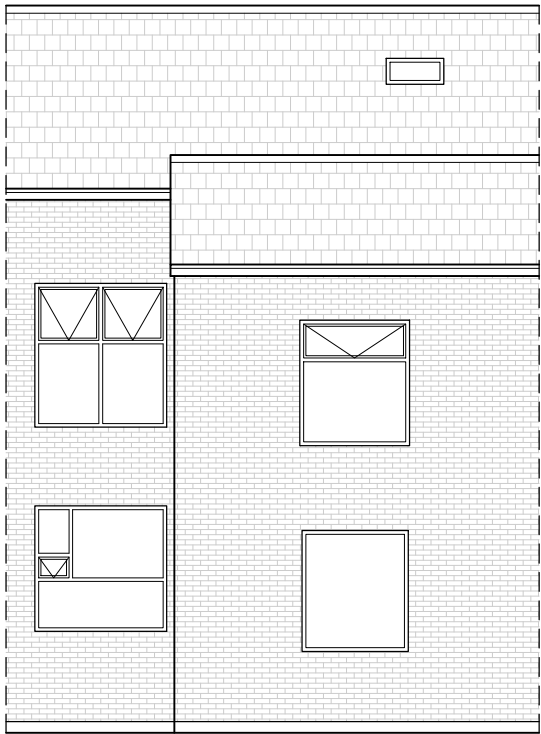

EXISTING REAR ELEVATION
1:100 @ A3

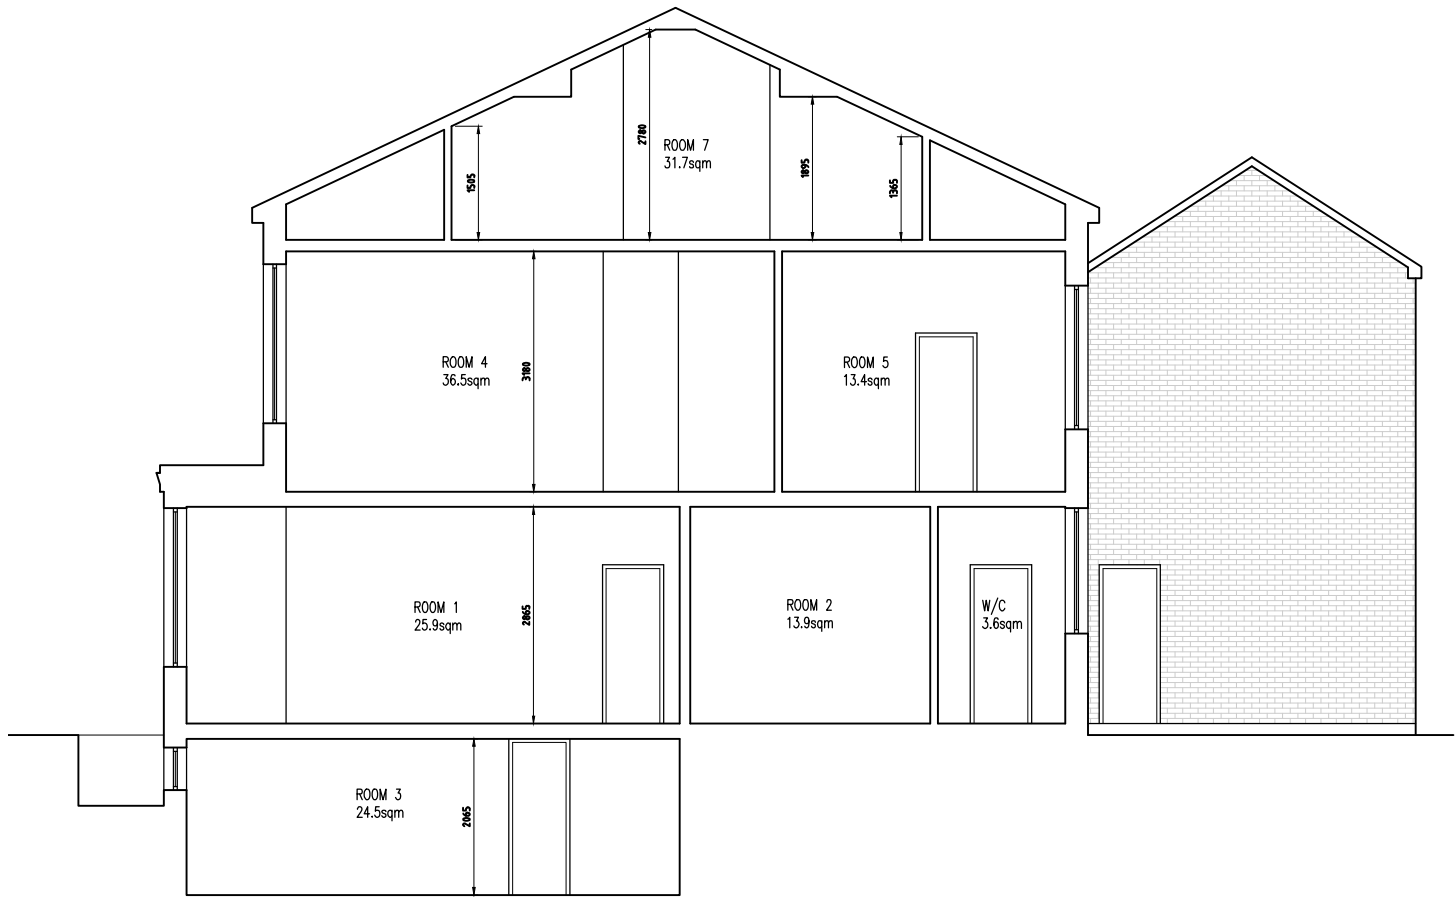

EXISTING SECTION
1:100 @ A3



Rev	Amendments	Date	Ints
Mark Gordon Design + Associates			
Project			
8 TENTERDEN STREET BURY, BL9 OEG			
Drawing Title			
EXISTING ELEVATIONS & SECTION			
Drawn MG		Checked _	
Date SEP 2024		Scale@A3 1 : 100	
Drawing No.		Rev.	
8TS/202/PL			