




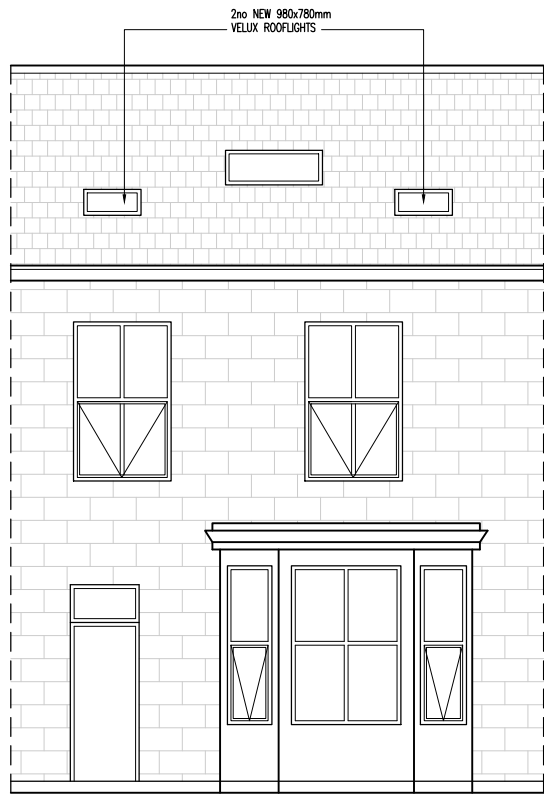

PROPOSED FRONT ELEVATION
1:100 @ A3

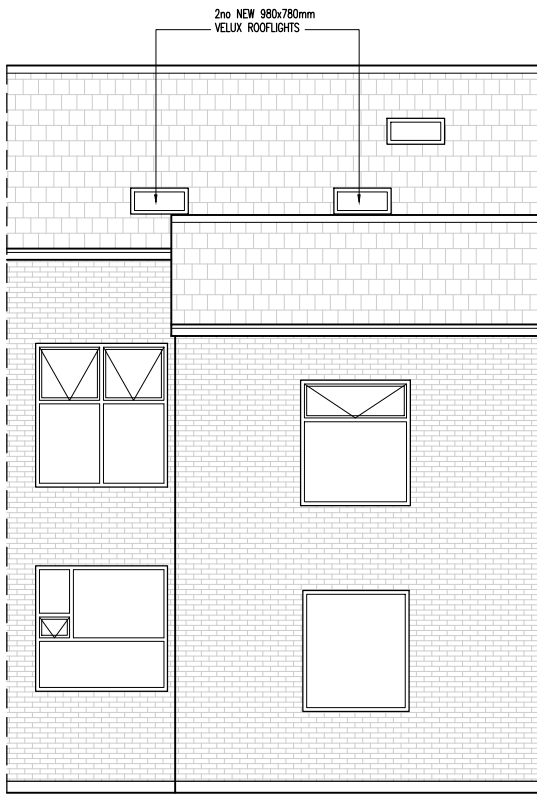

PROPOSED REAR ELEVATION
1:100 @ A3

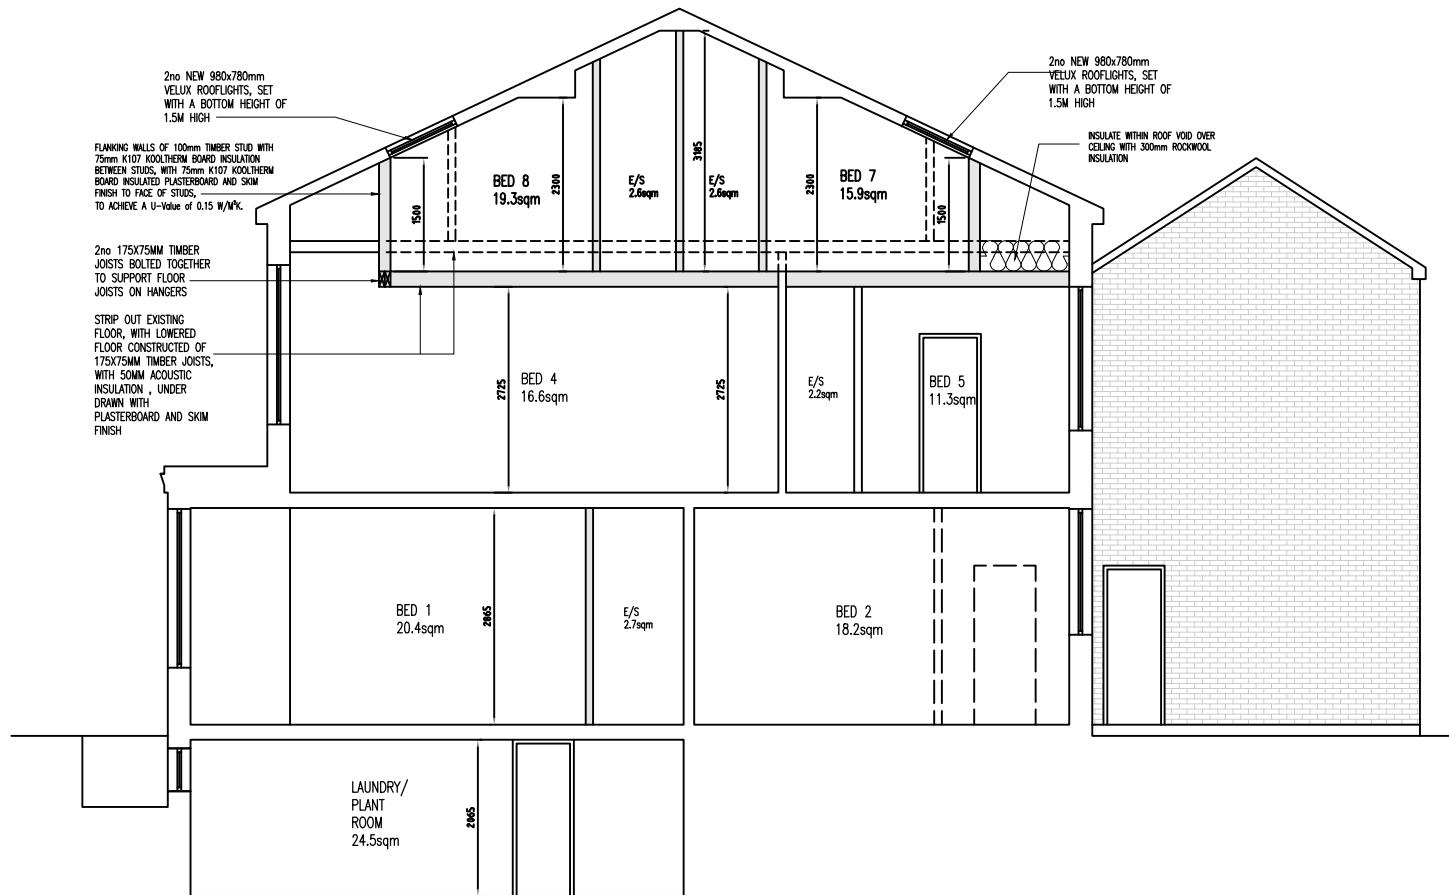

PROPOSED SECTION
1:100 @ A3

C1	Amendments after client comments	18.11.24	MG
Rev	Amendments	Date	Ints
Mark Gordon Design + Associates			
Project			
8 TENTERDEN STREET BURY, BL9 0EG			
Drawing Title			
PROPOSED ELEVATIONS & SECTION			
Drawn	MG	Checked	—
Date	SEP 2024	Scale	A3 1 : 100
Drawing No.	8TS/204/PL	Rev.	C1