




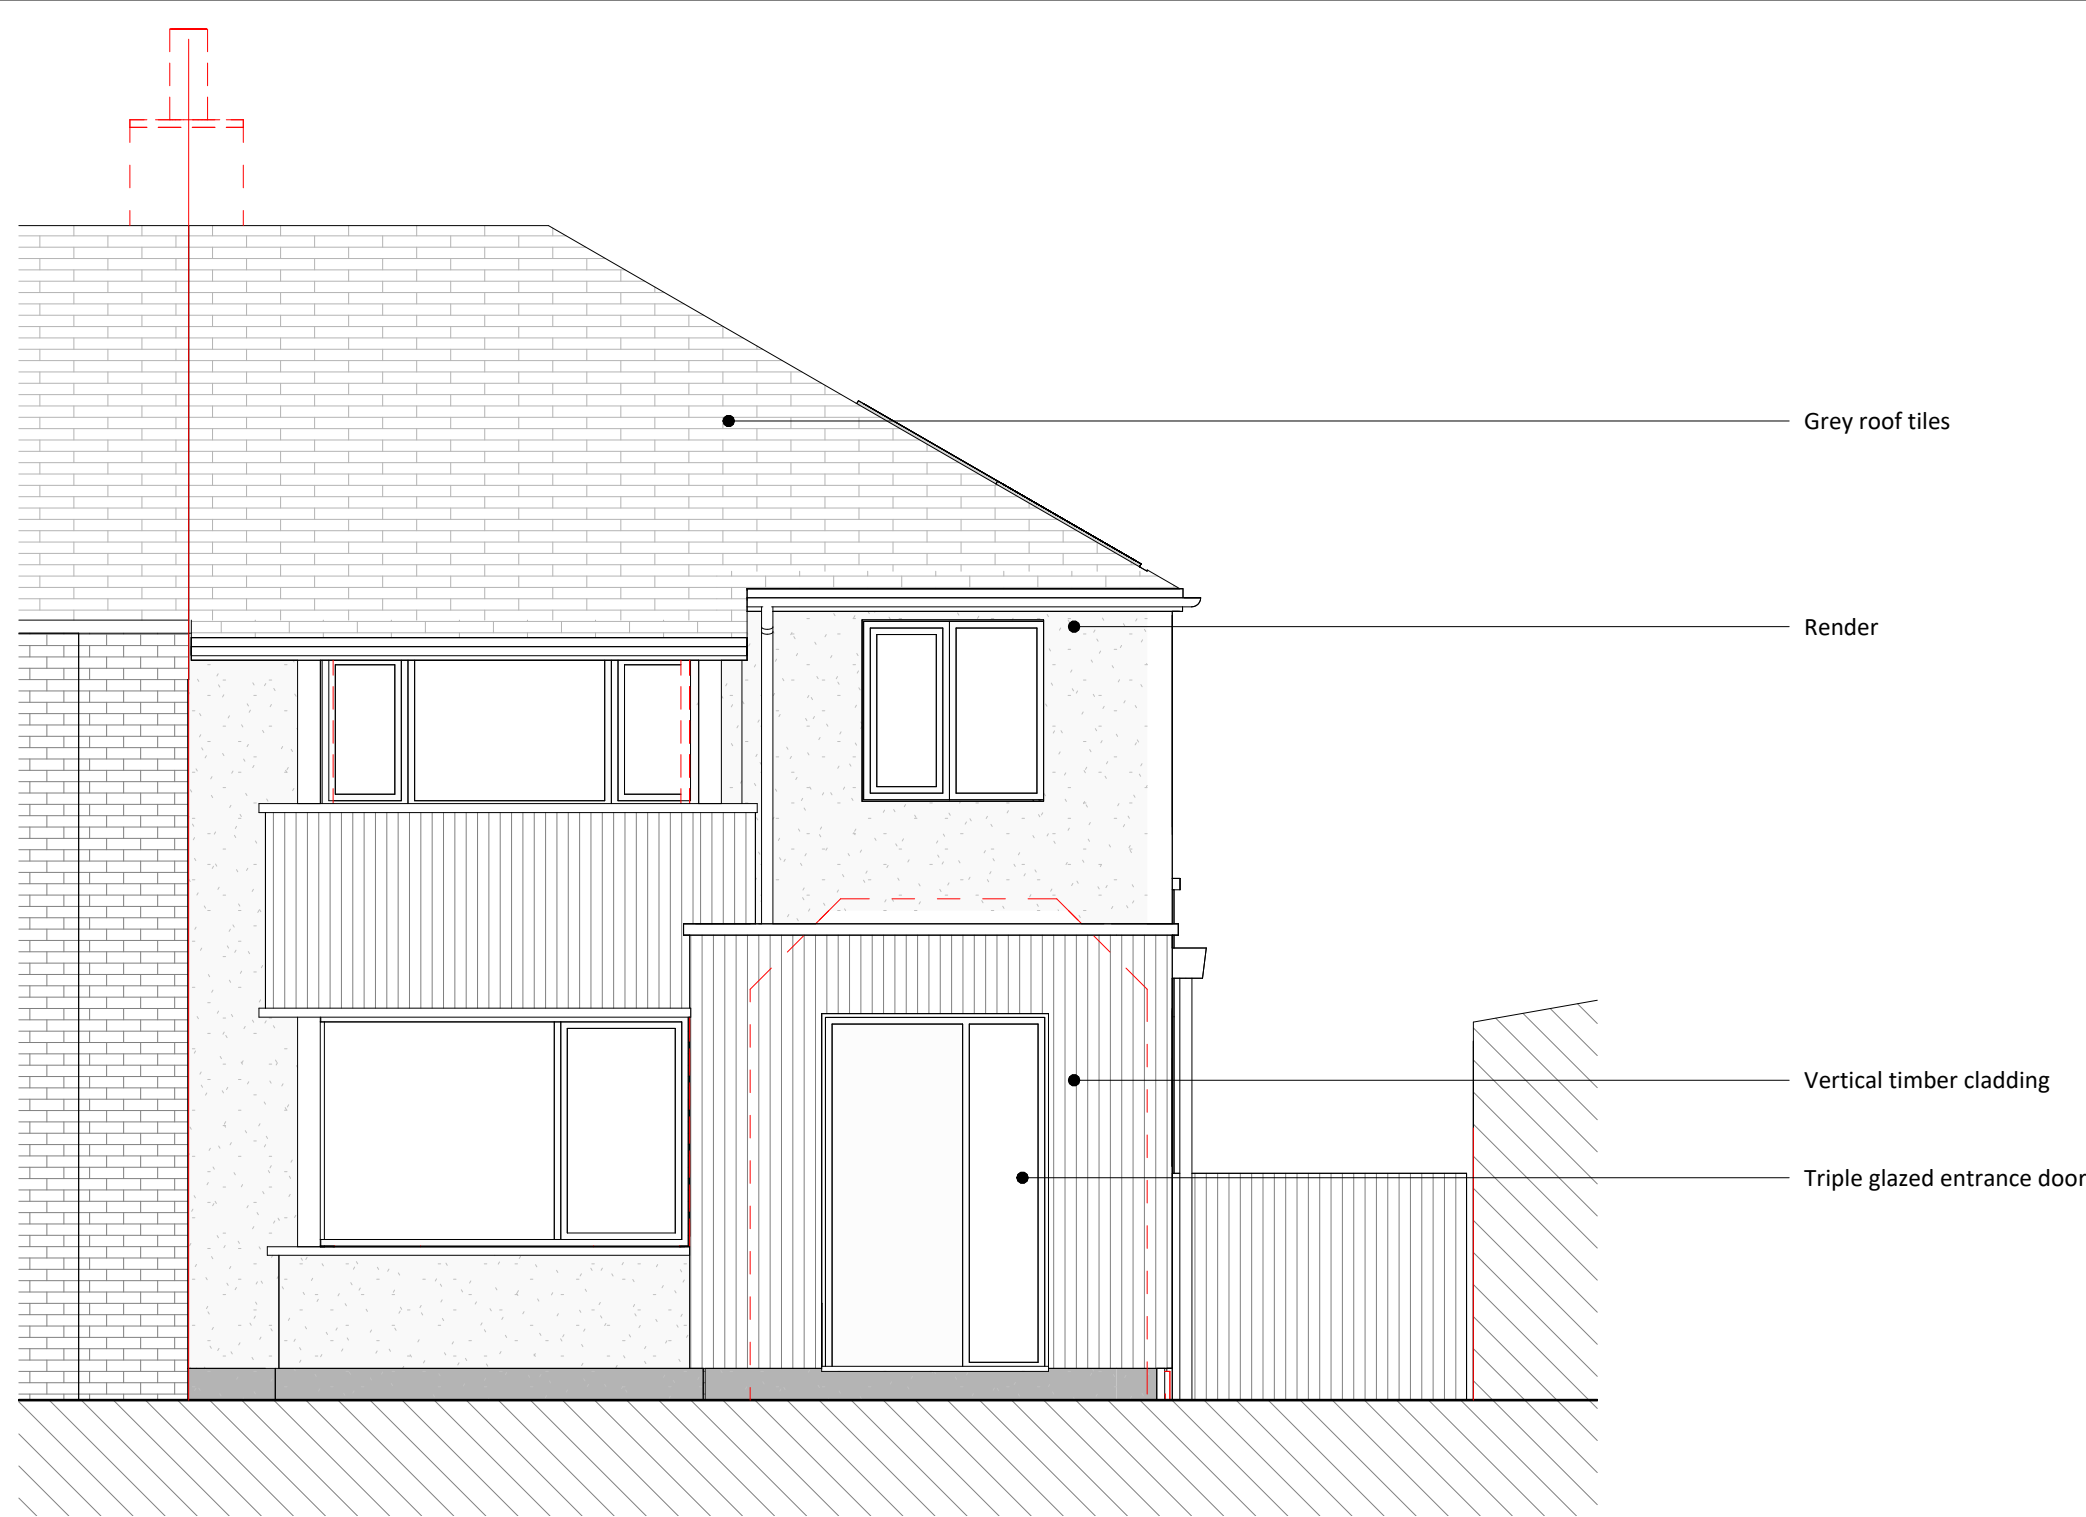


1 **Proposed North Elevation**
1 : 50

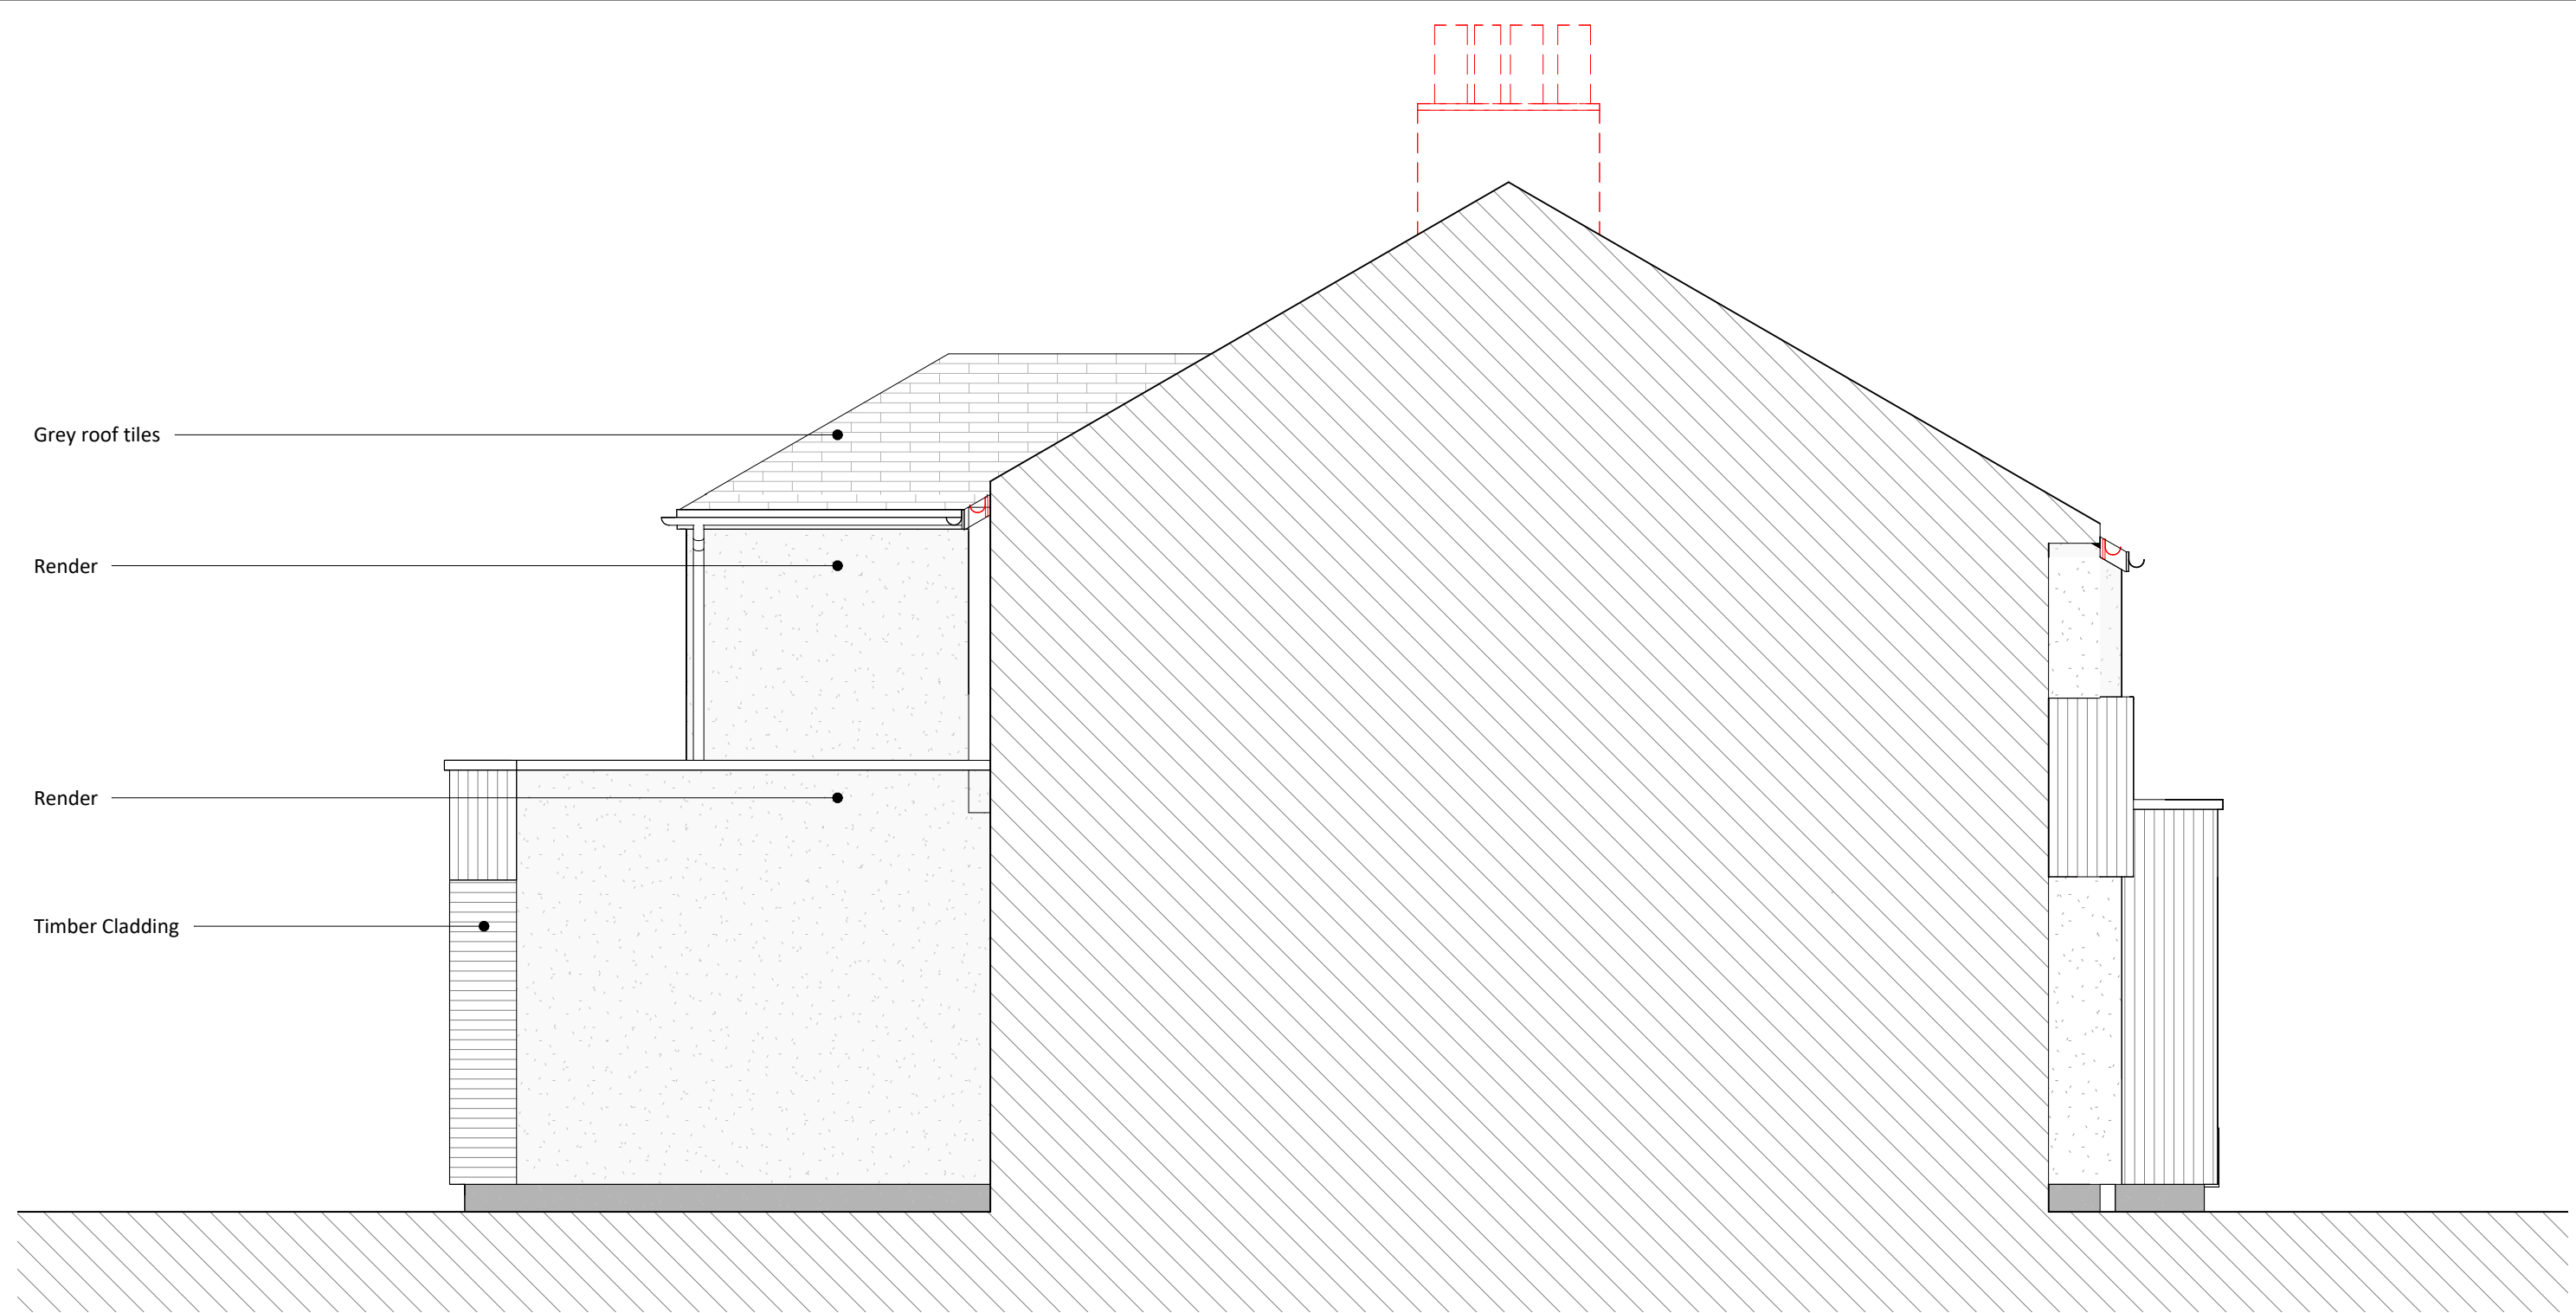

2 **Proposed East Elevation**
1 : 50

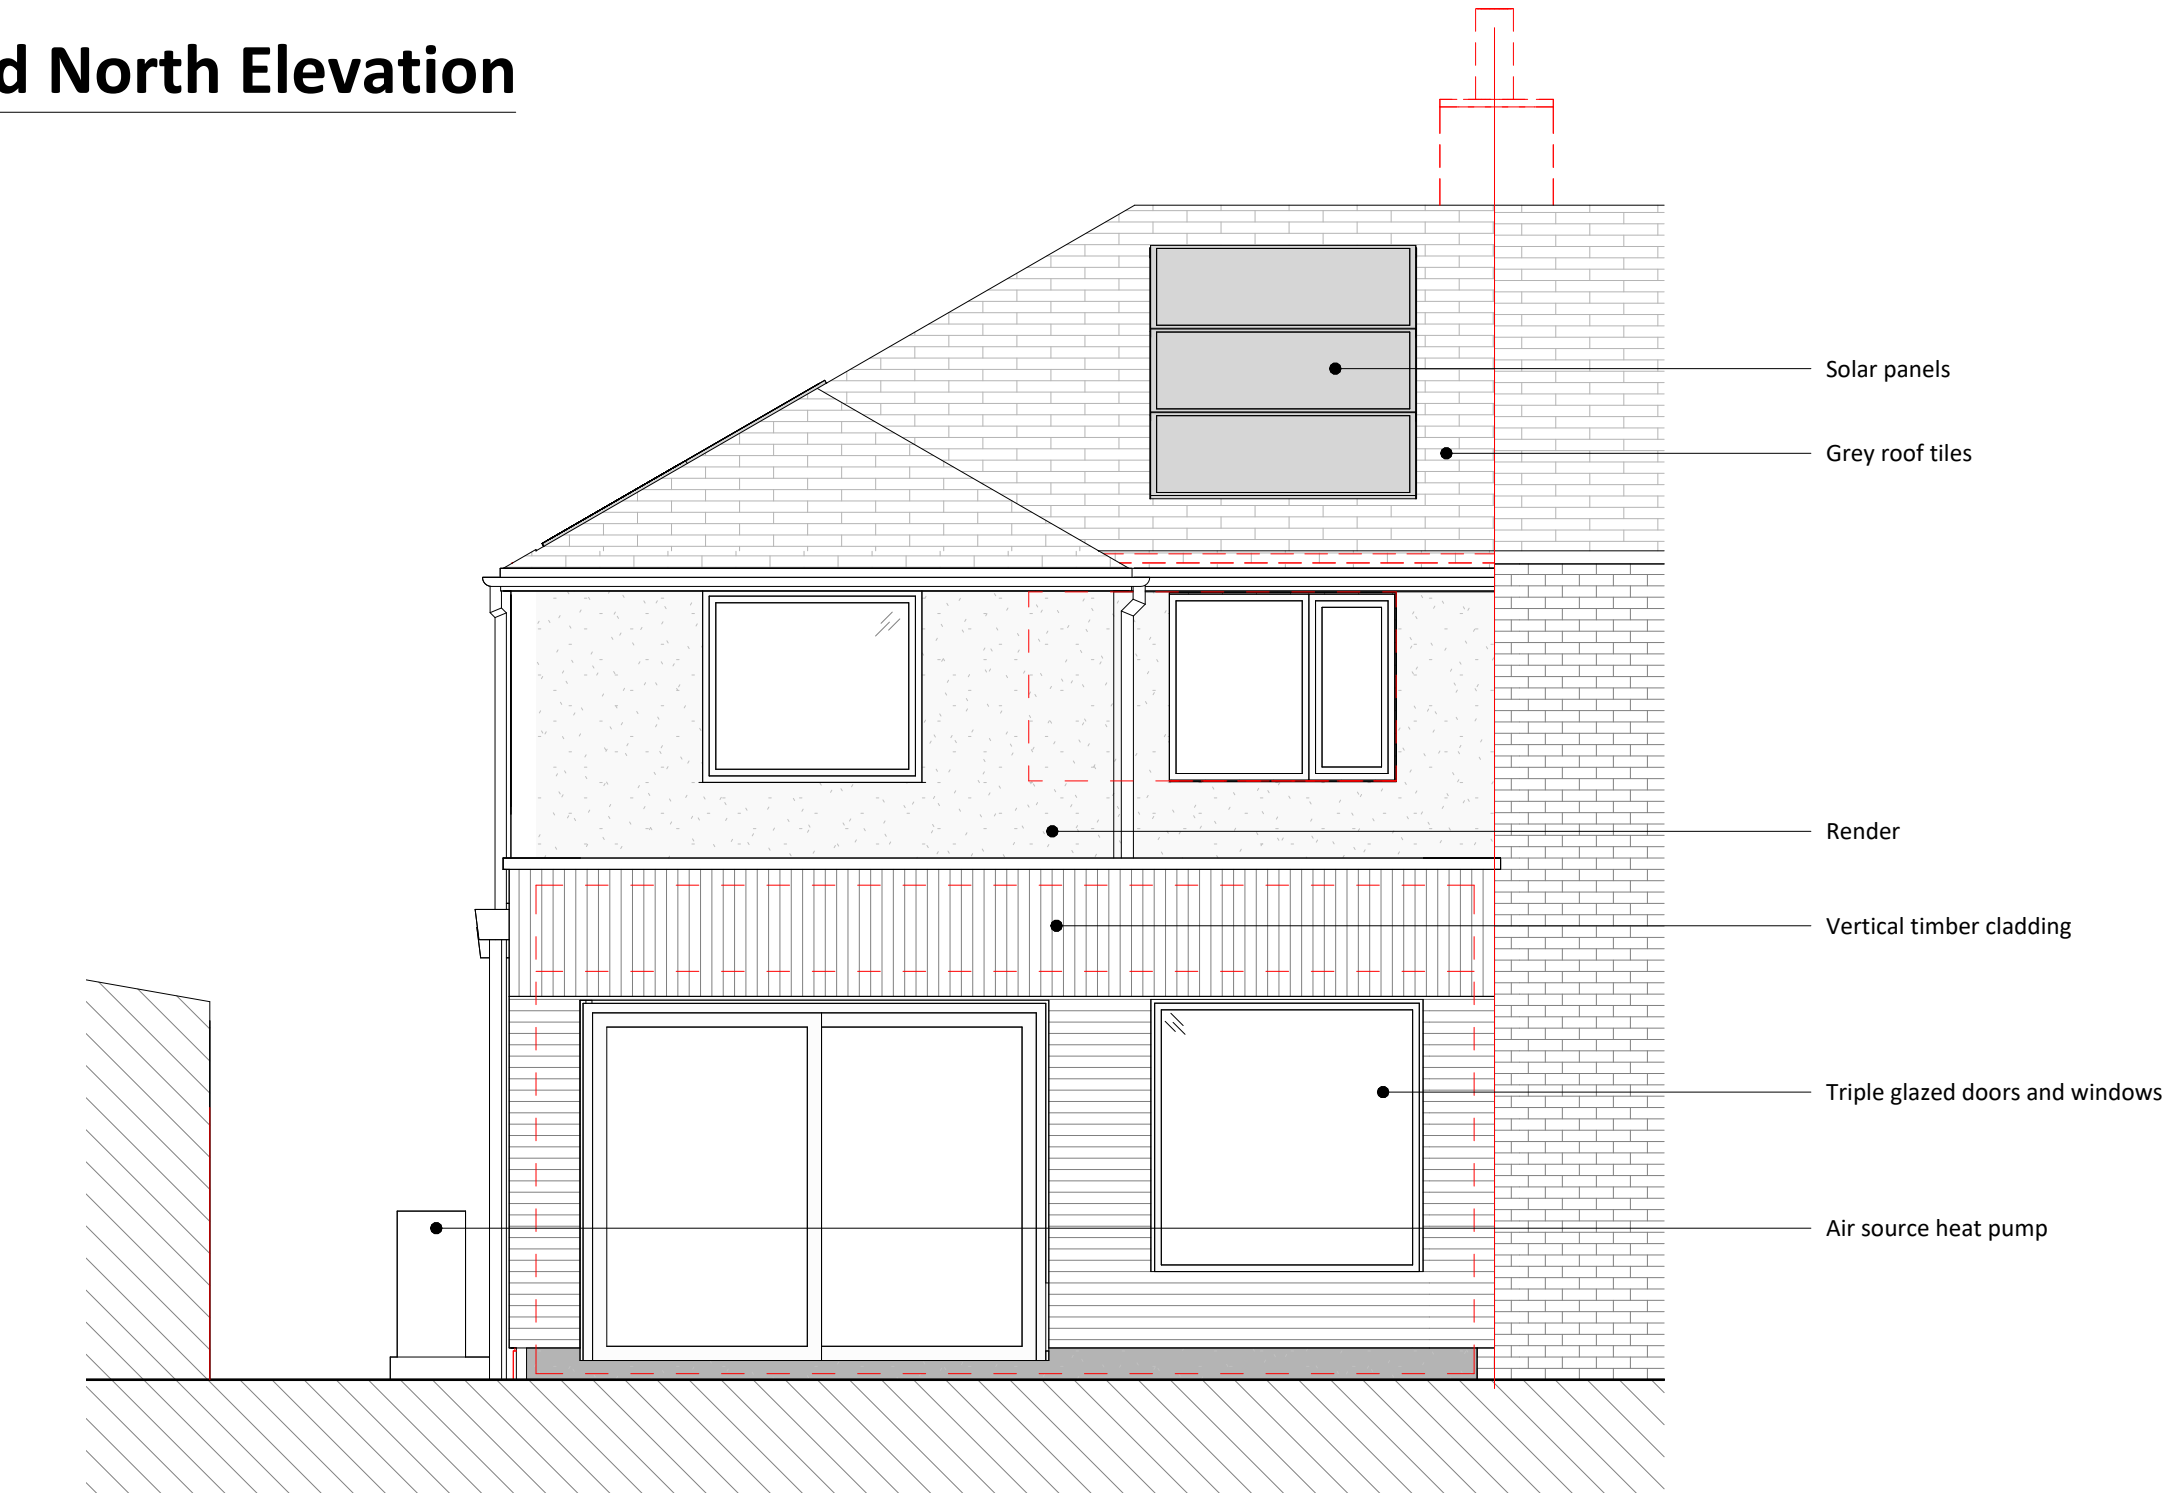

3 **Proposed South Elevation**
1 : 50

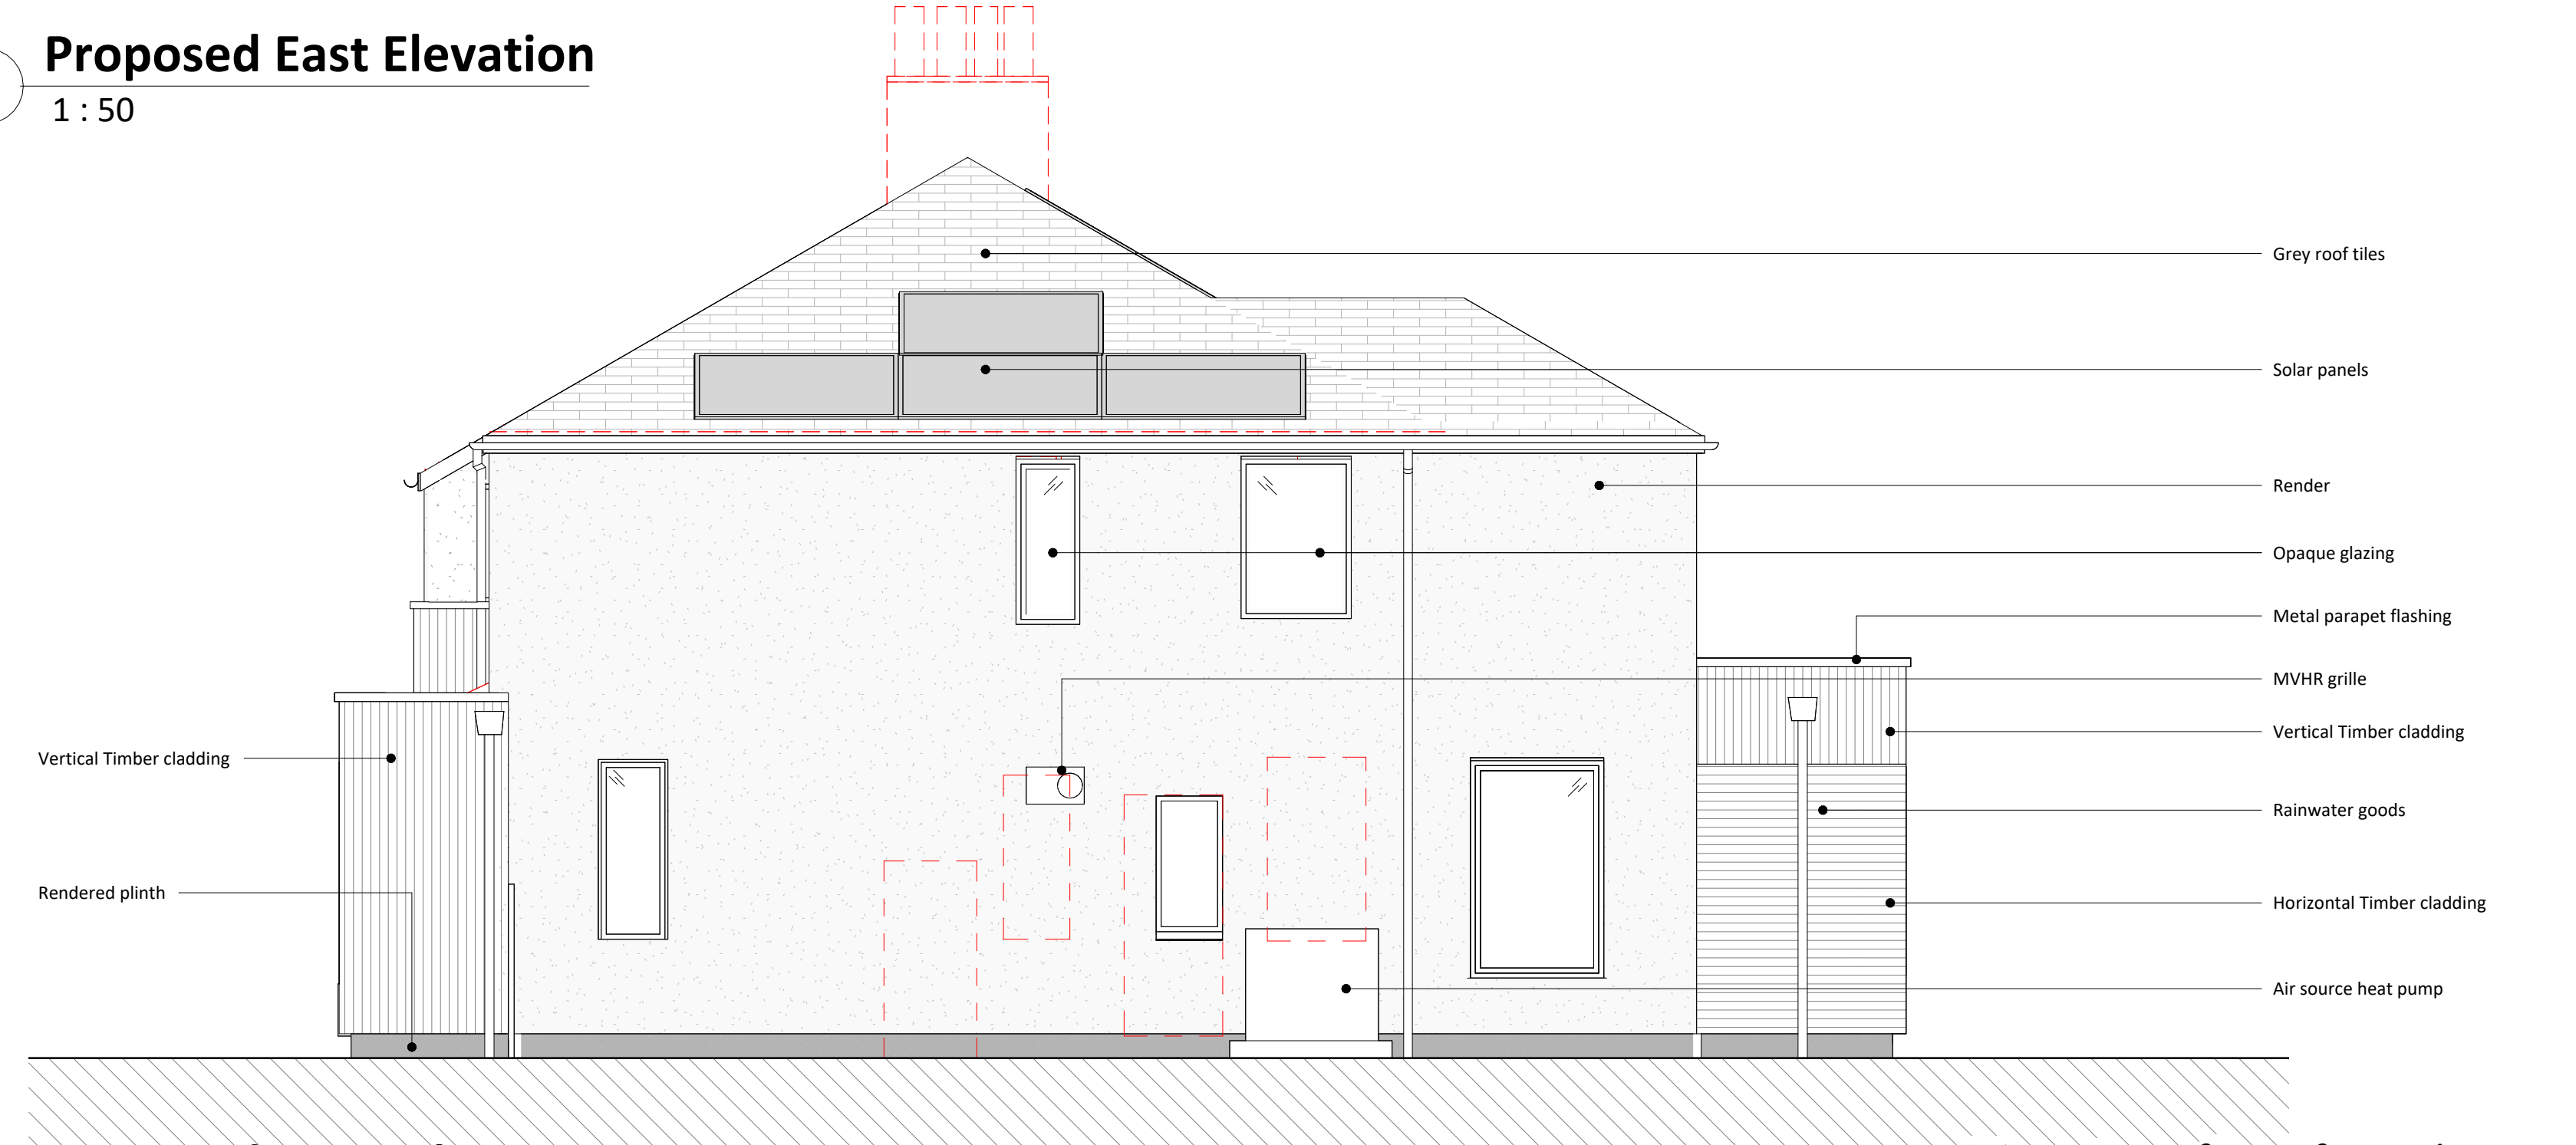

4 **Proposed West Elevation**
1 : 50

0m 1m 2m 3m 4m 5m
SCALE 1:50 @ A1

Key
- - - Outline of existing building
Application boundary

progress
in practice

Suite 2 Stanley House
19-23 Croftsbank Road
Urmston
M41 0TZ
tel 0161 222 4321
info@progressinpractice.co.uk
www.progressinpractice.co.uk

General Notes
1. This drawing remains copyright of Progress in Practice and may not be reproduced or copied without consent in writing.
2. Do not scale drawing - use figured dimensions only.
3. Any discrepancies between site and drawings to be reported to the architect immediately.
4. Read in conjunction with all relevant structural and mechanical & electrical engineers drawings.
5. Dimensions critical to proposed building works must be checked on site before building works commence, as certain assumptions have been made due to lack of accessibility and anomalies in the existing building.

Other Notes

Revision	Date	By	Ck	Notes
P01	30.09.24	SF	HD	Issued for Review
P02	27.11.24	SF	HD	Issued for Client Sign off

Project Address
26 Derby Road, Whitefield
Drawing
Proposed Elevations
Drawing Number
24016-PIP-XX-XX-DR-A-PL-2000

Drawing Status	Drawn
Planning	SF
Date	Checked
27.11.24	HD
Scale	Revision
1:50 @ A1	P02
1:100 @ A3	