

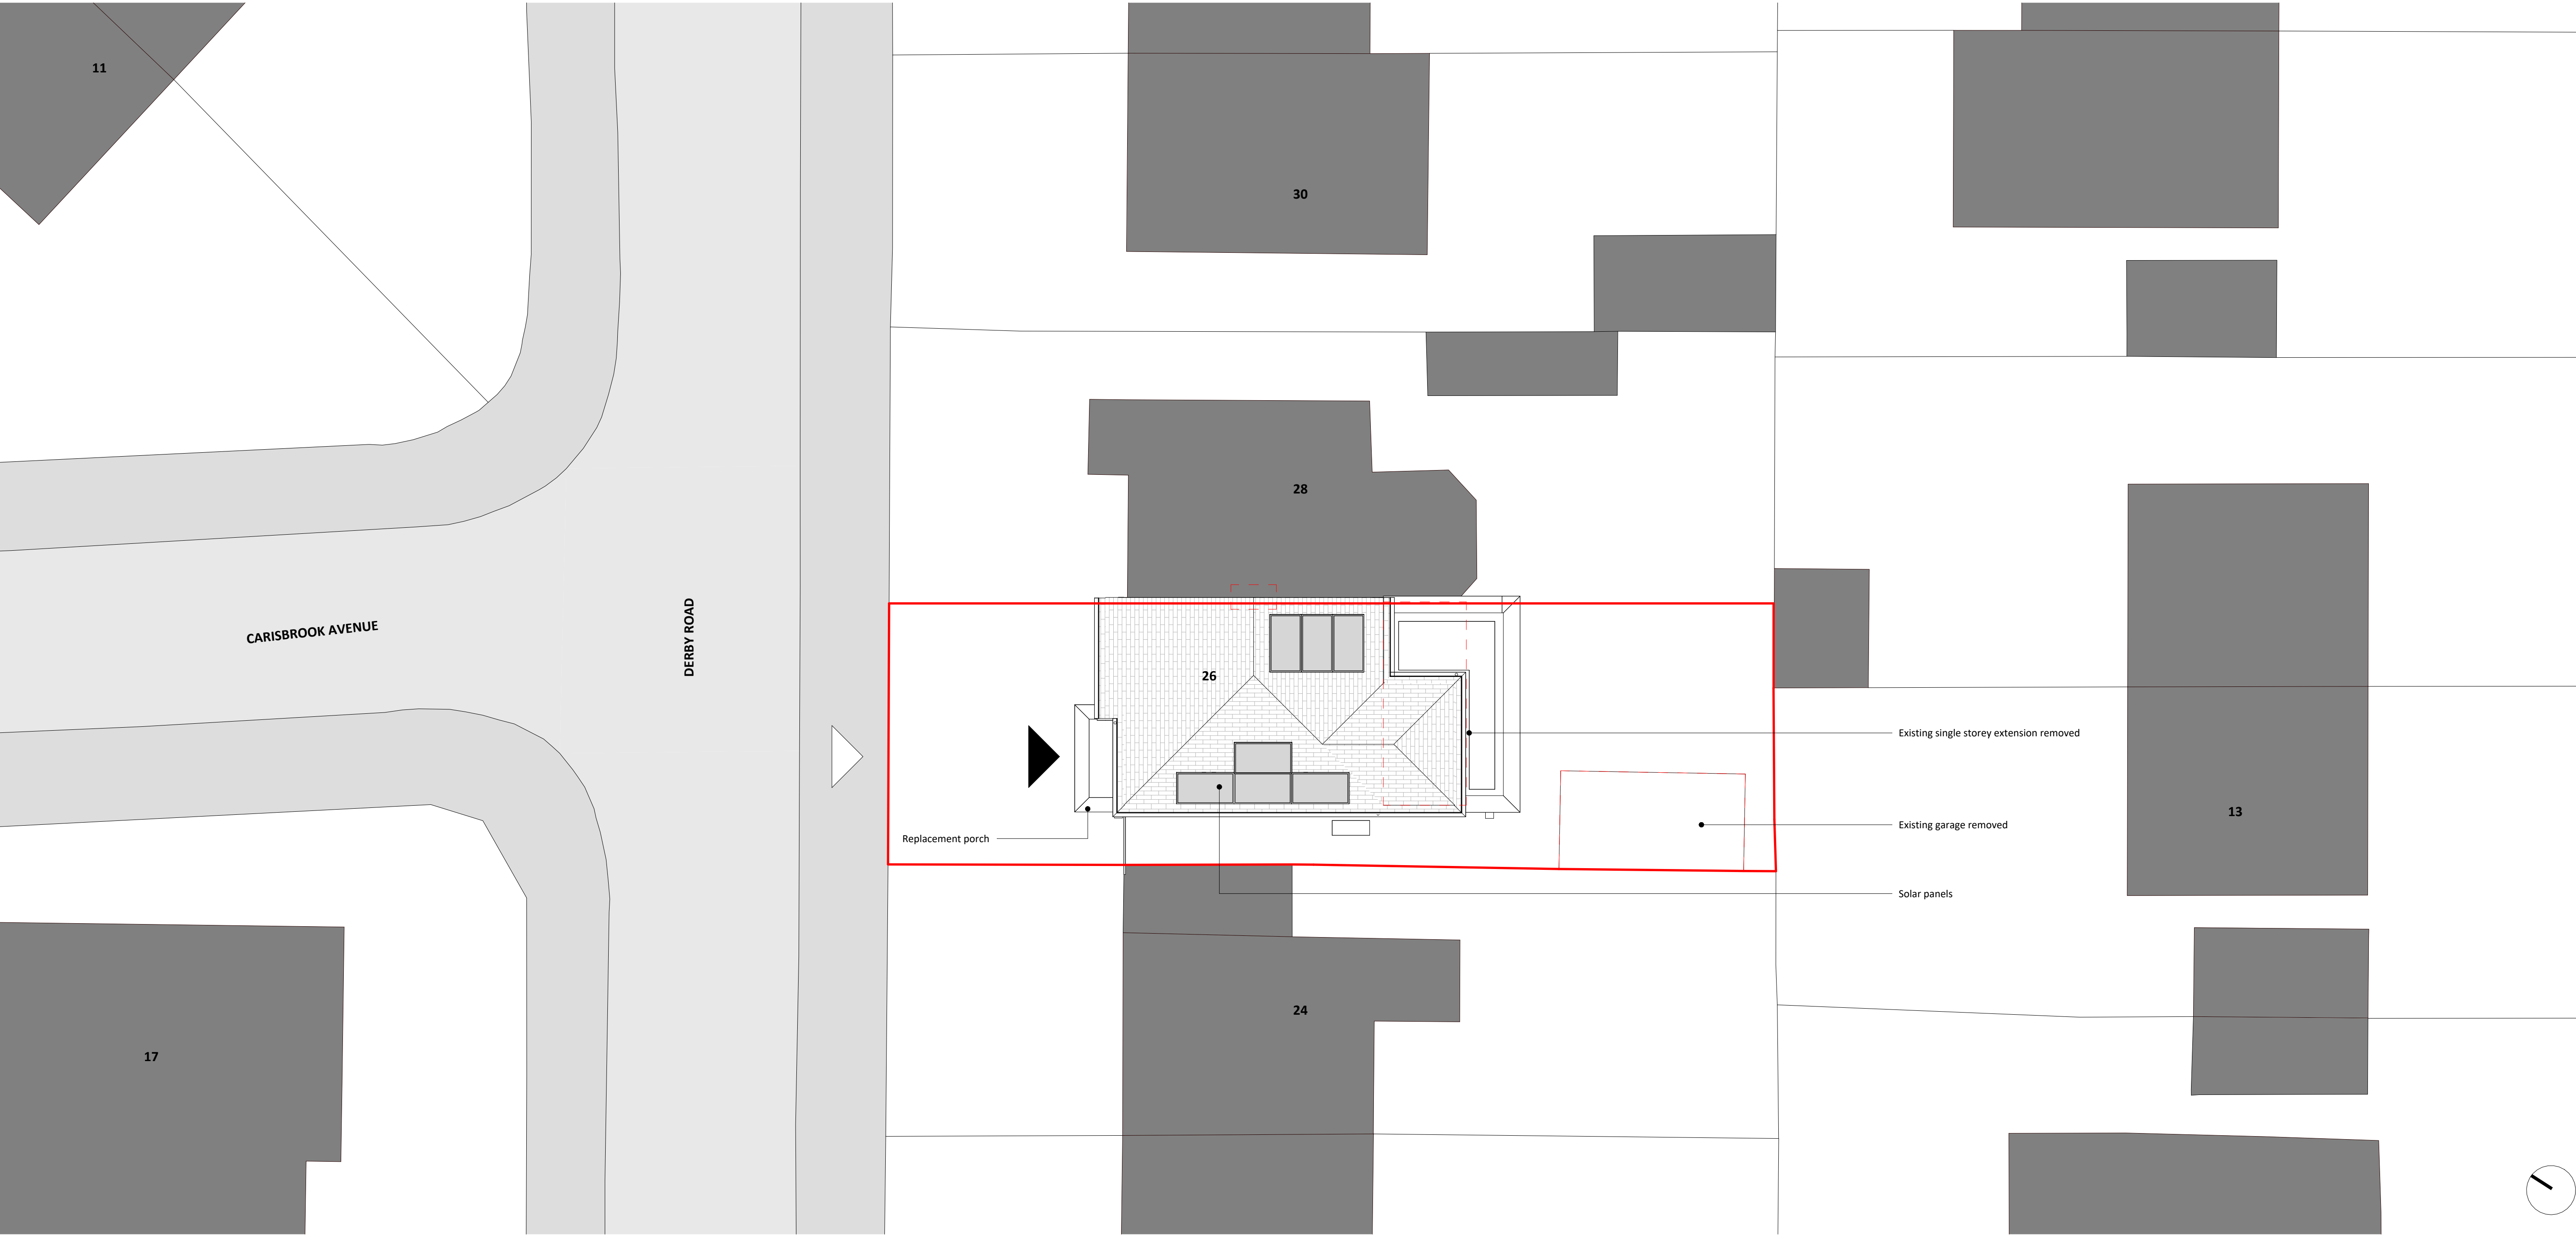


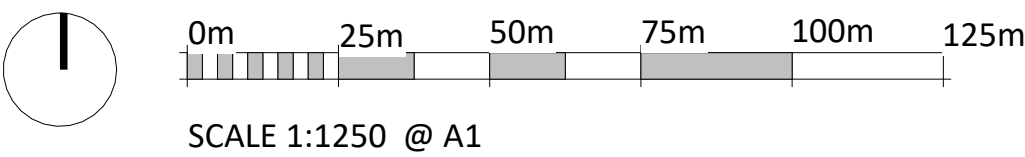

1 Proposed Site Plan
1 : 100

Key

- Site boundary
- Principle entrance
- Site access
- Demolition of existing building

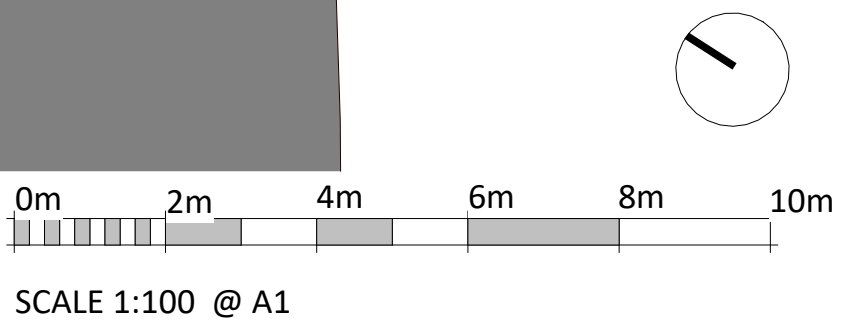

progress
in practice

Suite 2 Stanley House
19-23 Croftsbank Road
Urmston
M41 0TZ

tel 0161 222 4321
info@progressinpractice.co.uk
www.progressinpractice.co.uk

General Notes

1. This drawing remains copyright of Progress in Practice and may not be reproduced or copied without consent in writing.
2. Do not scale drawing - use figured dimensions only.
3. Any discrepancies between site and drawings to be reported to the architect immediately.
4. Read in conjunction with all relevant structural and mechanical & electrical engineers drawings.
5. Dimensions critical to proposed building works must be checked on site before building works commence, as certain assumptions have been made due to lack of accessibility and anomalies in the existing building.

Other Notes

Revision	Date	By	Ck	Notes
P01	30.09.24	SF	HD	Issued for Review
P02	27.11.24	SF	HD	Issued for Client Sign off

Project Address
26 Derby Road, Whitefield
Drawing
Proposed Site Plan
Drawing Number
24016-PIP-XX-00-DR-A-PL-0500

Drawing Status
Planning
Date
27.11.24
Scale
As Ind. @ A1
As Ind. @ A3

Drawn
SF
Checked
HD
Revision
P02