




EXISTING FRONT ELEVATION
1:100




EXISTING FLANK ELEVATION
1:100




EXISTING REAR ELEVATION
1:100

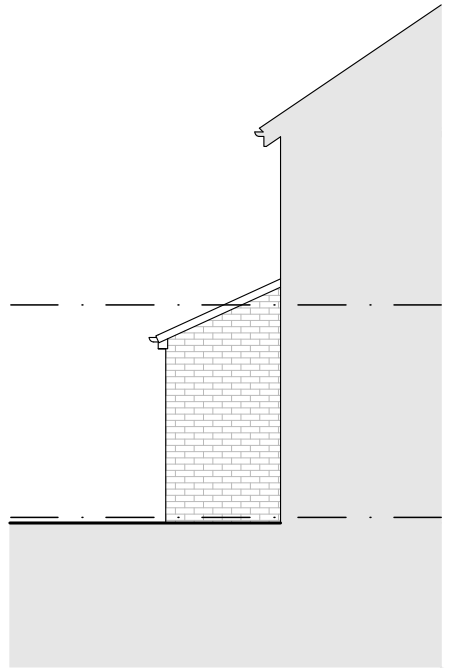


EXISTING FLANK ELEVATION
1:100

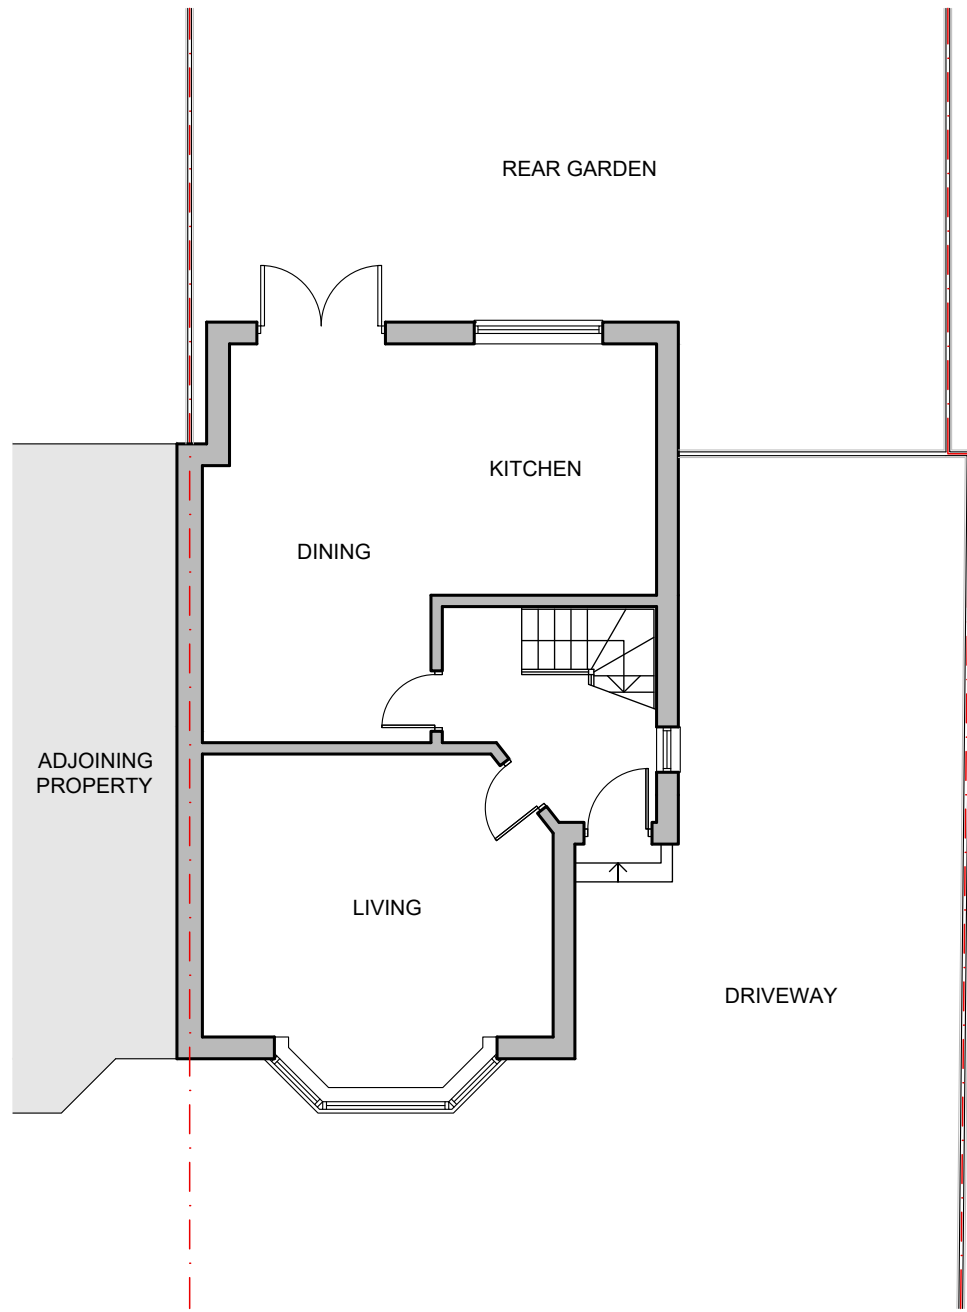

EXISTING GROUND FLOOR PLAN
1:100

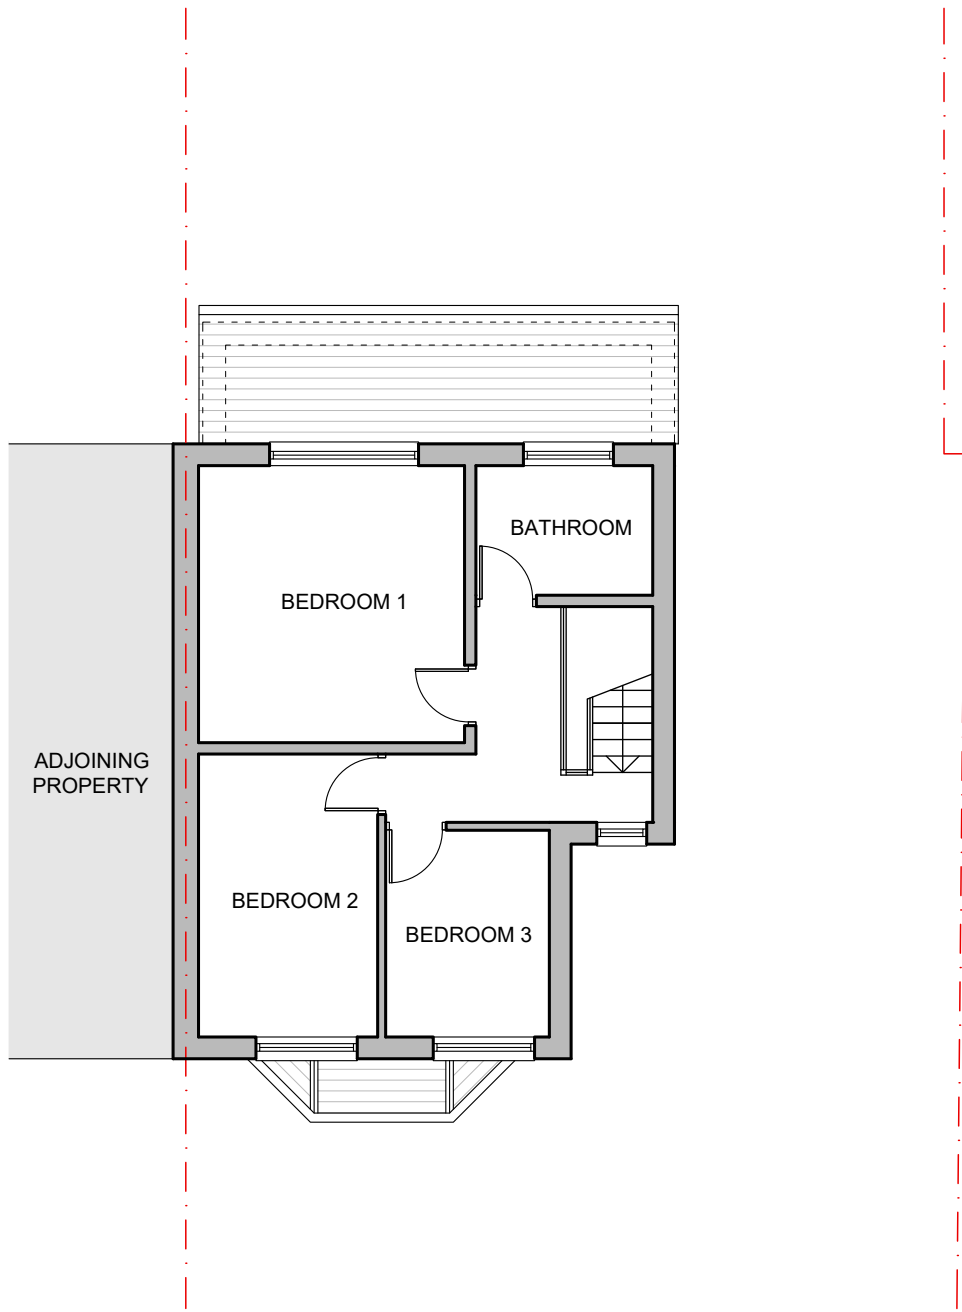

EXISTING FIRST FLOOR PLAN
1:100

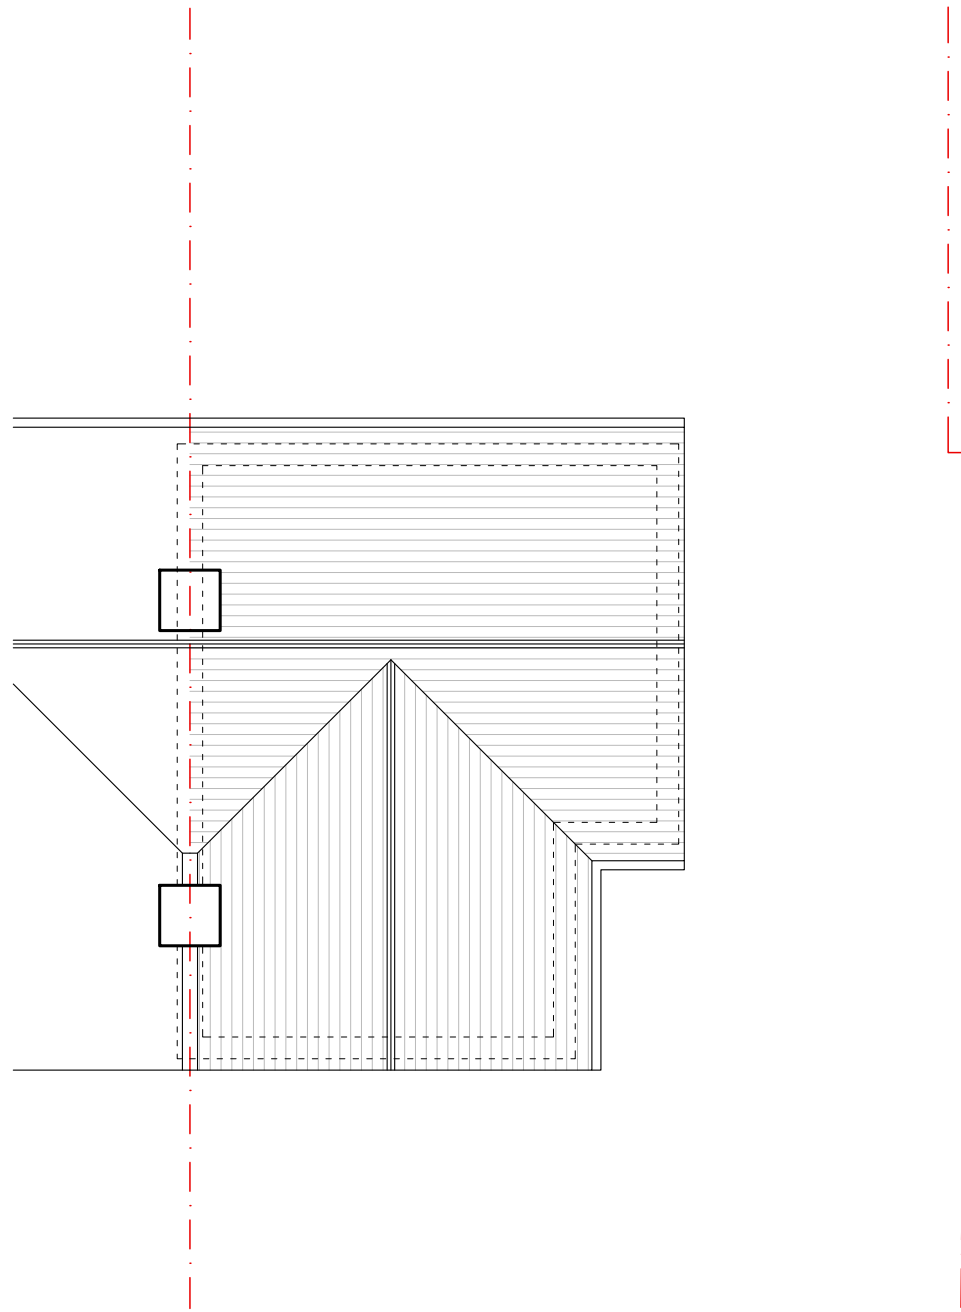

EXISTING ROOF PLAN
1:100

Issue:	
PLANNING	
Revision:	
0mm 20mm 40mm 0m 2m 4m SCALE BAR - 1:100	
DSQUARE ARCHITECTS 61 Mosley Street, Manchester, M2 3HZ 0161 222 3734 info@dsquare-architects.co.uk www.dsquare-architects.co.uk	
Client: Mr. and Mrs. Doyle	
Site: 8 Dartmouth Road Whitefield, M45 6AS	
Title: Existing Plans & Elevations	
Scale: 1:100 @ A2	Drawn: DD
Date: July 2024	
Drg. No. 2413-12	Rev. P1