

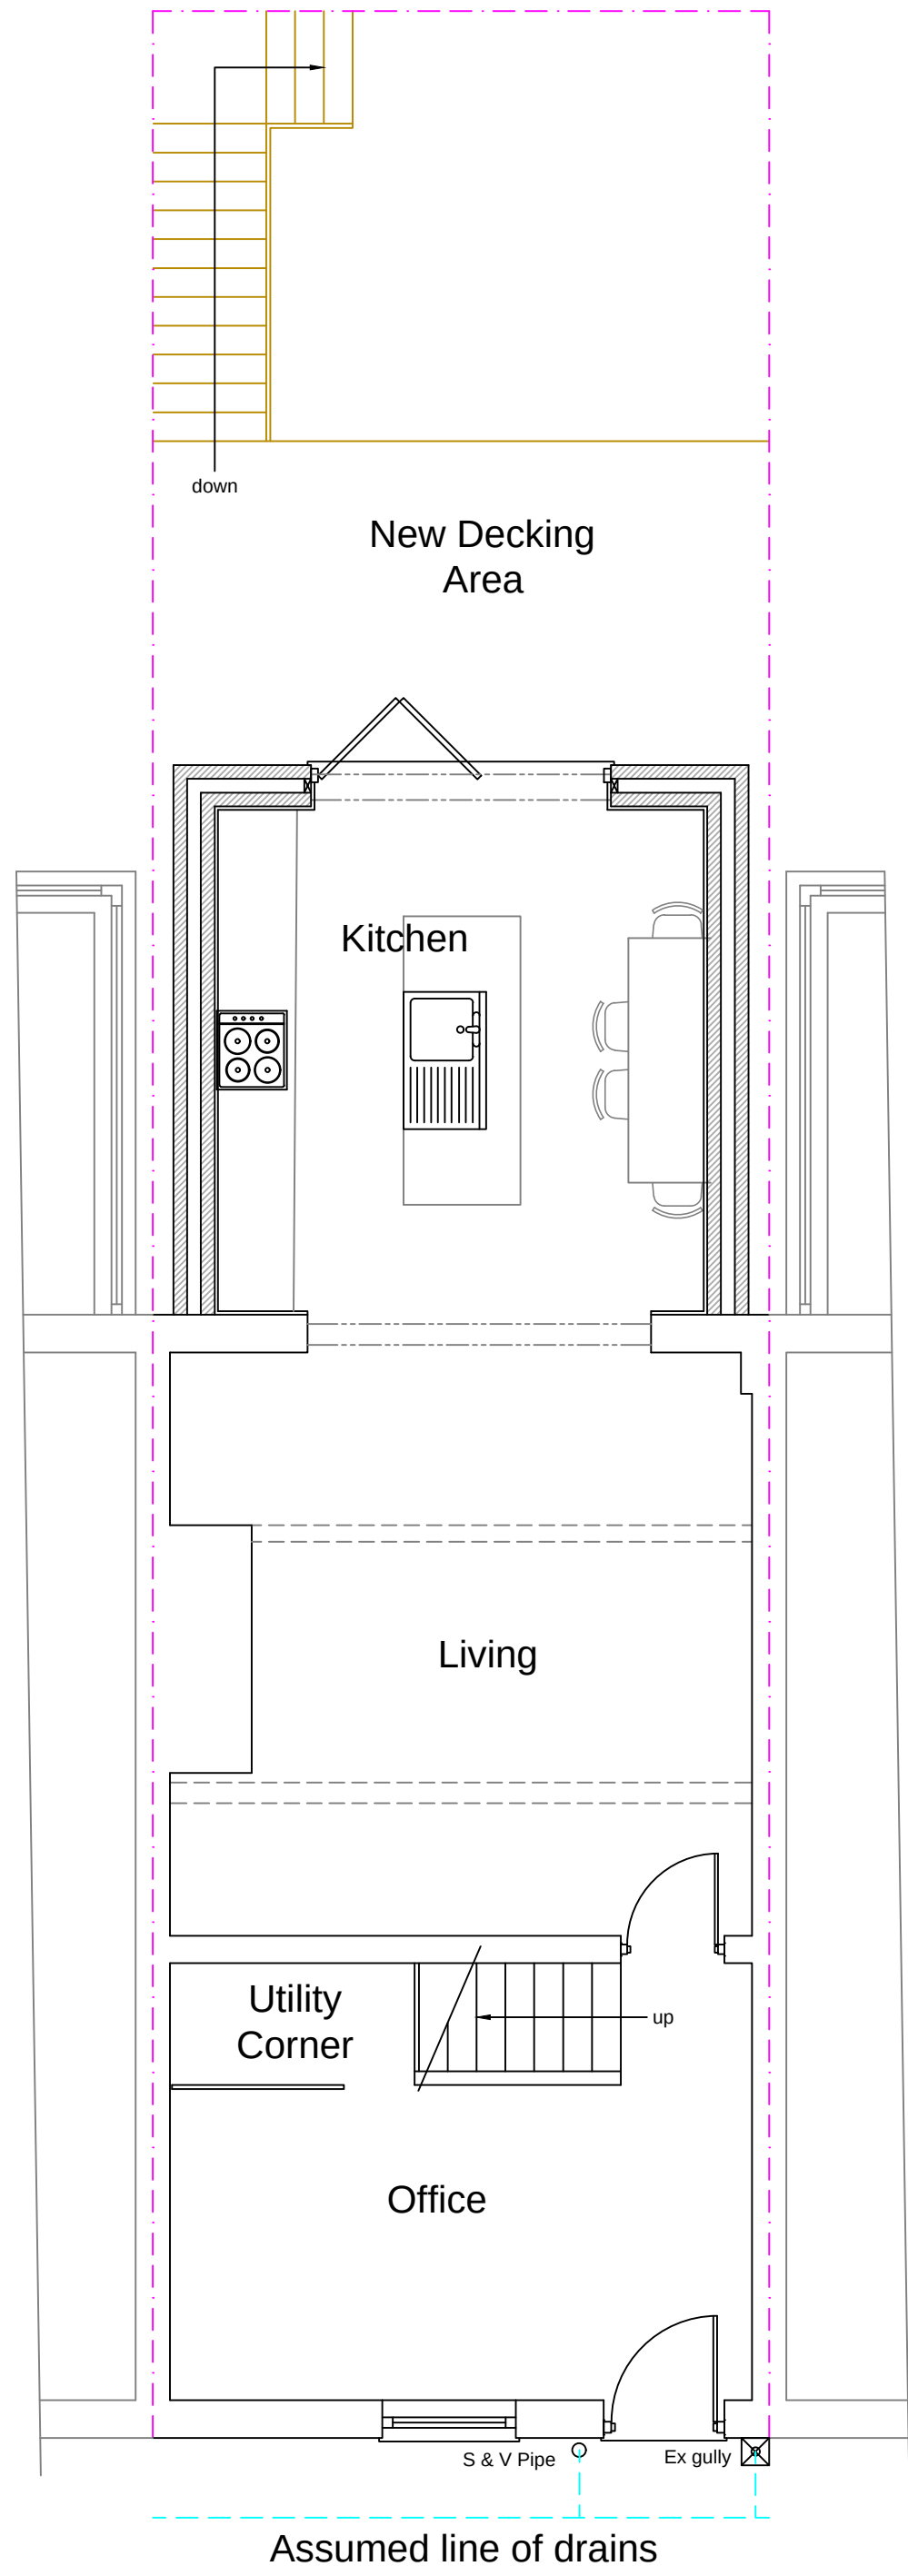



This drawing is protected by copyright and the information contained therein is the property of William McCall.
The drawing must not be copied and the information contained therein may not be used or disclosed without written permission of and in the manner permitted by William McCall.

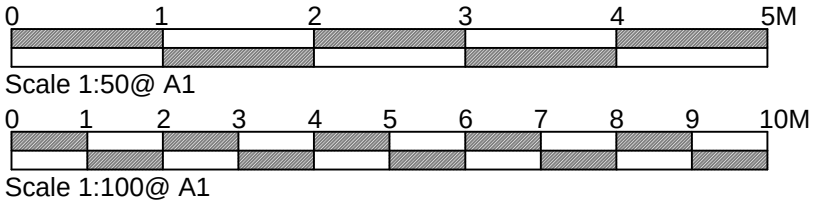


Proposed Ground Floor Plan
1:50

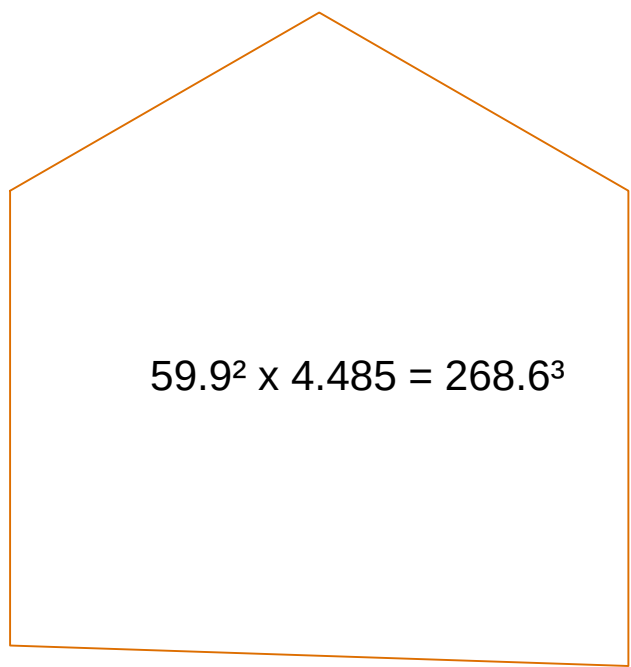


Existing Dwelling

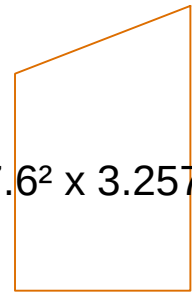


Existing Rear Extension

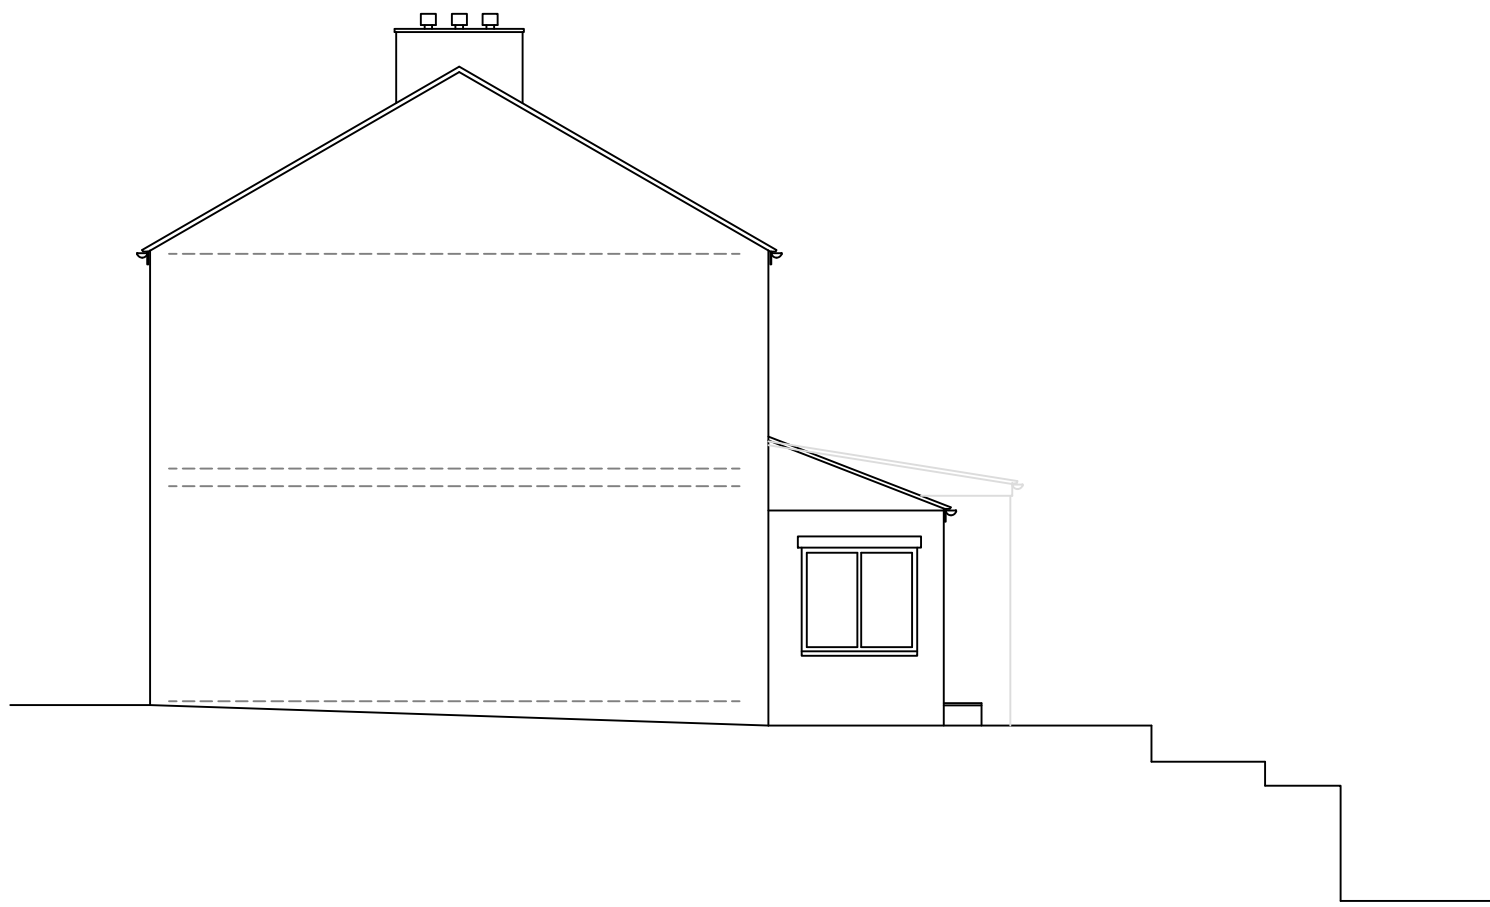


Existing Side Elevation

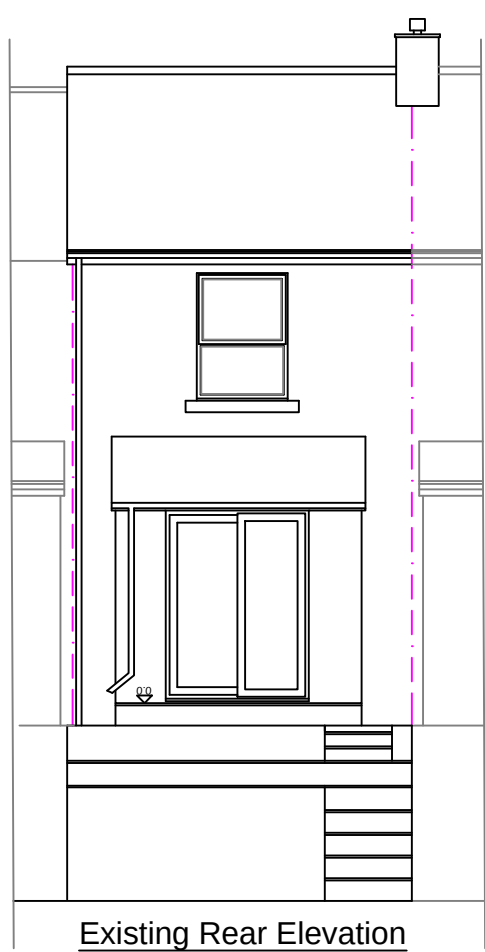


Existing Rear Elevation
1:100

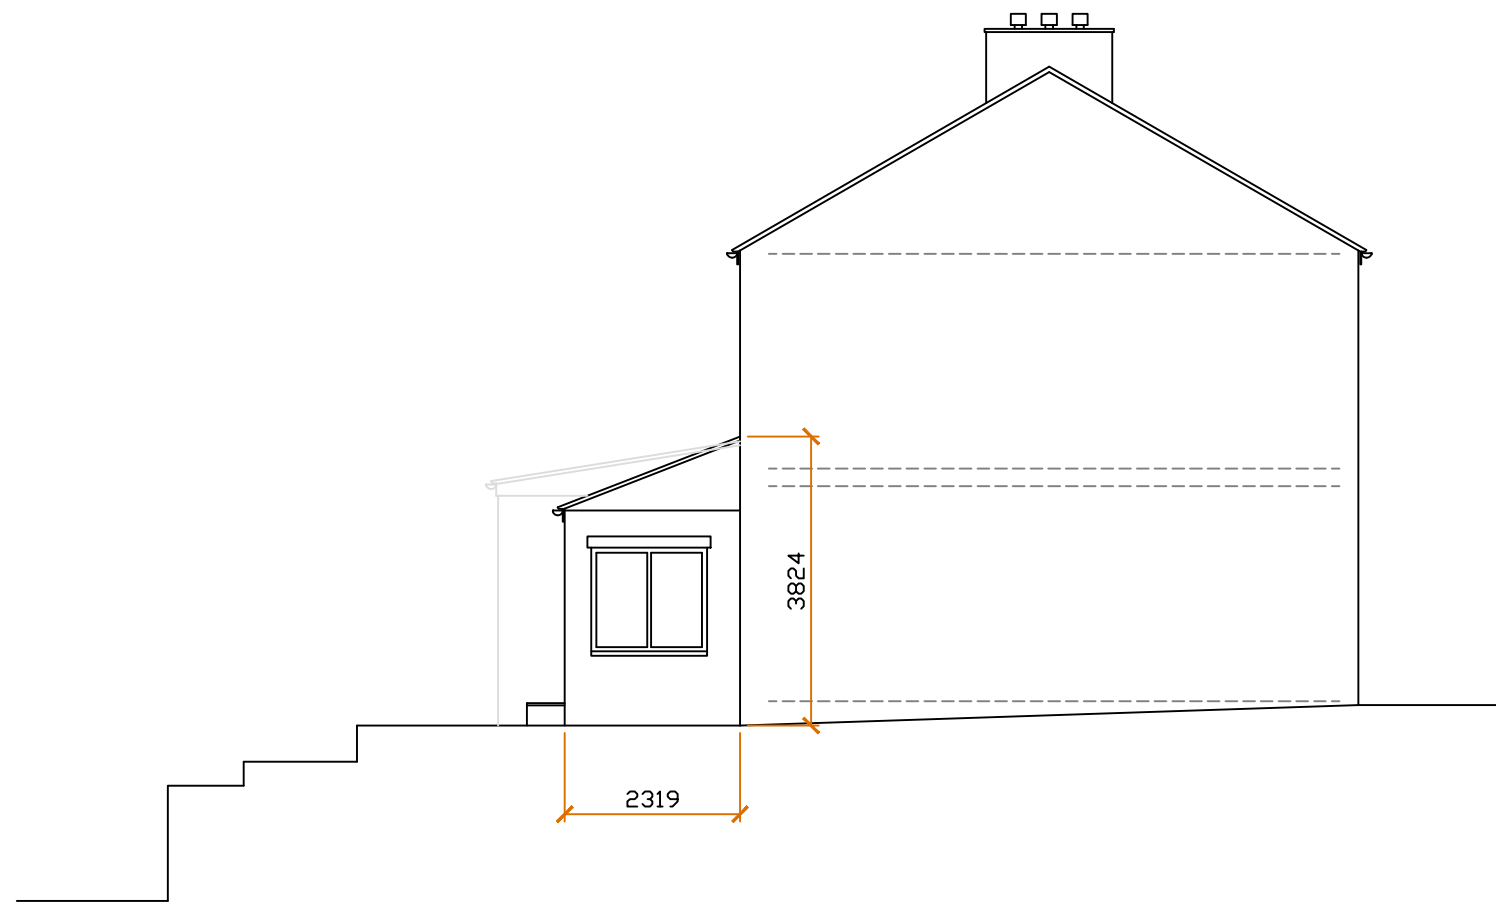


Existing Side Elevation

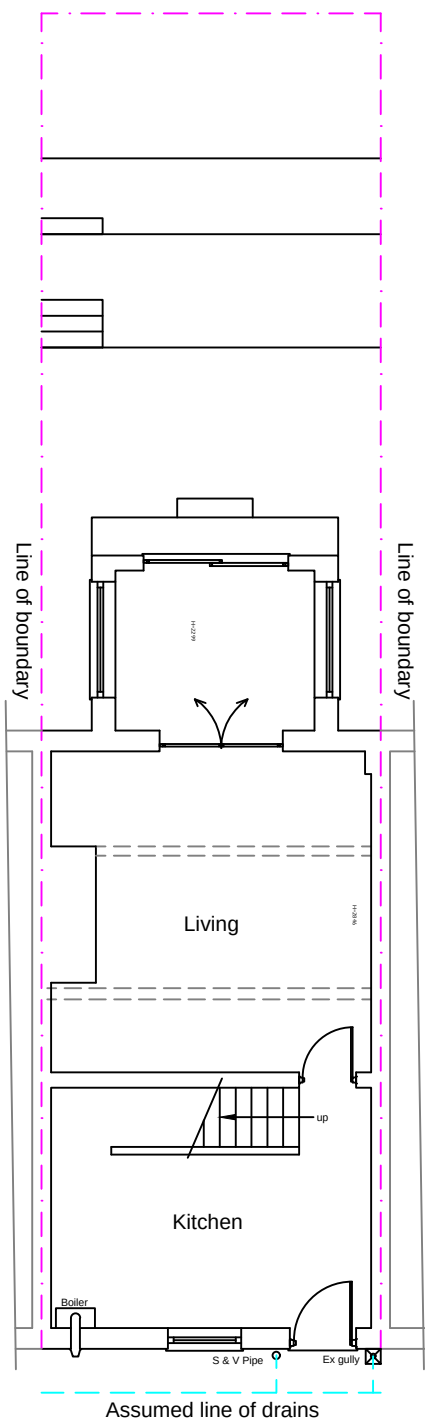


Existing Ground Floor Plan
1:100

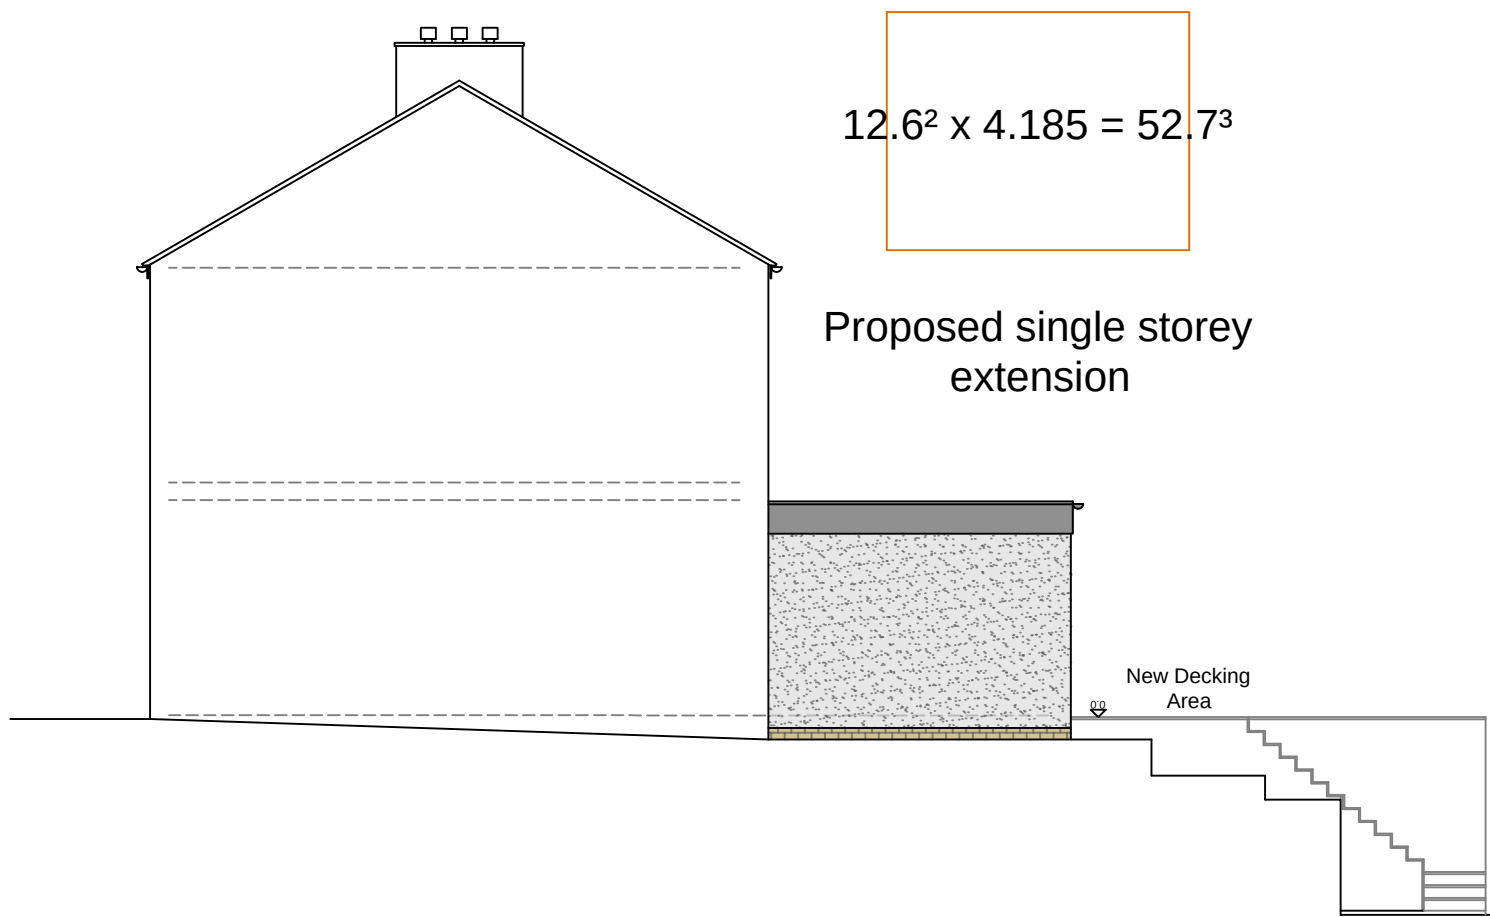

Proposed Side Elevation

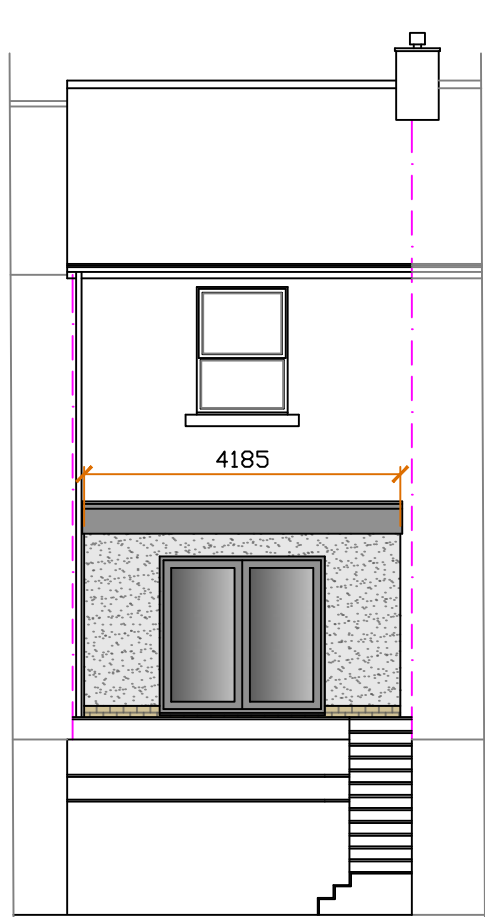

Proposed Rear Elevation
1:100

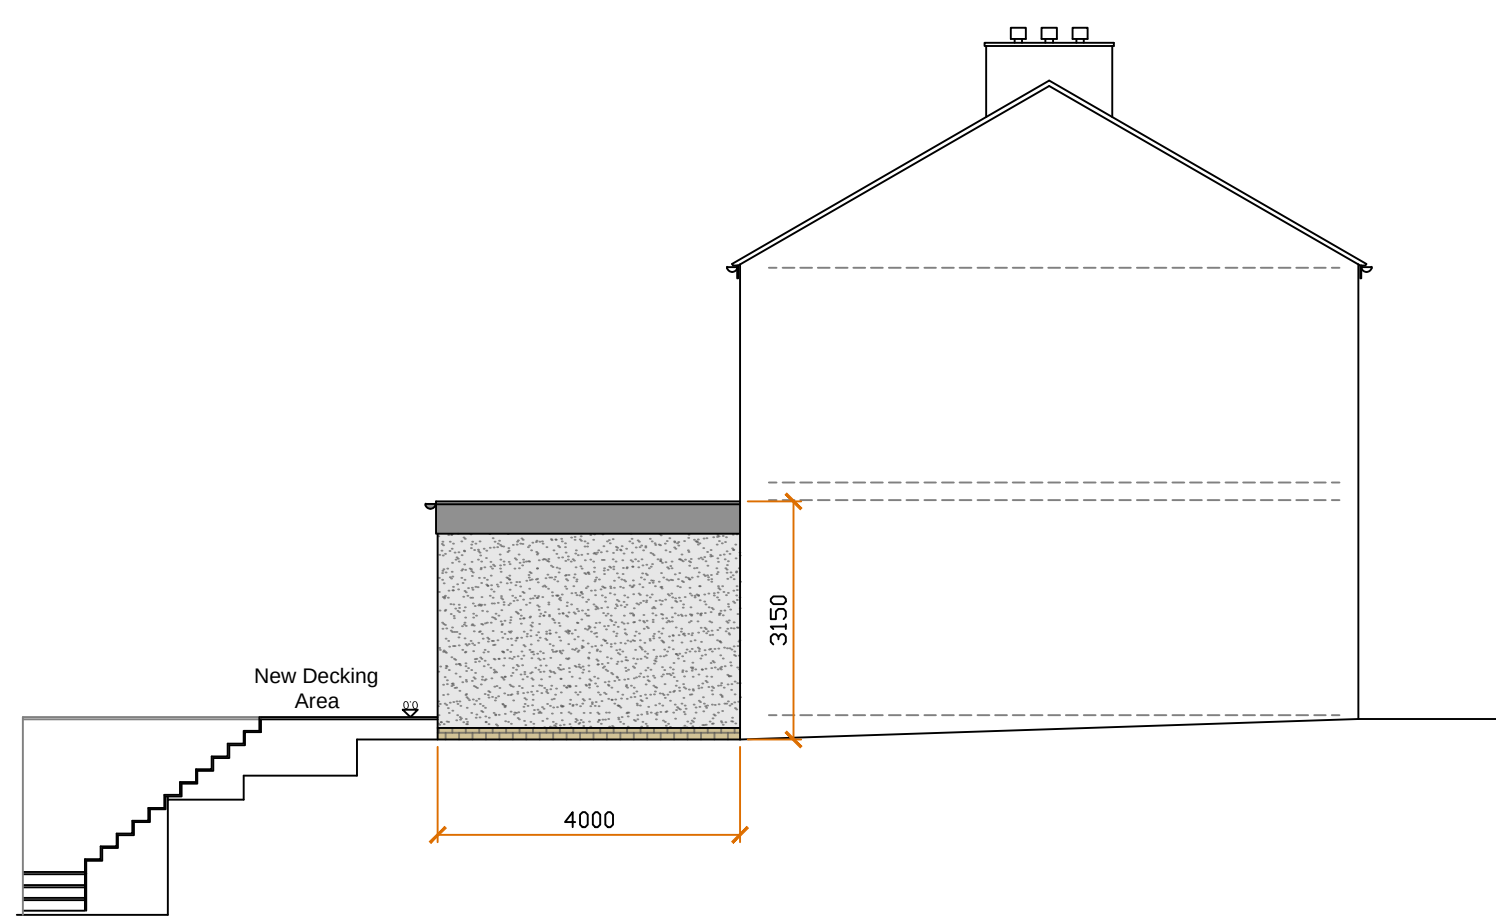

Proposed Side Elevation

31/10/22 - Rev A - Volumes added to the drawing

Stage :- Householder Planning			
Project Title :- Proposed Single Storey Rear Extension Inc New Decked Patio Area			
Drawing Title :- Existing & Proposed Plans & Elevations			
Client :- Ms Abrahams			
Drwg No :- 07/22/92	1 of 2	Date :- July '22	Rev :- Rev A
Scale :- 1:100 & 1:50@A1		Drawn:- SCM	Checked :-
Site Address :- 9 Broad Oak Terrace, Bury, BL9 7ST			