





PROPOSED FRONT ELEVATION

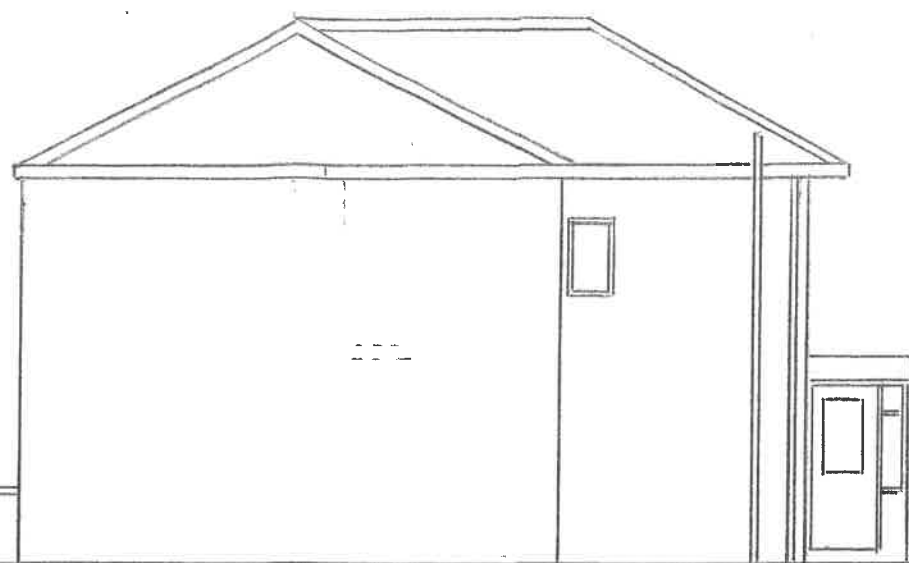


PROPOSED SIDE ELEVATION




PROPOSED REAR ELEVATION

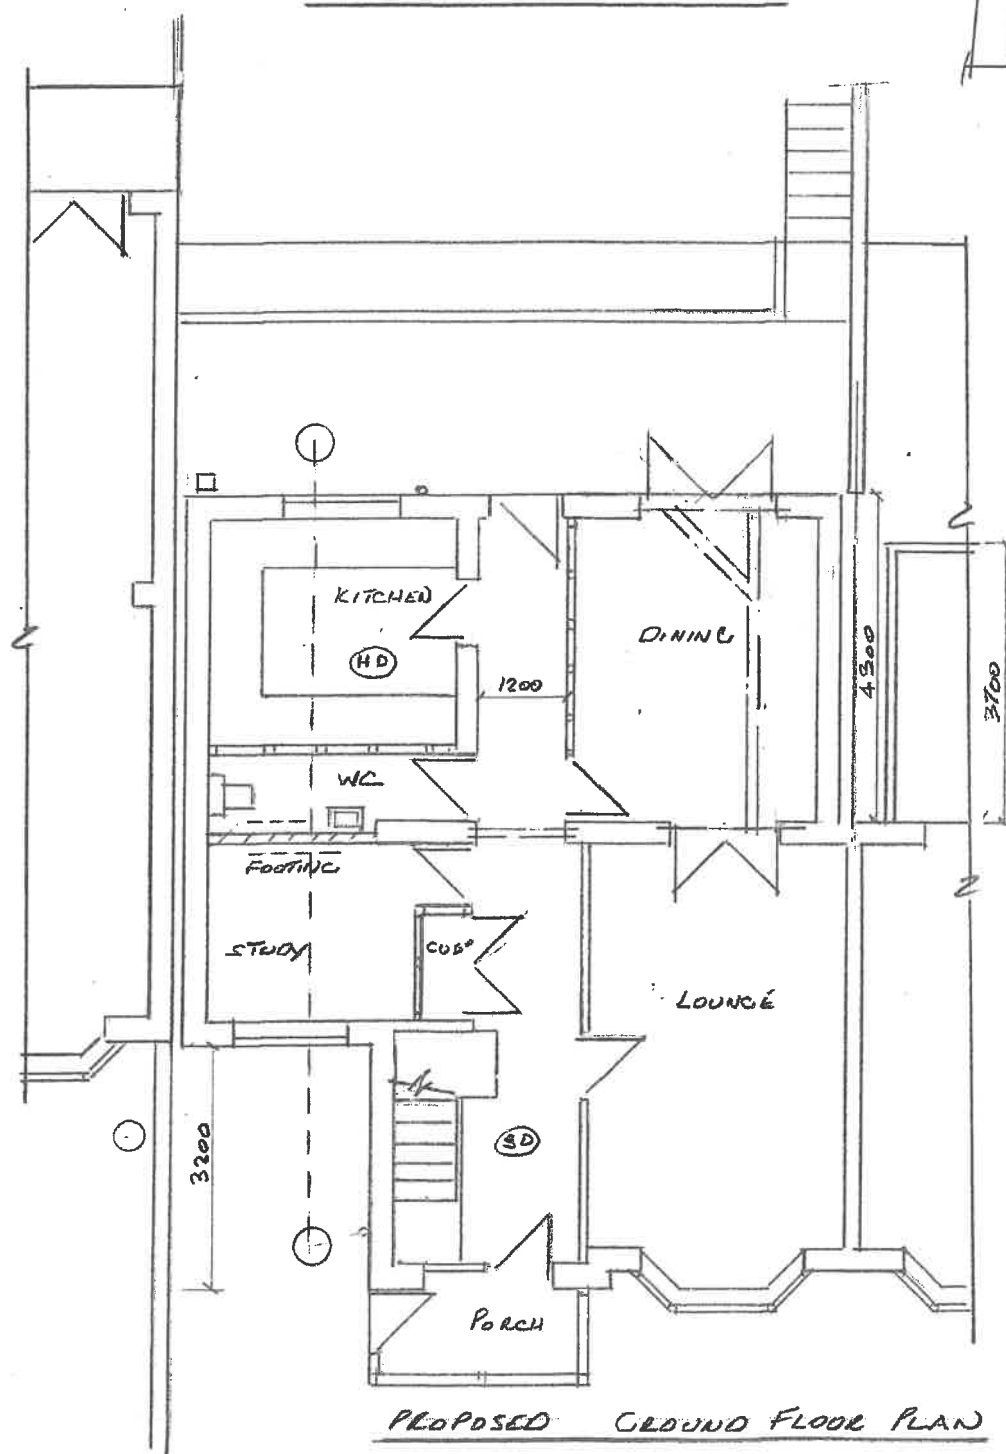


PROPOSED GROUND FLOOR PLAN

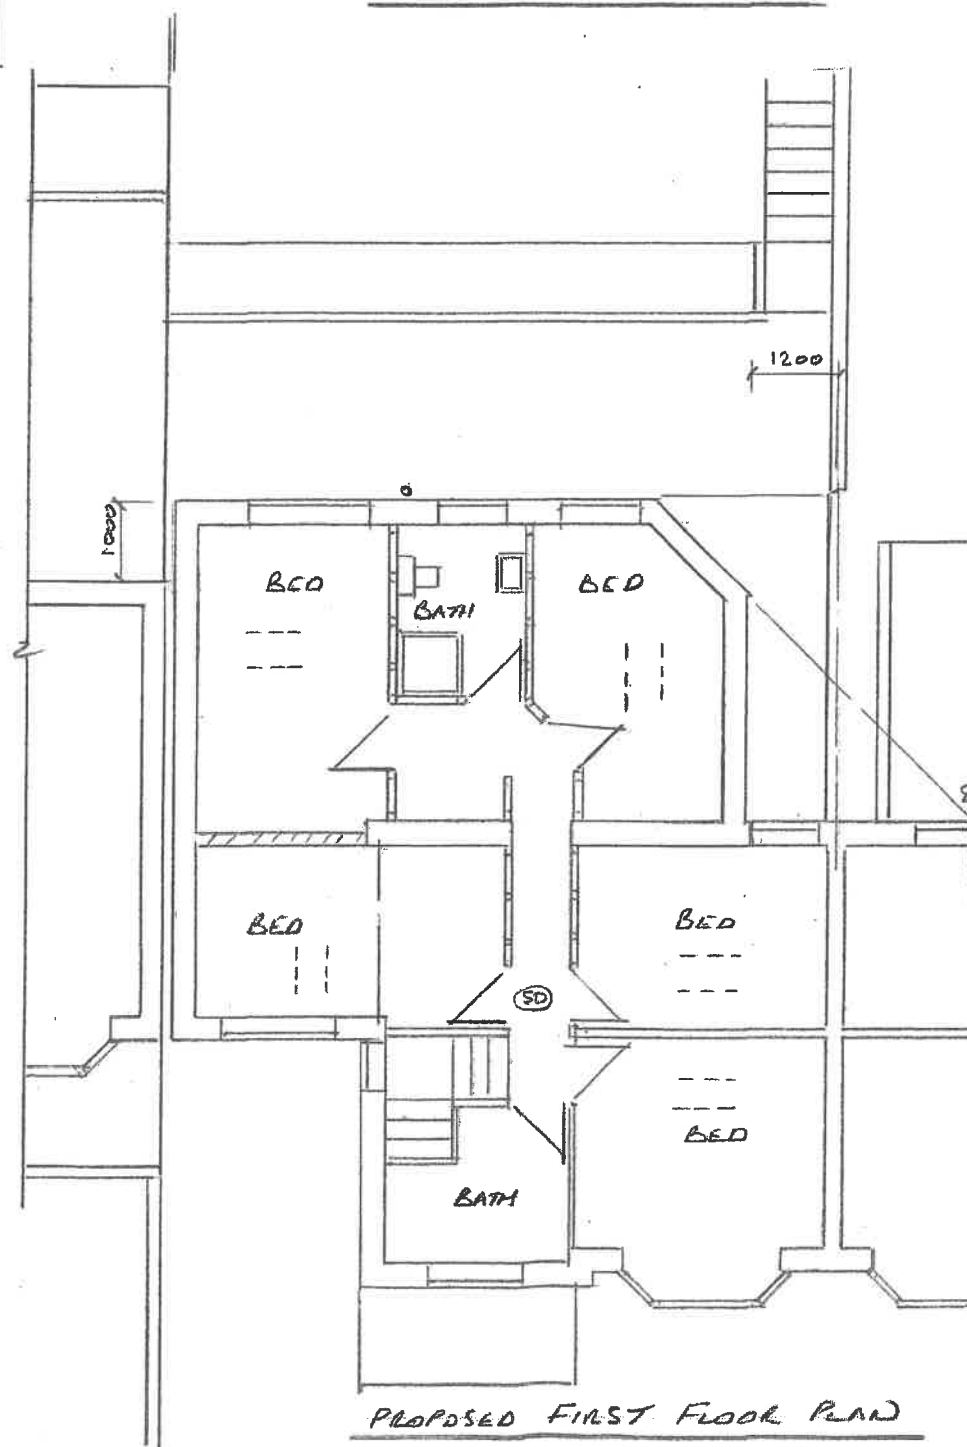

PROPOSED FIRST FLOOR PLAN

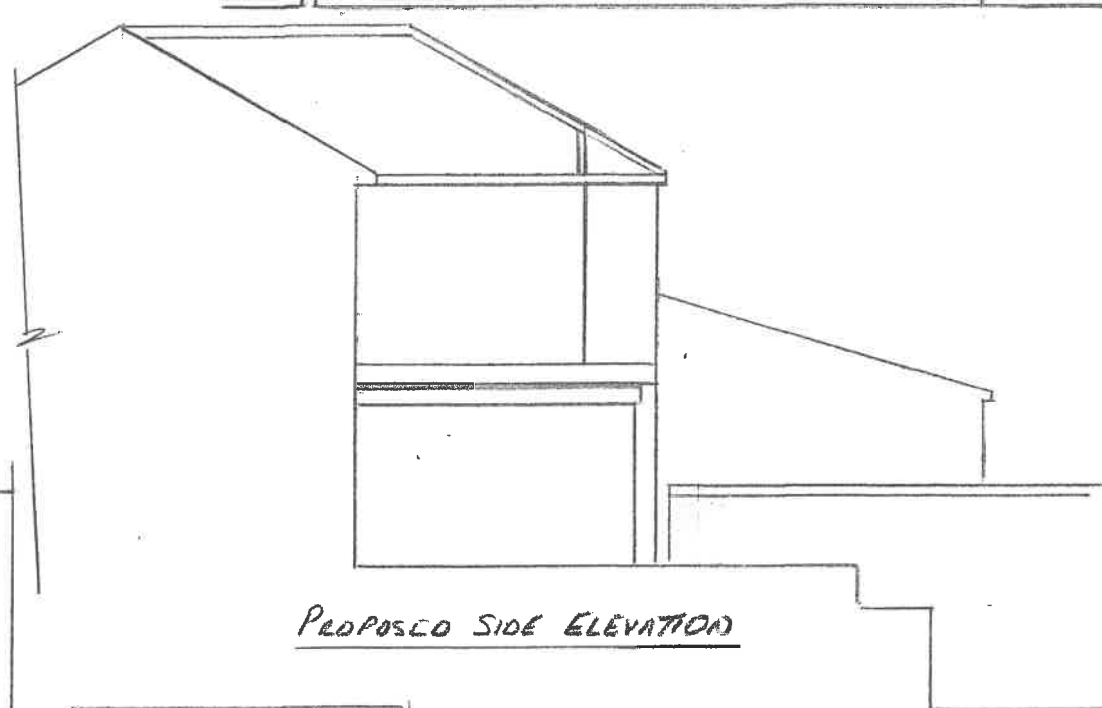

PROPOSED SIDE ELEVATION

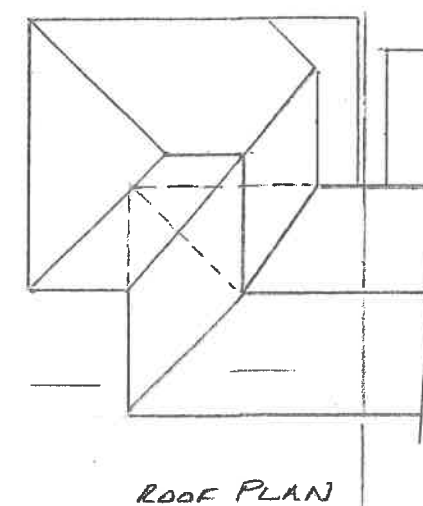

ROOF PLAN

Thompson Designs
 Tel 0161 705 1458 Mob 07884 318634

Sheet 2
 Proposed Plans and Elevations
 174 Parkhills Road
 Bury BL9 9AW
 Scale 1:100 @ A3 Date February 2022