





PROPOSED FRONT ELEVATION
Scale 1:50

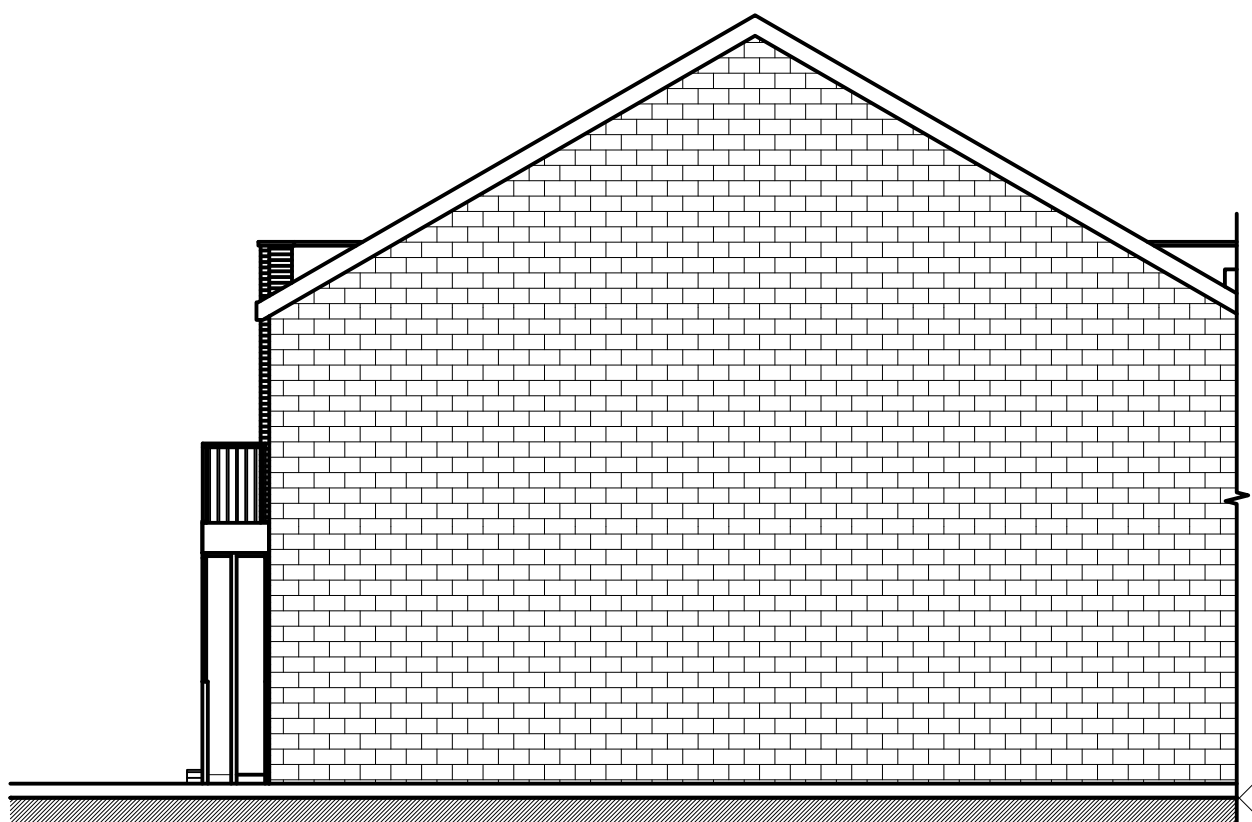


PROPOSED REAR ELEVATION
Scale 1:50

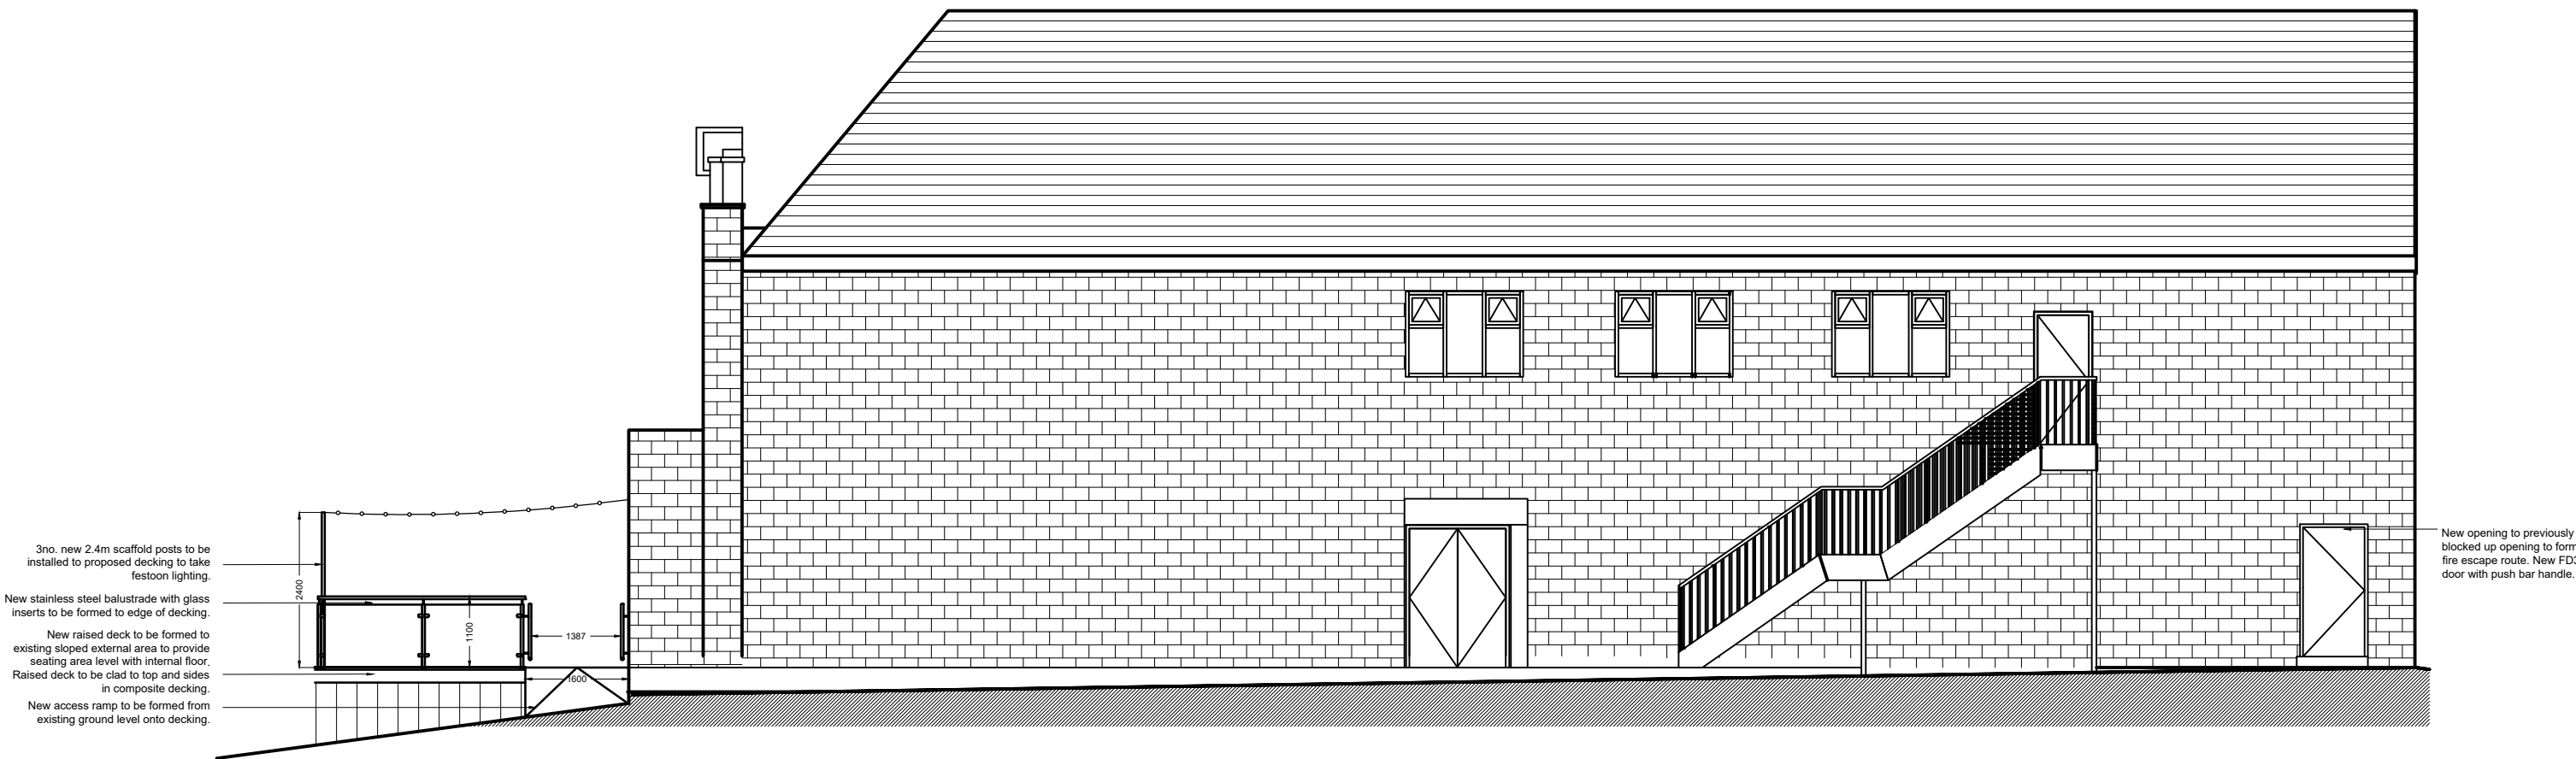

PROPOSED SIDE ELEVATION
Scale 1:50

All levels and dimensions must be checked on site by contractor prior to commencement of works. Any variations must be reported to JSA Design.
All information hereon in is the copyright of JSA Design. Copying in full or in part is forbidden without the written permission from JSA Design.

 

C	09.11.23	Proposed external area cut back to provide parking and prevent vision restrictions from road.
B	08.11.23	External fire escape staircase removed from elevation.
A	17.10.23	Addition of fire escape to rear right elevation.

Client KENISINGTONS			
Date	Aug 2023	Status	PLANNING
Drawn	RR	Checked	JS
Scale	1:100	Size	A1
Rev.	C	Drawing No.	547 - 403
Drawing Title Proposed Elevations			
Project Title Ikons 511 Bury New Rd, Prestwich, Manchester M25 3AJ			
JSA DESIGN			