


NOTES

ALL DIMENSIONS AND LEVELS ARE TO BE CHECKED ON SITE


ANY DISCREPANCIES ARE TO BE REPORTED TO THE ARCHITECT BEFORE ANY WORK COMMENCES

THIS DRAWING SHALL NOT BE SCALED TO ASCERTAIN ANY DIMENSIONS WORK TO FIGURED DIMS ONLY

THIS DRAWING SHALL NOT BE REPRODUCED WITHOUT EXPRESS WRITTEN PERMISSION FROM CUBE7/DESIGN.

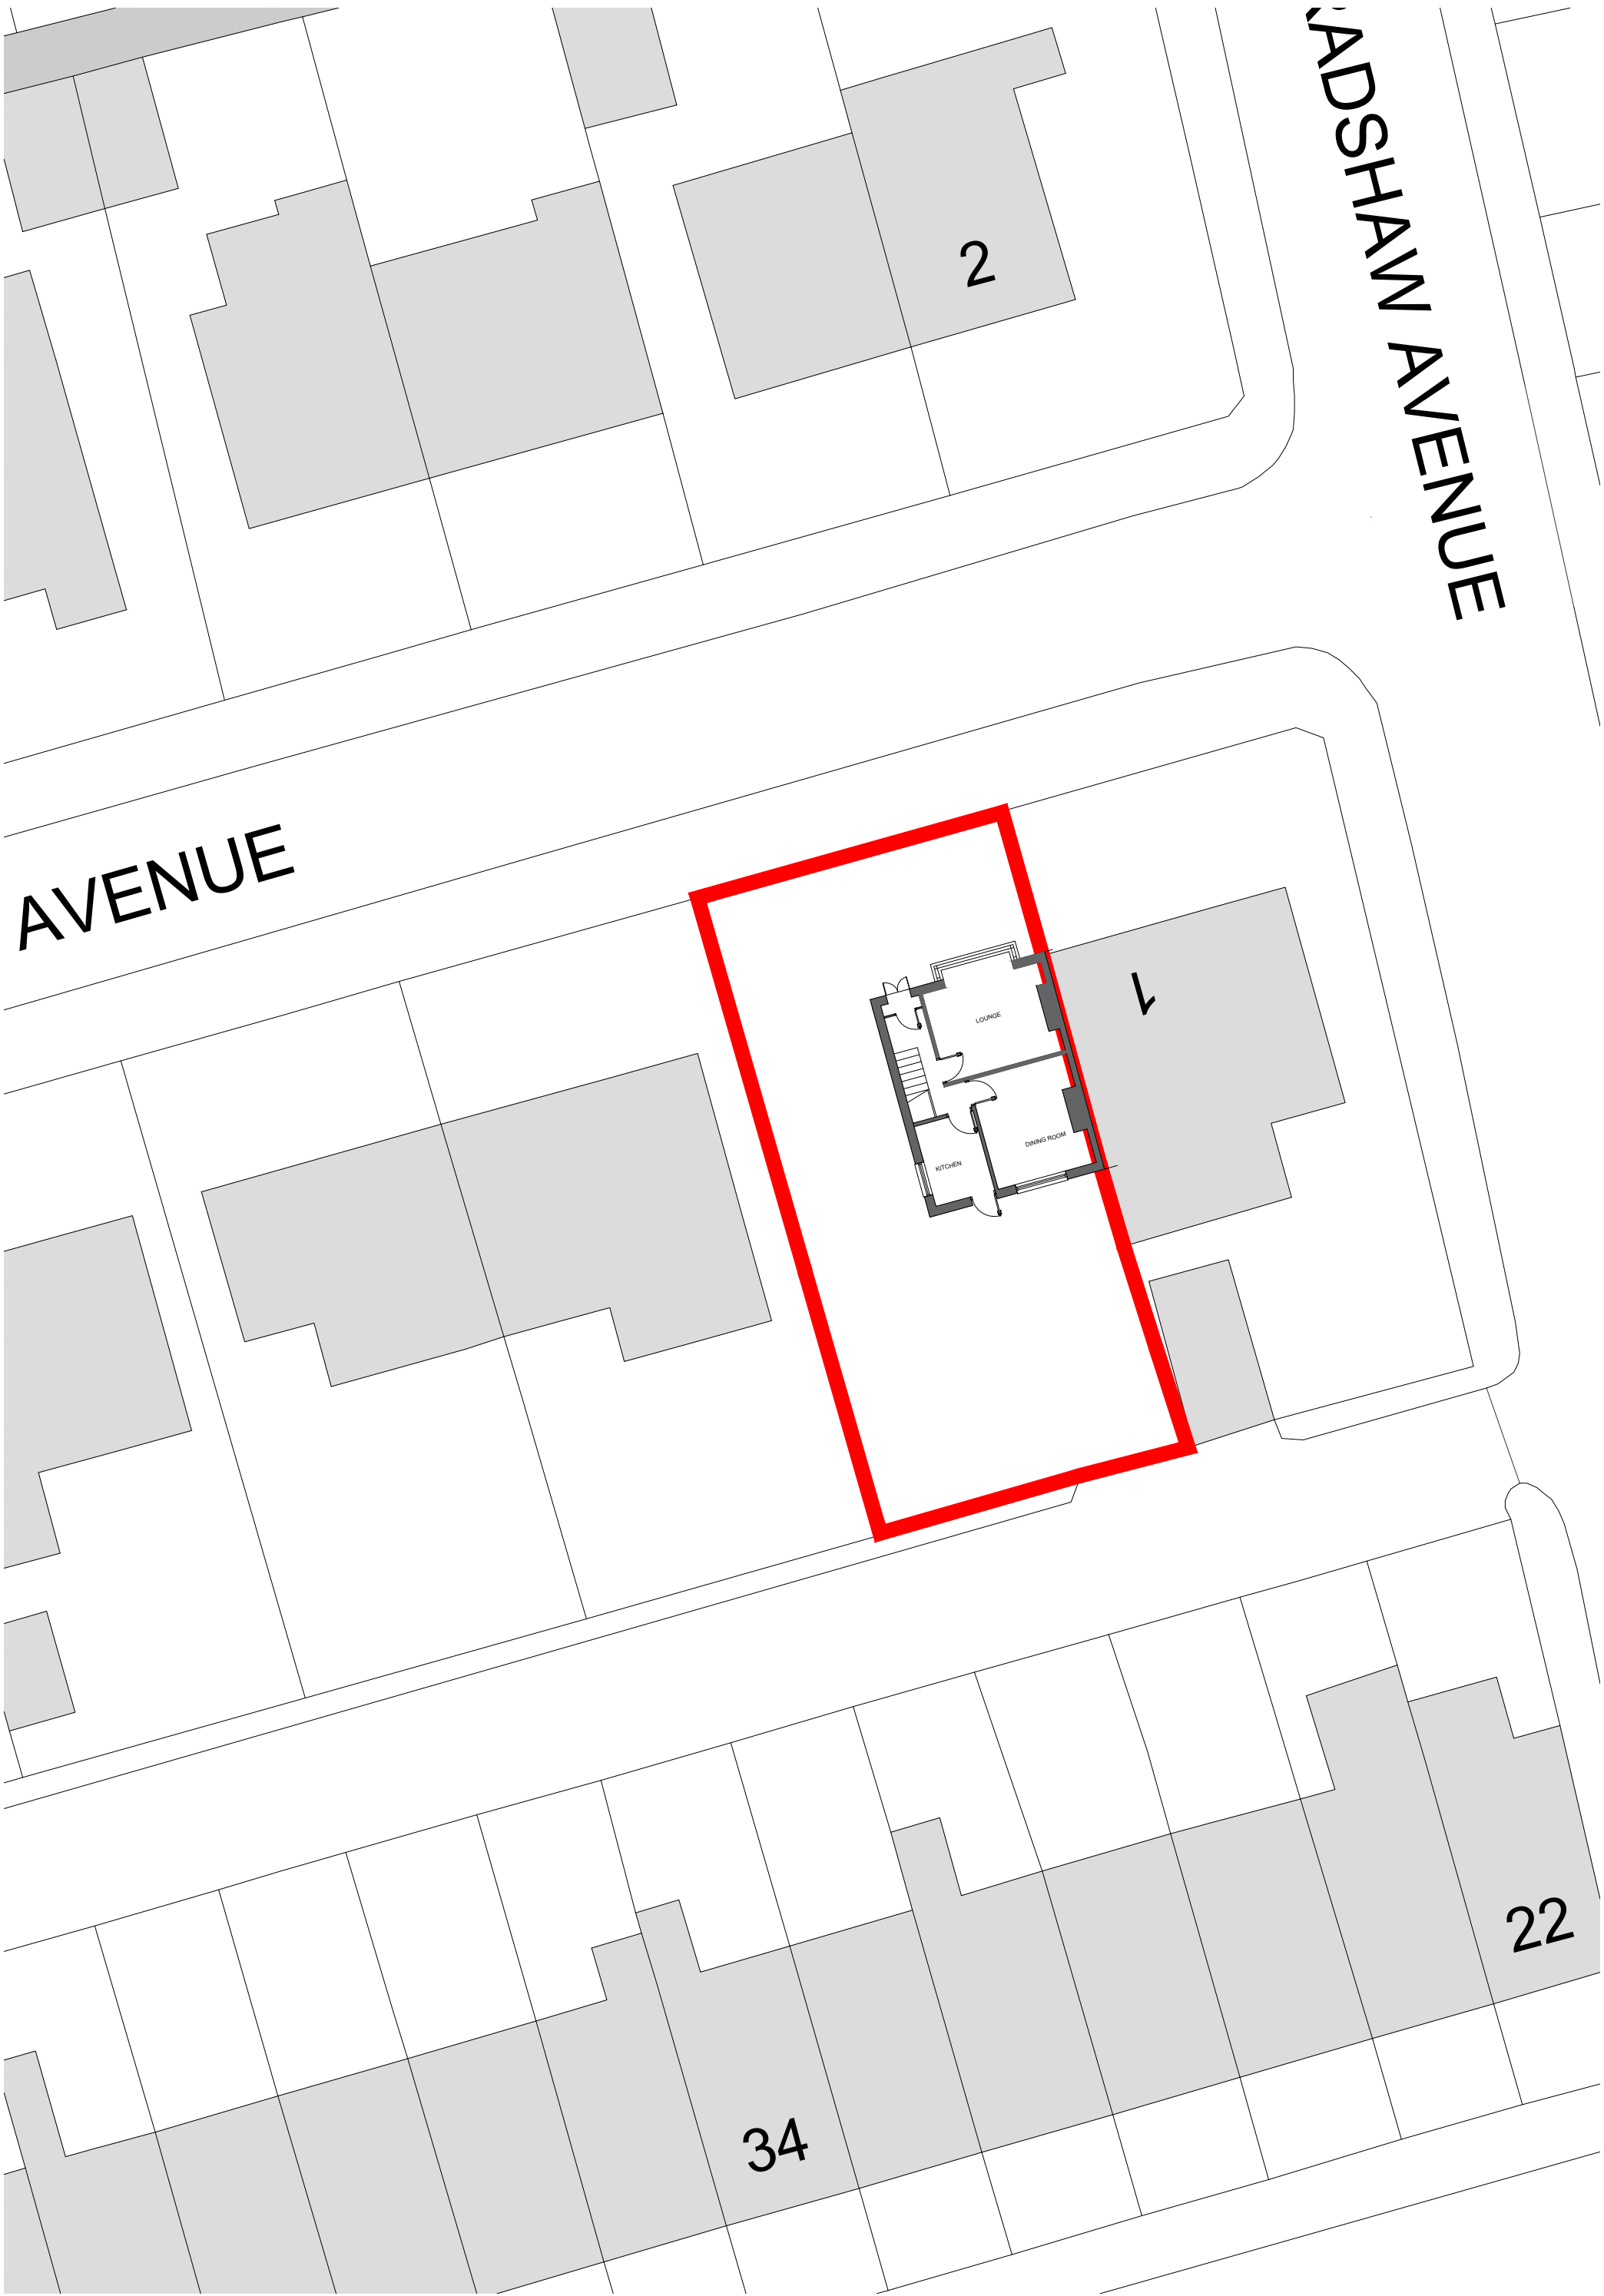

EXISTING SITE PLAN
1:200

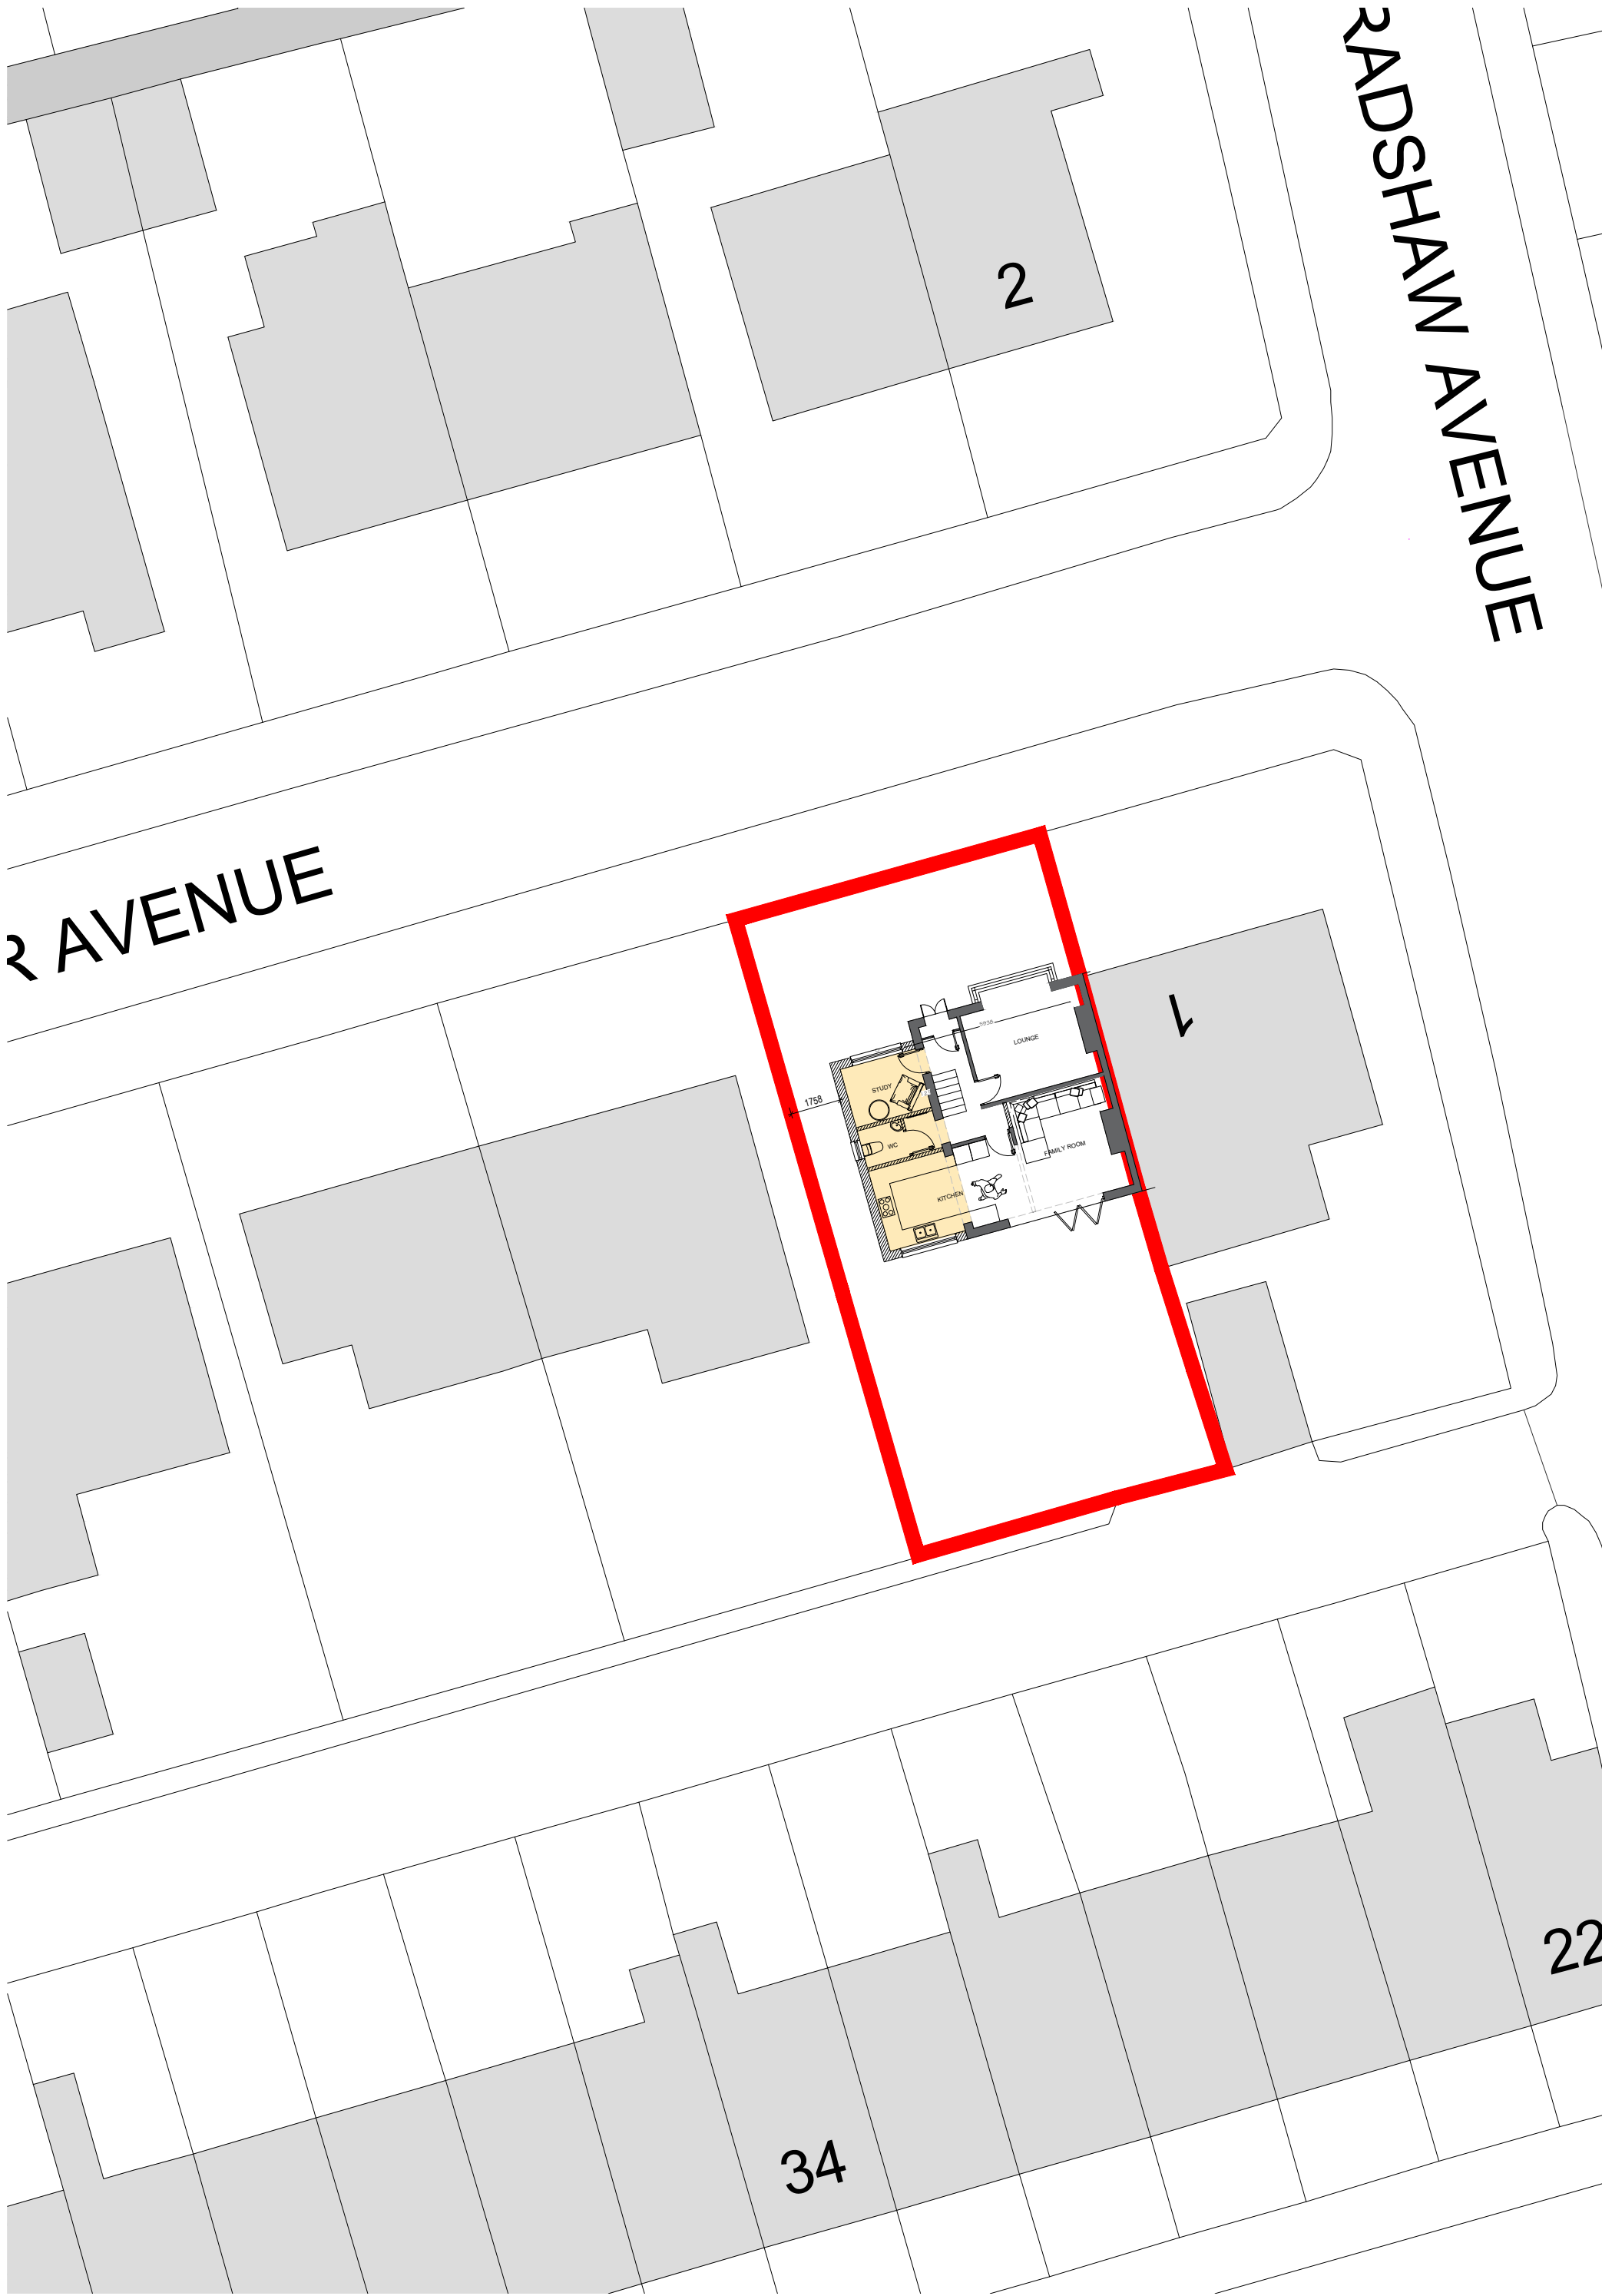

PROPOSED SITE PLAN
1:200

Revision	Description	Date	Drawn	Checked
t: +44 (0)7979 157922				
e: marcus@cube7design.co.uk				



Client:	Mr & Mrs Hunter			
Project:	3 Spencer Ave, Whitefield			
Phase / Location:	Design			
Drawing:	Existing & Proposed Site Plan			
Scale @ A1	Scale @ A3	Date:	Drawn:	Checked:
As noted	-	Sept	MF	-
Job No:	Drawing No:	Revision		
2221	002	-		