
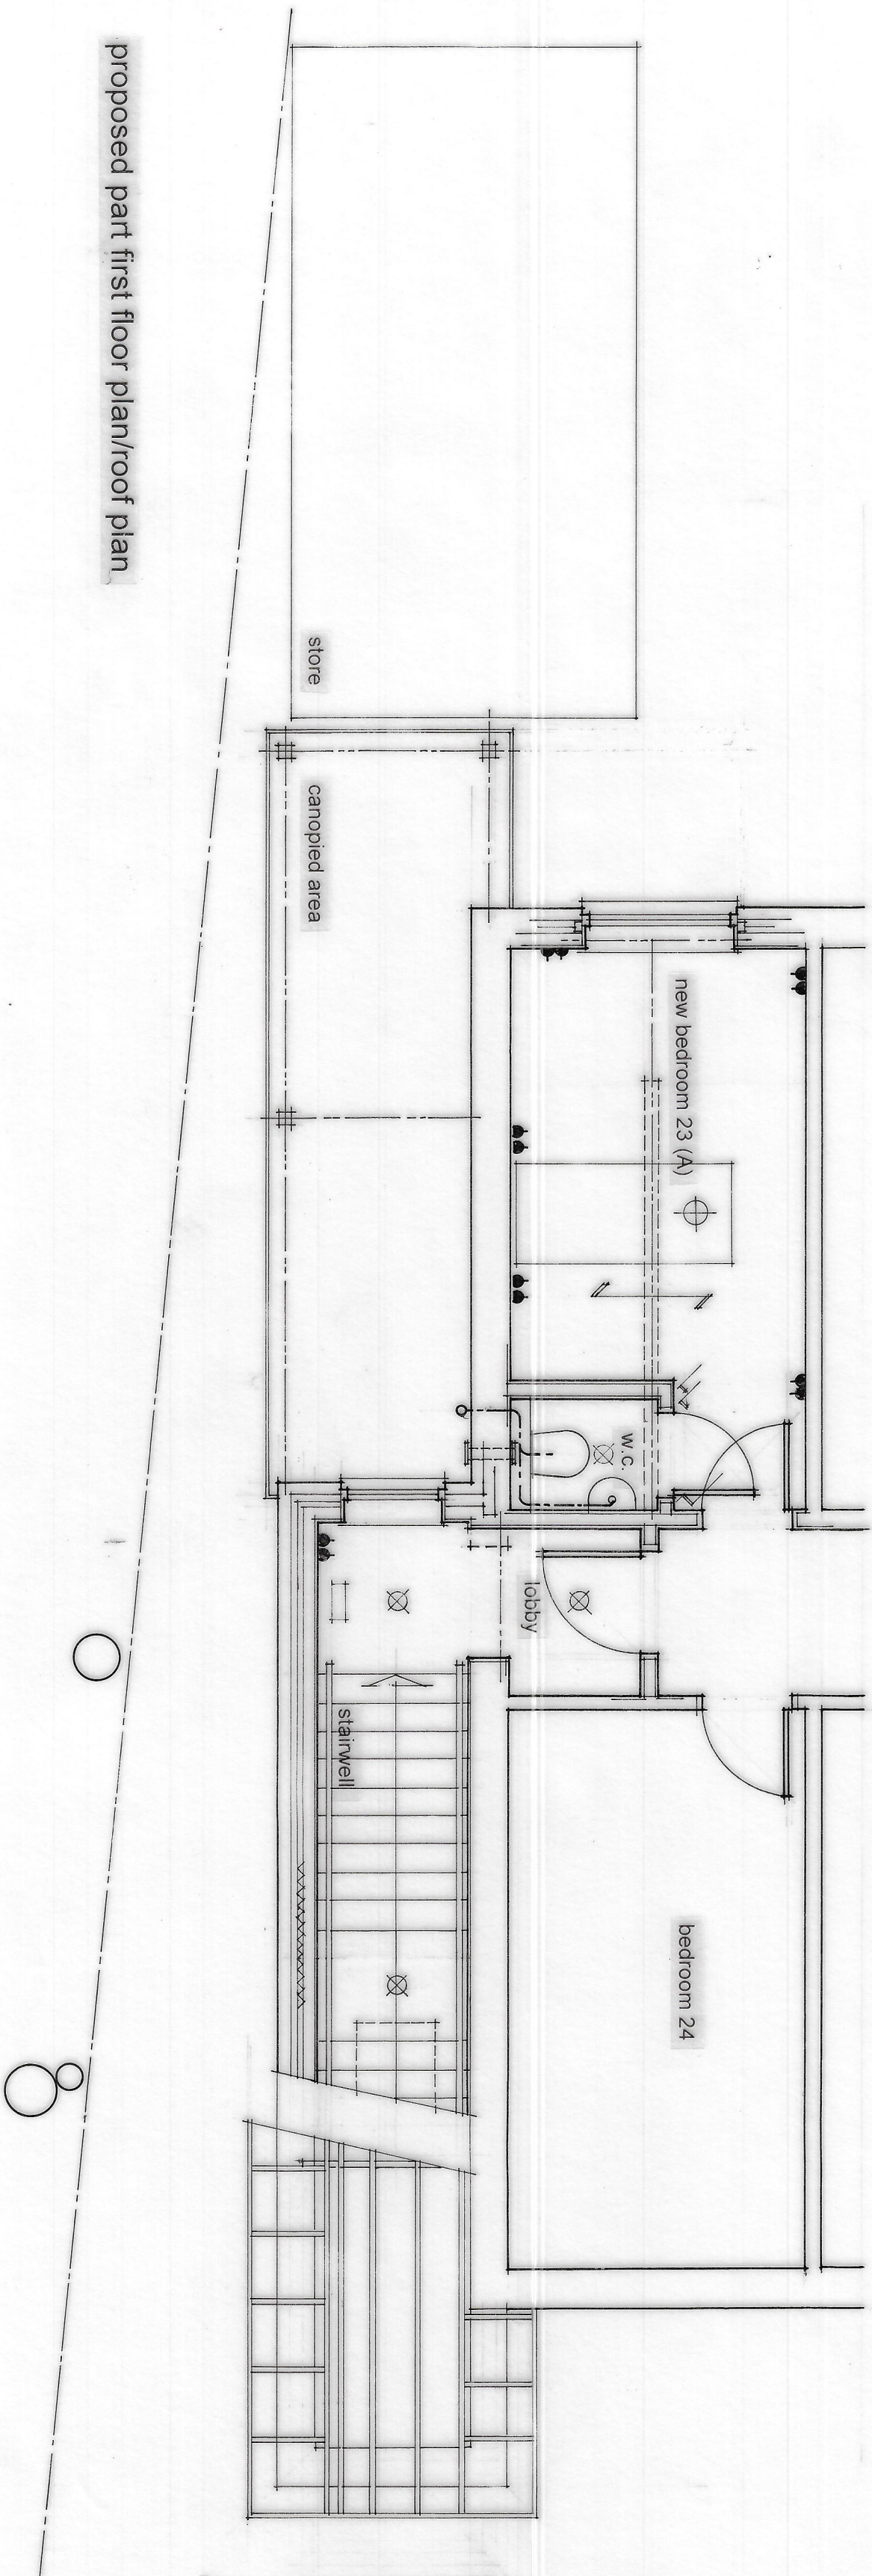


- This drawing is copyright. No unauthorised copying of drawing without the express permission of the architect.
- Do not scale from prints. Use figure dimensions only.
- Contractors to check all dimensions on site prior to commencement of works.
- All works to be carried out in accordance with current statutory Health and Safety Regulations.
- This drawing is to be used in conjunction with all relevant consultants' and / or specialist drawings / documents and any discrepancies or variations are to be notified to the architect before affected work commences.

REV. AMENDMENTS DATE

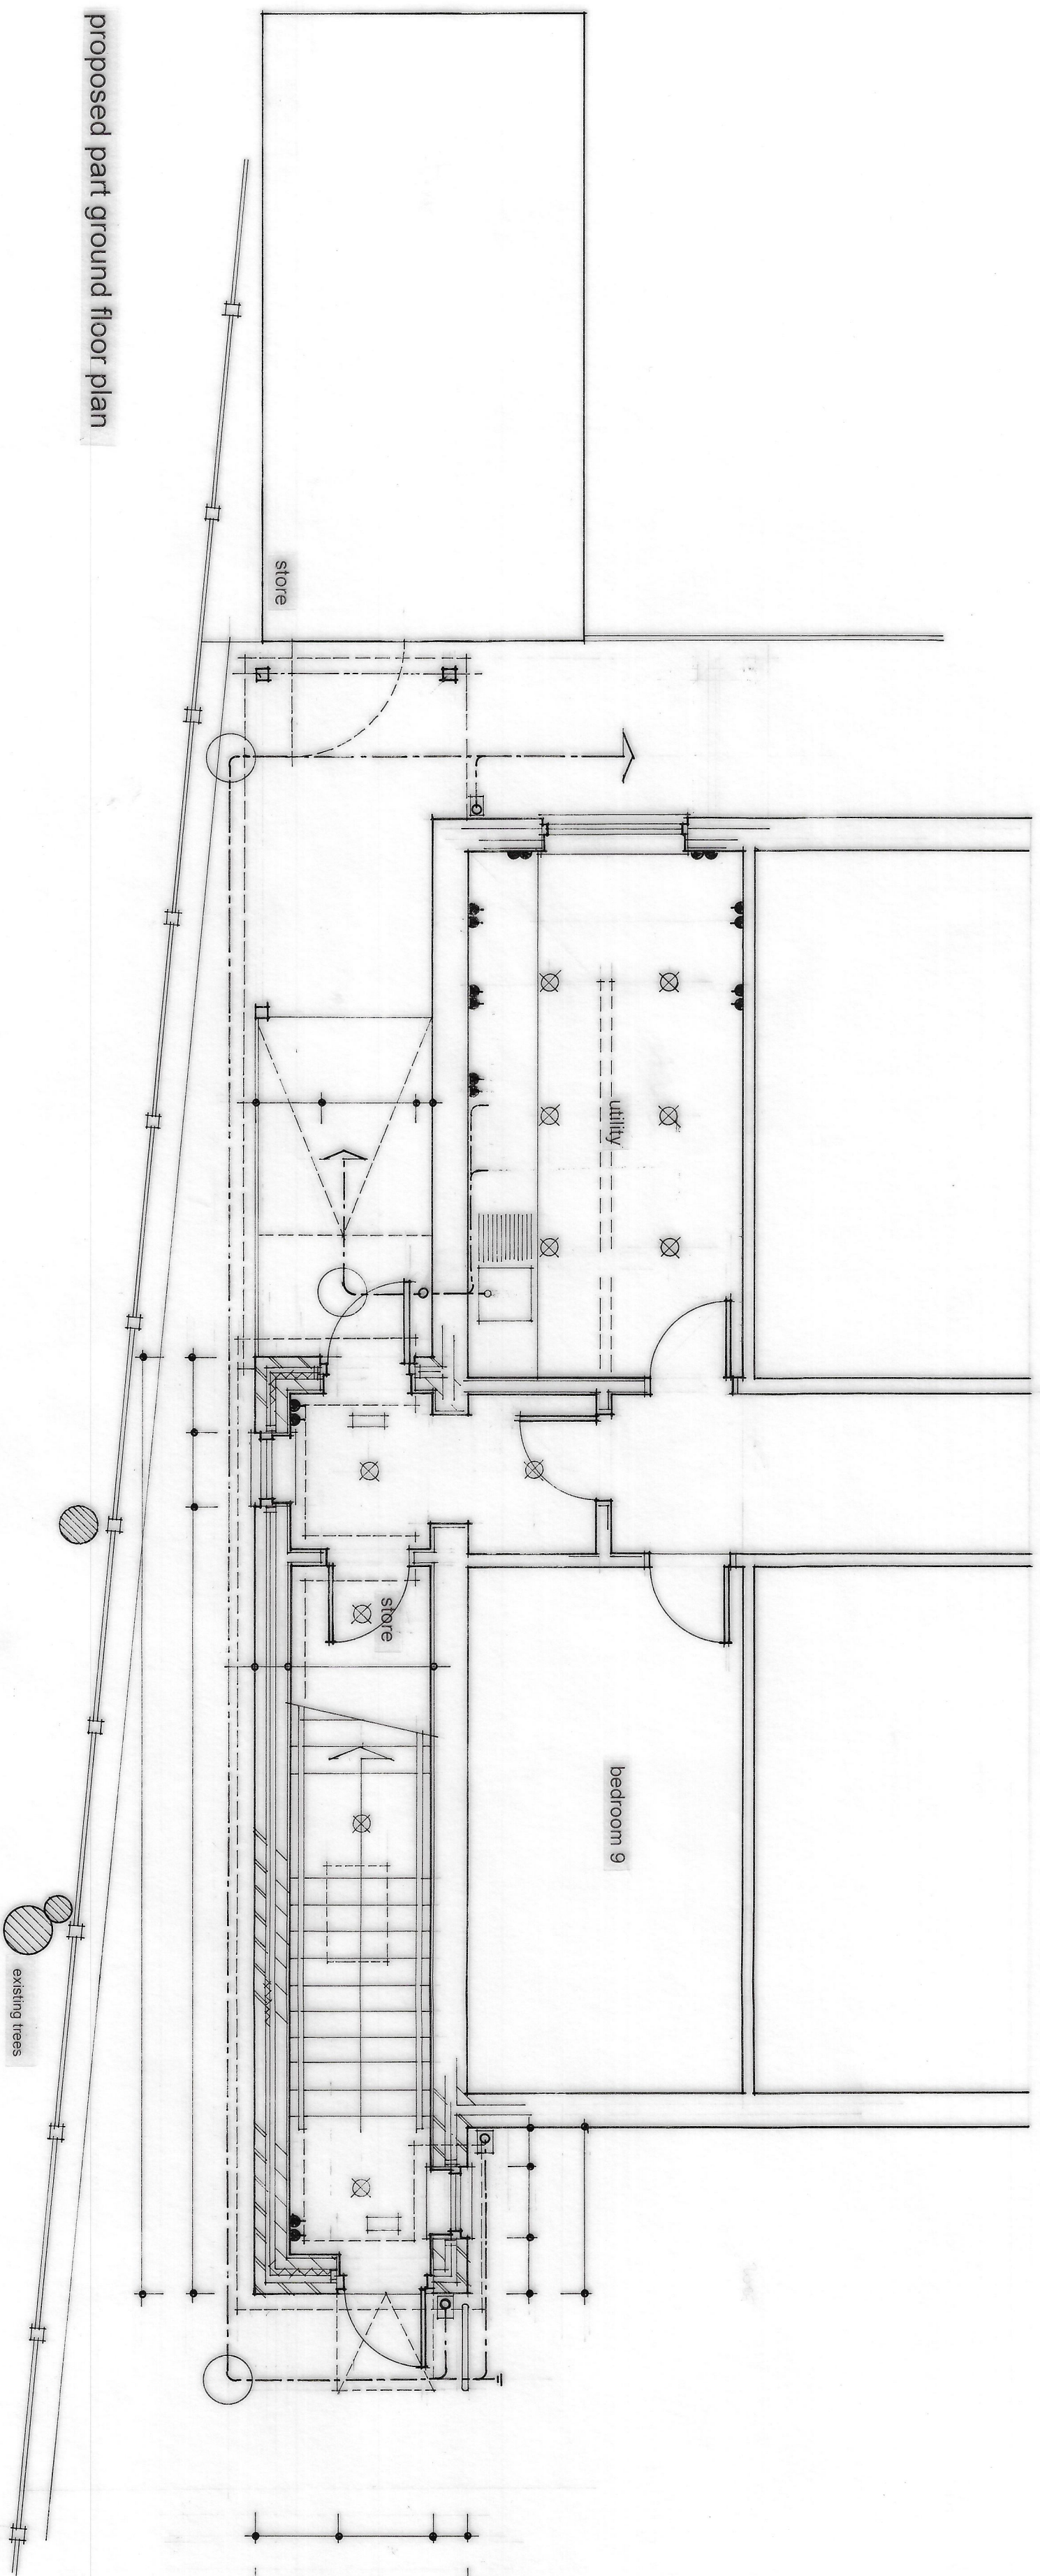

Project	EXTENSIONS & ALTERATIONS: WHITEFIELD HOUSE.
Drawing	REAR STAIRWELL FLOOR PLANS
Client	WHITEFIELD HOUSE RESIDENTIAL CARE HOME
Drawn By	WJH
Scale	1:50
Dwg No.	20/050_18
Dwg Size	A1
Date	JULY 2020

JOHN HOLT ARCHITECTS LTD.

3 MANCHESTER ROAD BURY LANCASHIRE BL9 0QR
TELEPHONE 0161 764 8314 FACSIMILE 0161 764 8966
E-MAIL: mail@johnholtarchitects.co.uk
DO NOT SCALE DRAWING