
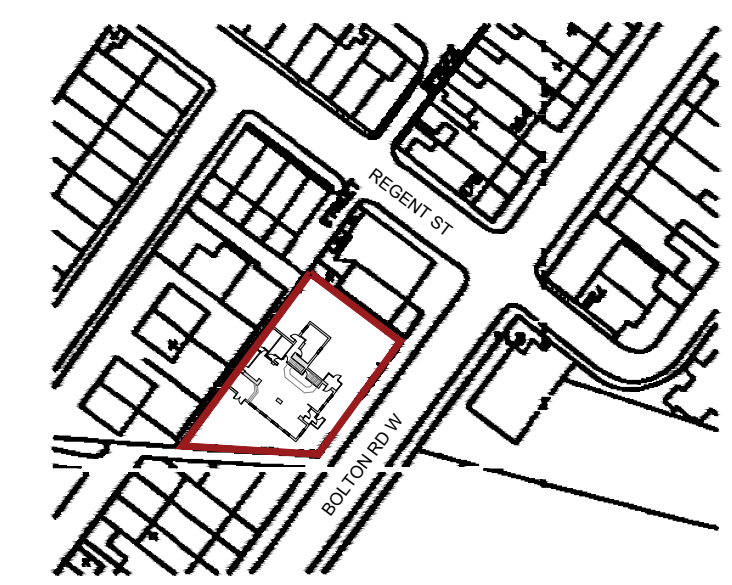


Drawing Status


- PRELIMINARY FOR APPROVAL
- AGREED LAYOUT-SIGNED OFF
- PLANNING DRAWING
- BUILDING CONTROL DRAWING
- TENDER DRAWING
- CONTRACT DRAWING
- CONSTRUCTION DRAWING
- AS-BUILT DRAWING

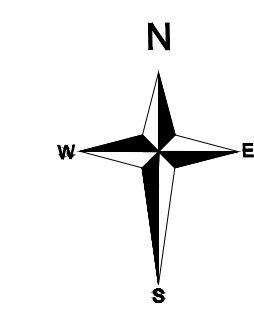

LOCATION PLAN
SCALE: 1:1250@A1


Key

Proposed black 6ft tall railing fence positioned on top of existing stone wall for security and children's yard area

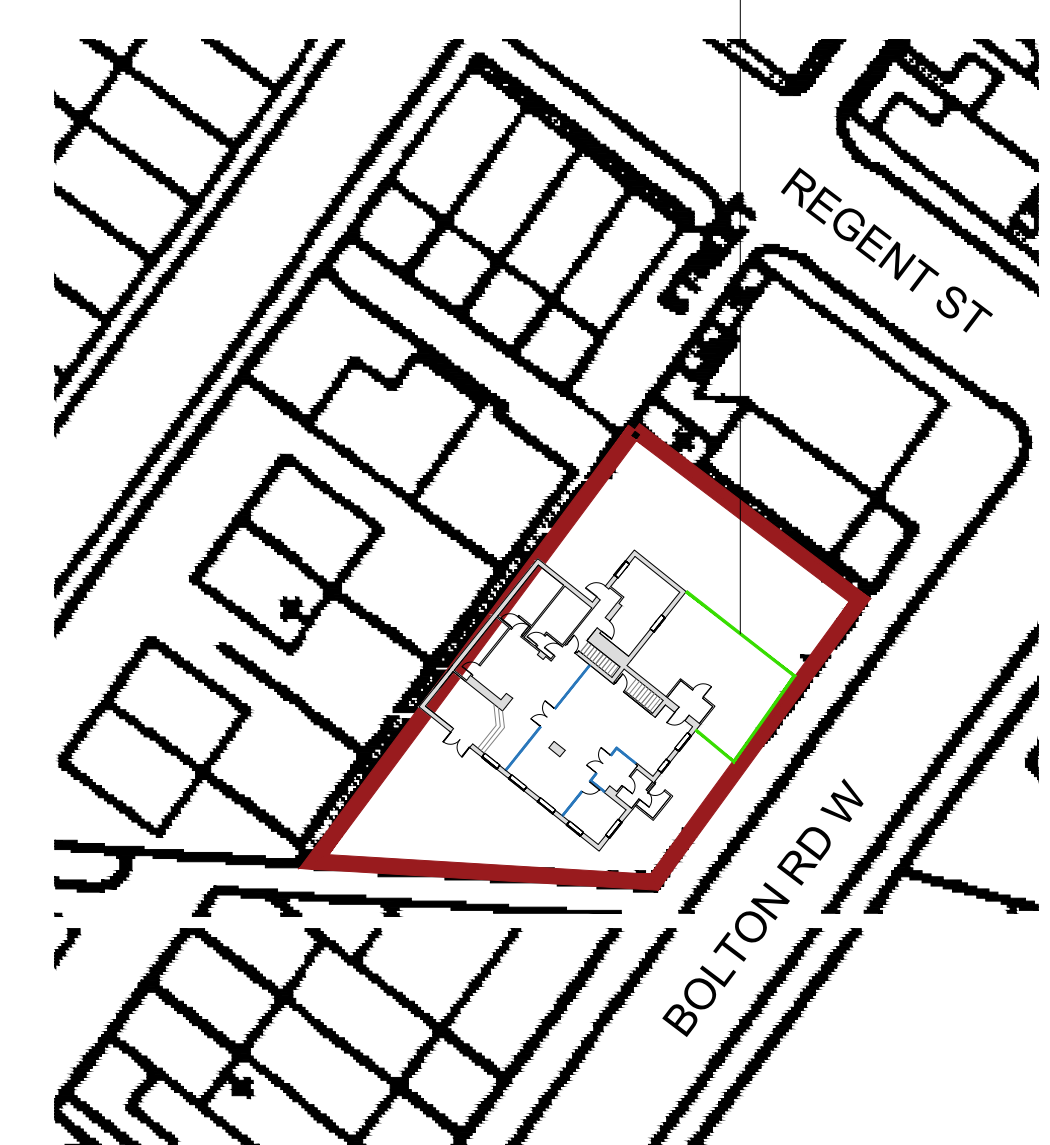


PROPOSED SITE PLAN
SCALE: 1:500@A1


Date:	Revision:	Dr:
Client:		
Drawing Issue:		
PLANNING		
Project:		
176, BOLTON ROAD, WEST RAMSBOTTOM		
Drawing Title:		
EXISTING & PROPOSED PLANS		
Scale:	Drawing No:	
Author:	GSA, S1/PL/001	
Revision:	Drawn:	Authorised by:
	001	RUB
		Date:
		SEP 2021

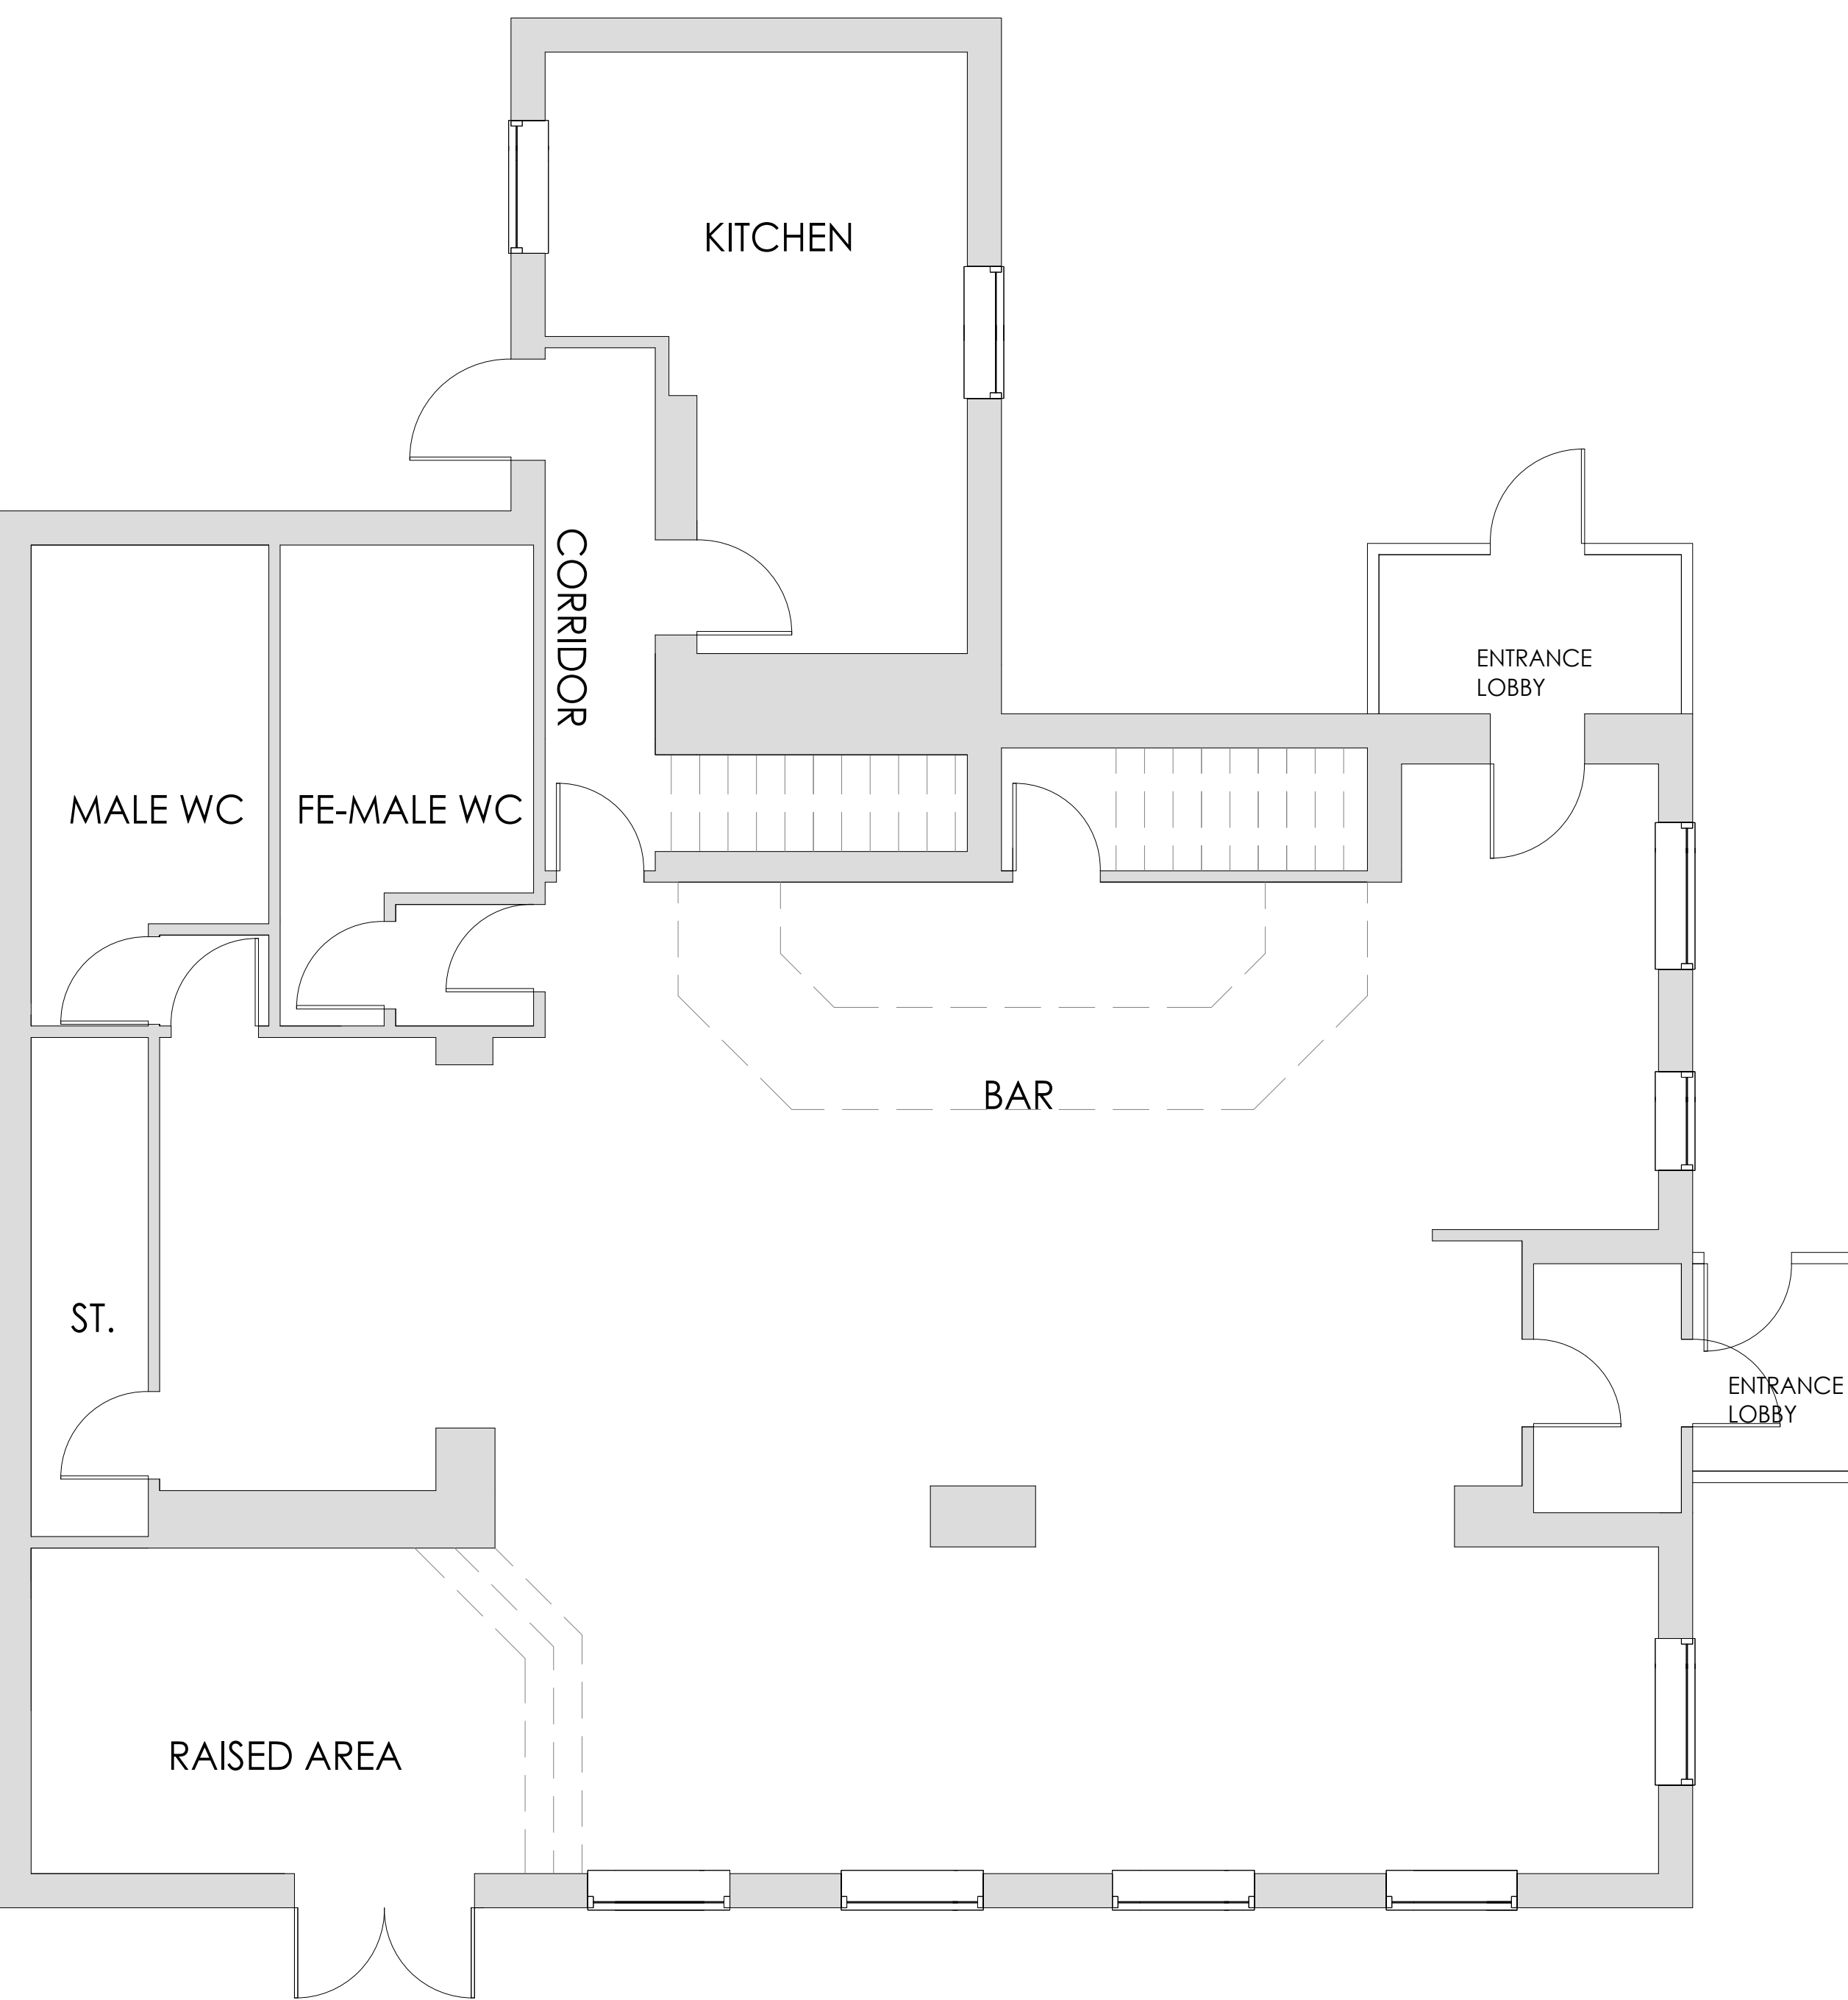


EXISTING GROUND FLOOR PLAN
SCALE: 1:50@A1

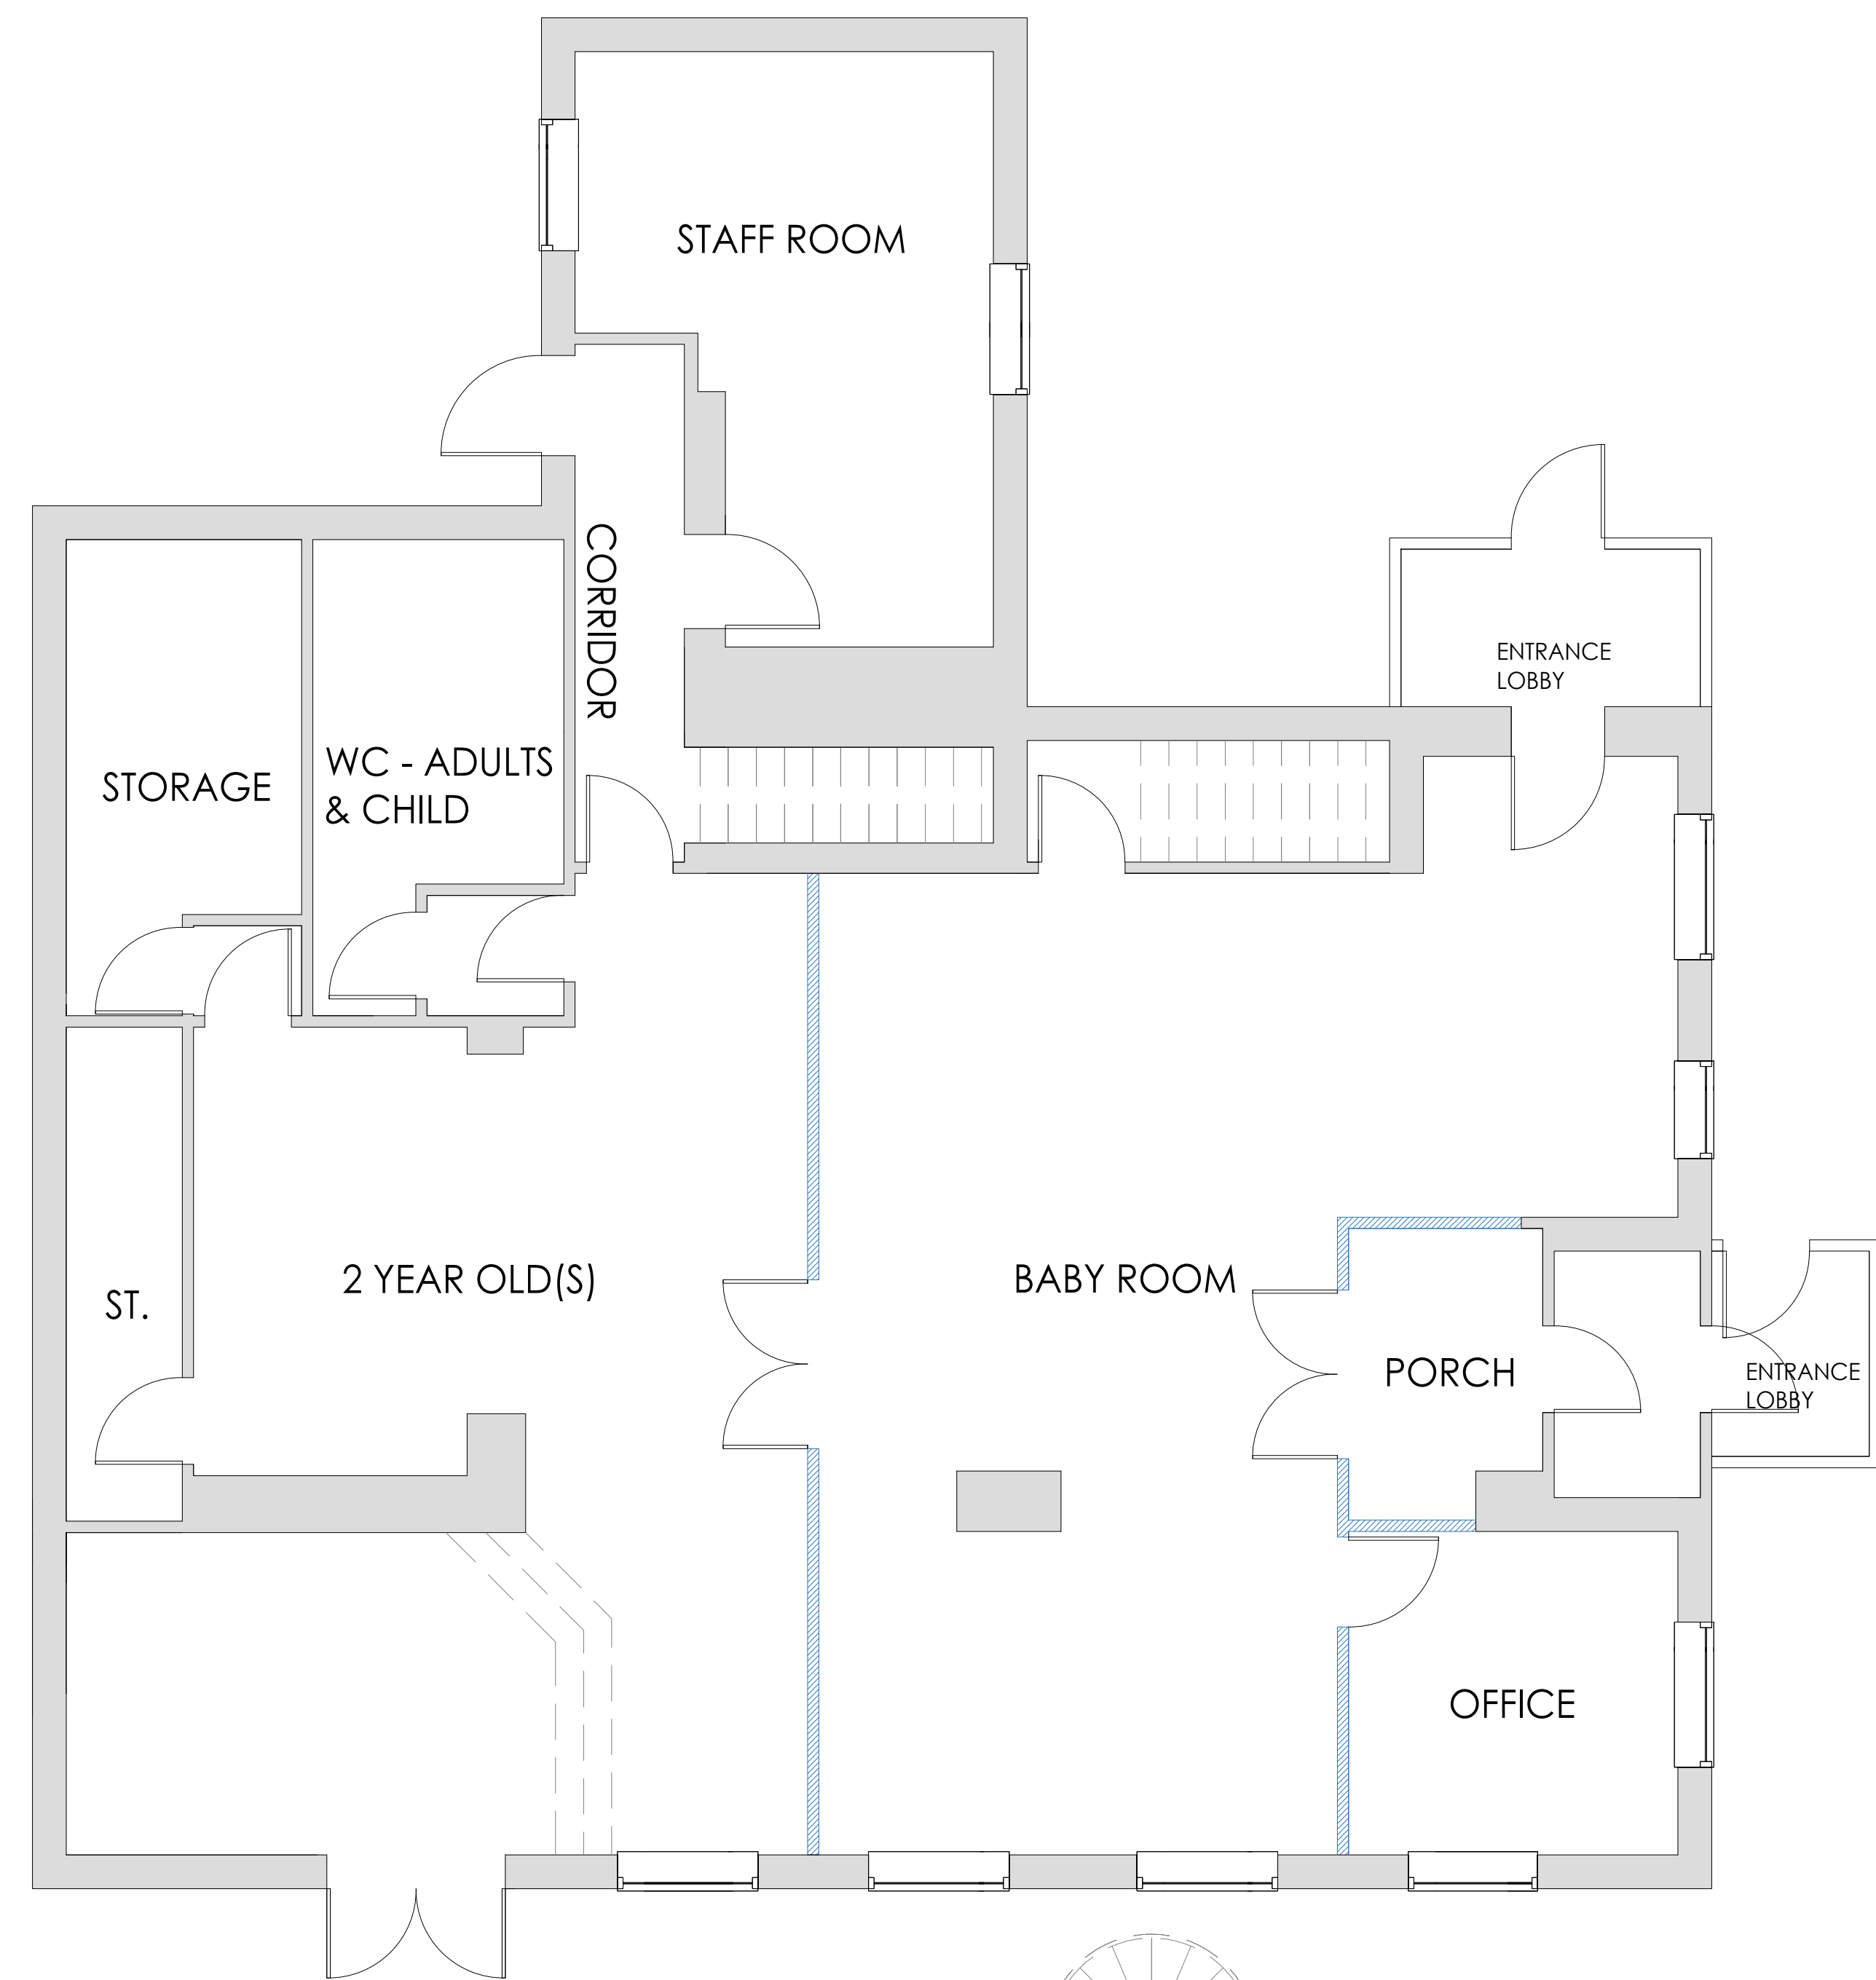

PROPOSED GROUND FLOOR PLAN
SCALE: 1:50@A1

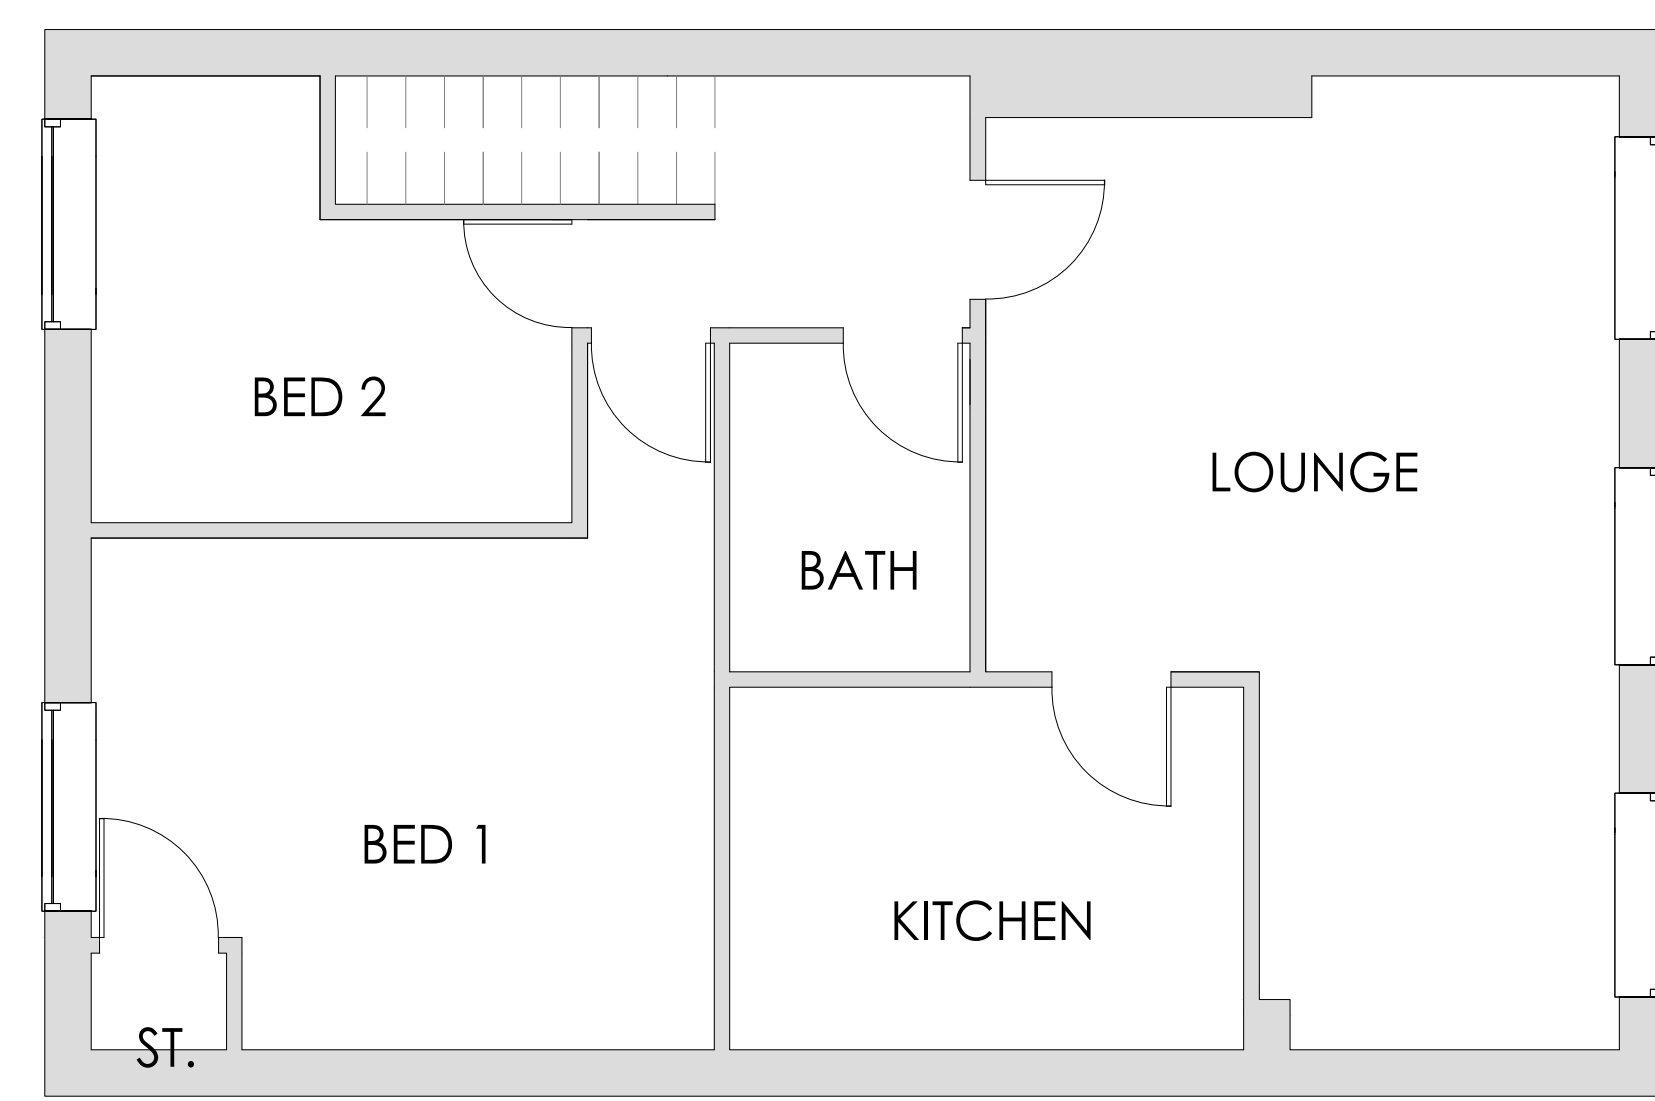

EXISTING FIRST FLOOR PLAN
SCALE: 1:50@A1

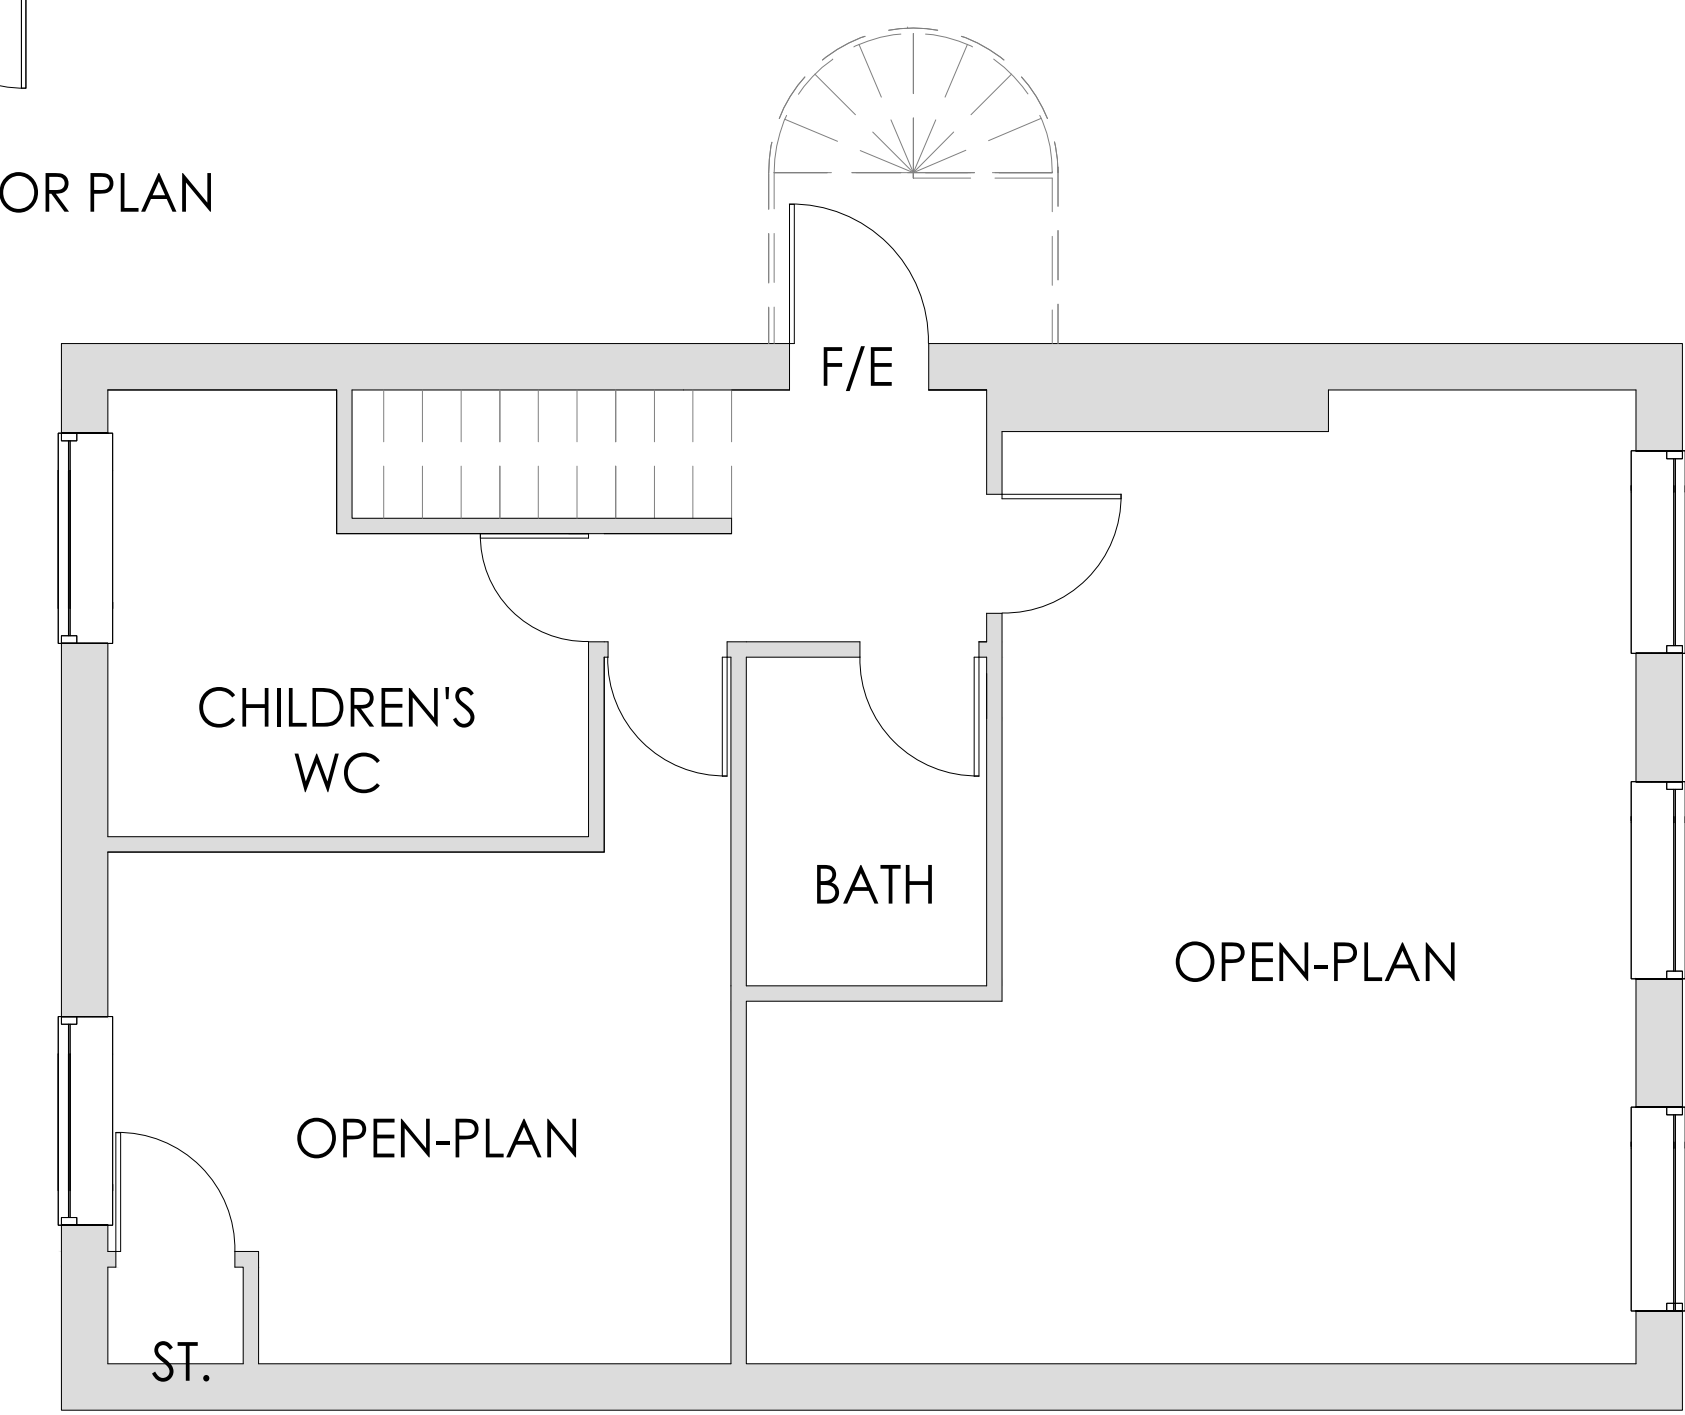

PROPOSED FIRST FLOOR PLAN
SCALE: 1:50@A1