




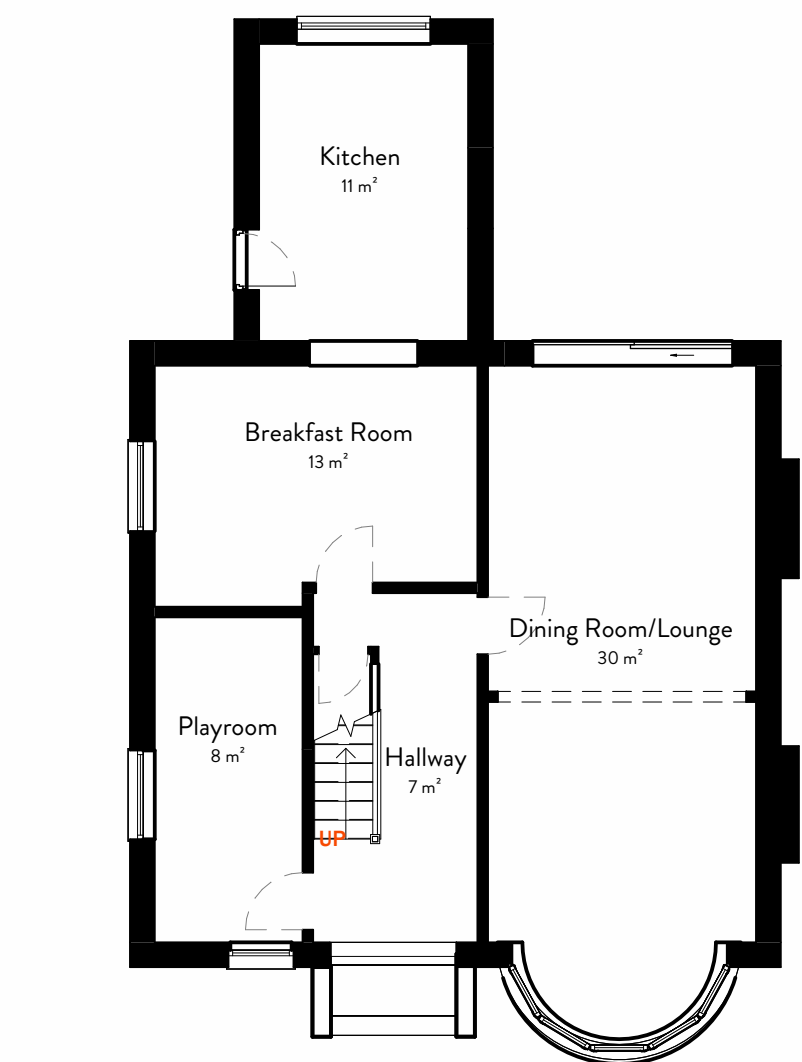


1 Ground Floor - Existing
1:100

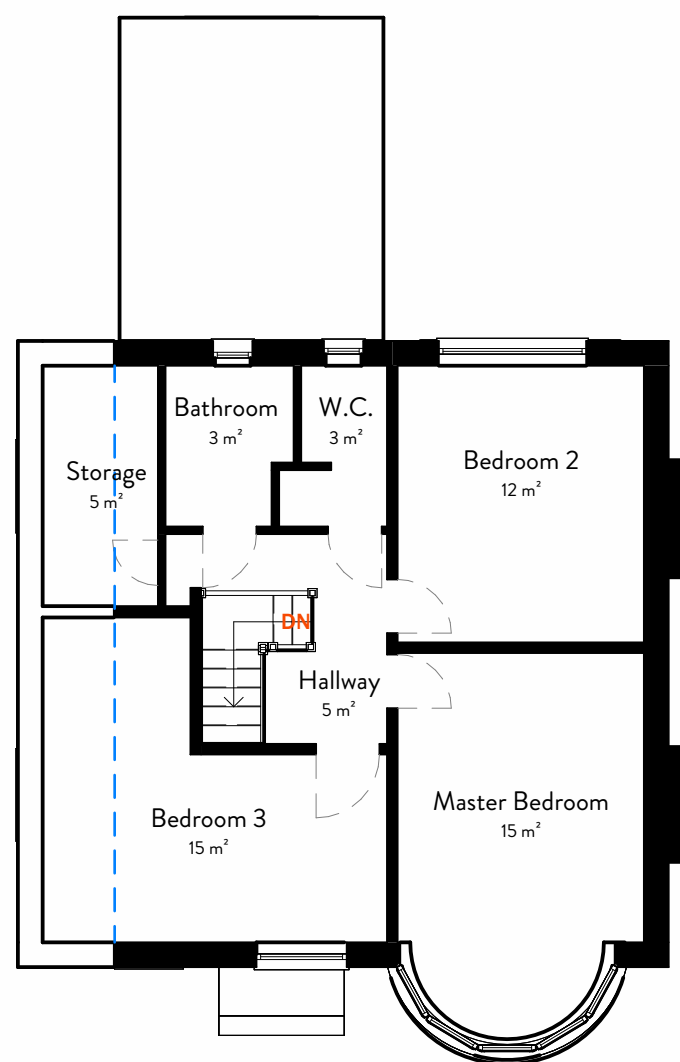


2 First Floor - Existing
1:100

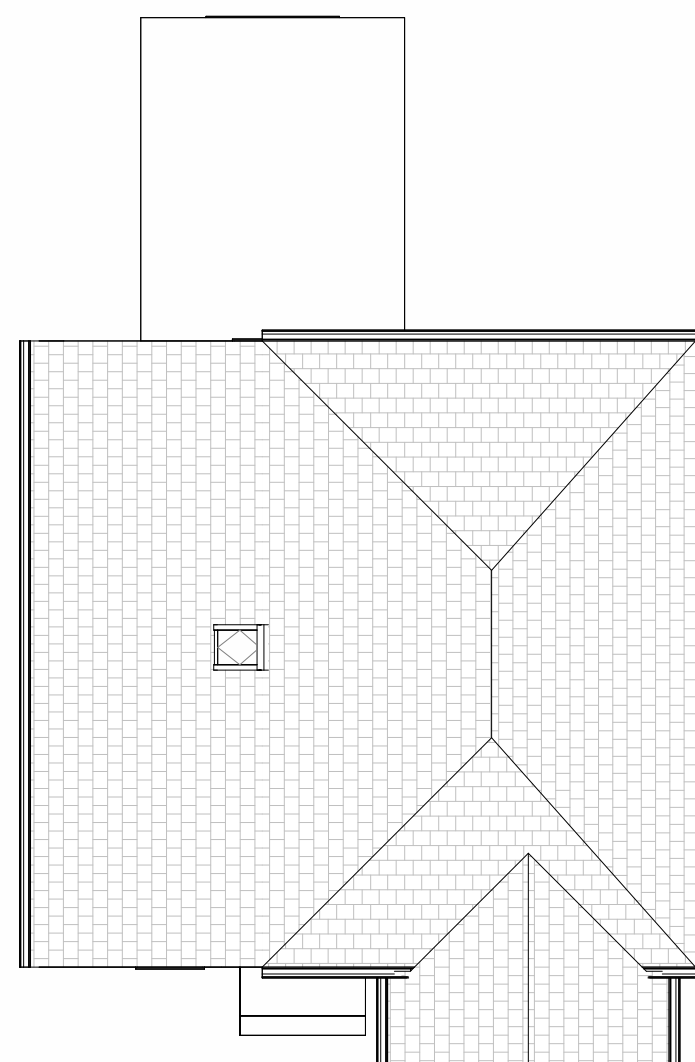

3 Roof - Existing
1:100

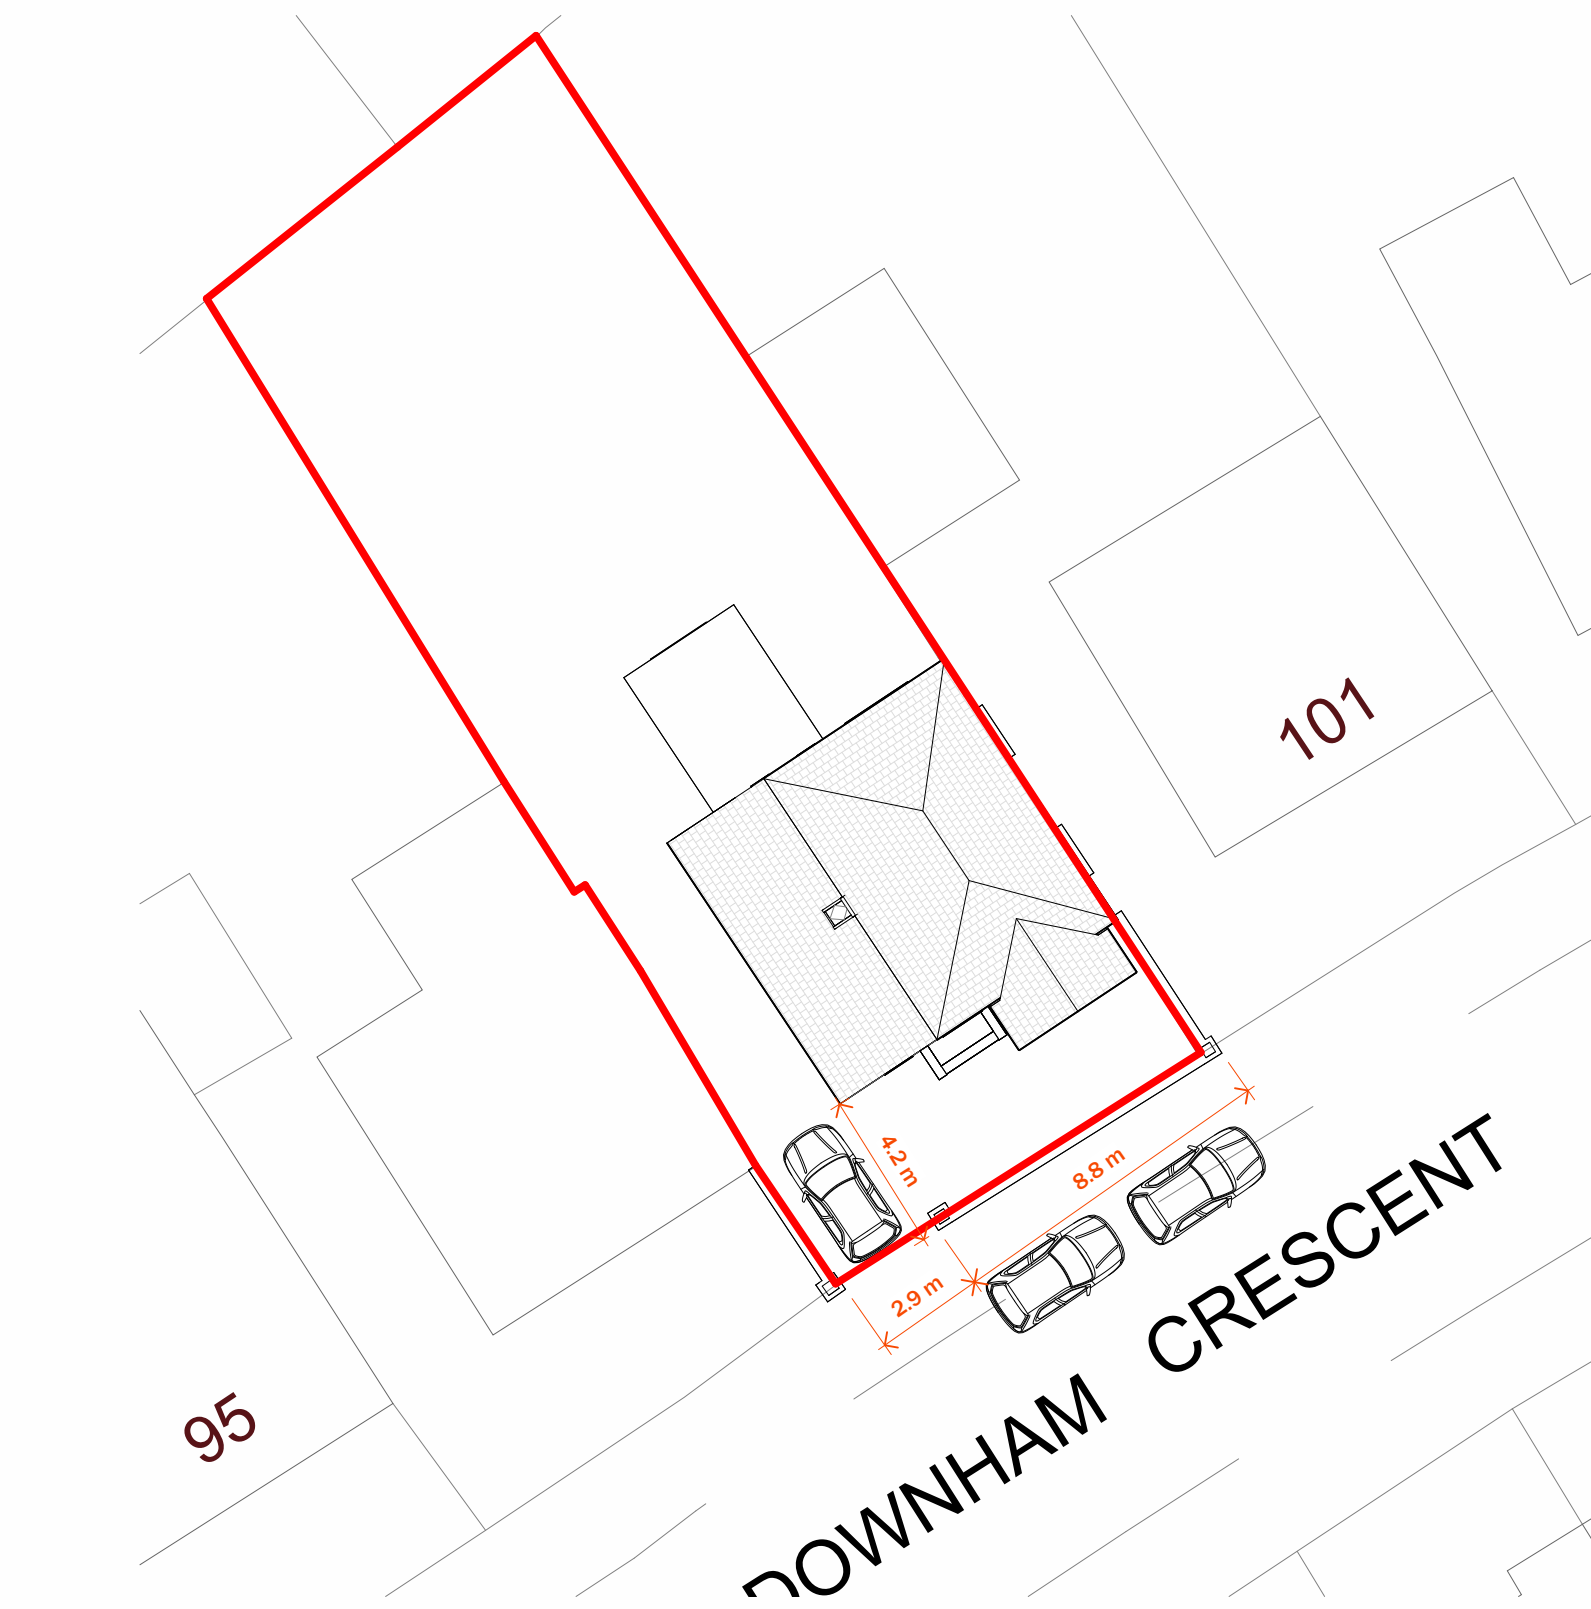


8 Block Plan - Existing
1:200

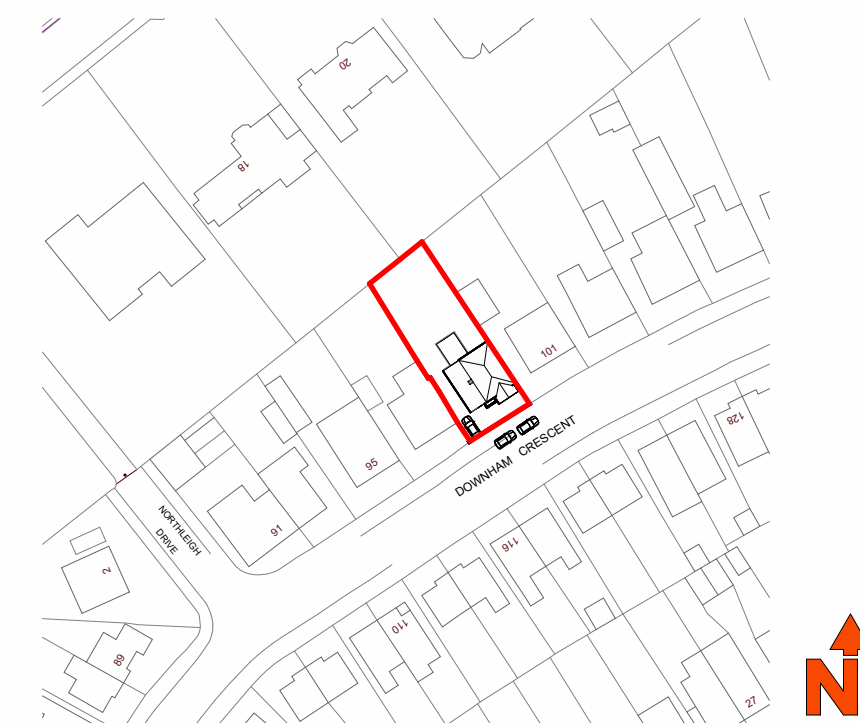

9 Site Plan - Existing
1:1250



4 South - Existing
1:100

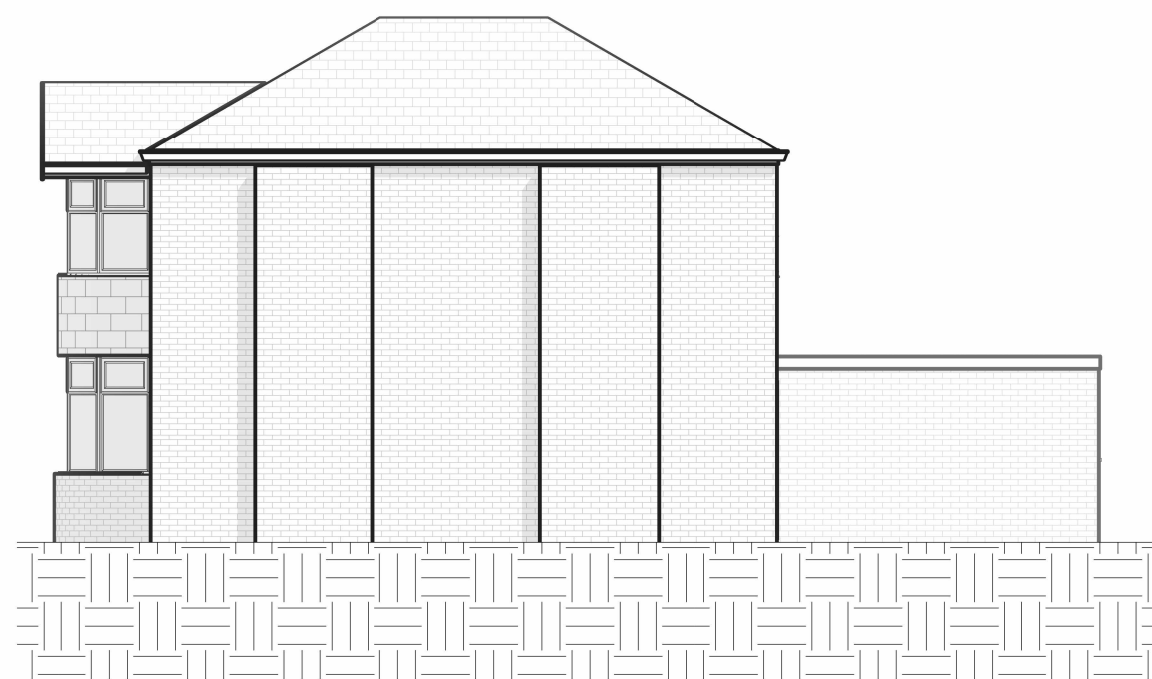

5 East - Existing
1:100



6 North - Existing
1:100



7 West - Existing
1:100

PL2 Issued for Planning 27 10 22
PL1 Issued for Planning 28 09 22

No.	Details	By	Date
Revisions			




Project:
99 Downham Crescent

DRAWING TITLE:
EXISTING GA PLANS AND ELEVATIONS

DRAWING No.
A1.1

Project Address
99 Downham Crescent, Prestwich, M25 0BG
Project No. JC_007
Drawn by: AH
Checked by: JC
Scale on A1: As indicated
Date: 28 09 22

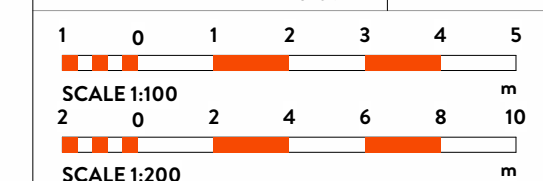

NOTES:
THIS DRAWING IS COPYRIGHT AND IS SENT TO YOU IN CONFIDENCE. IT MUST NOT BE COPIED, USED OR DISCLOSED IN WHOLE OR IN PART TO THIRD PARTIES WITHOUT OUR WRITTEN PERMISSION. IT REMAINS THE PROPERTY OF JC DESIGN GROUP AND MUST BE RETURNED ON REQUEST.