


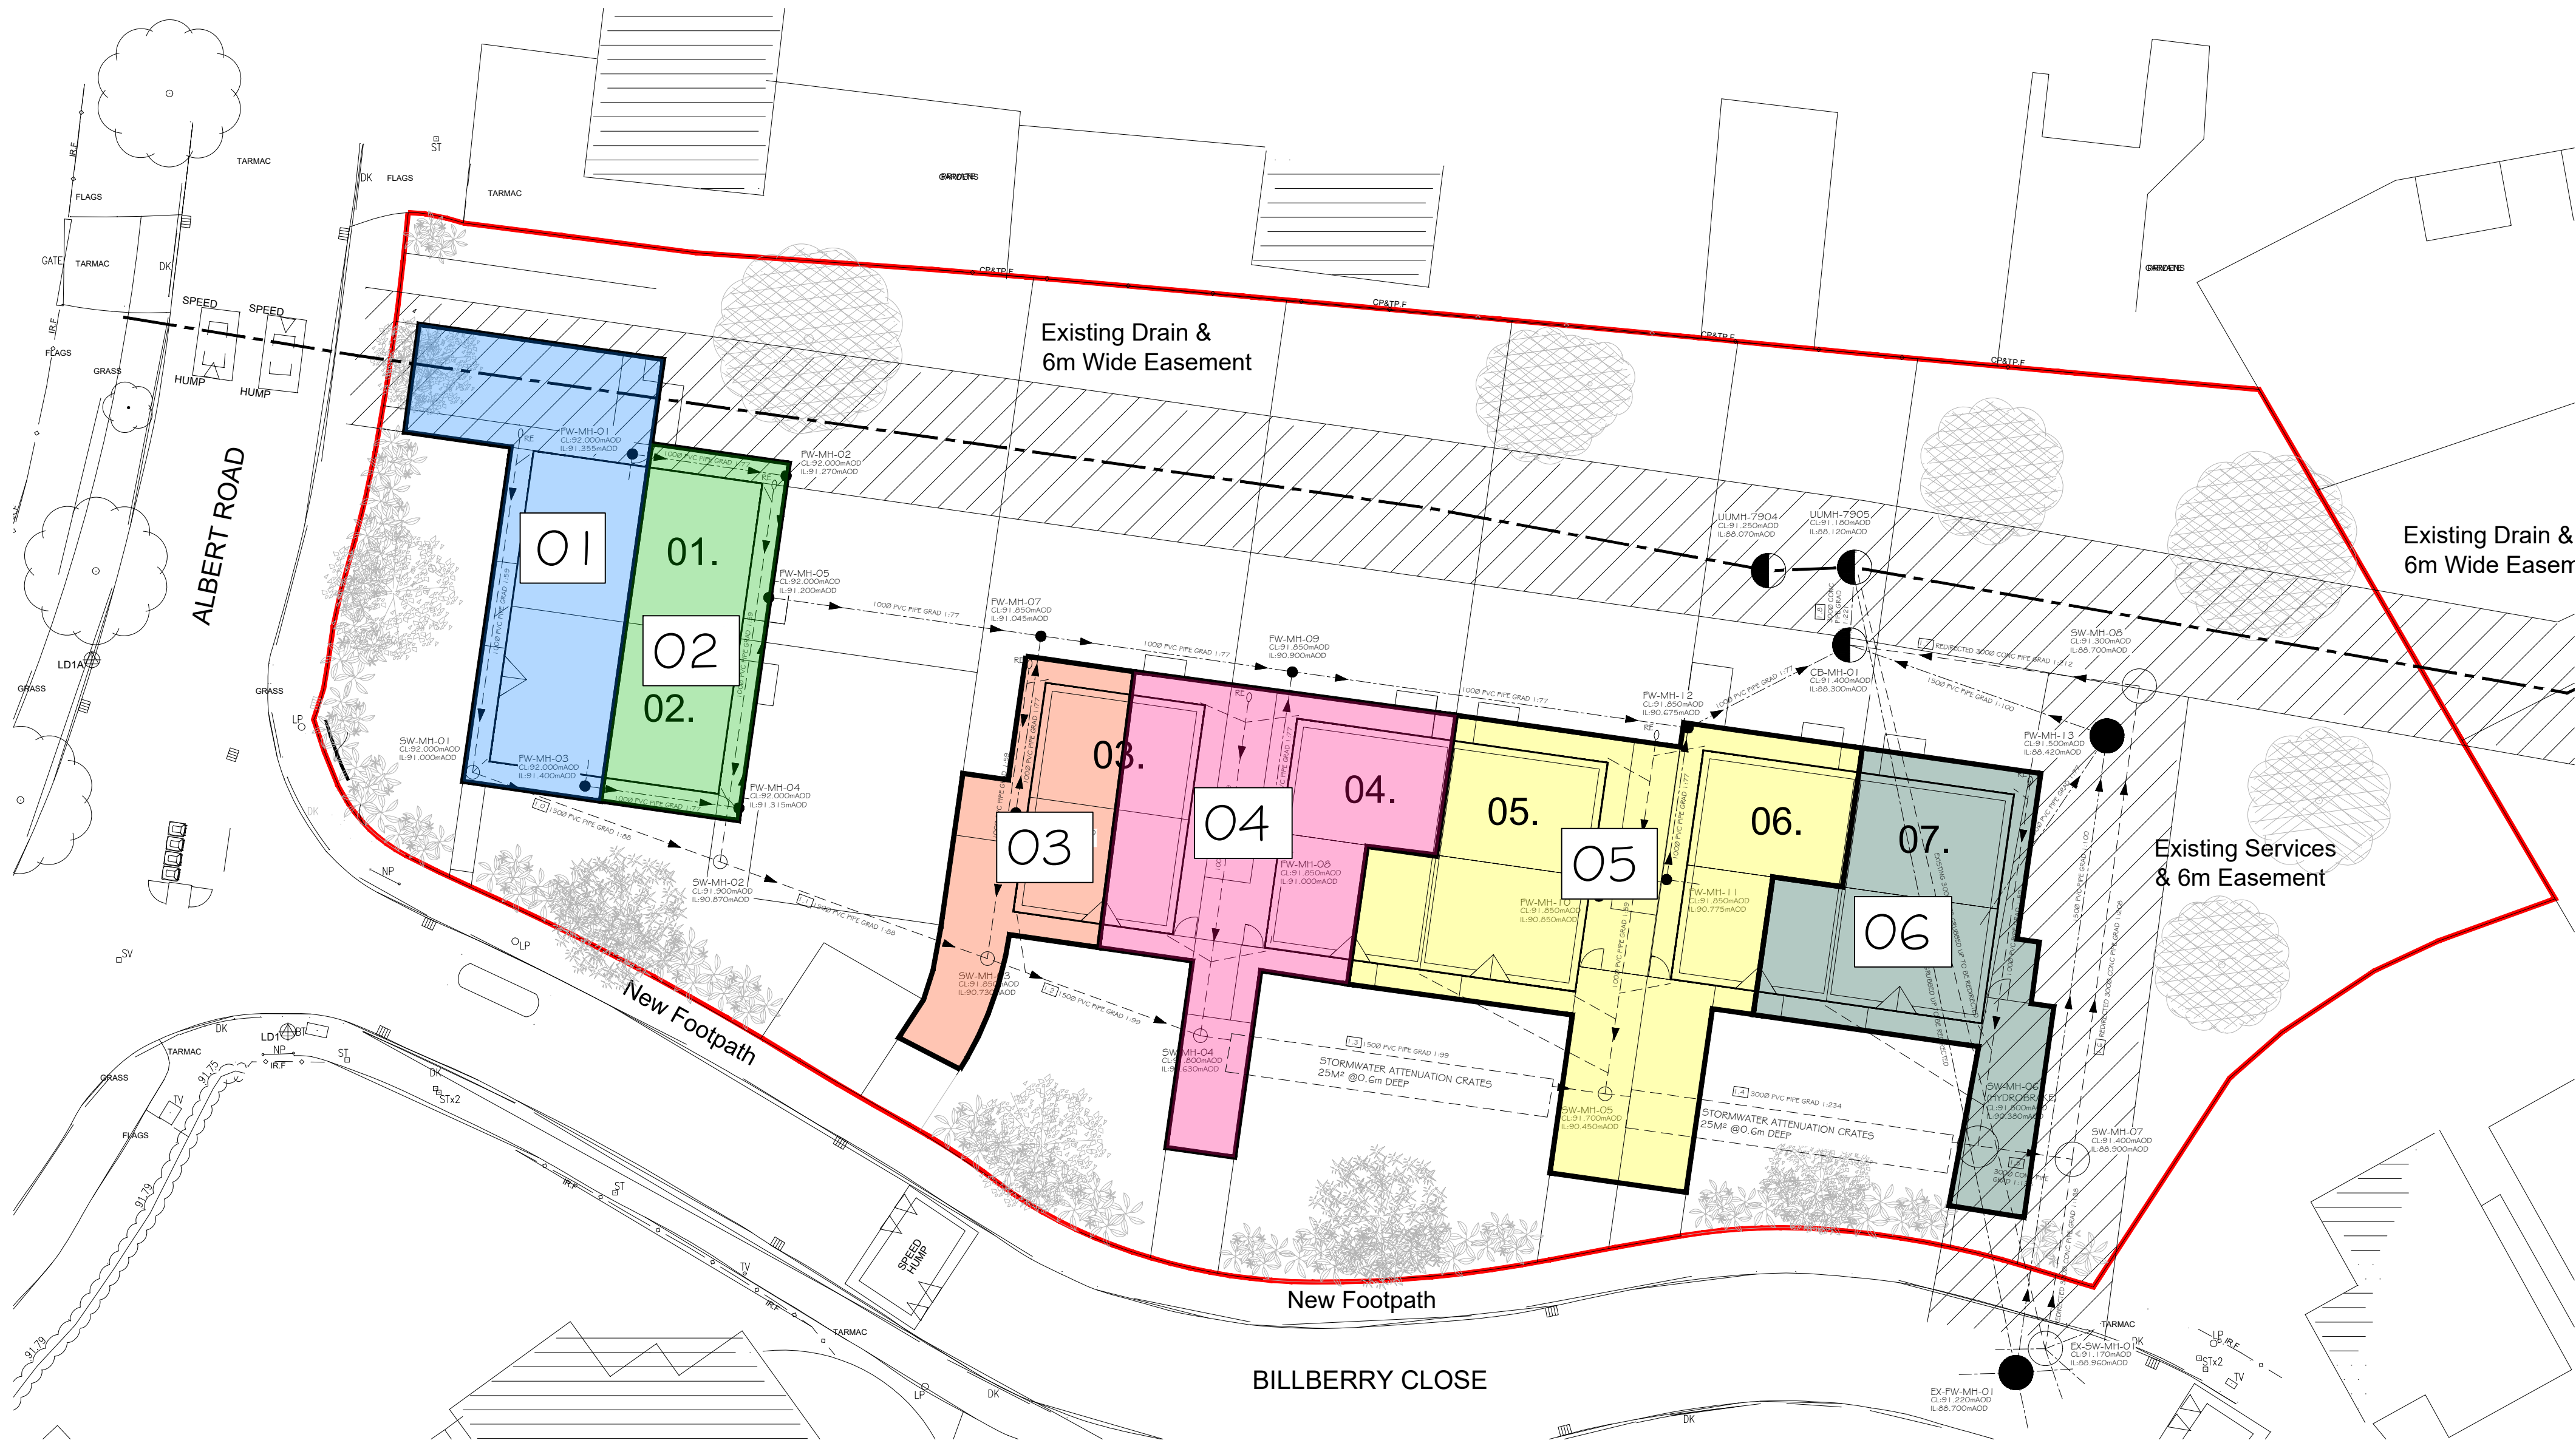


CONTRIBUTING AREA SCHEDULE		
REFERENCE	AREA (M²)	COLOUR REF
01	140	
02	95	
03	95	
04	177	
05	261	
06	65	

NOTES

1. ALL DIMENSION ARE IN MILLIMETERS.
2. DO NOT SCALE FROM THIS DRAWING.
3. THIS DRAWINGS IS TO BE READ IN CONJUNCTION WITH ALL OTHER RELATED DRAWINGS & DOCUMENTS. THE USER SHOULD CONSULT THE DRAWING ISSUE REGISTER FOR DETAILS.
4. THE CONTRACTOR IS TO CHECK AND VERIFY ALL DIMENSIONS ON SITE PRIOR TO COMMENCEMENT OF CONSTRUCTION WORKS.
5. THE ENGINEER/ARCHITECT SHOULD BE CONTACTED IMMEDIATELY IF THE ASSUMPTIONS USED IN THE DESIGN DIFFER TO THAT FOUND ON SITE.

Rev.	Amendments	Date	By
------	------------	------	----

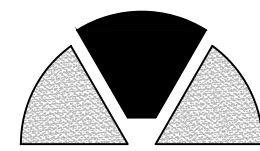

Keystone Design Associates Ltd.

Registered Office
261 Church Street
Bishopclee
FY1 3PB
Tel No: 01253648040
Fax No: 01253752901
Email: info@keystonedesign.co.uk

PROJECT ADDRESS
LAND AT BILBERRY CLOSE AND ALBERT ROAD, WHITEFIELD, M45 8BL

PROJECT TITLE
RESIDENTIAL DEVELOPMENT

DRAWING TITLE
DRAINAGE LAYOUT KEY

Client:	THOMPSONS	Scales @A1 1:200@A1
---------	-----------	------------------------

Drawn By:	LM	Checked By:	DWH	Date	10/02/25
-----------	----	-------------	-----	------	----------

DRAWING No.	A025/005/BR/56	Revision	-
-------------	----------------	----------	---

This drawing & contents are the property of Keystone Design Assoc Ltd
unauthorized reproduction of the whole or any part there of infringes
copyright and may lead to prosecution of civil proceedings

H:\documents\Drawings\2025\Bilberry Close Land At