




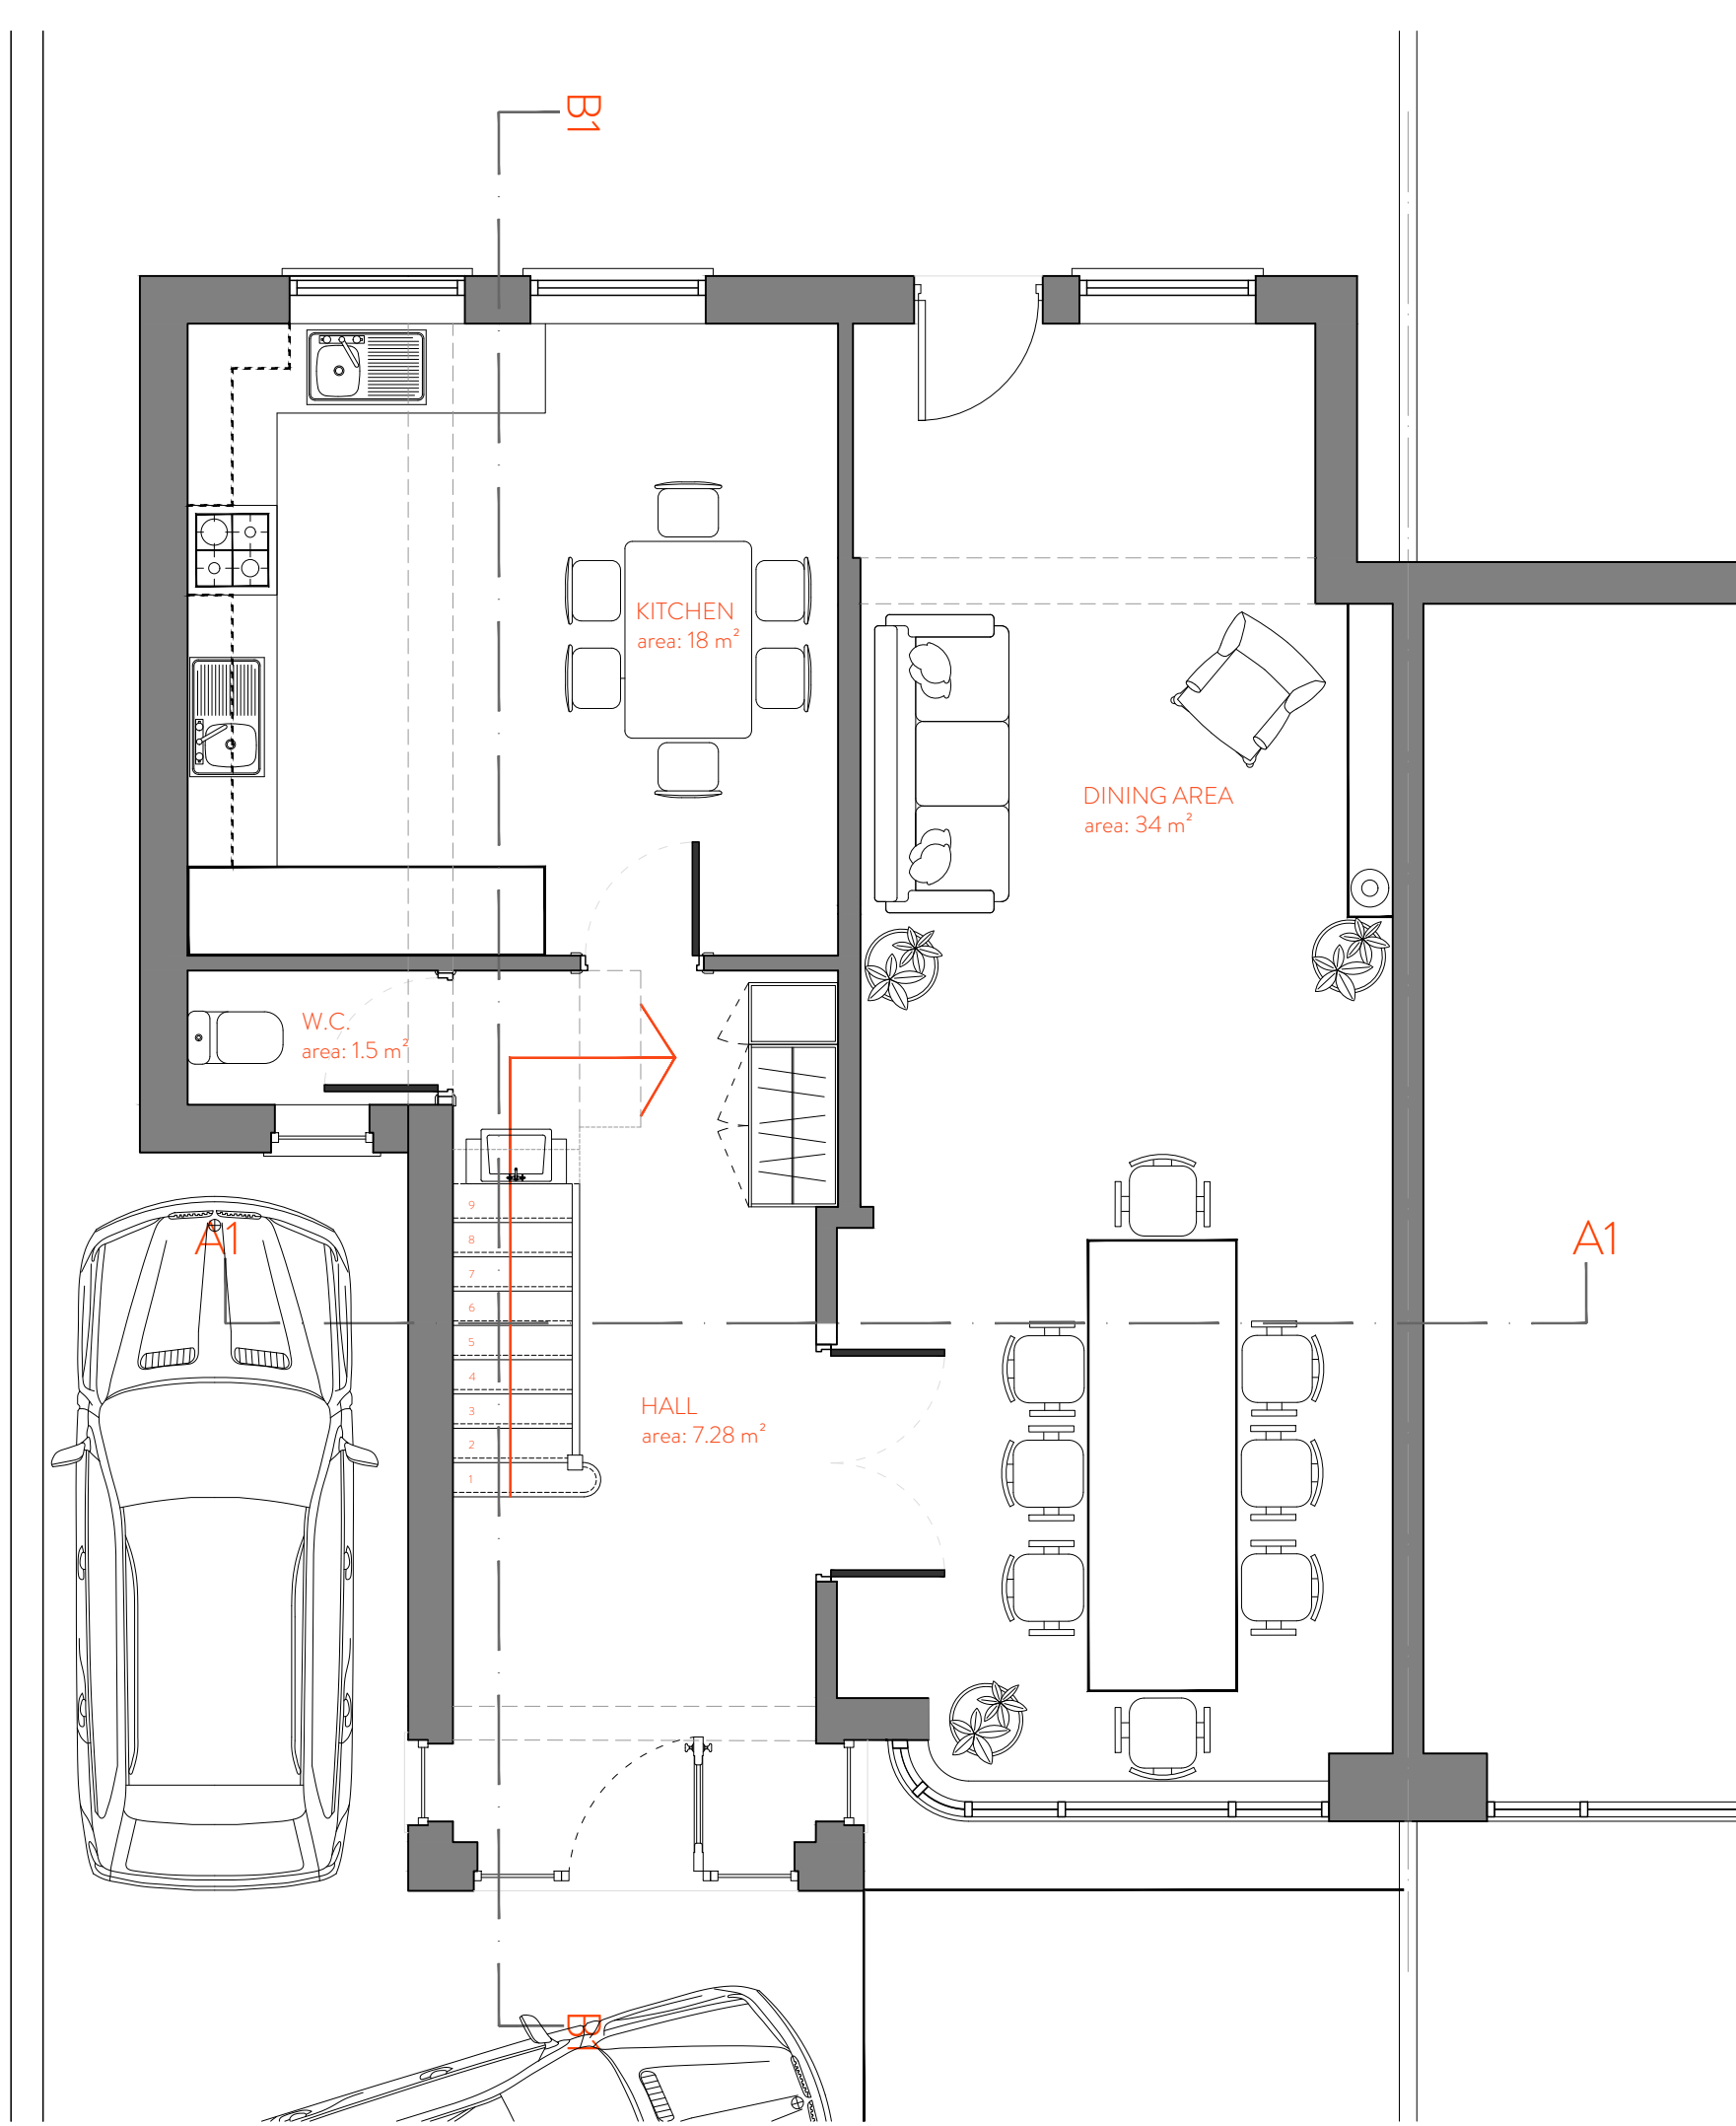


1 PROPOSED GROUND FLOOR PLAN
SCALE: 1:50

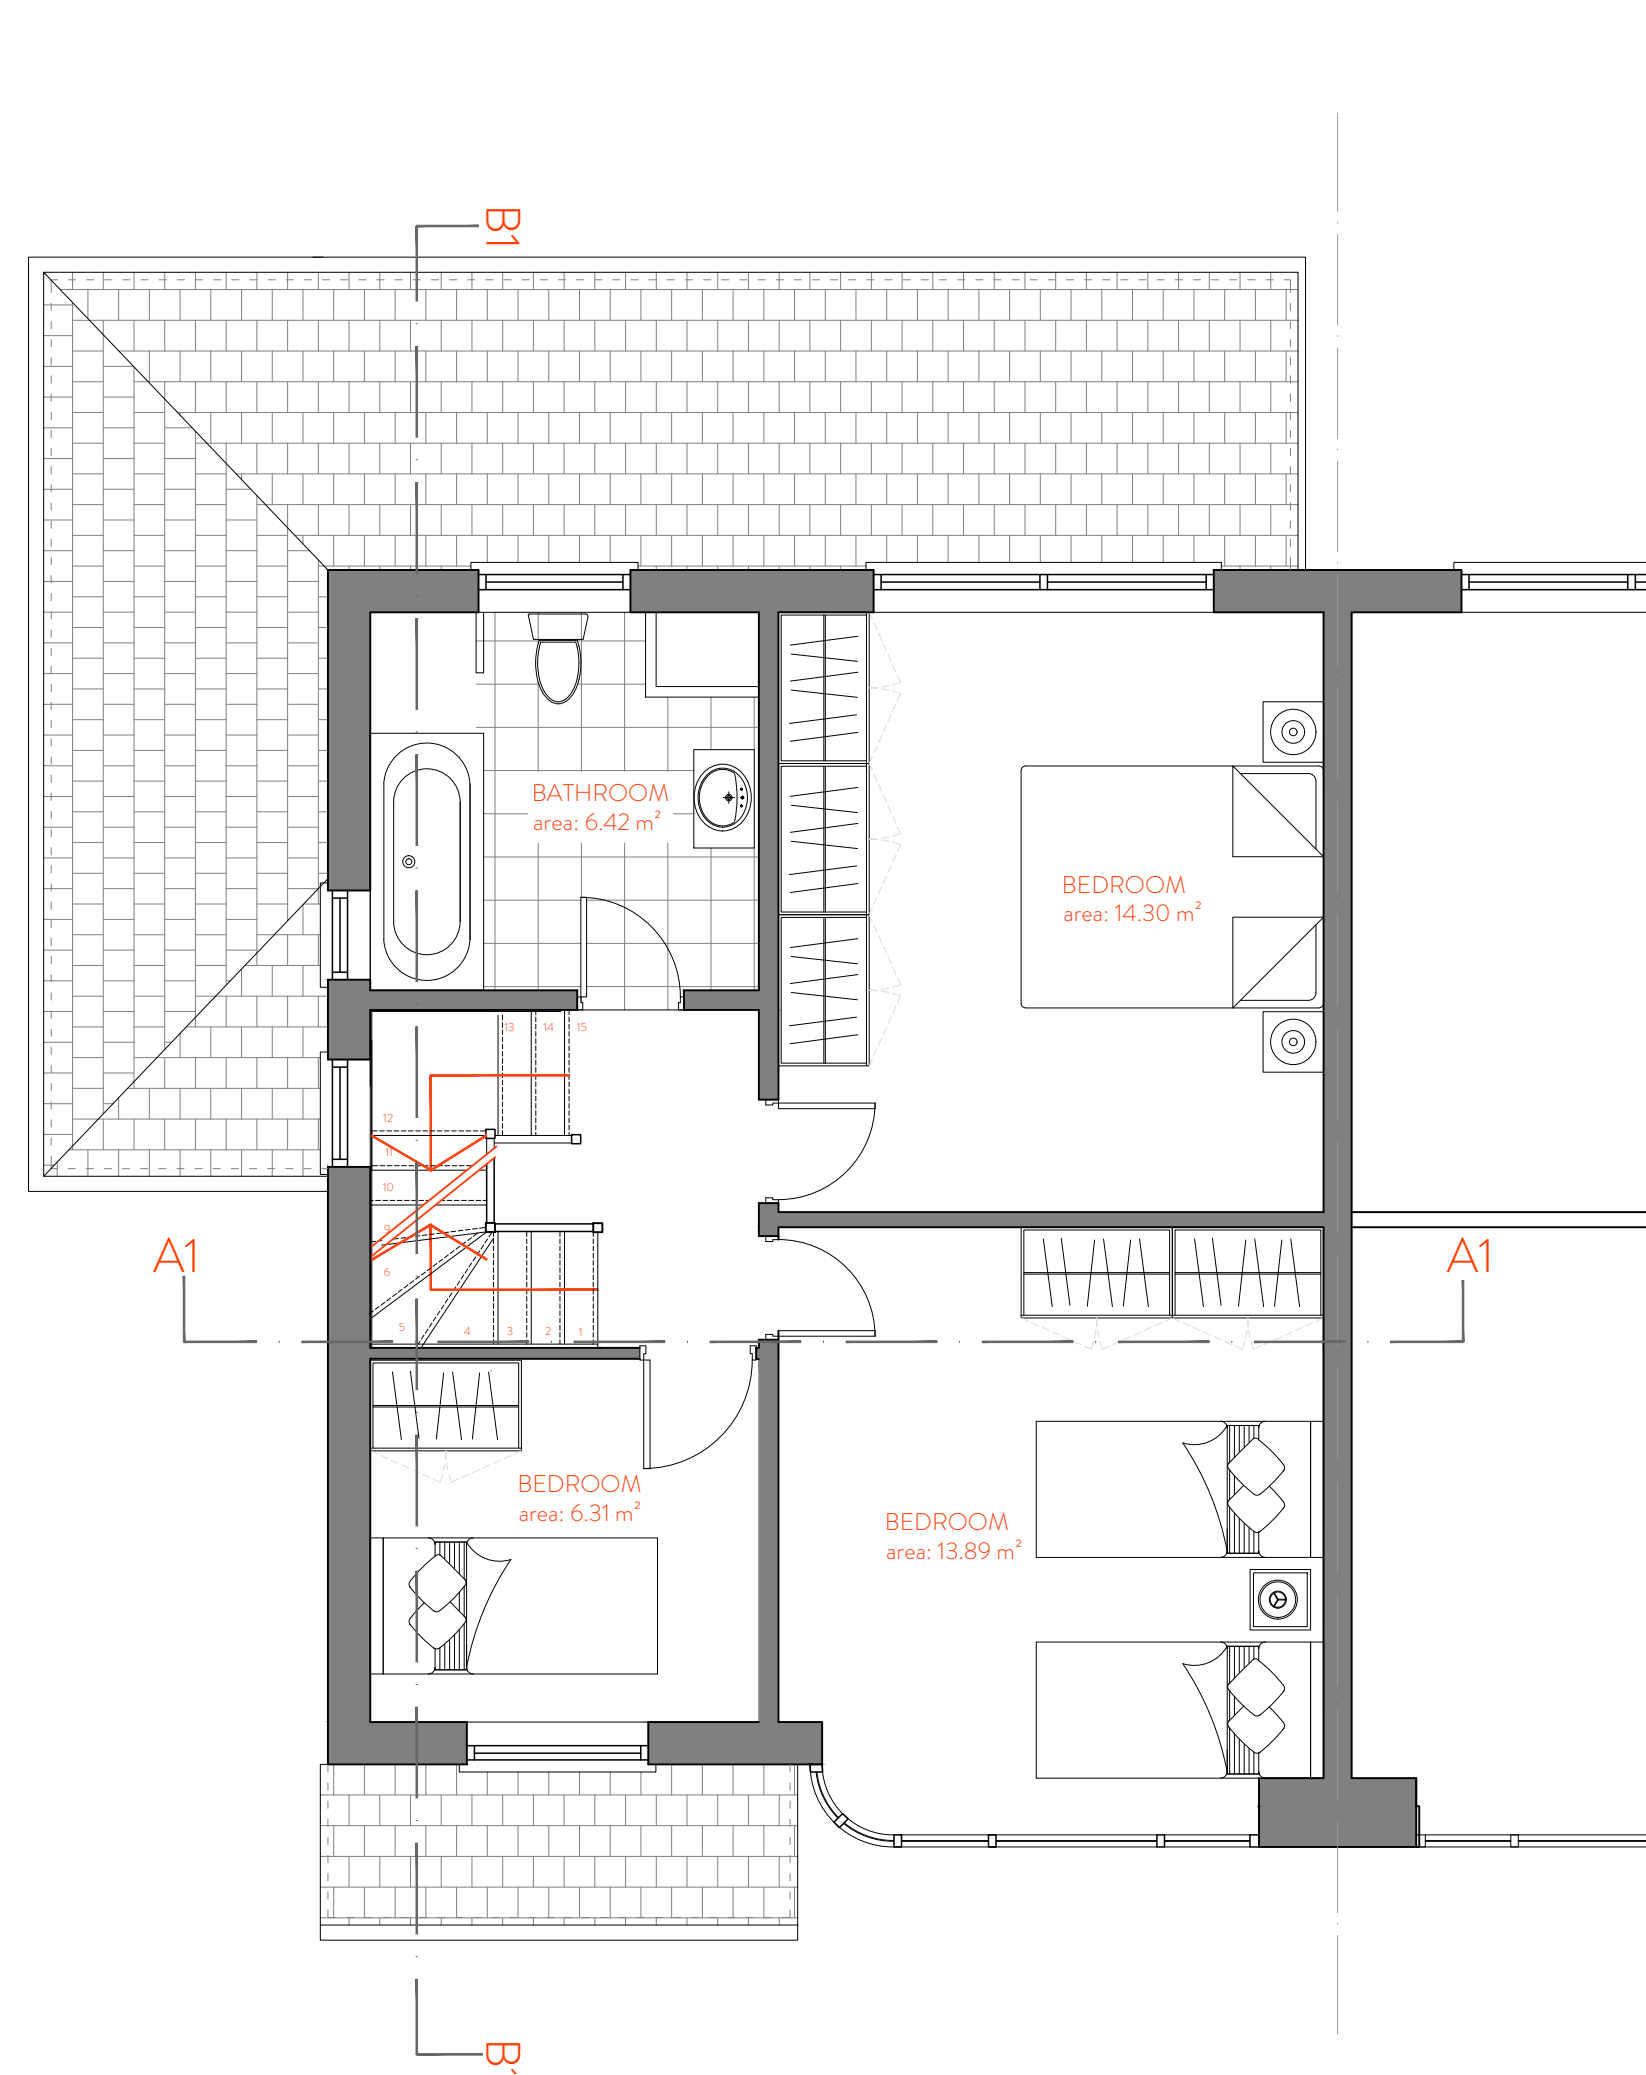


2 PROPOSED FIRST FLOOR PLAN
SCALE: 1:50

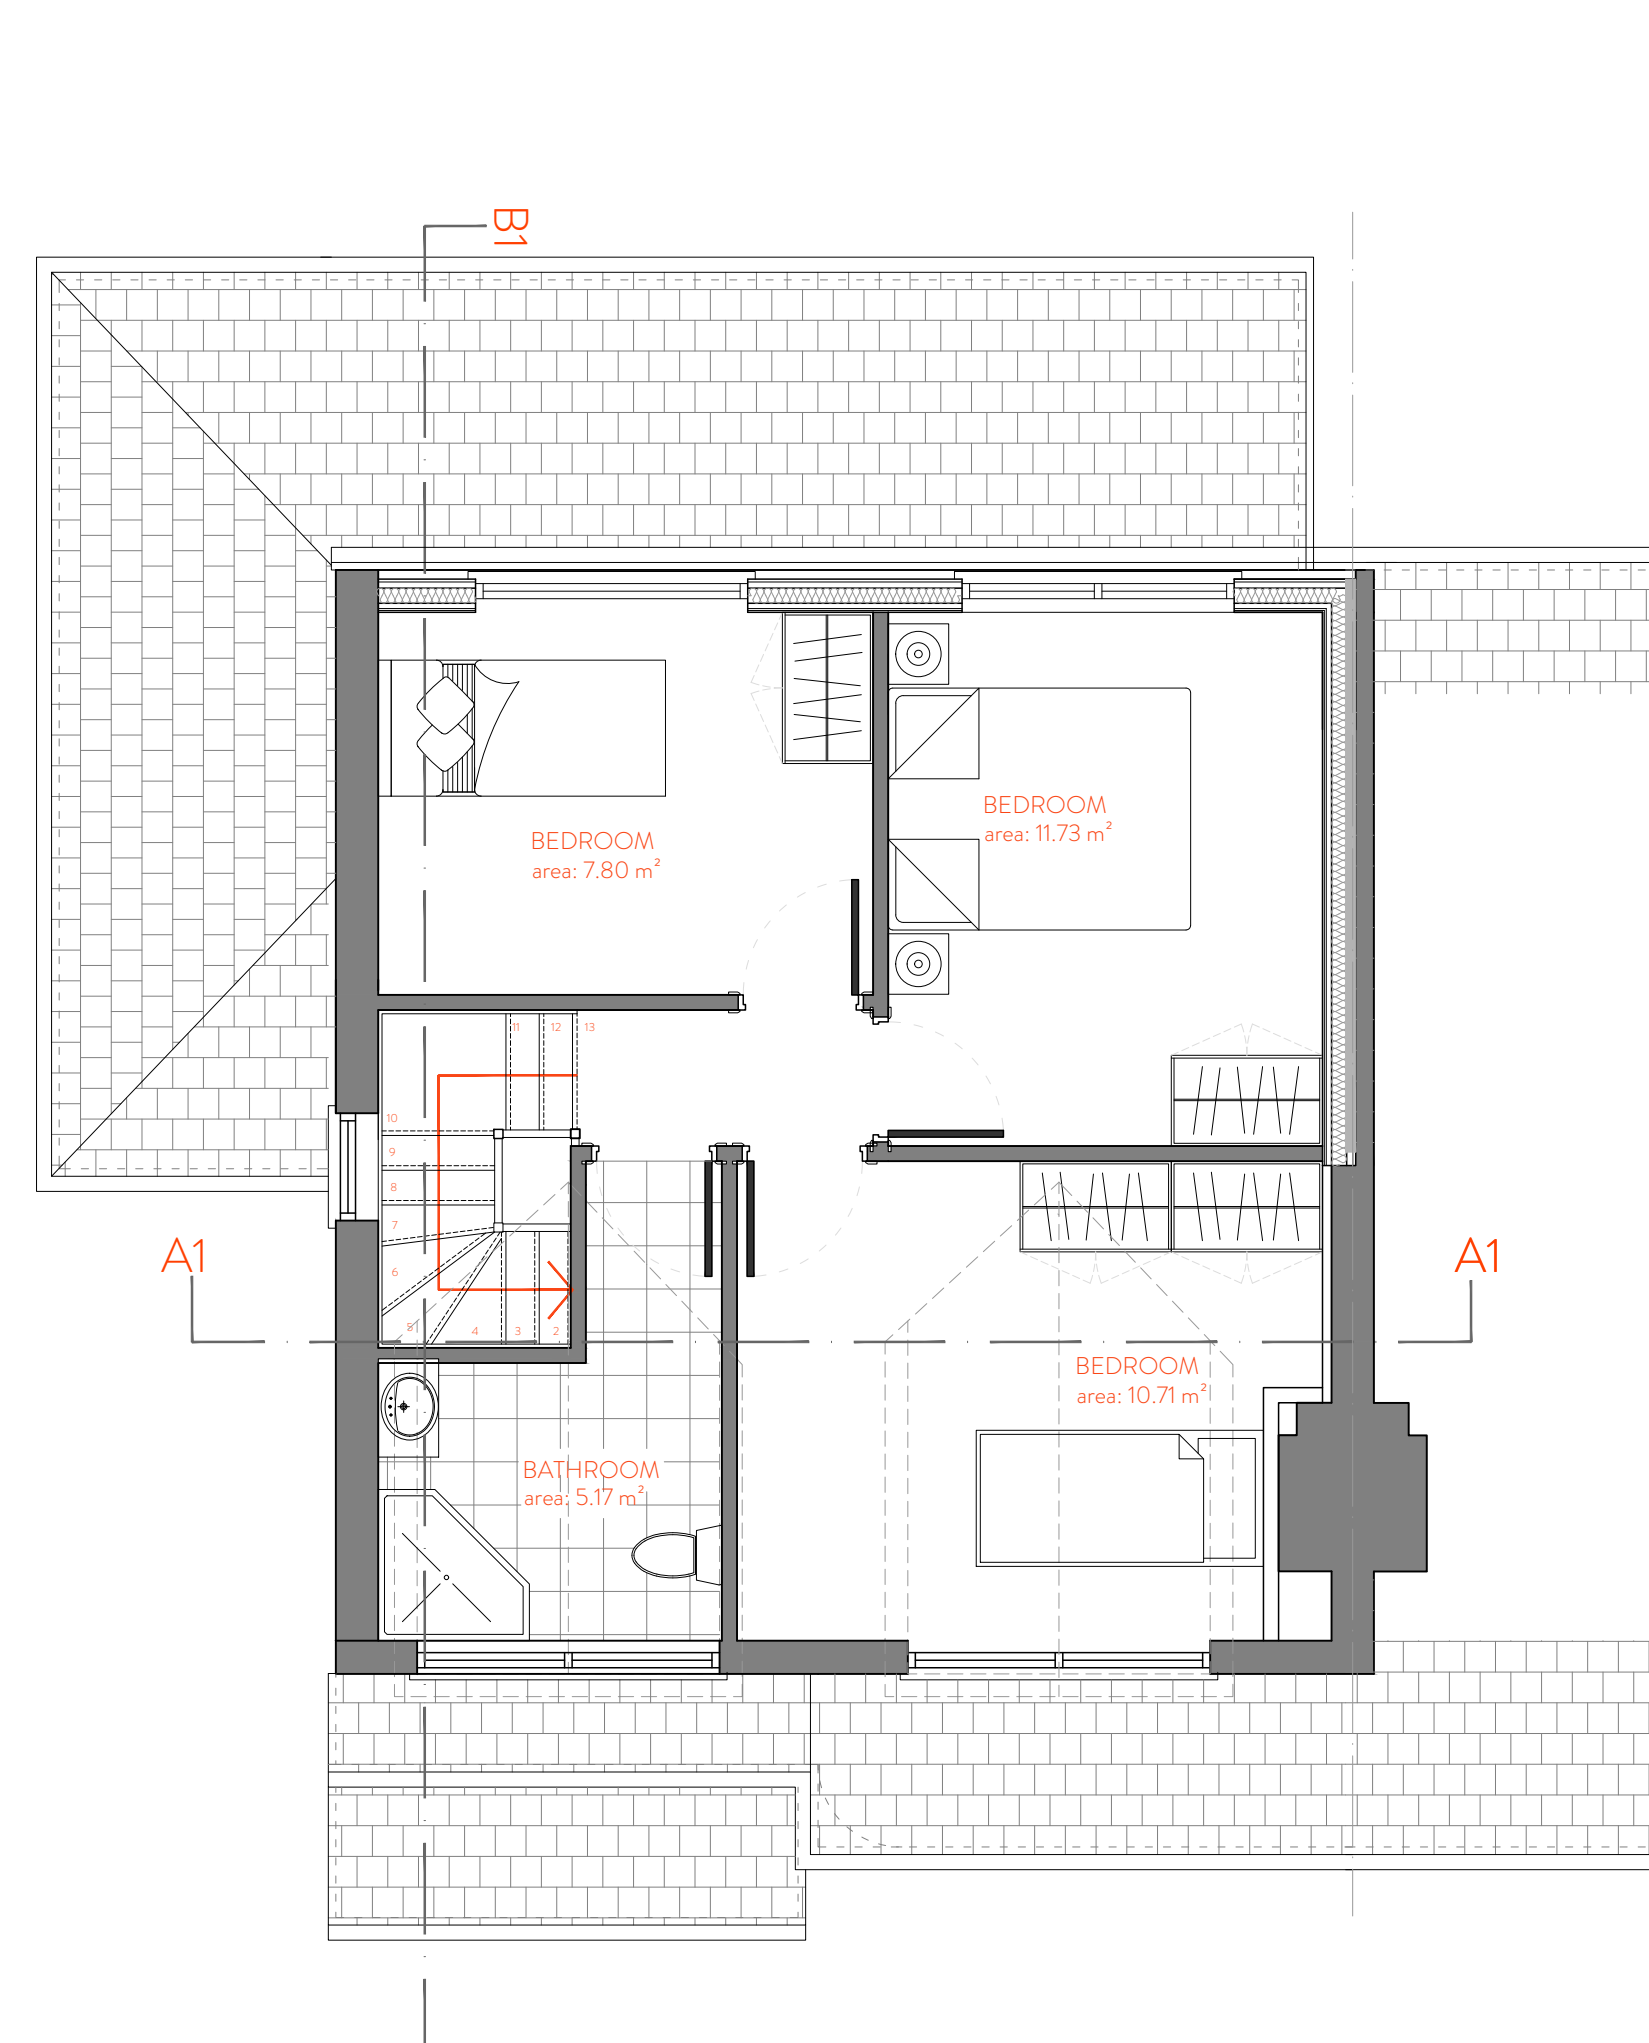

3 PROPOSED LOFT FLOOR PLAN
SCALE: 1:50

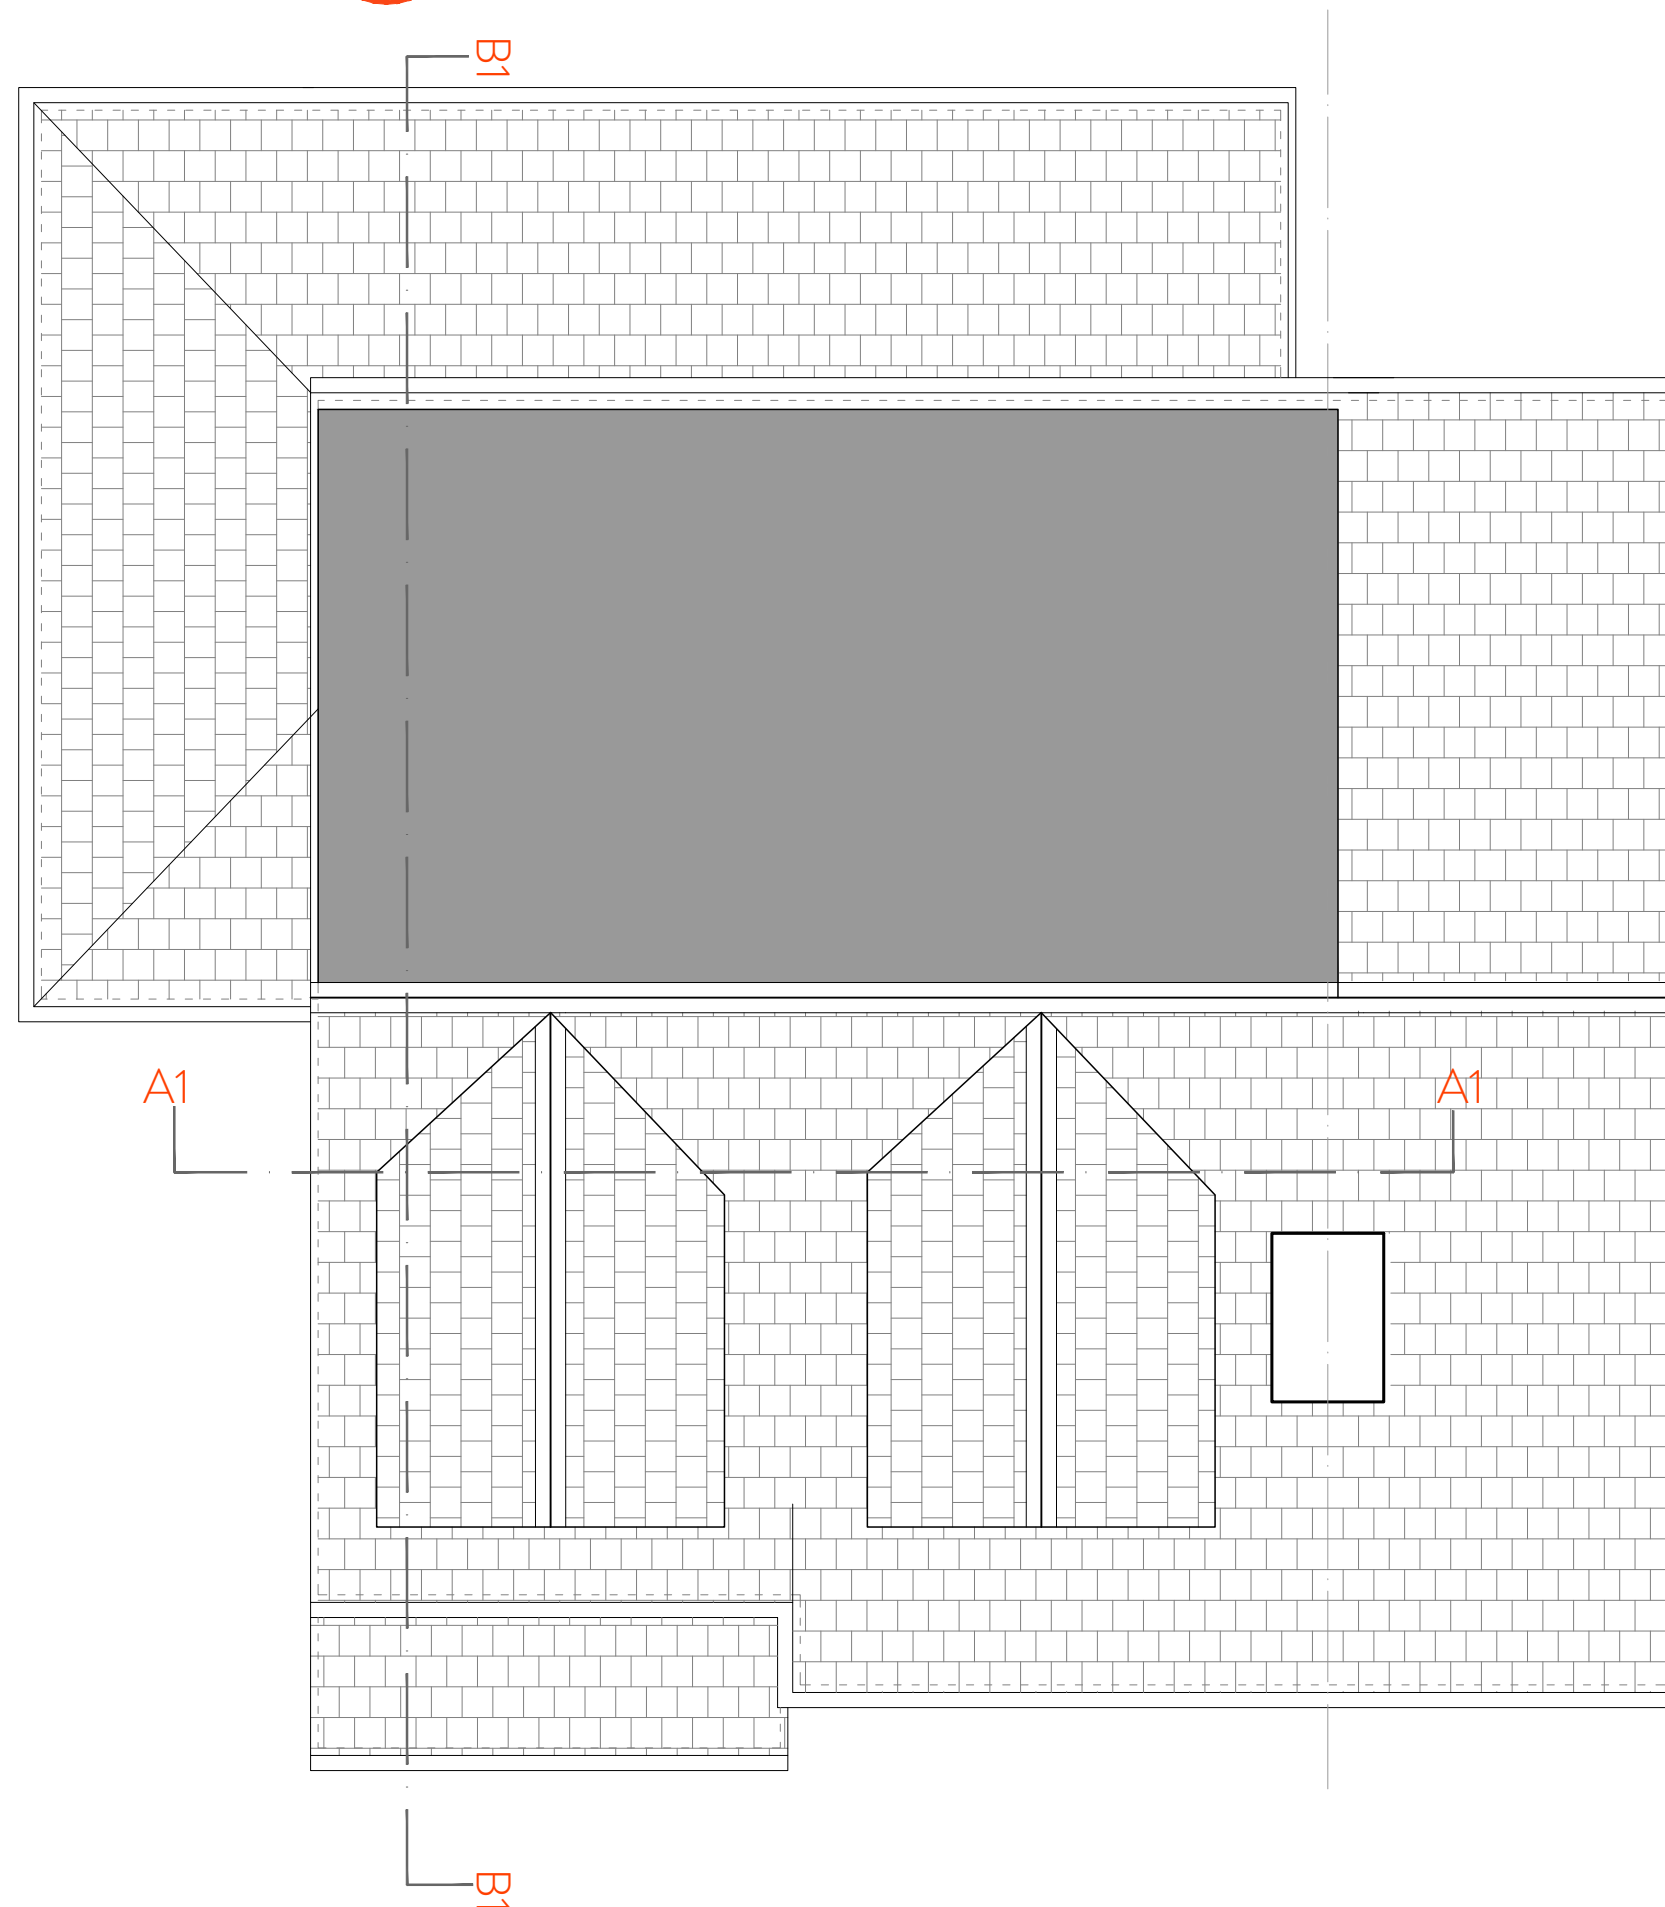


4 PROPOSED ROOF PLAN
SCALE: 1:50

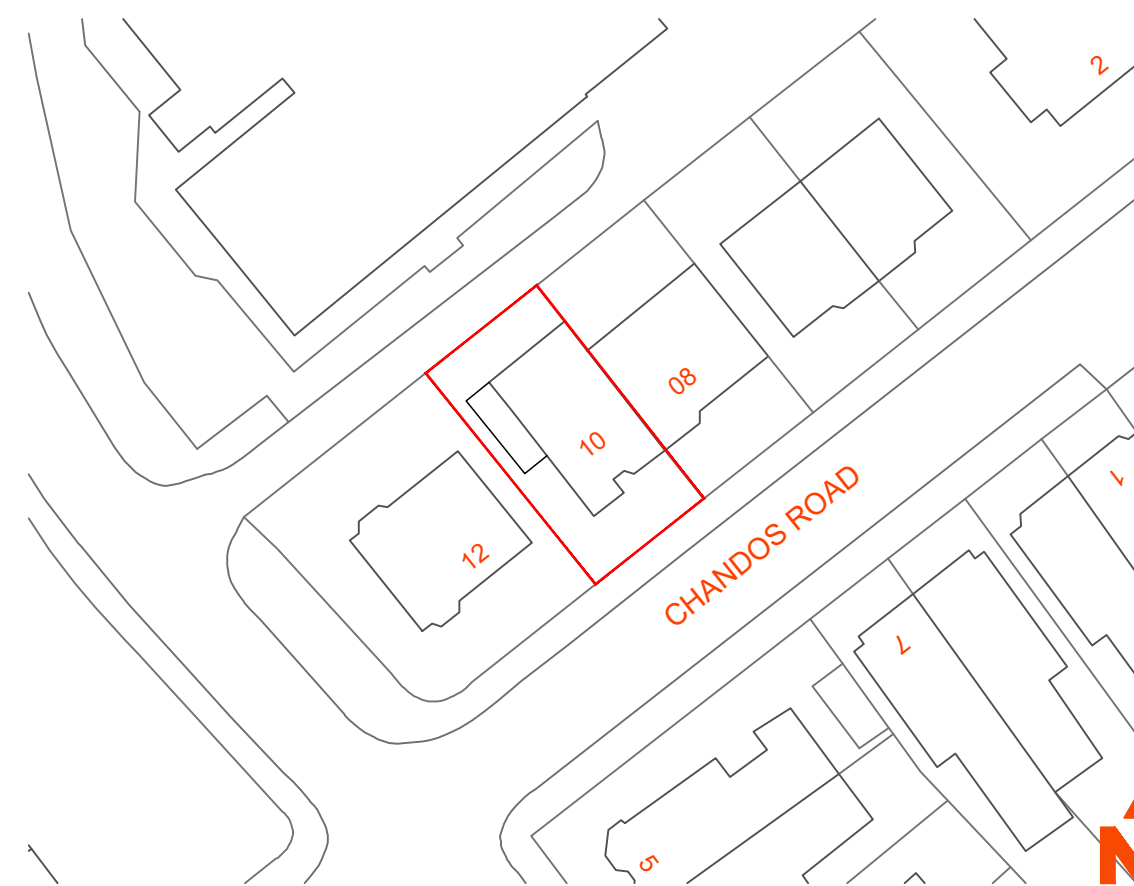


© Crown Copyright and database rights 2021 OS 100047474.
RED LINE INDICATES BOUNDARY

5 PROPOSED BLOCK PLAN
SCALE: 1:500

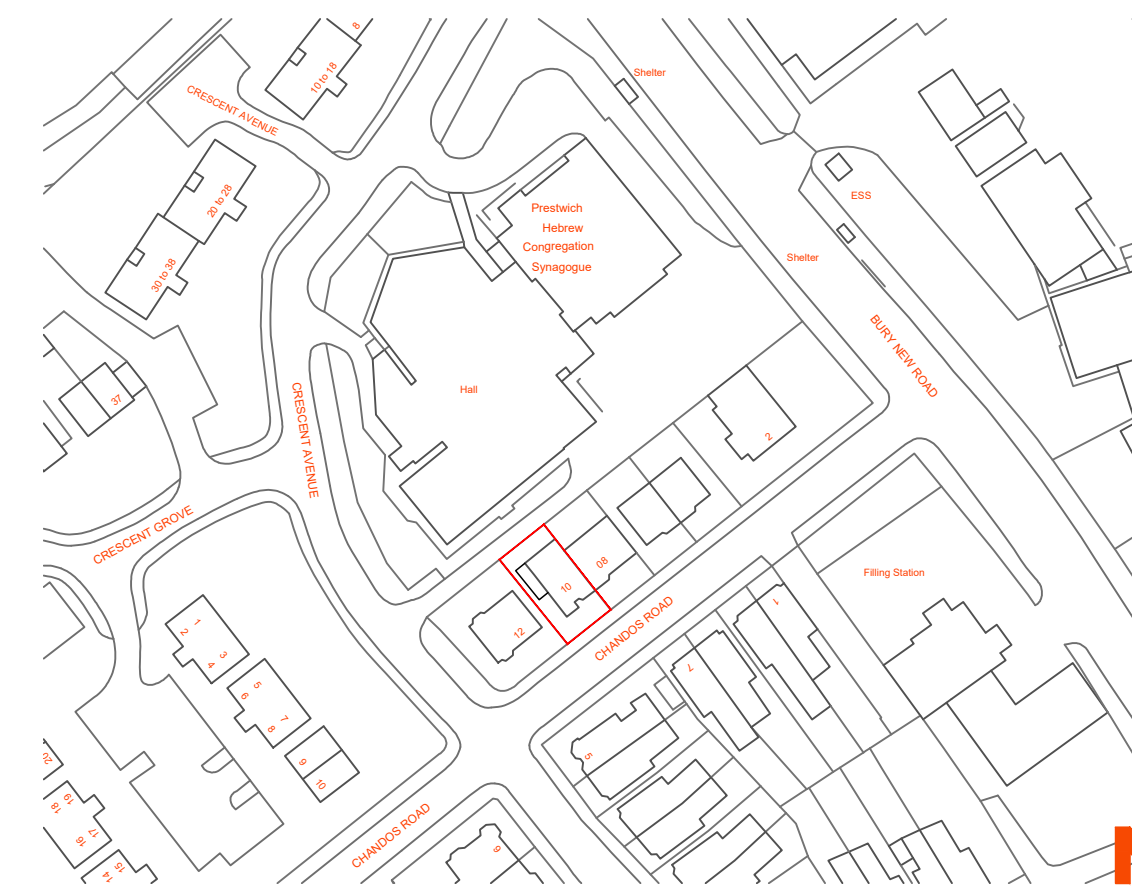


6 PROPOSED SITE PLAN
SCALE: 1:1250

Project No. JC 88

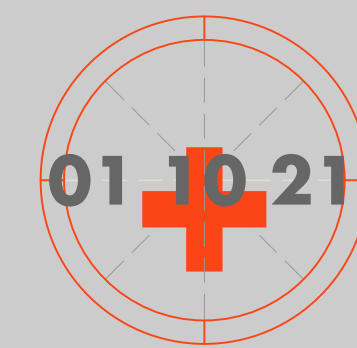

Revisions

- PLANNING NOTES**
- THE SINGLE STOREY SIDE EXTENSION MEETS GPDO, CLASS A. THE REAR DORMER AND AND HIP TO GABLE CONVERSION MEET GPDO, CLASS B
 - ALL MATERIALS ARE TO MATCH THOSE OF THE EXISTING BUILDING
 - GABLE/SIDE WALLS TO BE LOCATED ENTIRELY WITHIN THE PROPERTY OF No. 10
 - FOUNDATIONS TO BE ENTIRELY WITHIN THE PROPERTY OF No. 10
 - GUTTERING, FASCIA AND RAINWATER PIPES TO BE LOCATED ENTIRELY WITHIN THE PROPERTY OF No. 10

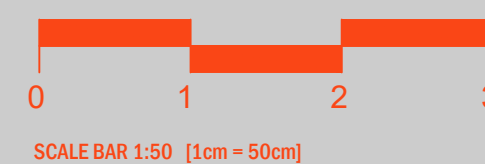

Project North



Drawn by: AC Checked by: JC
Scale 1:50

PROPOSED PLANS

A1.2

Sheet No. © 2021