


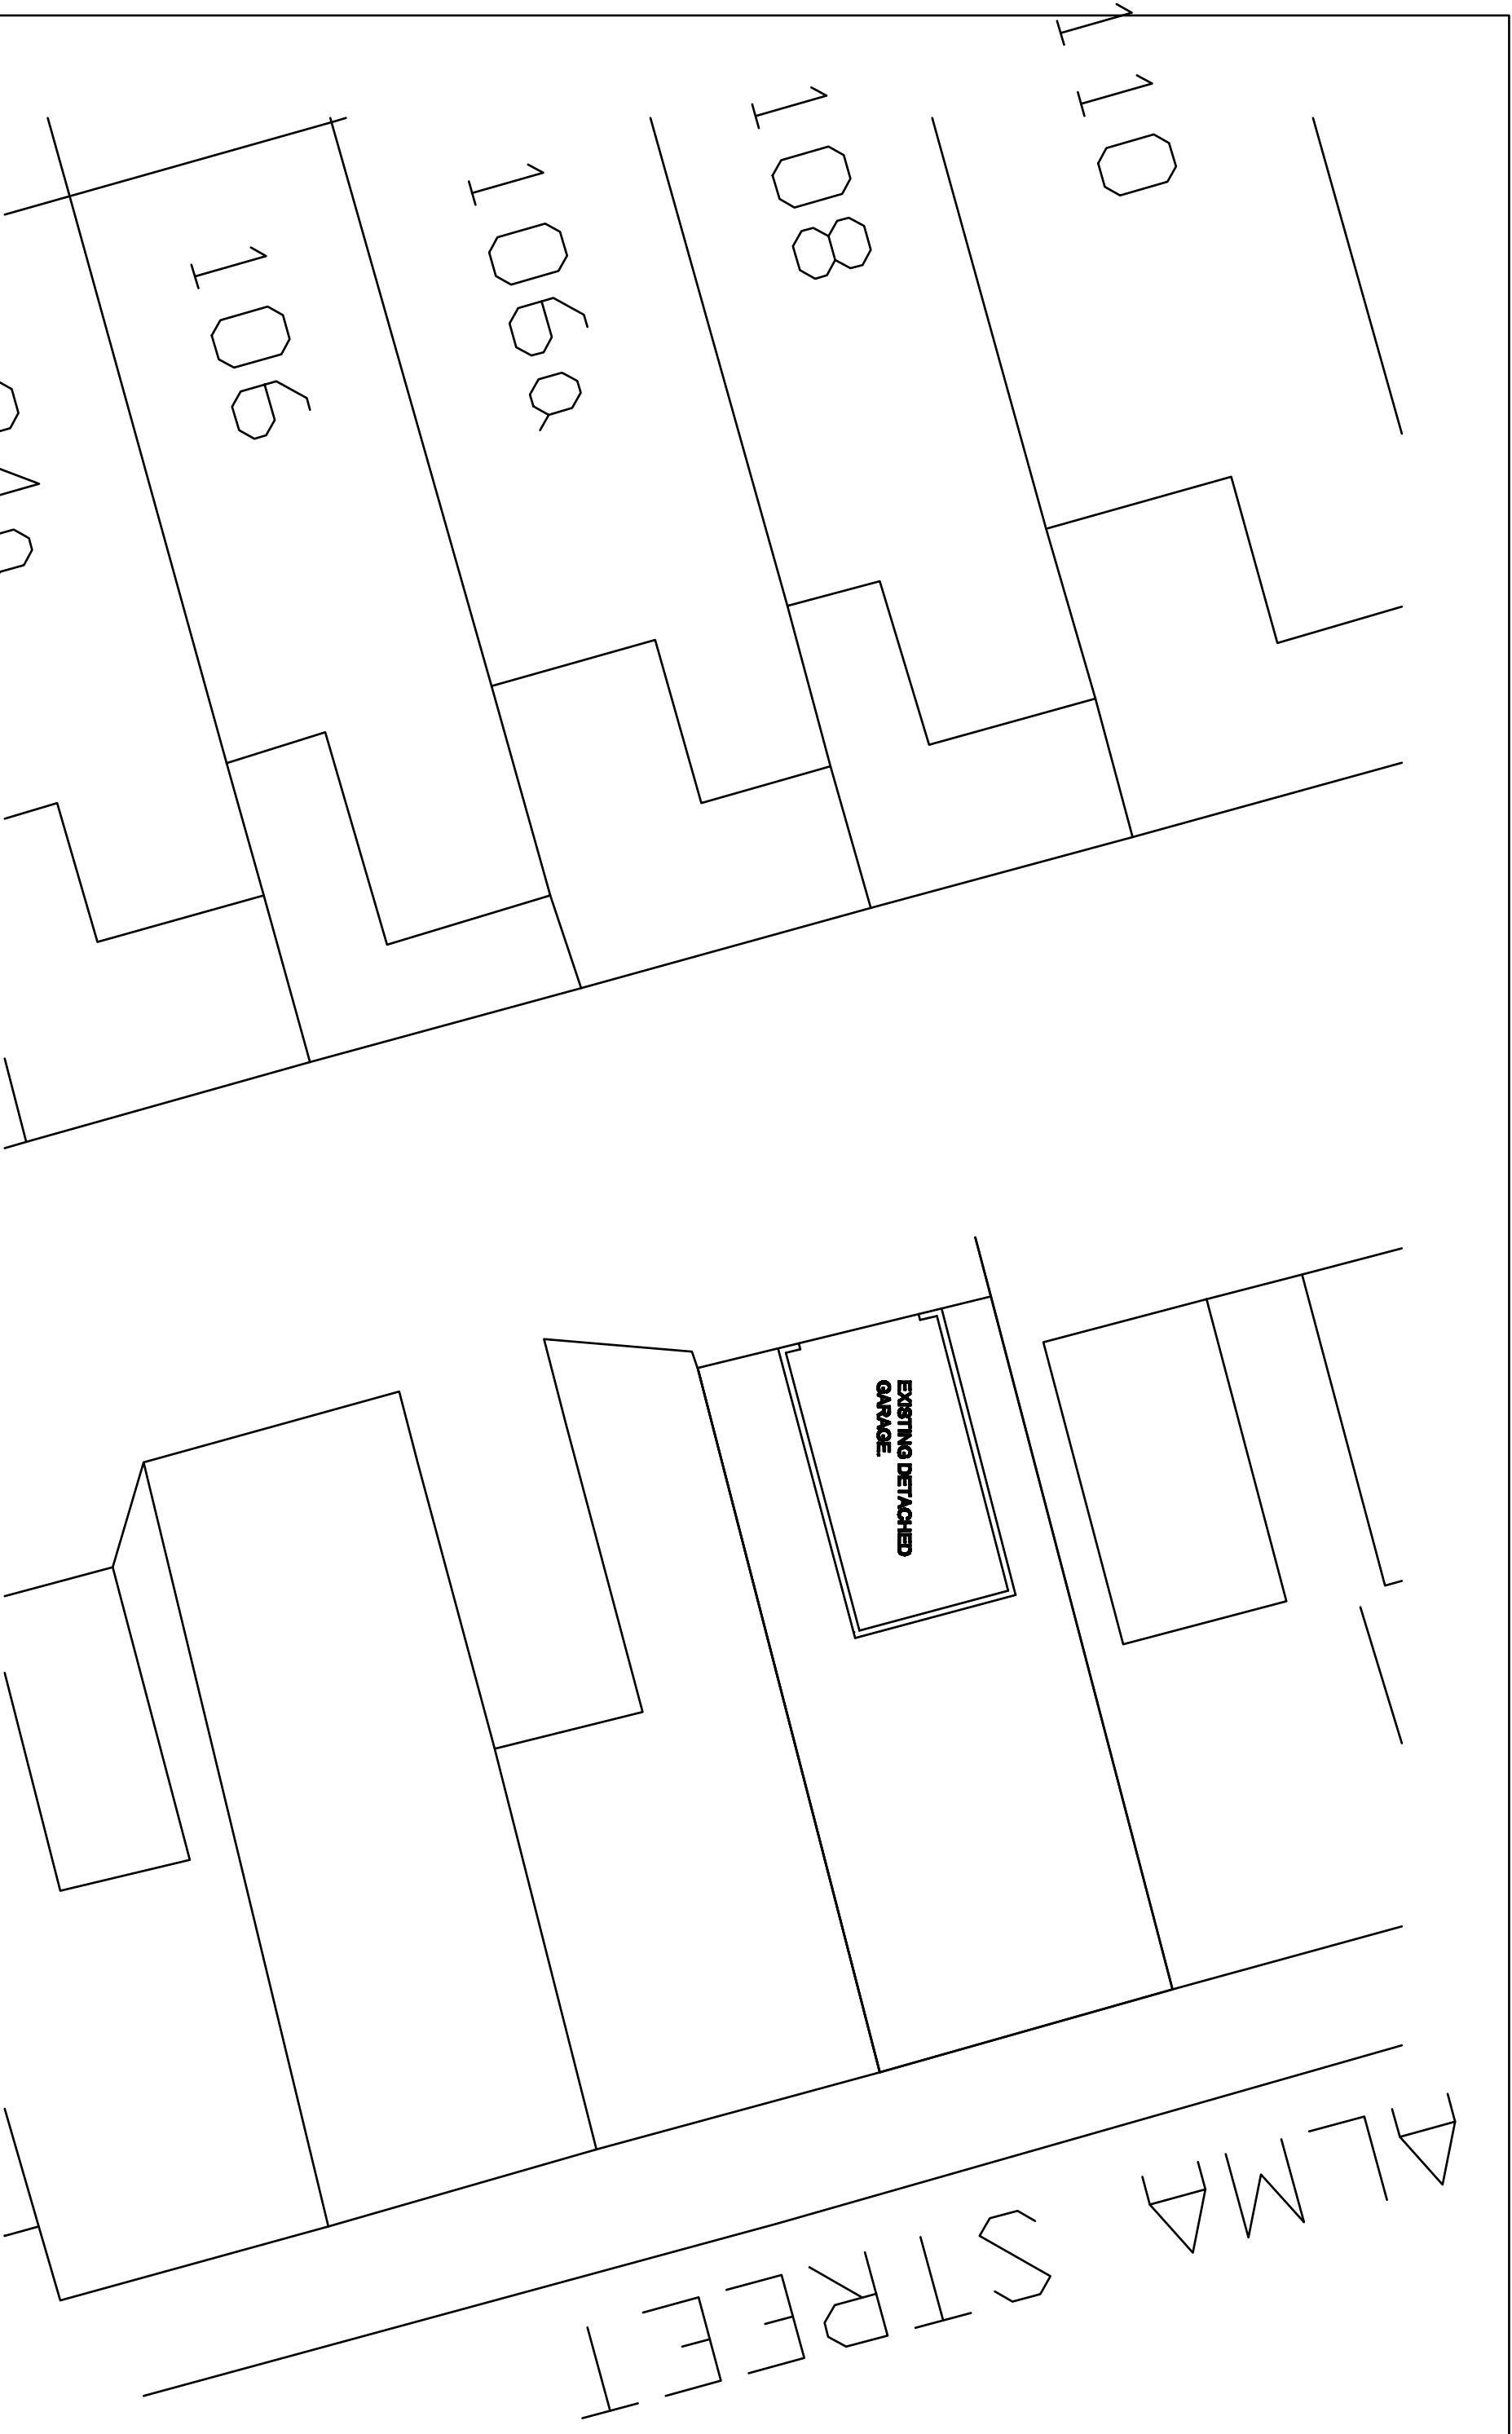

EXISTING GROUND FLOOR/SITE PLAN.

Revision	Title : PROPOSED DETACHED GARAGE.	Project : Land At Rear of 108A, AINSWORTH ROAD, RADCLIFFE, MANCHESTER, M26 4ED	MTC Designs Scale 1:100 @ A3 Date: July 2023.	31 Exford Drive Bolton BL2 6TB T: 01204 418714, M: 0776028914 Email: info@mtcdesigns.co.uk
			Drawing No: P03	