


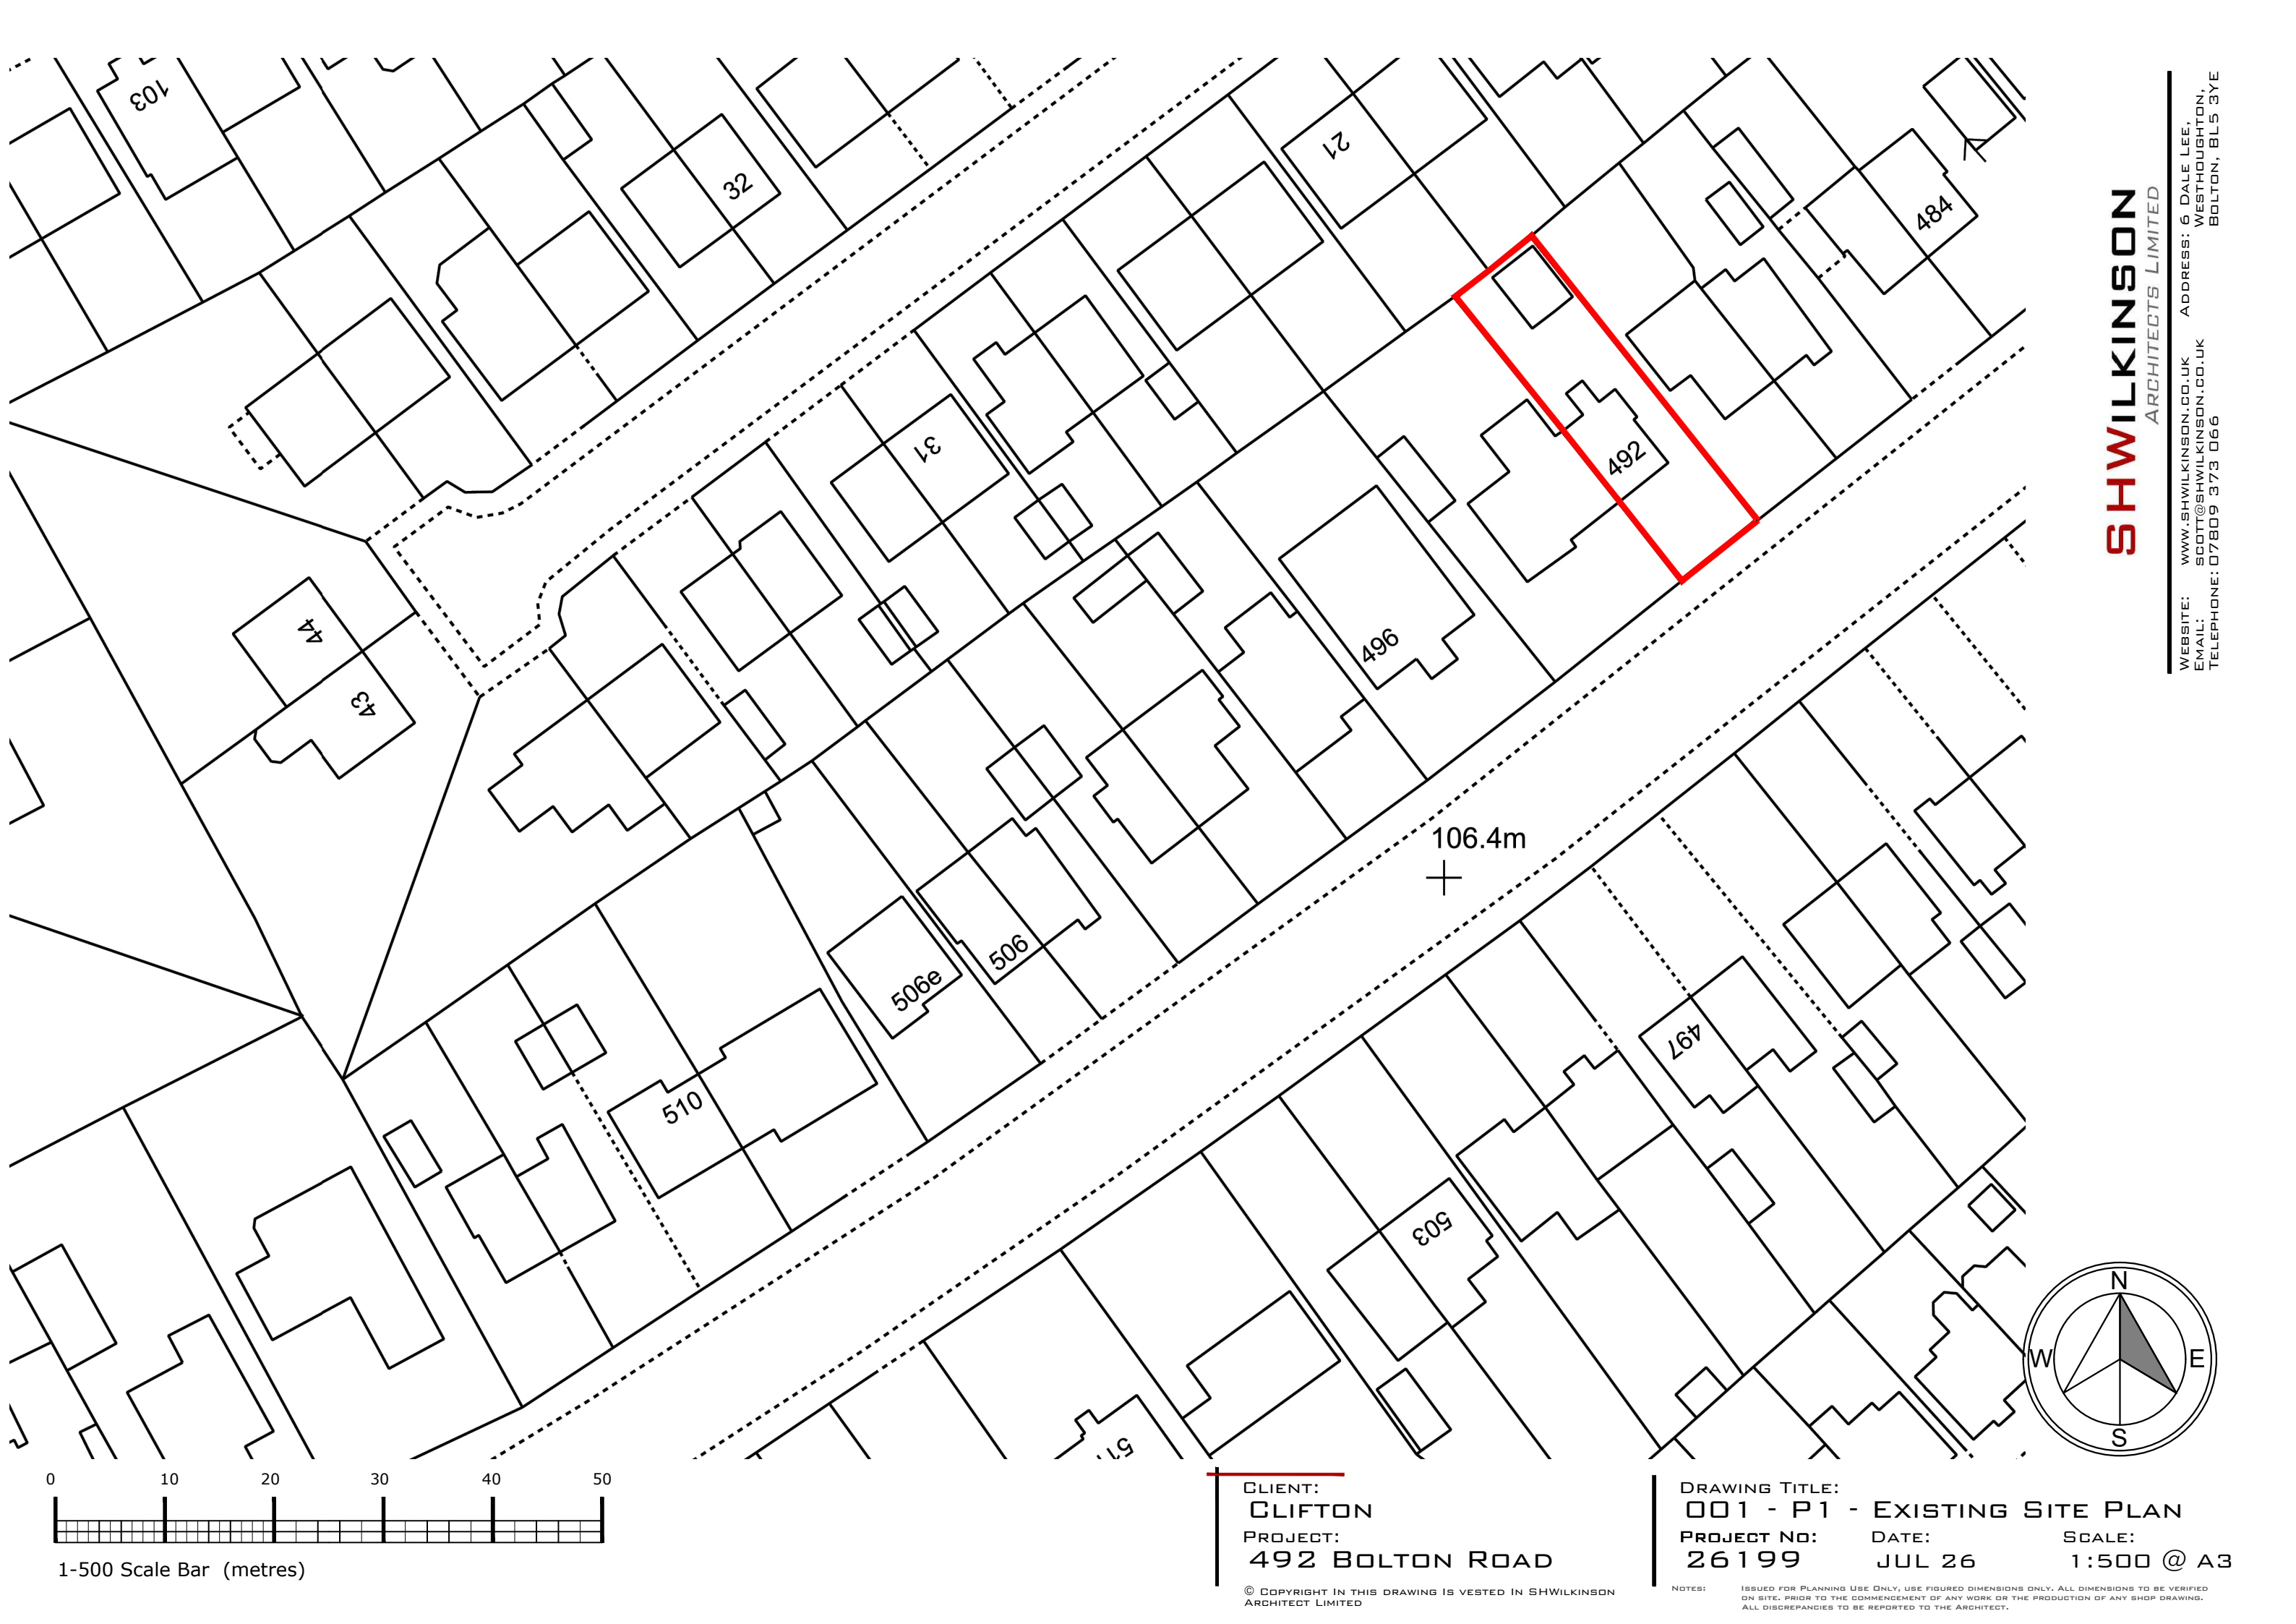

1-500 Scale Bar (metres)

CLIENT:
CLIFTON
PROJECT:
492 BOLTON ROAD

© COPYRIGHT IN THIS DRAWING IS VESTED IN SHWILKINSON
ARCHITECT LIMITED

DRAWING TITLE:
001 - P1 - EXISTING SITE PLAN
PROJECT NO: **26199** DATE: **JUL 26** SCALE: **1:500 @ A3**

NOTES: ISSUED FOR PLANNING USE ONLY. USE FIGURED DIMENSIONS ONLY. ALL DIMENSIONS TO BE VERIFIED
ON SITE. PRIOR TO THE COMMENCEMENT OF ANY WORK OR THE PRODUCTION OF ANY SHOP DRAWING.
ALL DISCREPANCIES TO BE REPORTED TO THE ARCHITECT.

SHWILKINSON
ARCHITECTS LIMITED

WEBSITE: WWW.SHWILKINSON.CO.UK ADDRESS: 6 DALE LEE,
EMAIL: SCOTT@SHWILKINSON.CO.UK WESTHOUGHTON,
TELEPHONE: 07809 373 066 BOLTON, BL5 3YE