
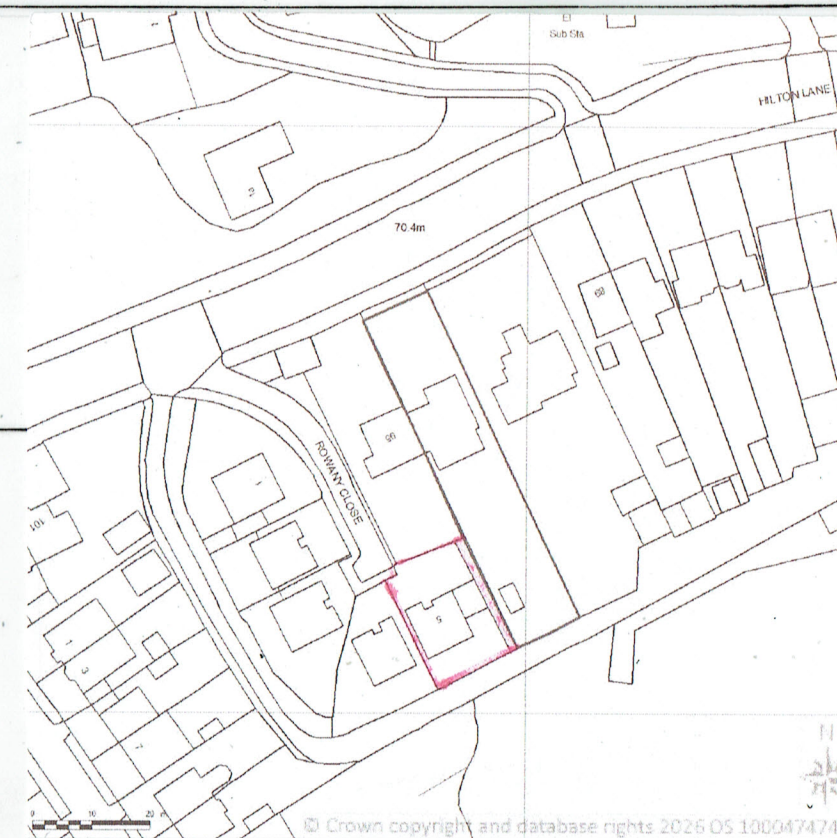


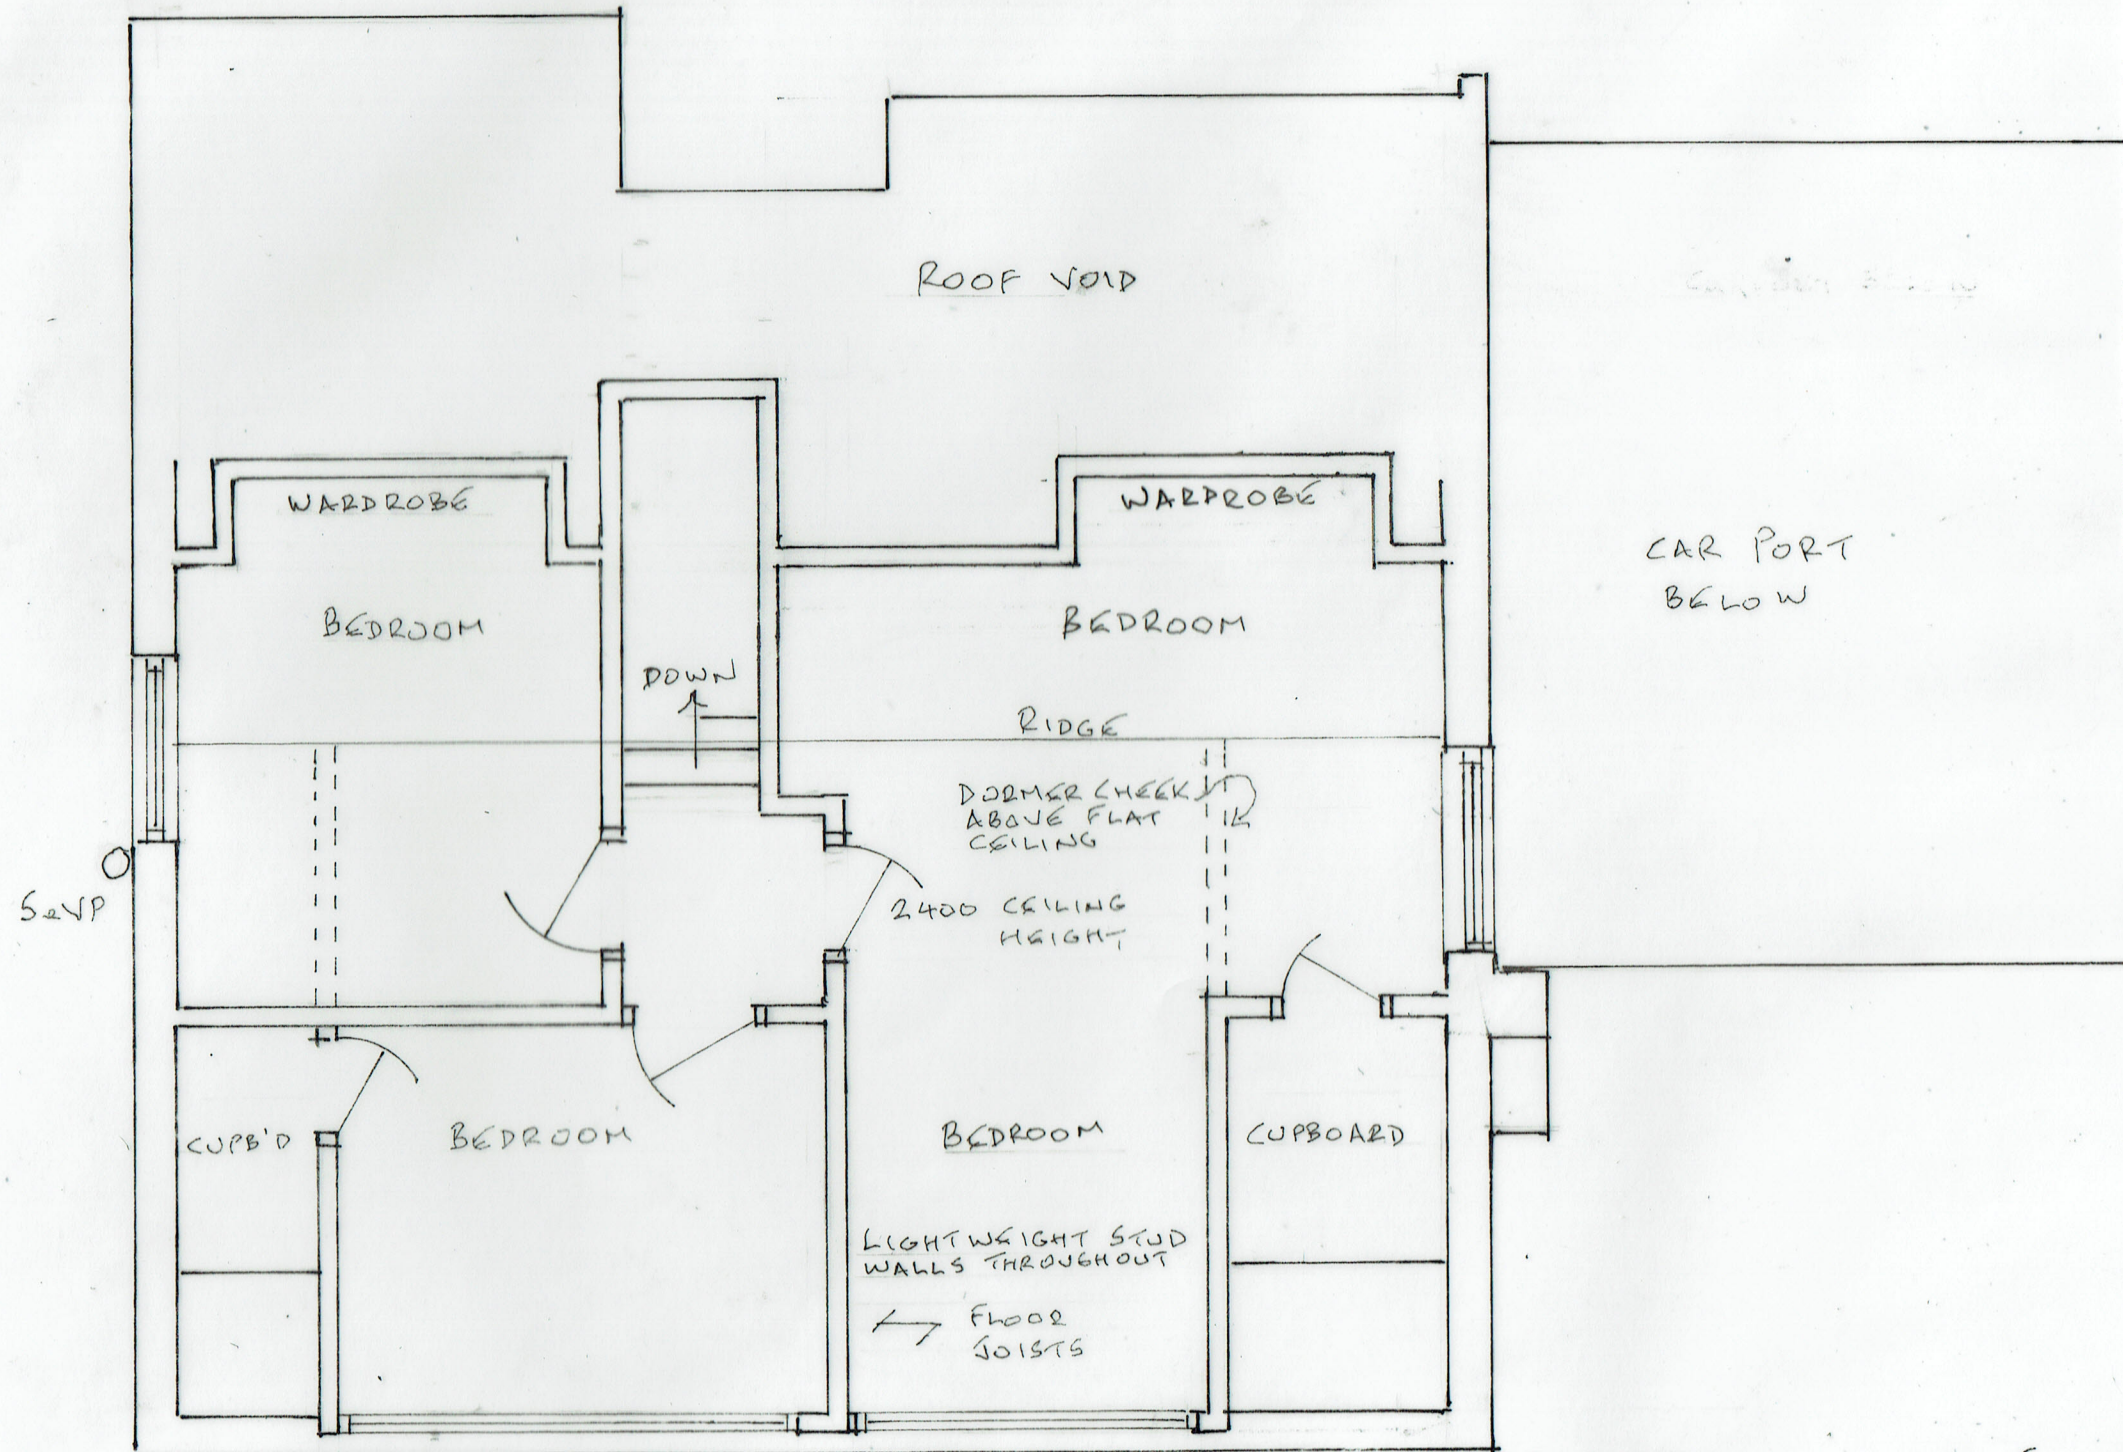

LOCATION PLAN (1:1250)

2. EXISTING FIRST FLOOR PLAN

21/07/2026

26/847/02

0 ————— 5
METRES
SCALE 1:500 AS

INTERNAL ALTERATIONS & EXTENSION
5 ROWANY CLOSE, PRESTWICH M25 9XD