


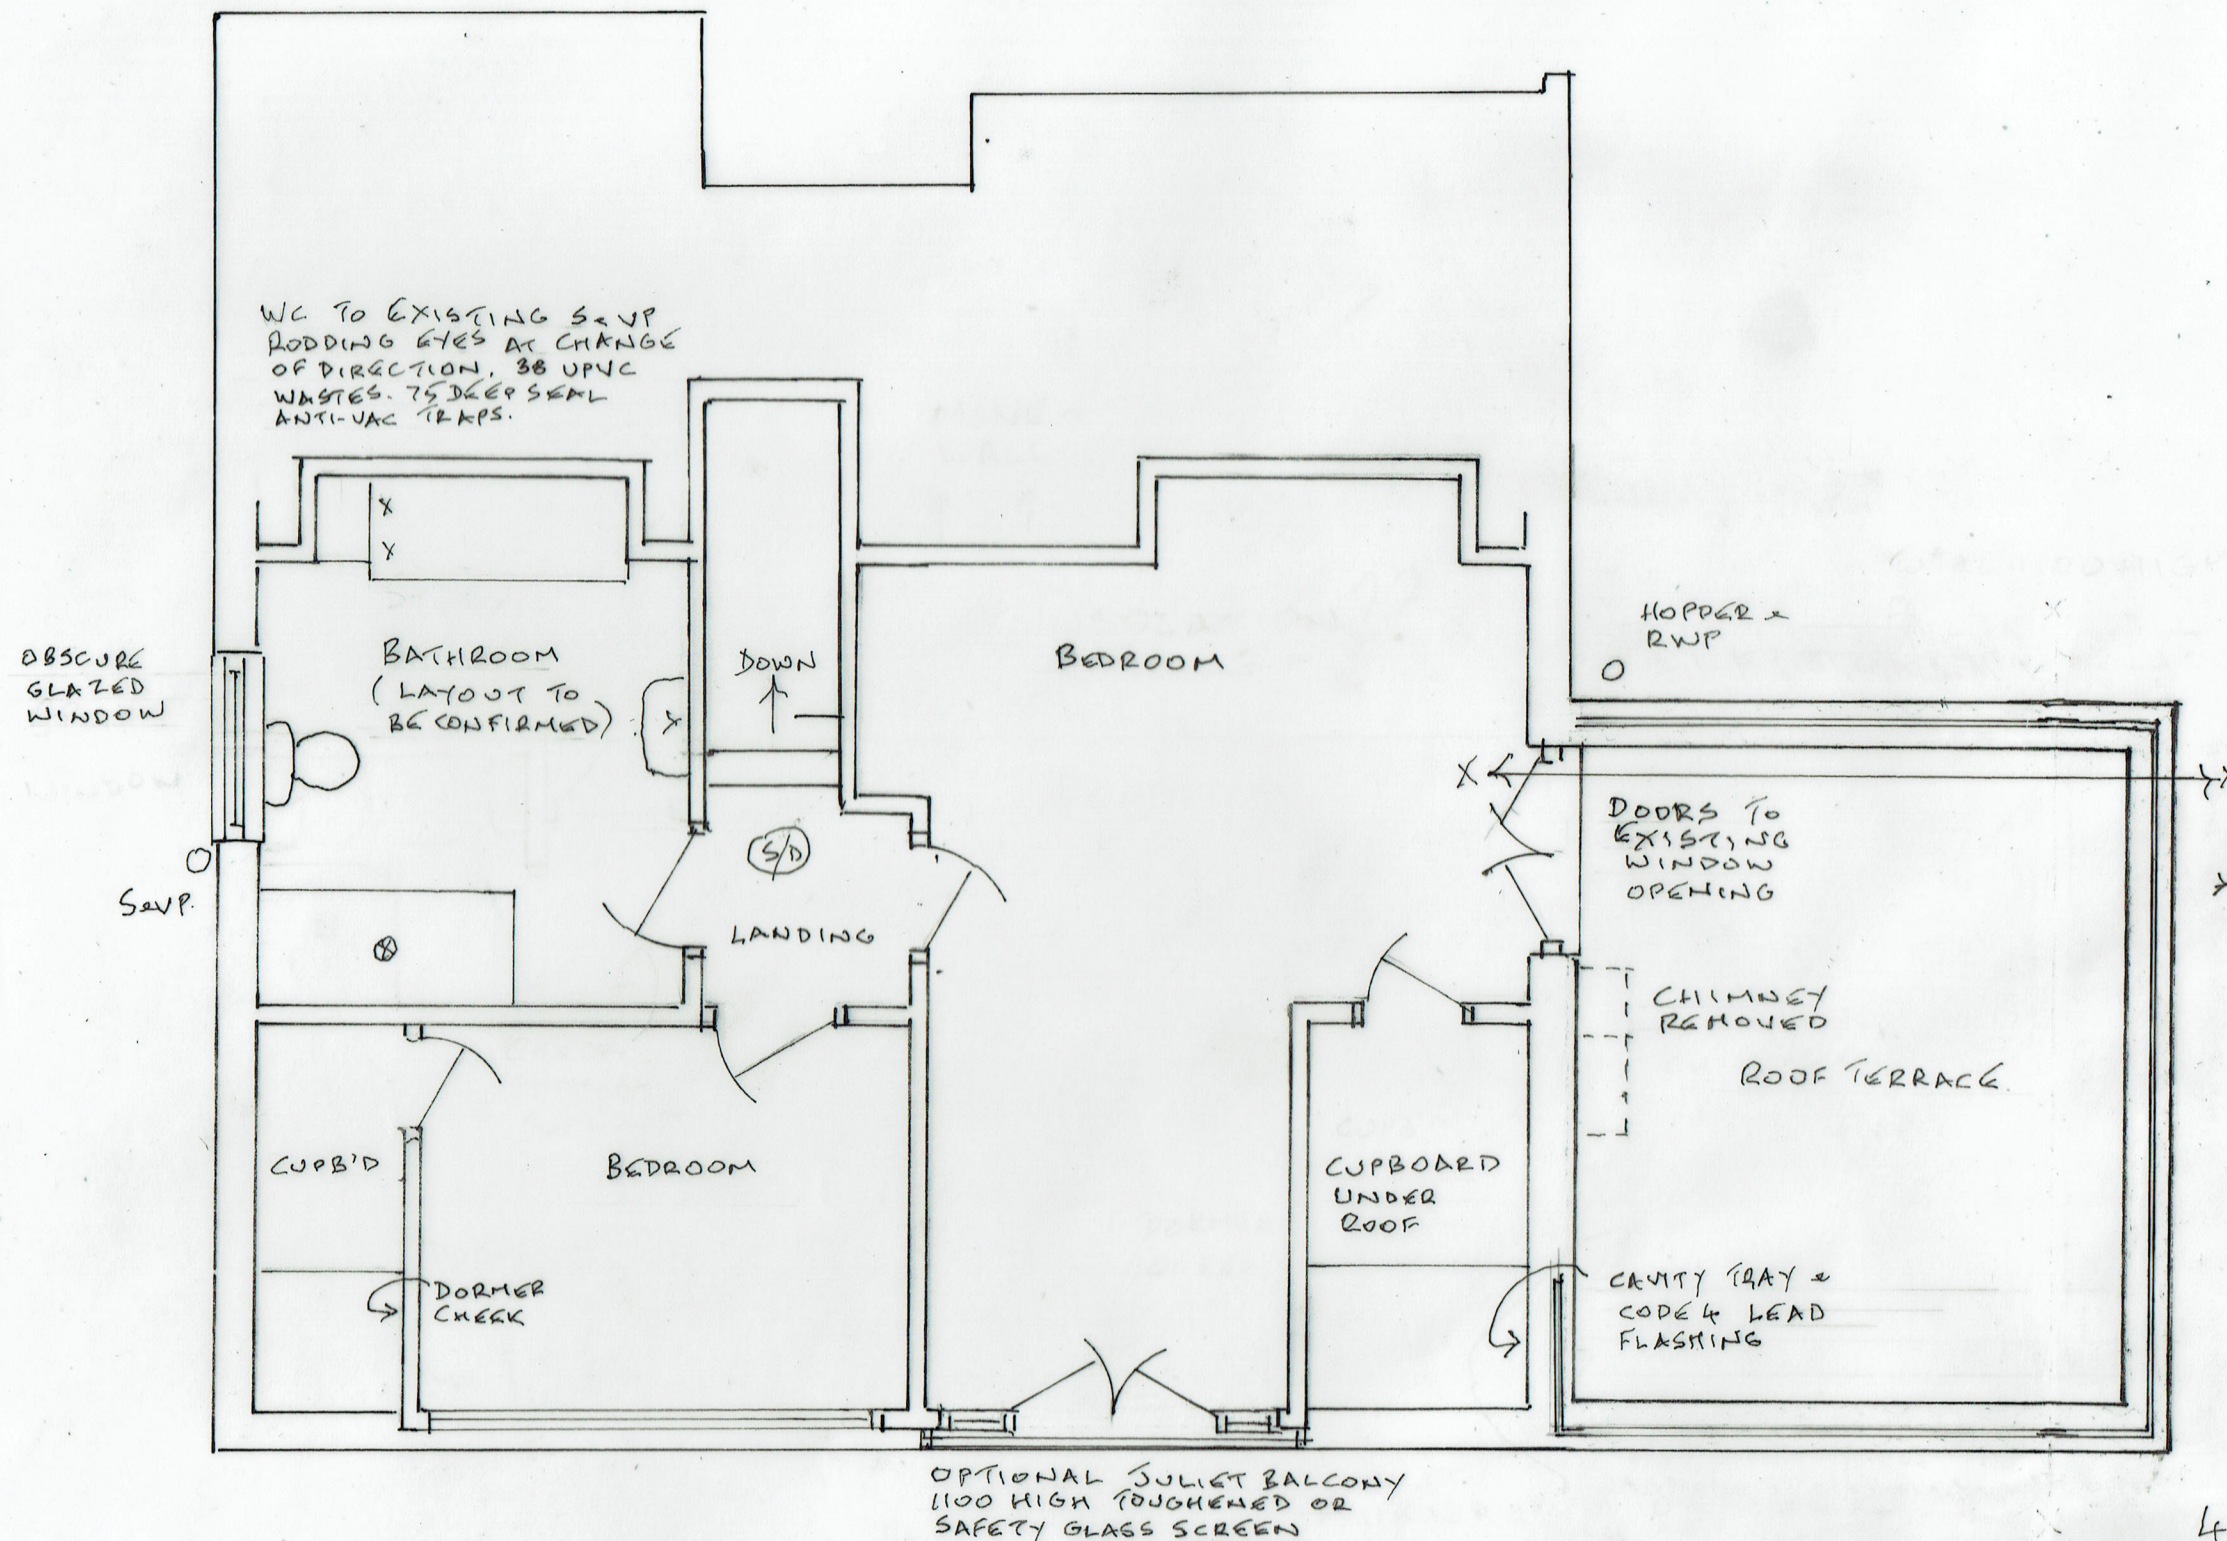

4/ PROPOSED FIRST FLOOR PLAN

21/07/2026

26/04/04

INTERNAL ALTERATIONS & EXTENSION
5 ROWANY CLOSE, PRESTWICH M25 9XD

0 METRES 5
SCALE 1:500 @ A3