



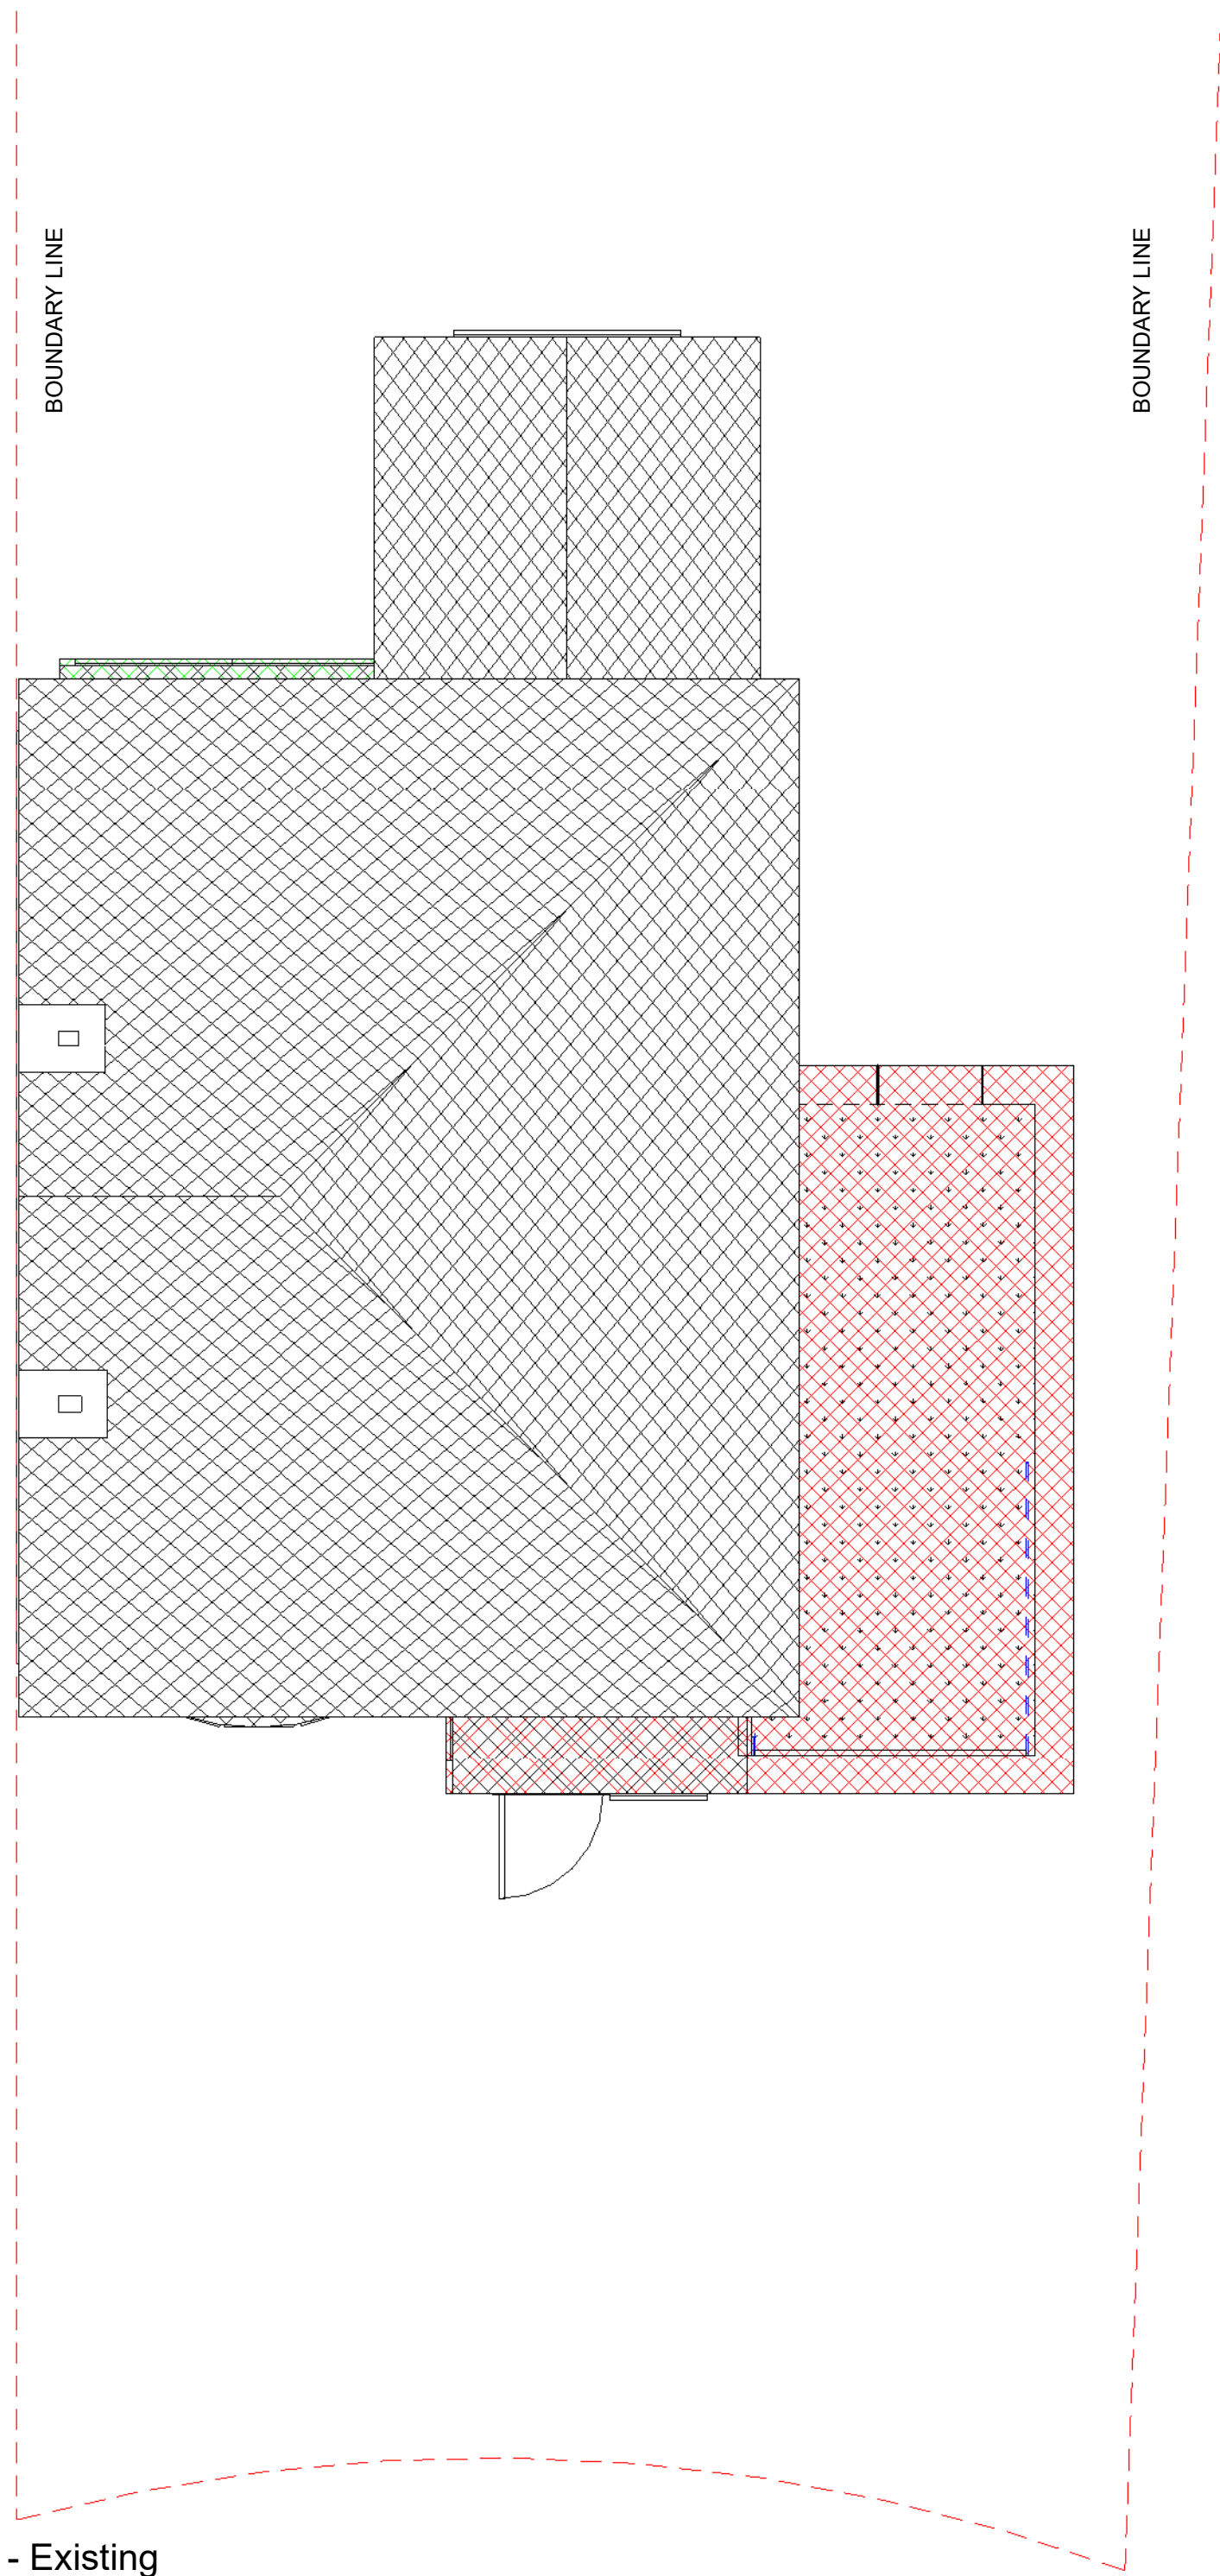


1 Roof Plan - Existing  
1 : 50

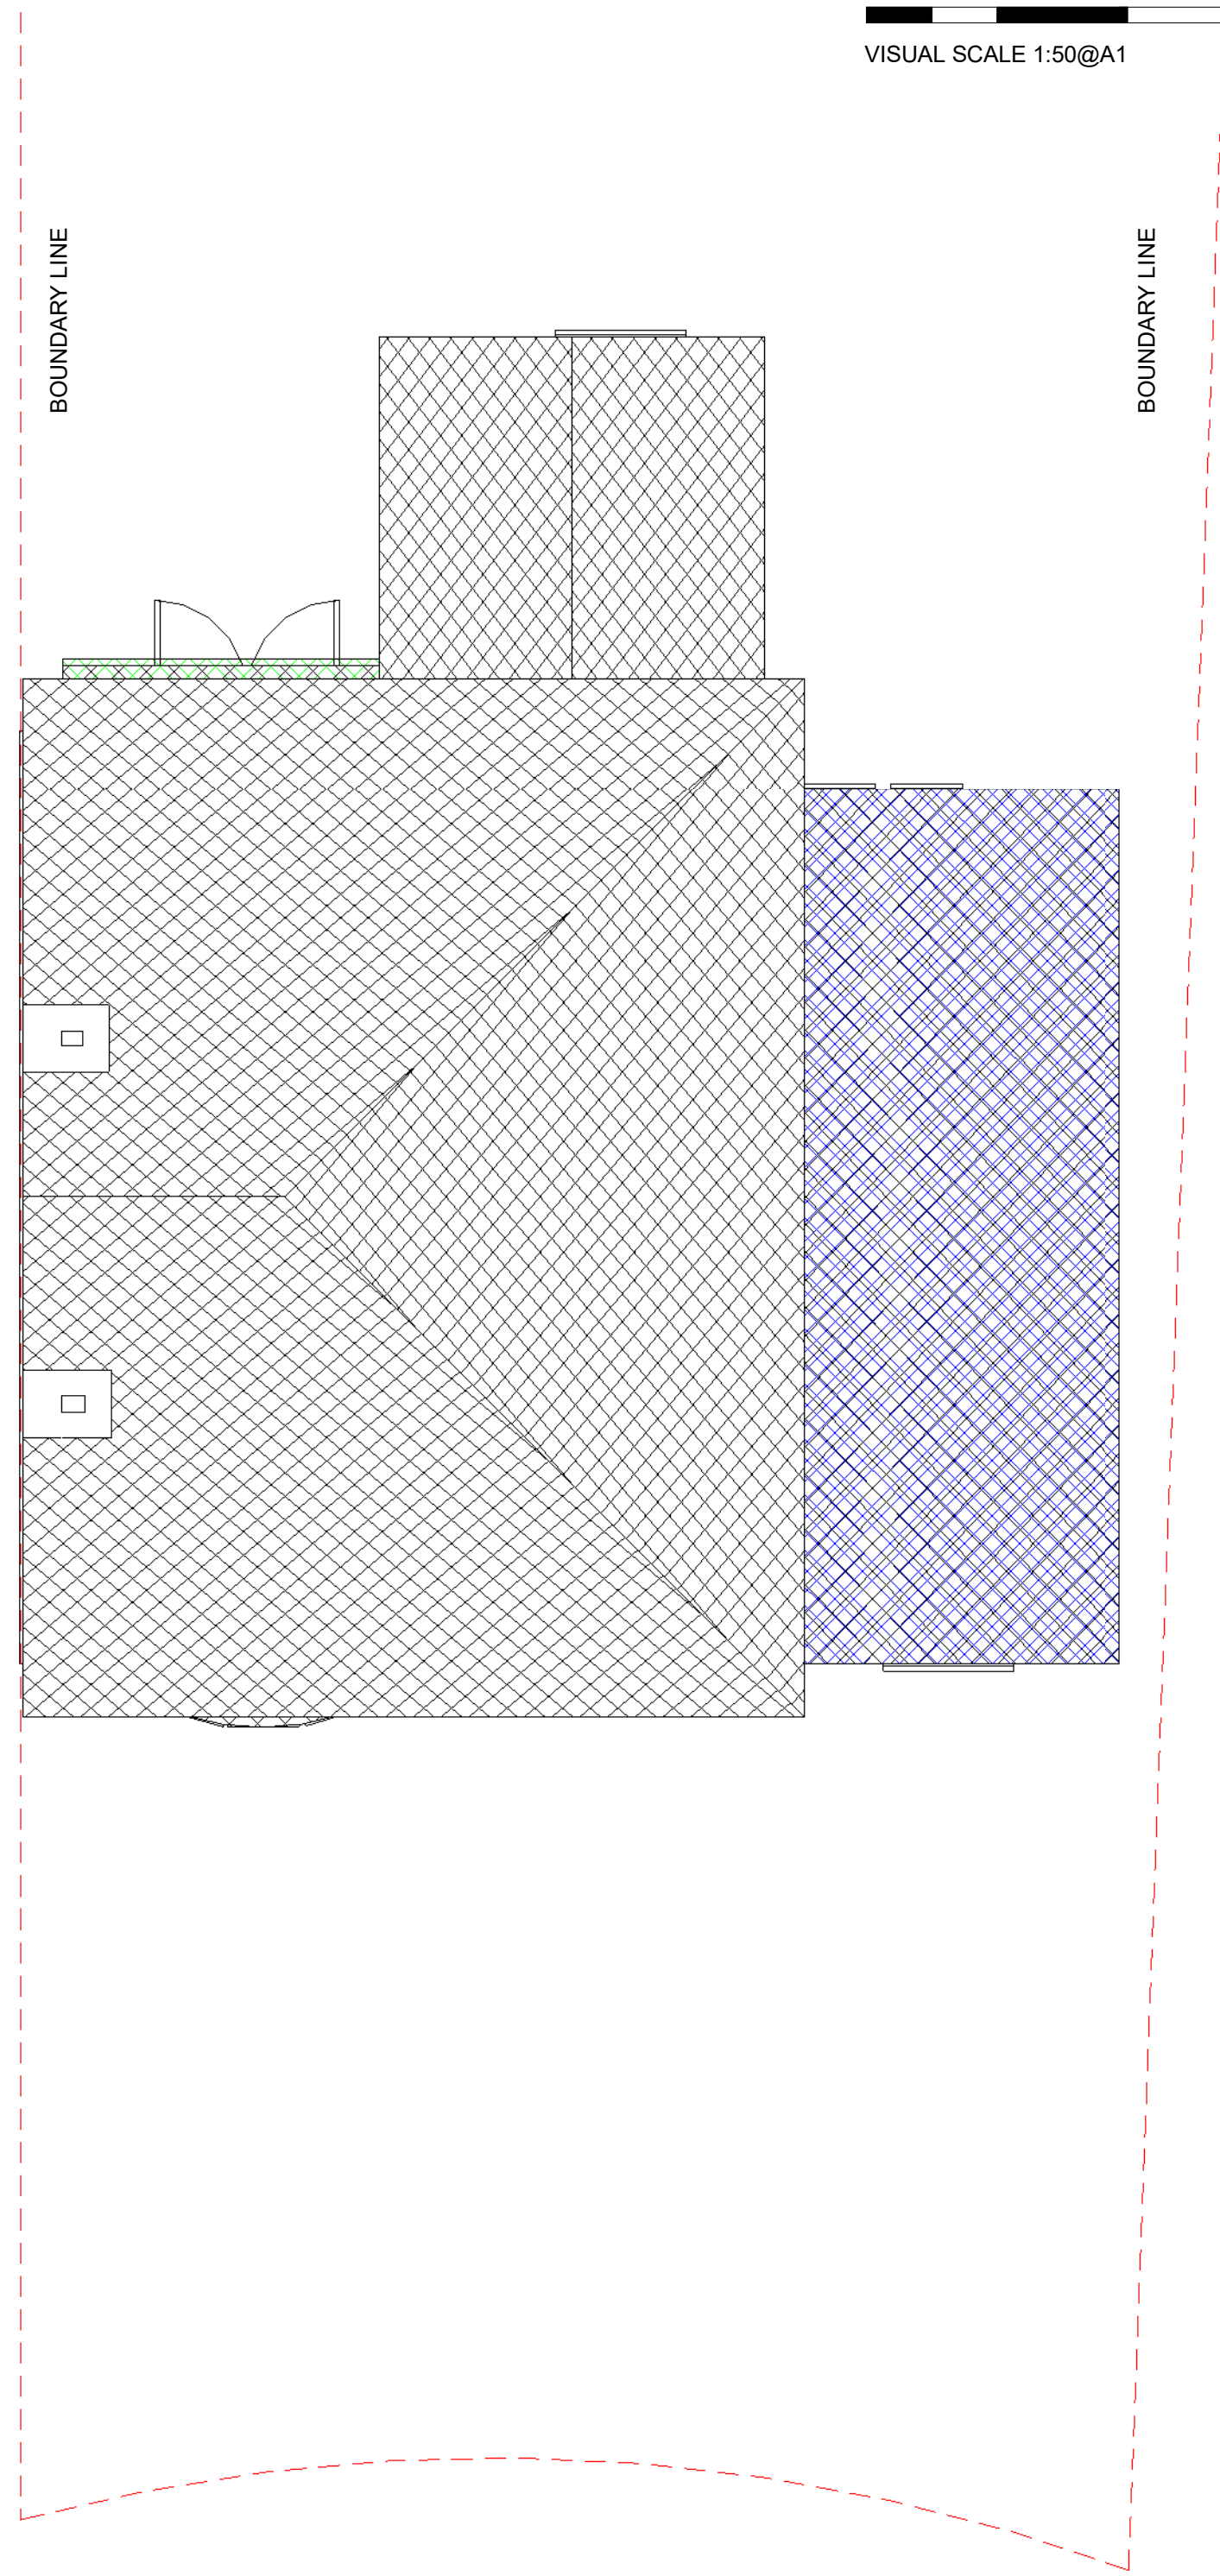

2 Roof Plan - Proposed  
1 : 50



1. All dimensions in millimeters unless otherwise specified.
2. The contractor to check all dimensions, angles, drain runs and conditions on site before works commencement.

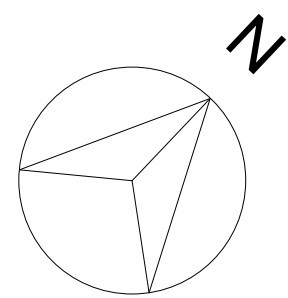

-  TO BE DEMOLISHED / REMOVED
-  NEW EXTENSION / ELEMENTS
-  REAR BAY TO BE RE-BUILD AND REPALCE BY FRENCH DOOR

|  |  |  |  |  |  |
|--|--|--|--|--|--|
|  |  |  |  |  |  |
|  |  |  |  |  |  |
|      |            |     |    |             |  |
|------|------------|-----|----|-------------|--|
| 01   | 27.06.2025 | 1   | MK | DRAFT       |  |
| Rev. | Date       | Seq | BY | Description |  |



22 Micklefield Way, Borehamwood, WD6 4LG  
office@mkcreative.me.uk

Client:  
Tomasz Hubicki

Project:  
71 Agecoft Road West,Manchester,  
M25 9RF

Drawing area:

Drawing Title:  
ROOF PLAN - EXISTING AND  
PROPOSED

|                    |                  |
|--------------------|------------------|
| Approved<br>By: OK | Date: 27.06.2025 |
| Checked<br>By: OK  | Scale: 1 : 50    |
| Drawn<br>By: MZ    | Size: A1         |

Status:  
FOR PRE PLANNING

|                                 |            |
|---------------------------------|------------|
| Drawing No.<br>71 AGECOFT - 004 | Rev.<br>01 |
|---------------------------------|------------|