


1. All dimensions in millimeters unless otherwise specified.
2. The contractor to check all dimensions, angles, drain runs and conditions on site before works commencement.


TO BE DEMOLISHED / REMOVED

NEW EXTENSION / ELEMENTS


REAR BAY TO BE RE-BUILD AND REPALCE BY FRENCH DOOR

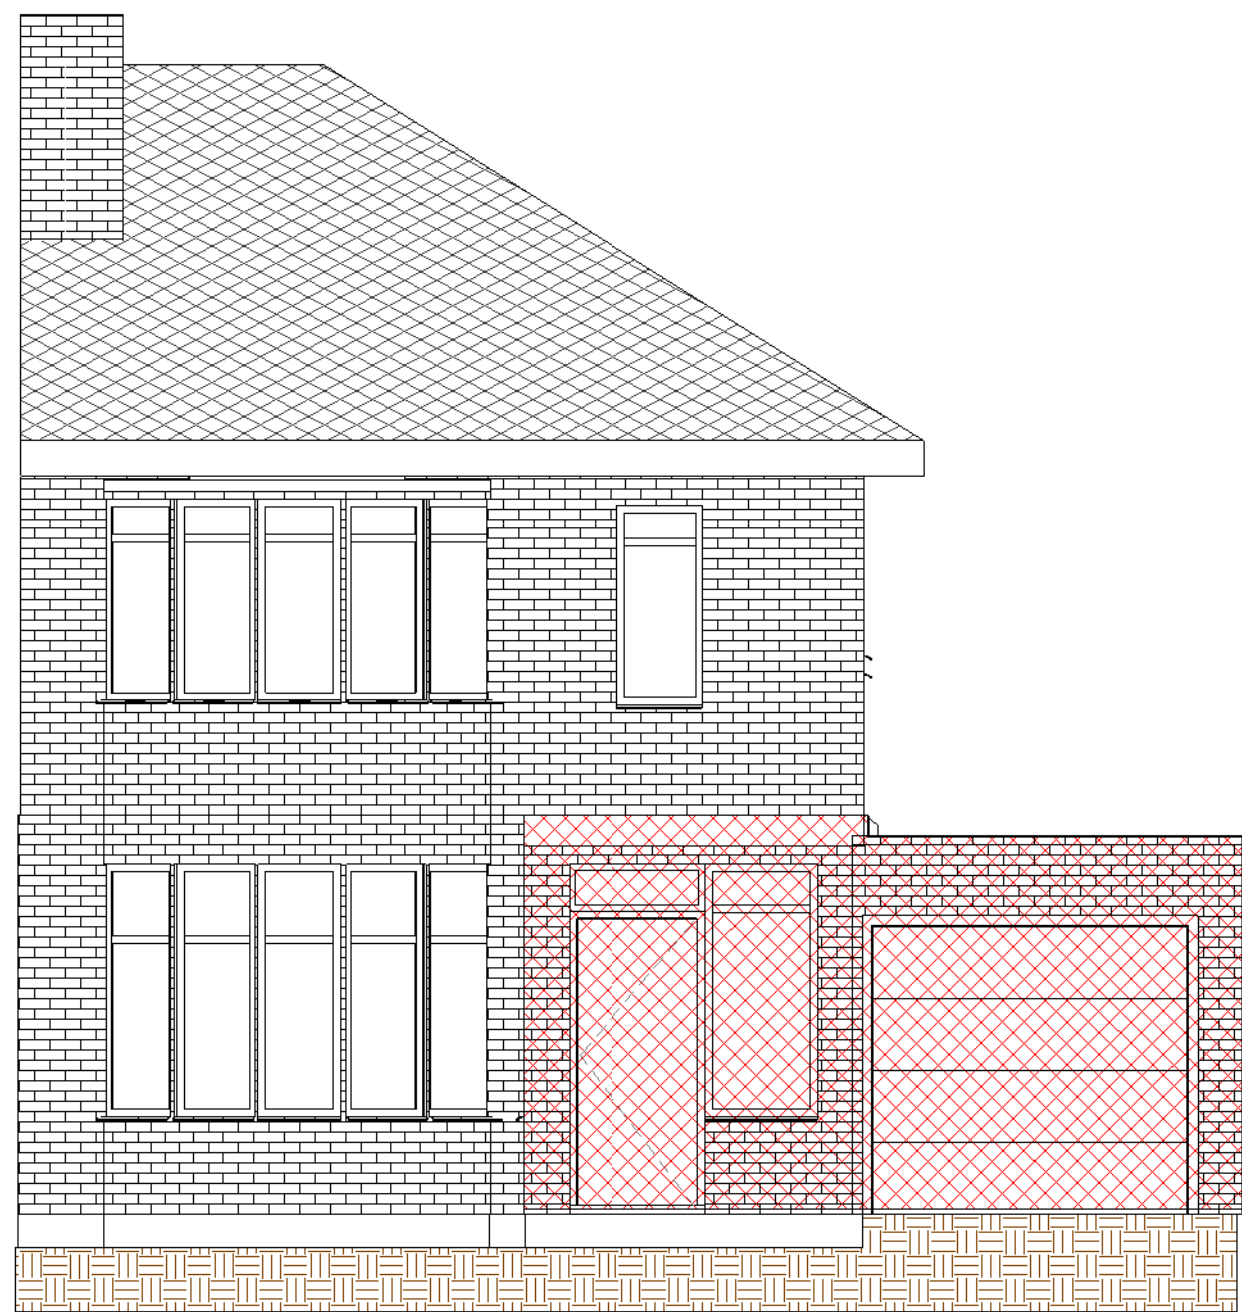


1 Existing Front Elevation
1 : 50

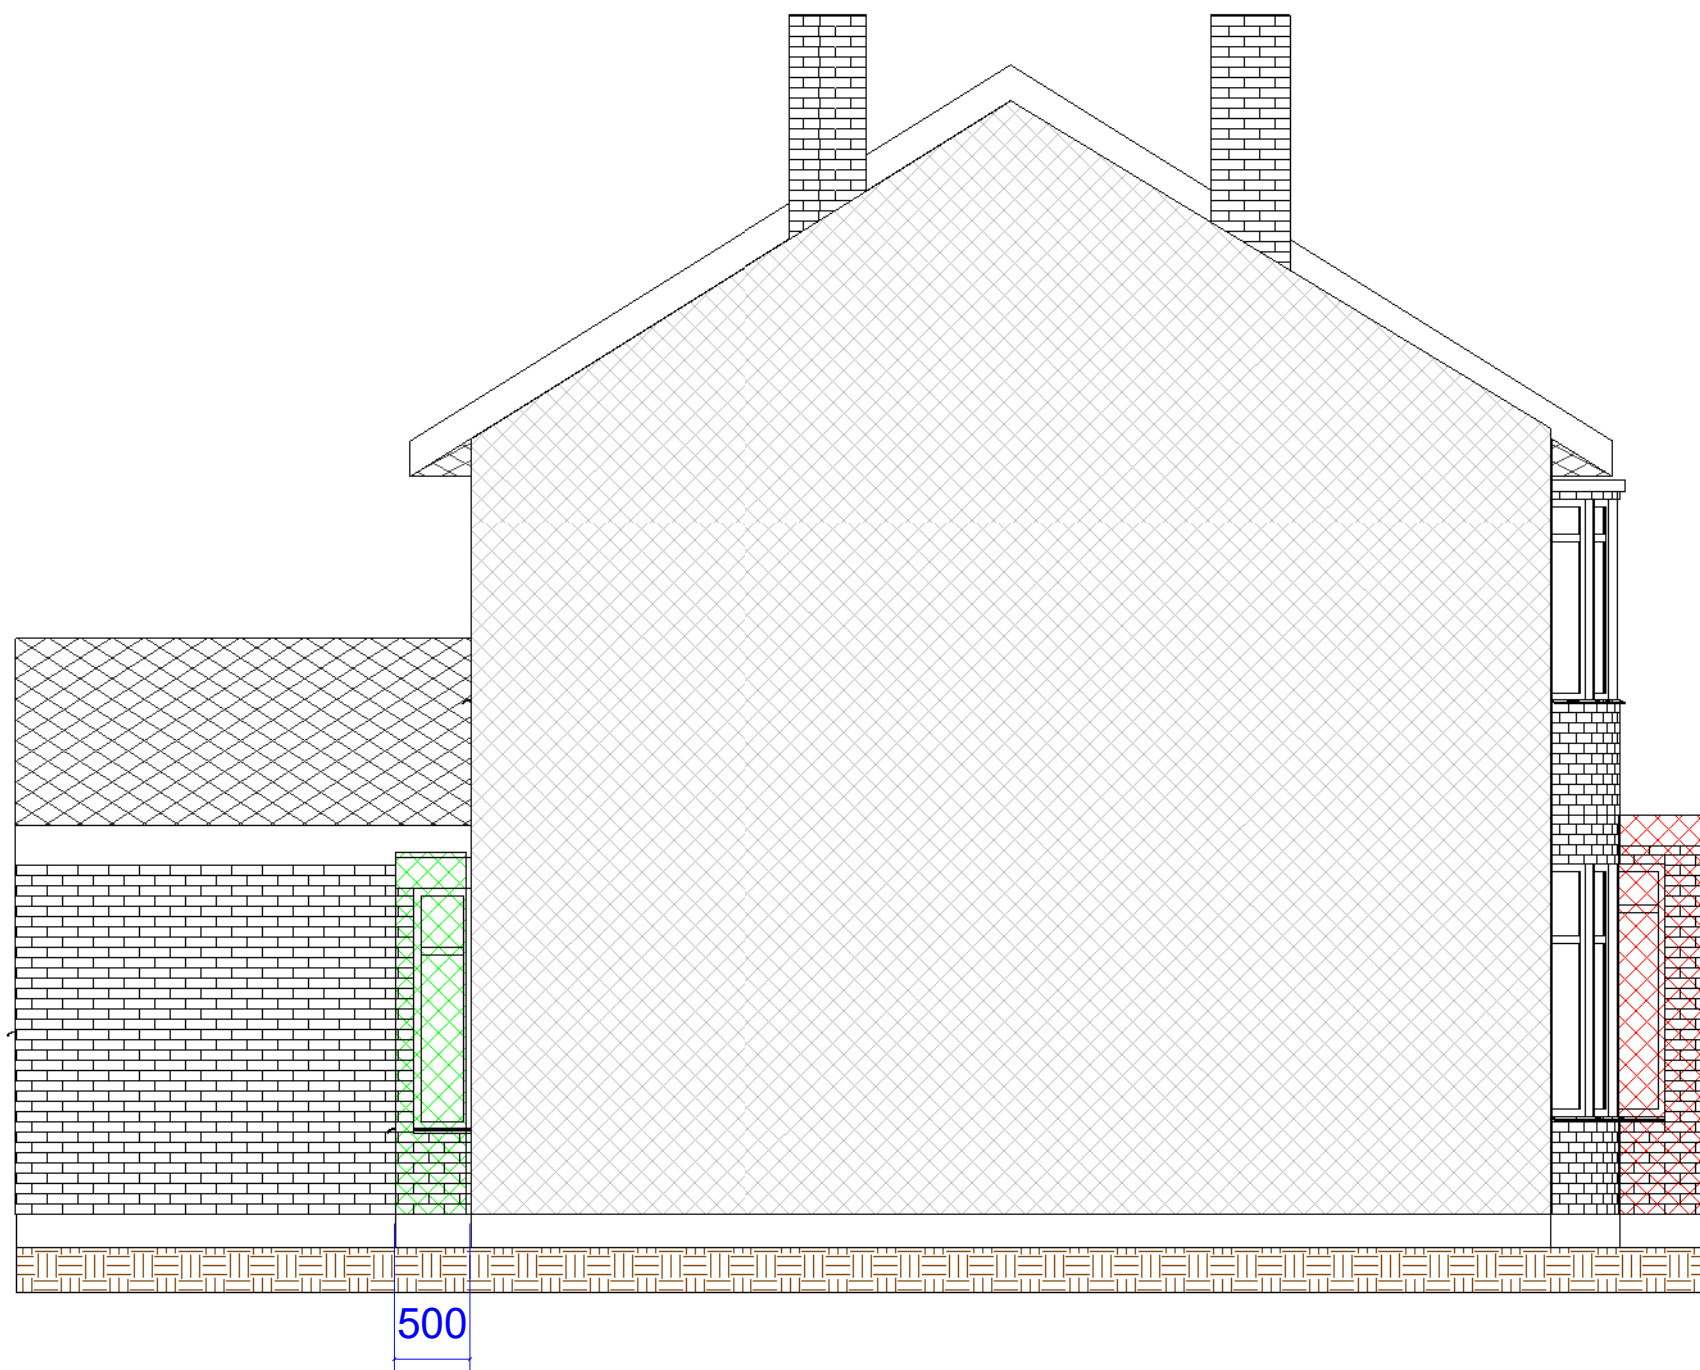

3 Existing East Elevation
1 : 50

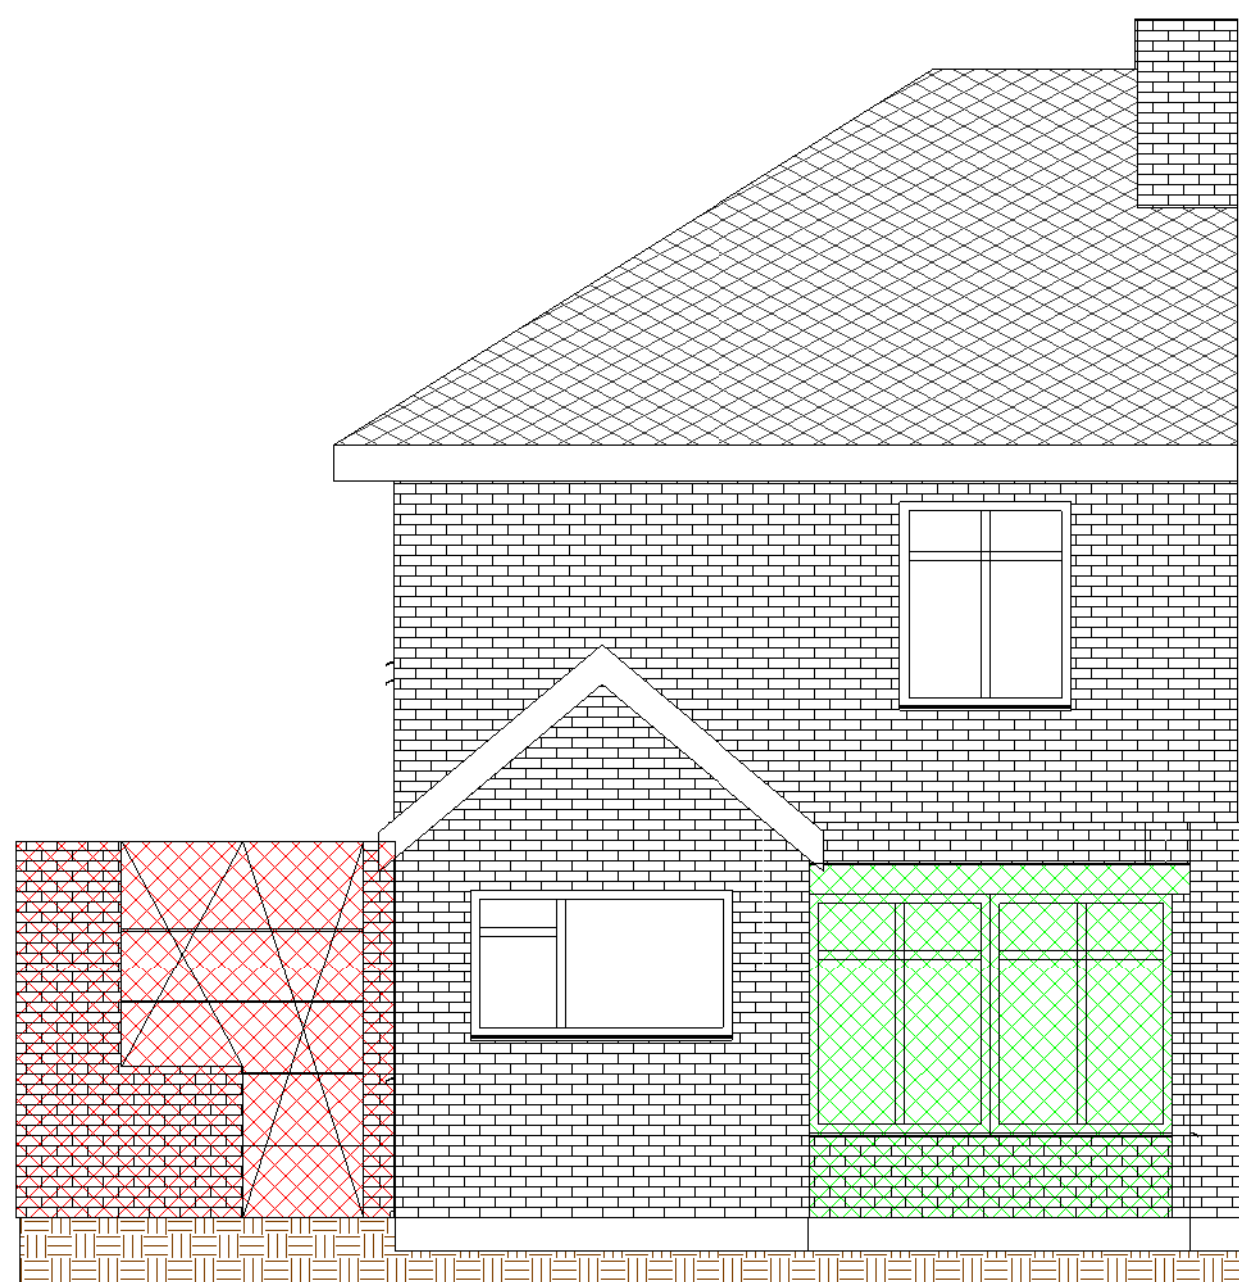

2 Existing Rear Elevation
1 : 50

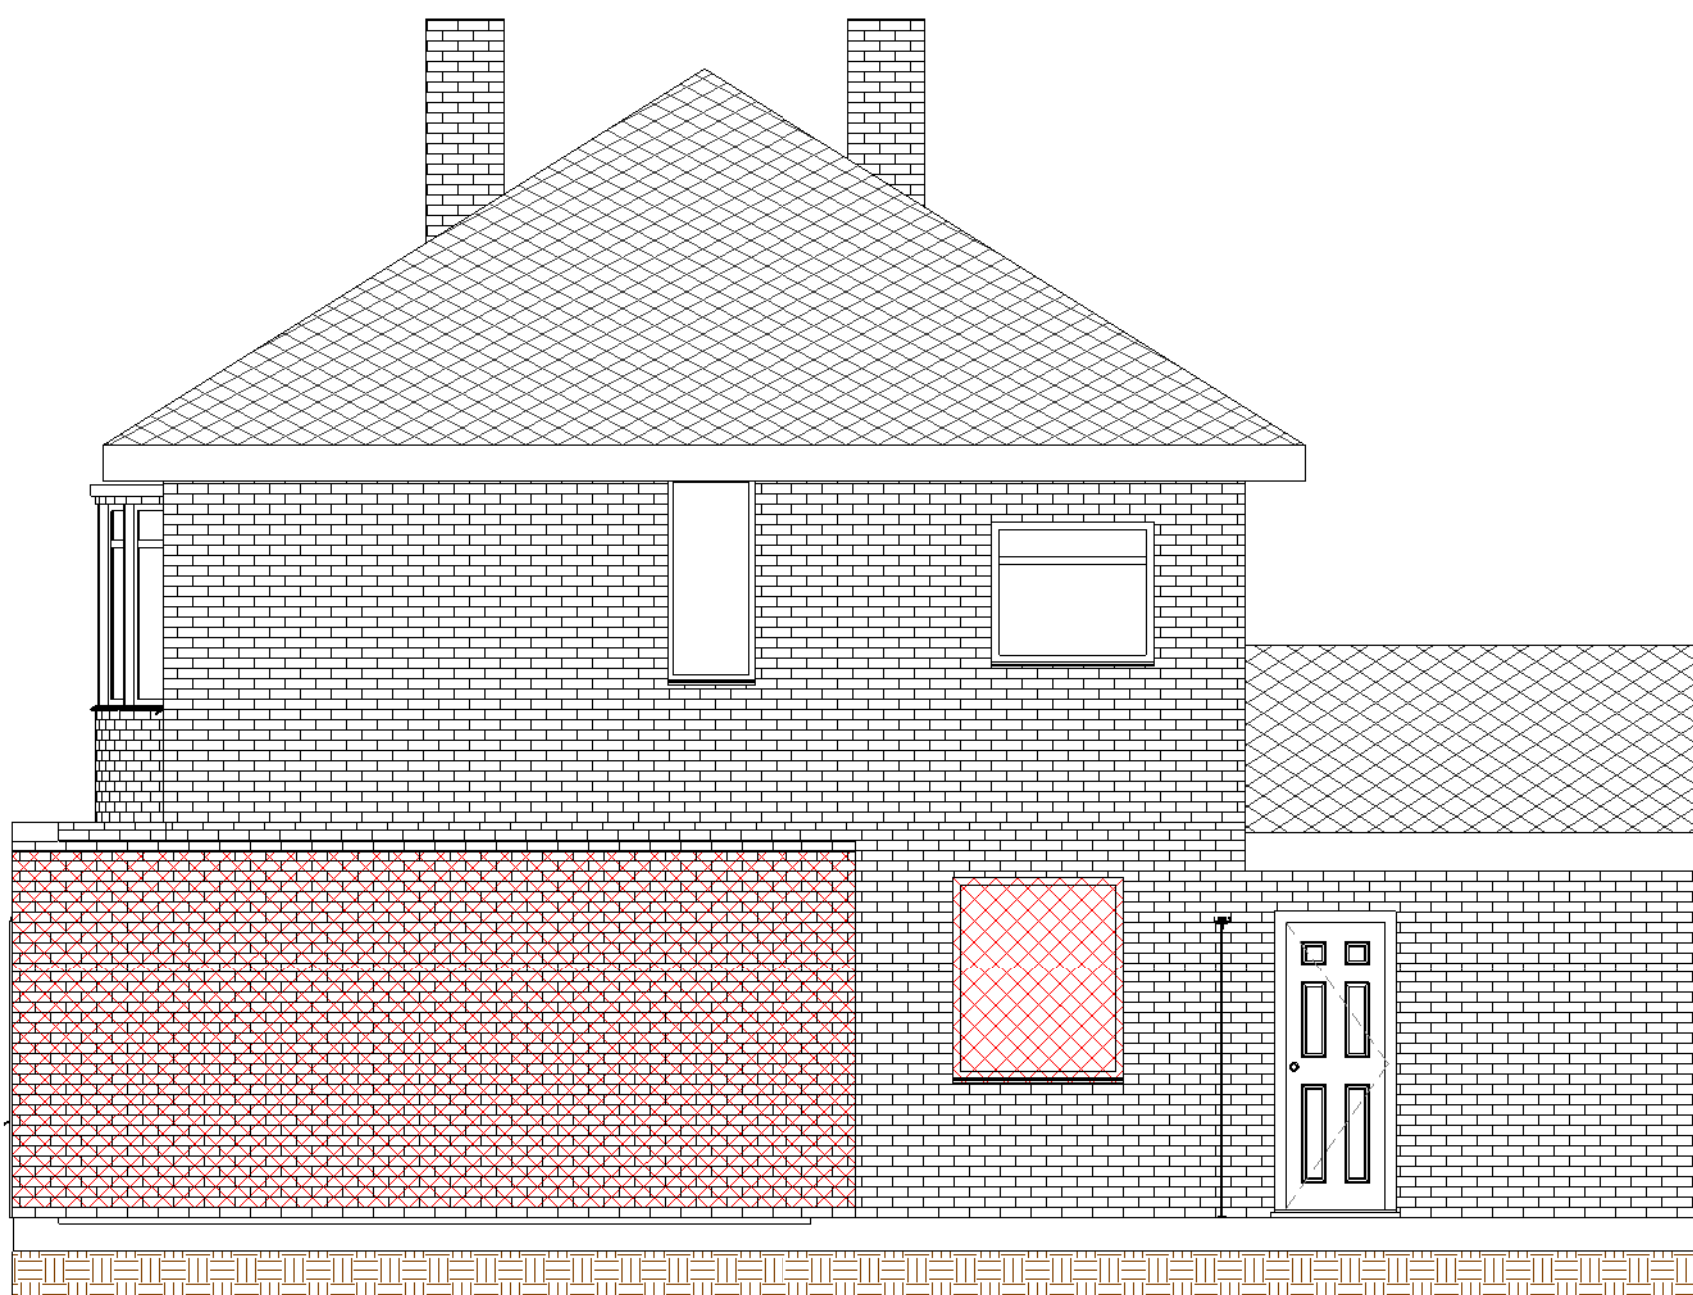

4 Existing West Elevation
1 : 50

Rev.	Date	Seq	BY	Description
01	27.06.2025	1	MK	DRAFT



22 Micklefield Way, Borehamwood, WD6 4LG
office@mkcreative.me.uk

Client:
Tomasz Hubicki

Project:
71 Agecoft Road West, Manchester,
M25 9RF

Drawing area:

Drawing Title:
ELEVATIONS - EXISITNG

Approved By: OK	Date: 27.06.2025
Checked By: OK	Scale: 1 : 50
Drawn By: MZ	Size: A1

Status:
FOR PRE PLANNING

Drawing No. 71 AGECOFT - 005	Rev. 01
---------------------------------	------------