



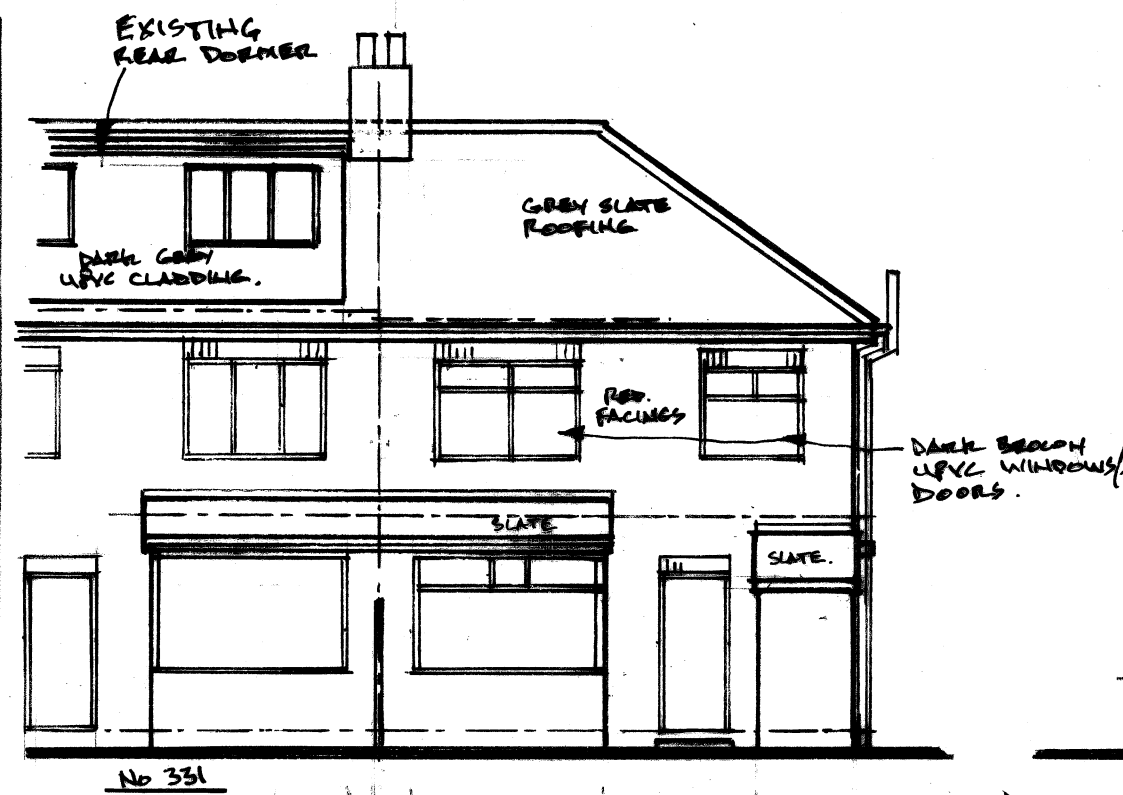


REAR ELEVATION. 1:100

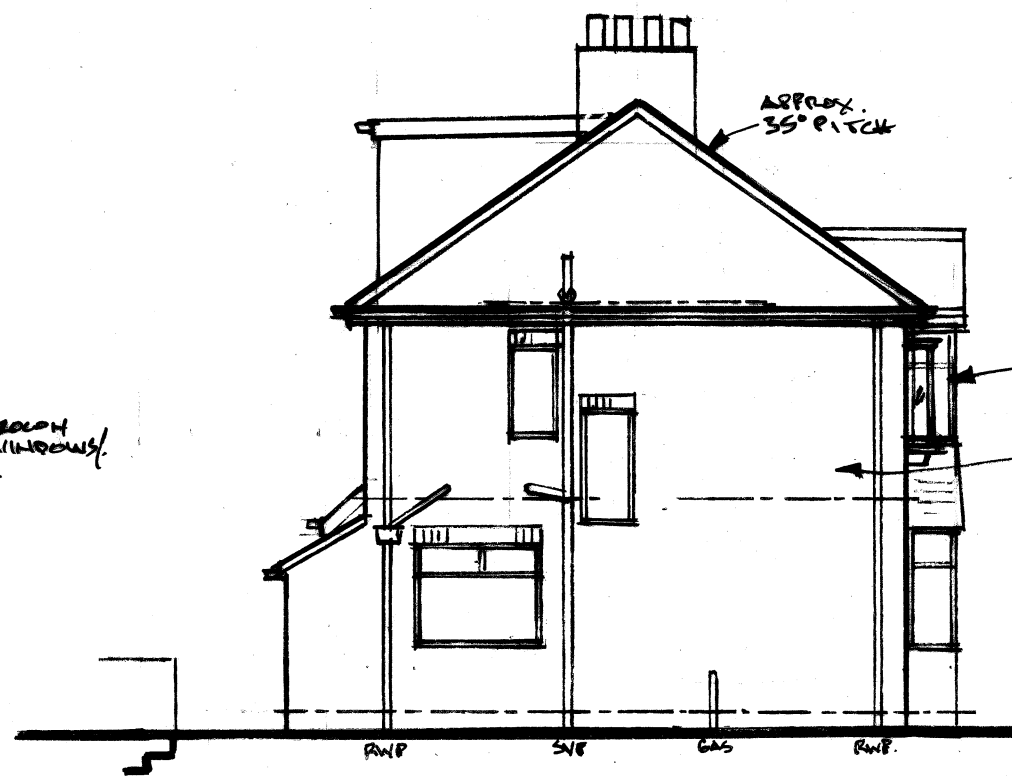

SIDE ELEVATION.




FRONT ELEVATION.

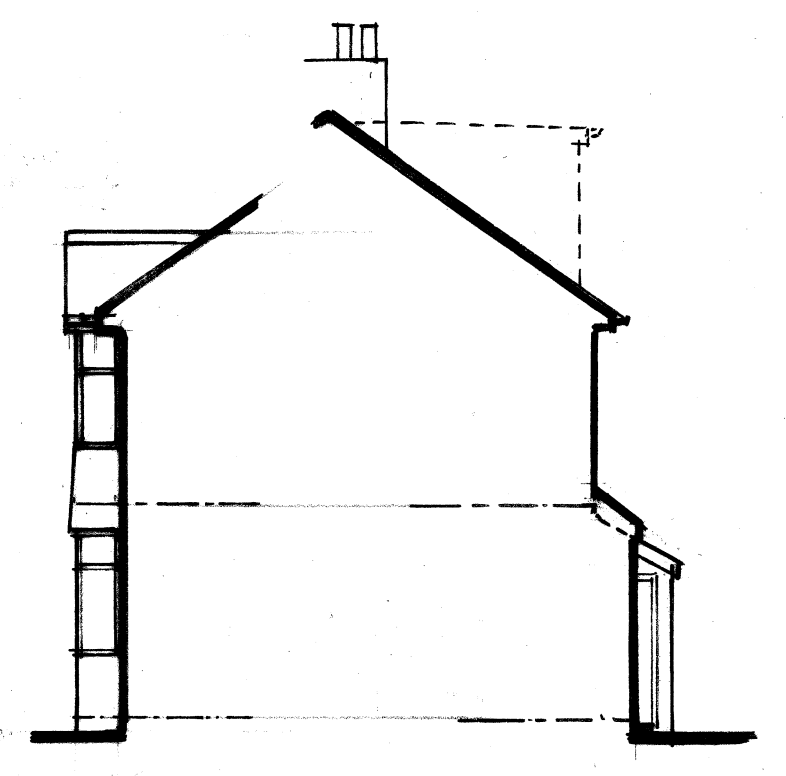


FRONT SIDE ELEVATION.


REAR SIDE ELEVATION

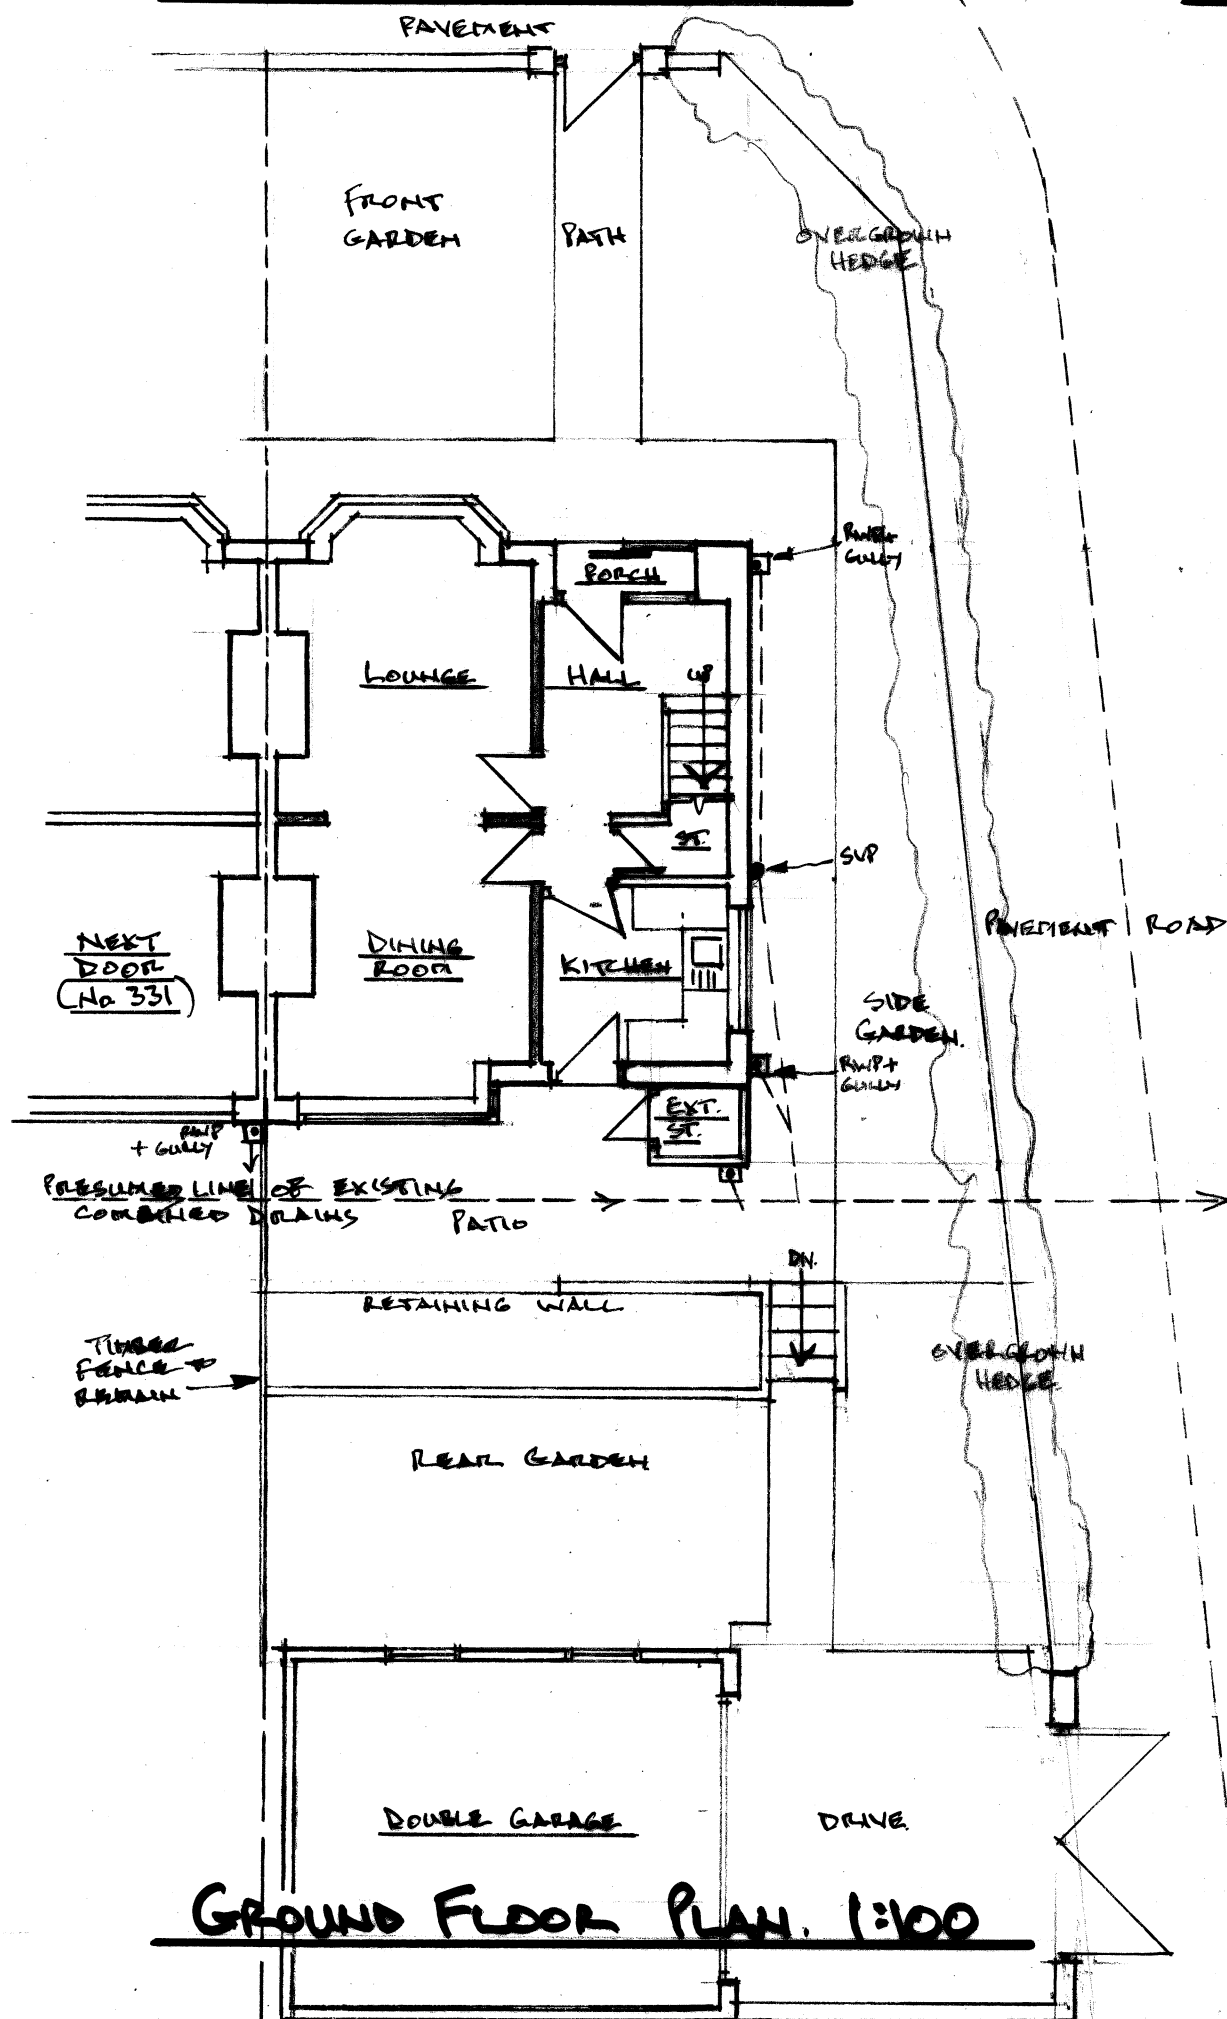

GROUND FLOOR PLAN. 1:100

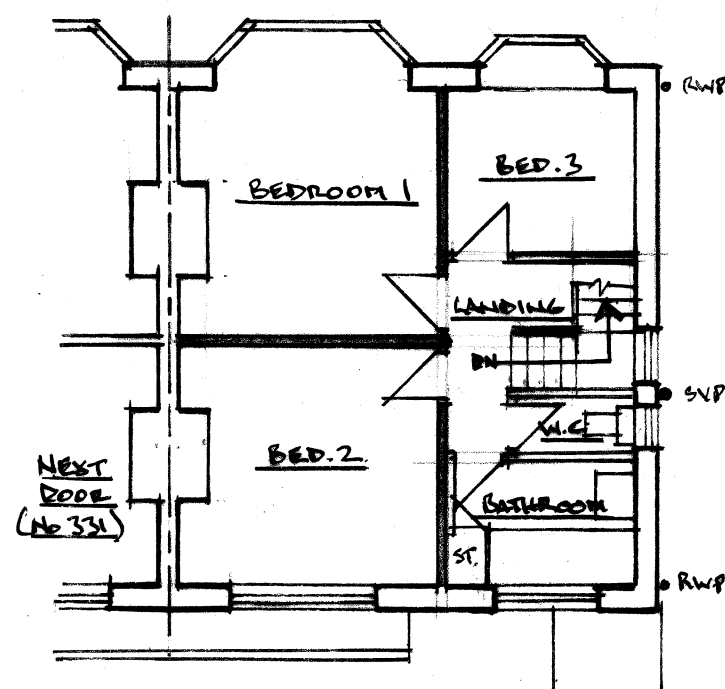

FIRST FLOOR PLAN.

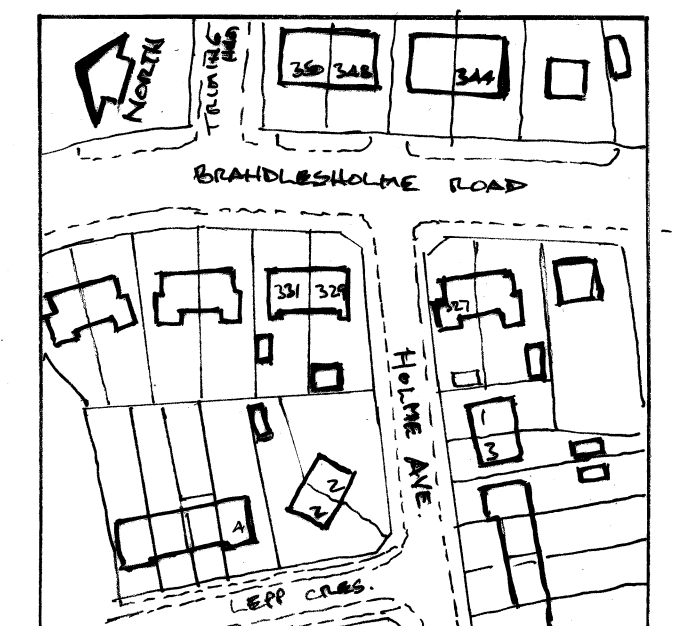

LOCATION PLAN. 1:1250

Architectural & Building Services			
NEIL BUTTERWORTH			
Tel: 07785 275483			
89 Higher Ainsworth Road, Radcliffe, Manchester, M26 4JJ.			
Job Title <u>PROPOSED LOFT CONVERSION WITH REAR DORMER & SINGLE STOREY REAR/SIDE + TWO STOREY FRONT EXTENSIONS, AT 329 BRANDLESHOLME ROAD, BURY.</u>			
Drawing Title <u>EXISTING PLANS & ELEVATIONS.</u>			
Scale	Date	Drawn by	Drawing No.
1:100	SEPT. 24	N.B.	1