


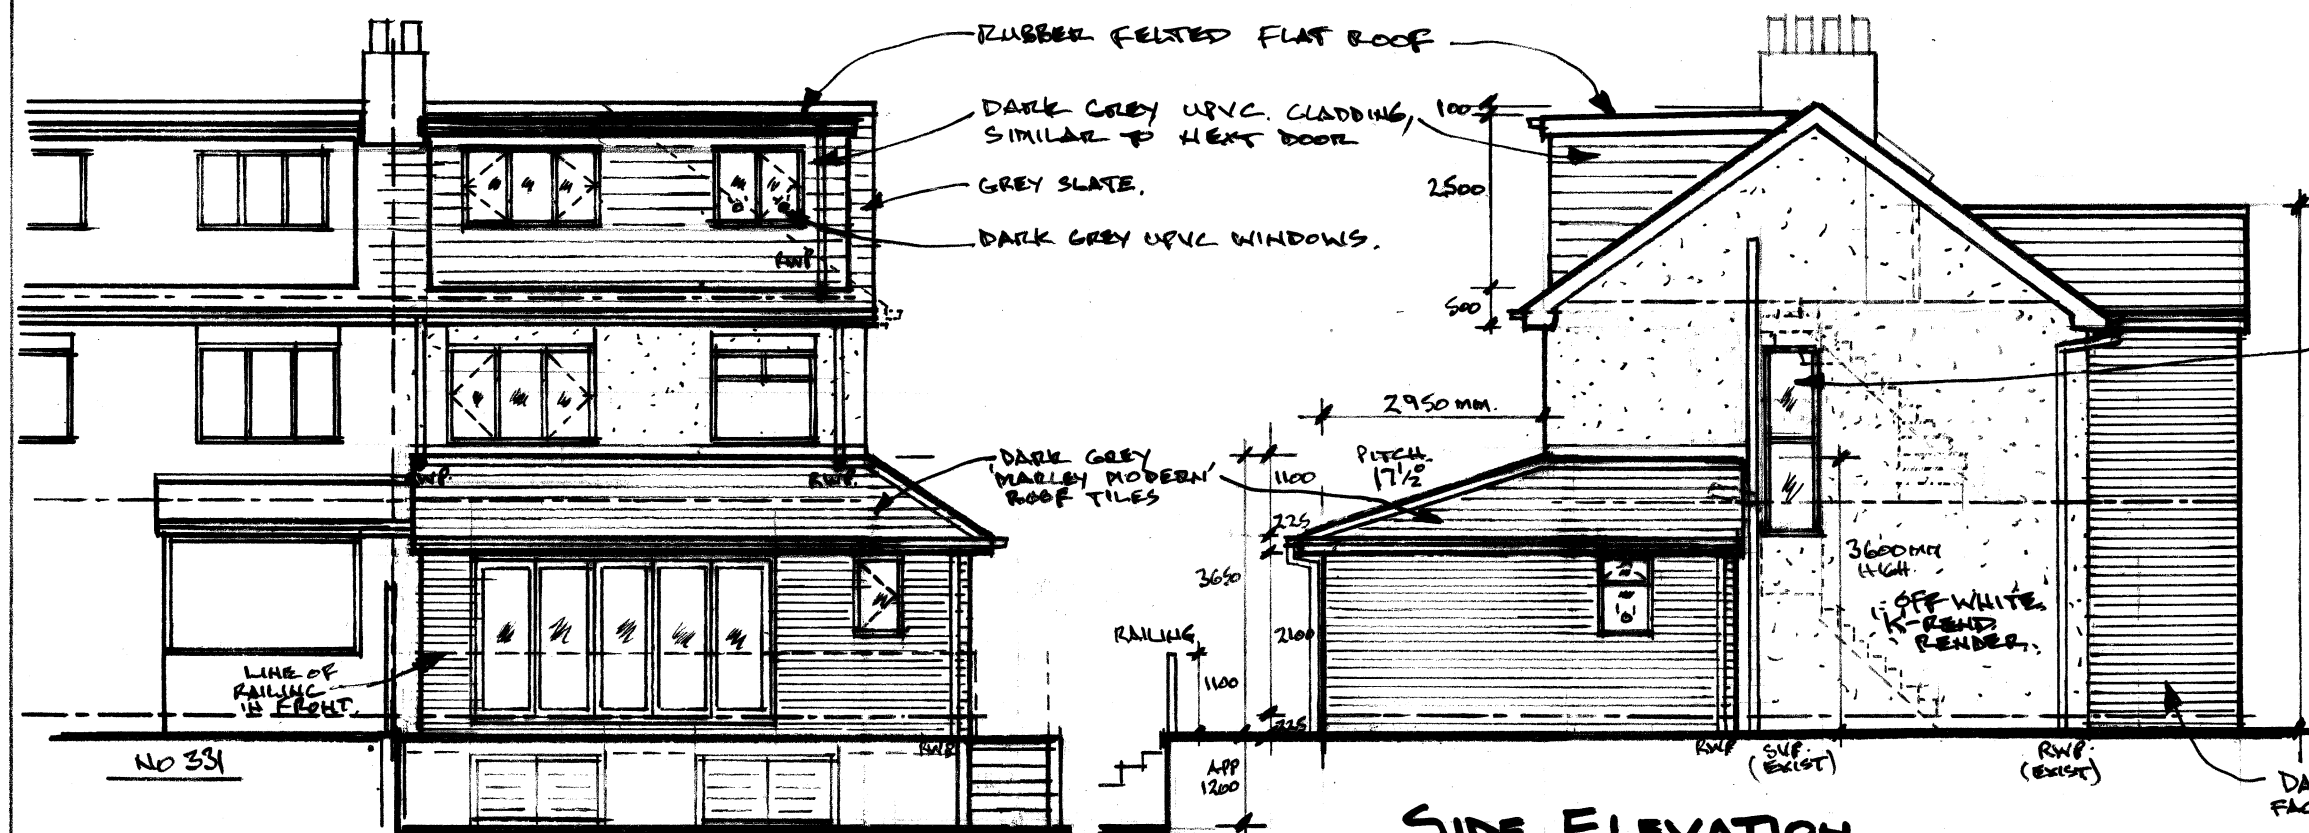



REAR ELEVATION. 1:100

SIDE ELEVATION




FRONT ELEVATION


REAR SIDE ELEV.

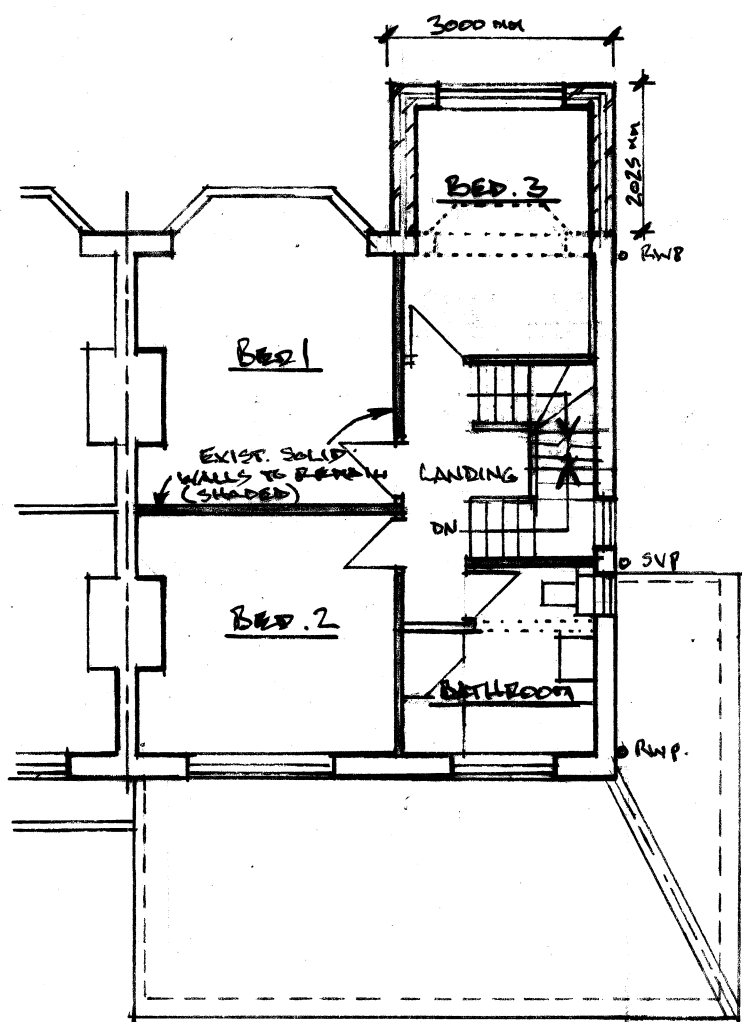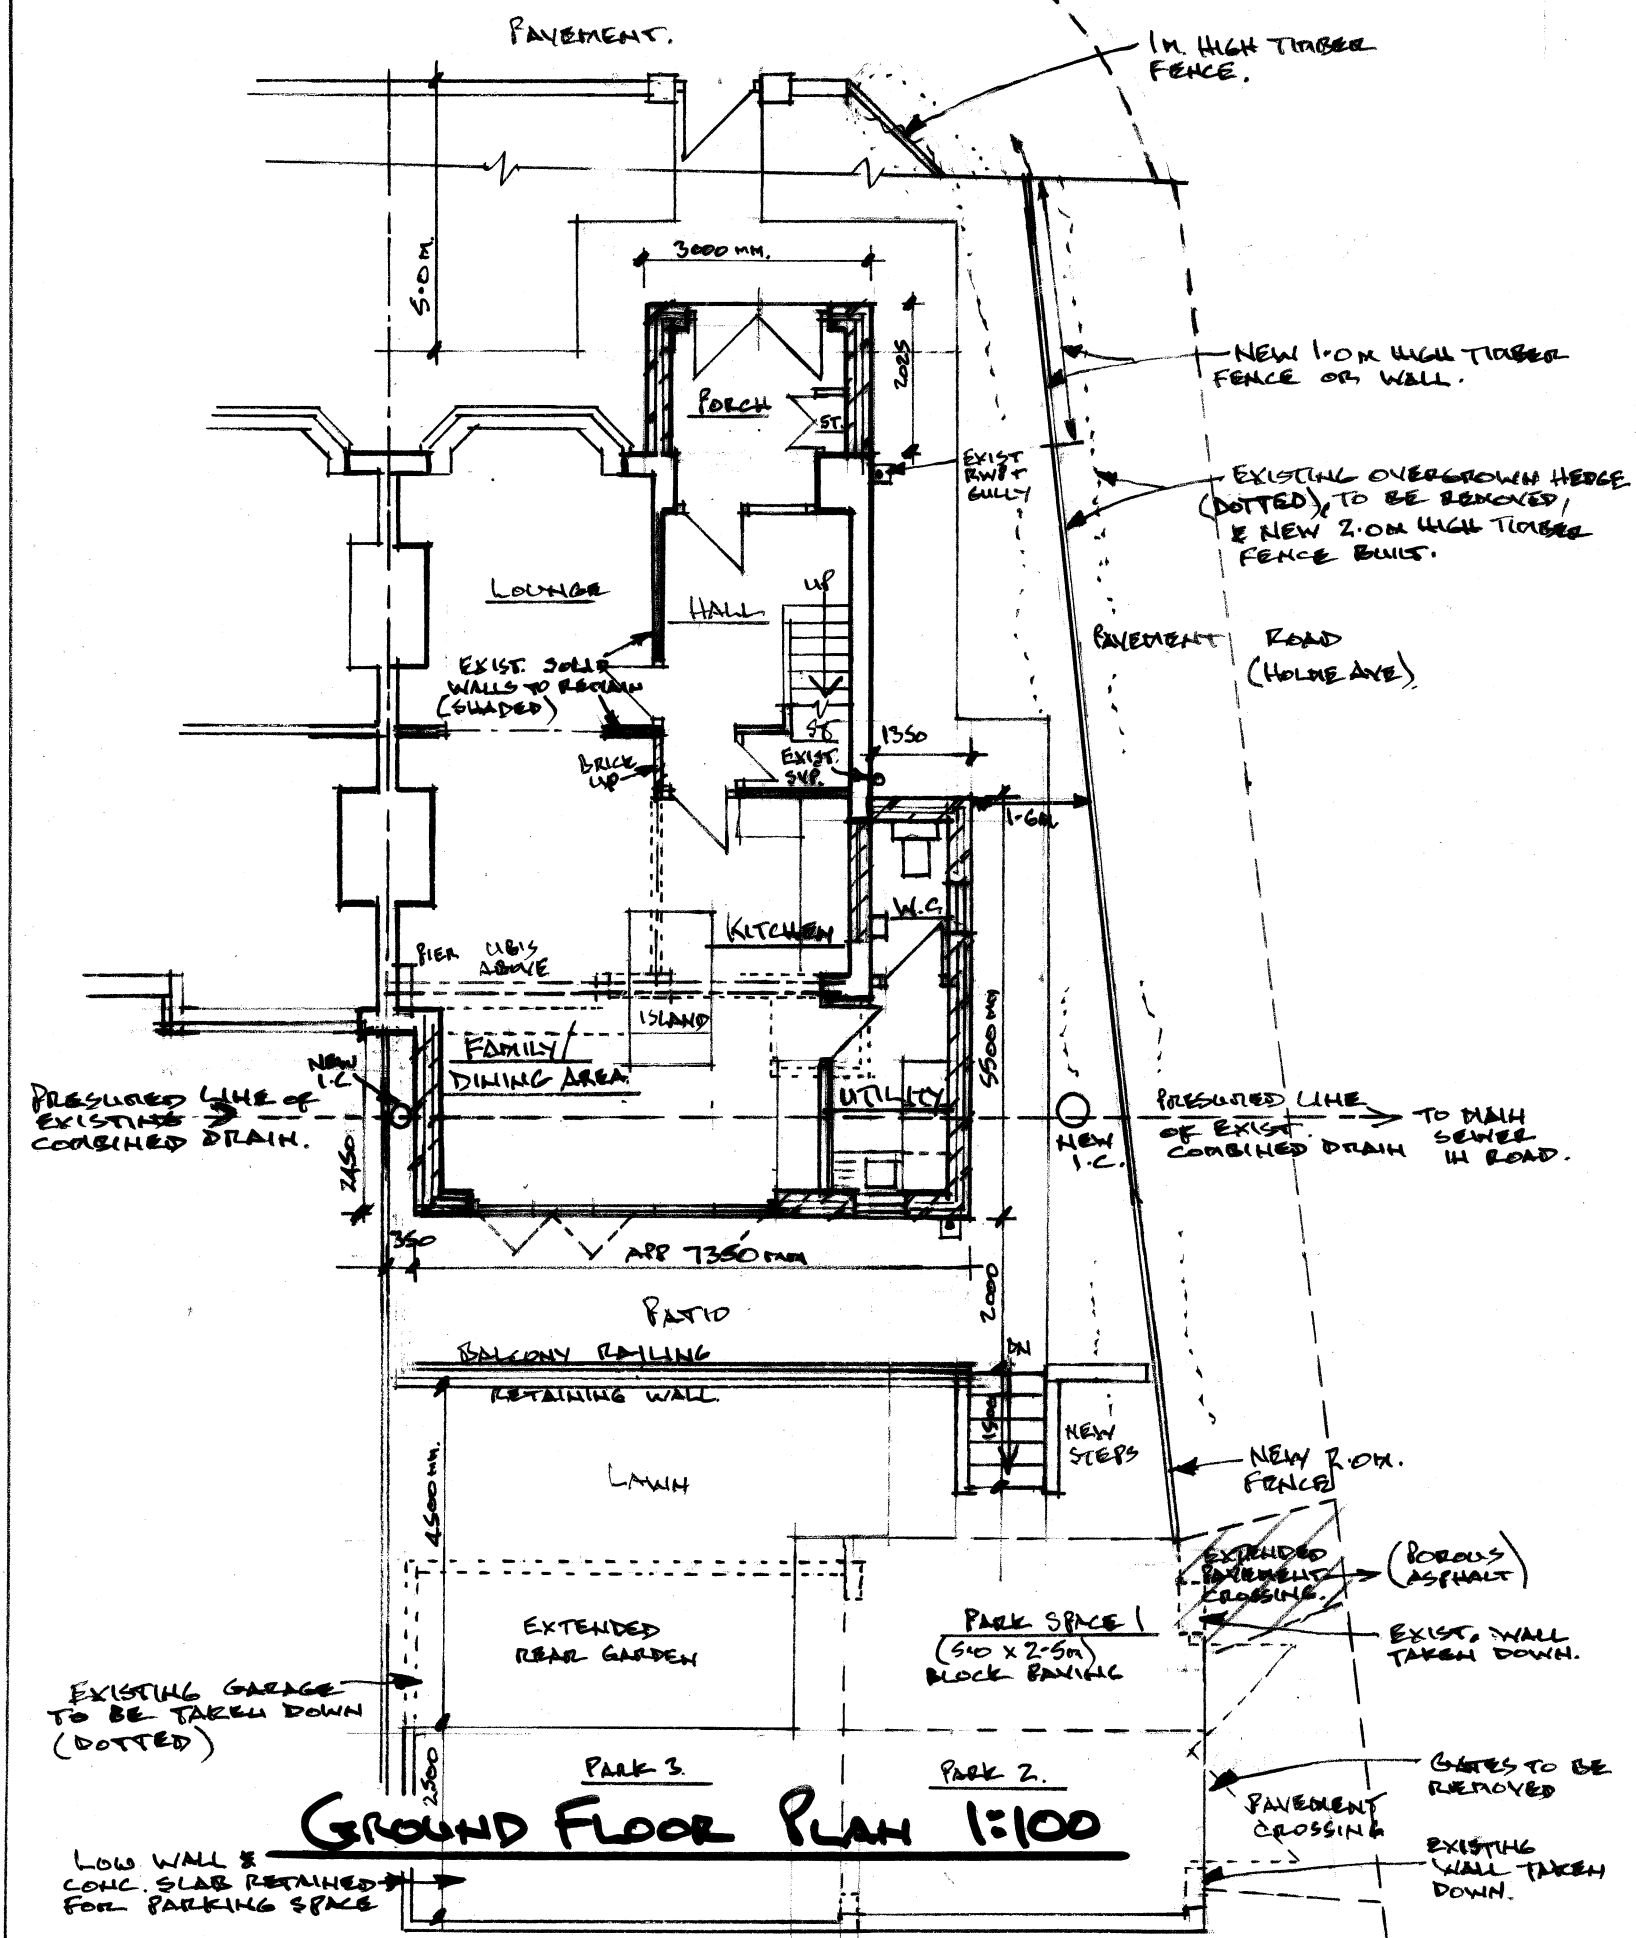

FIRST FLOOR PLAN

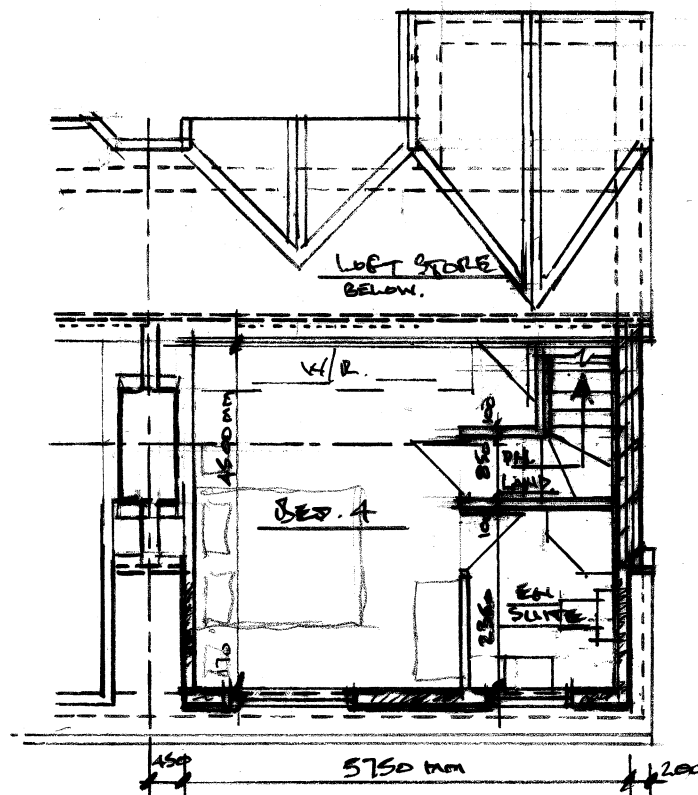

SECOND FLOOR PLAN

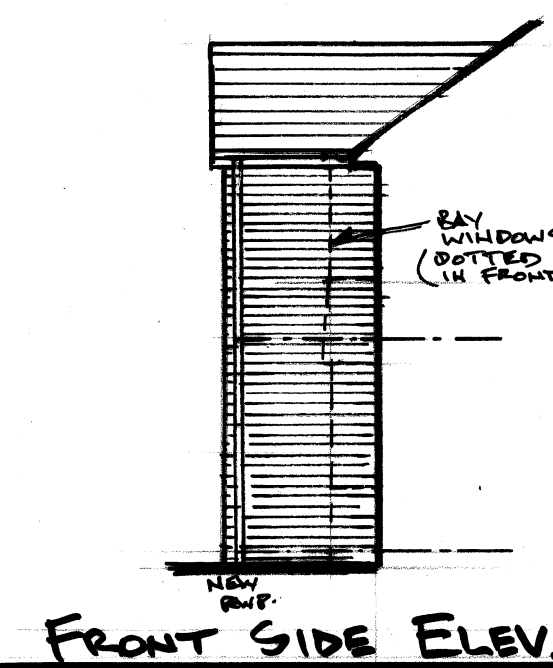

FRONT SIDE ELEV.

Architectural & Building Services			
NEIL BUTTERWORTH			
Tel: 07785 275483			
89 Higher Ainsworth Road, Radcliffe, Manchester, M26 4JJ.			
Job Title PROPOSED LOFT CONVERSION WITH REAR DORMER & SINGLE STOREY REAR/SIDE + TWO STOREY FRONT EXTENSIONS AT 329 BRANDLESHOLME ROAD, BURY.			
Drawing Title PROPOSED PLANS & ELEVATIONS			
Scale	Date	Drawn by	Drawing No.
1:100	SEPT. 24	N.B.	2.