



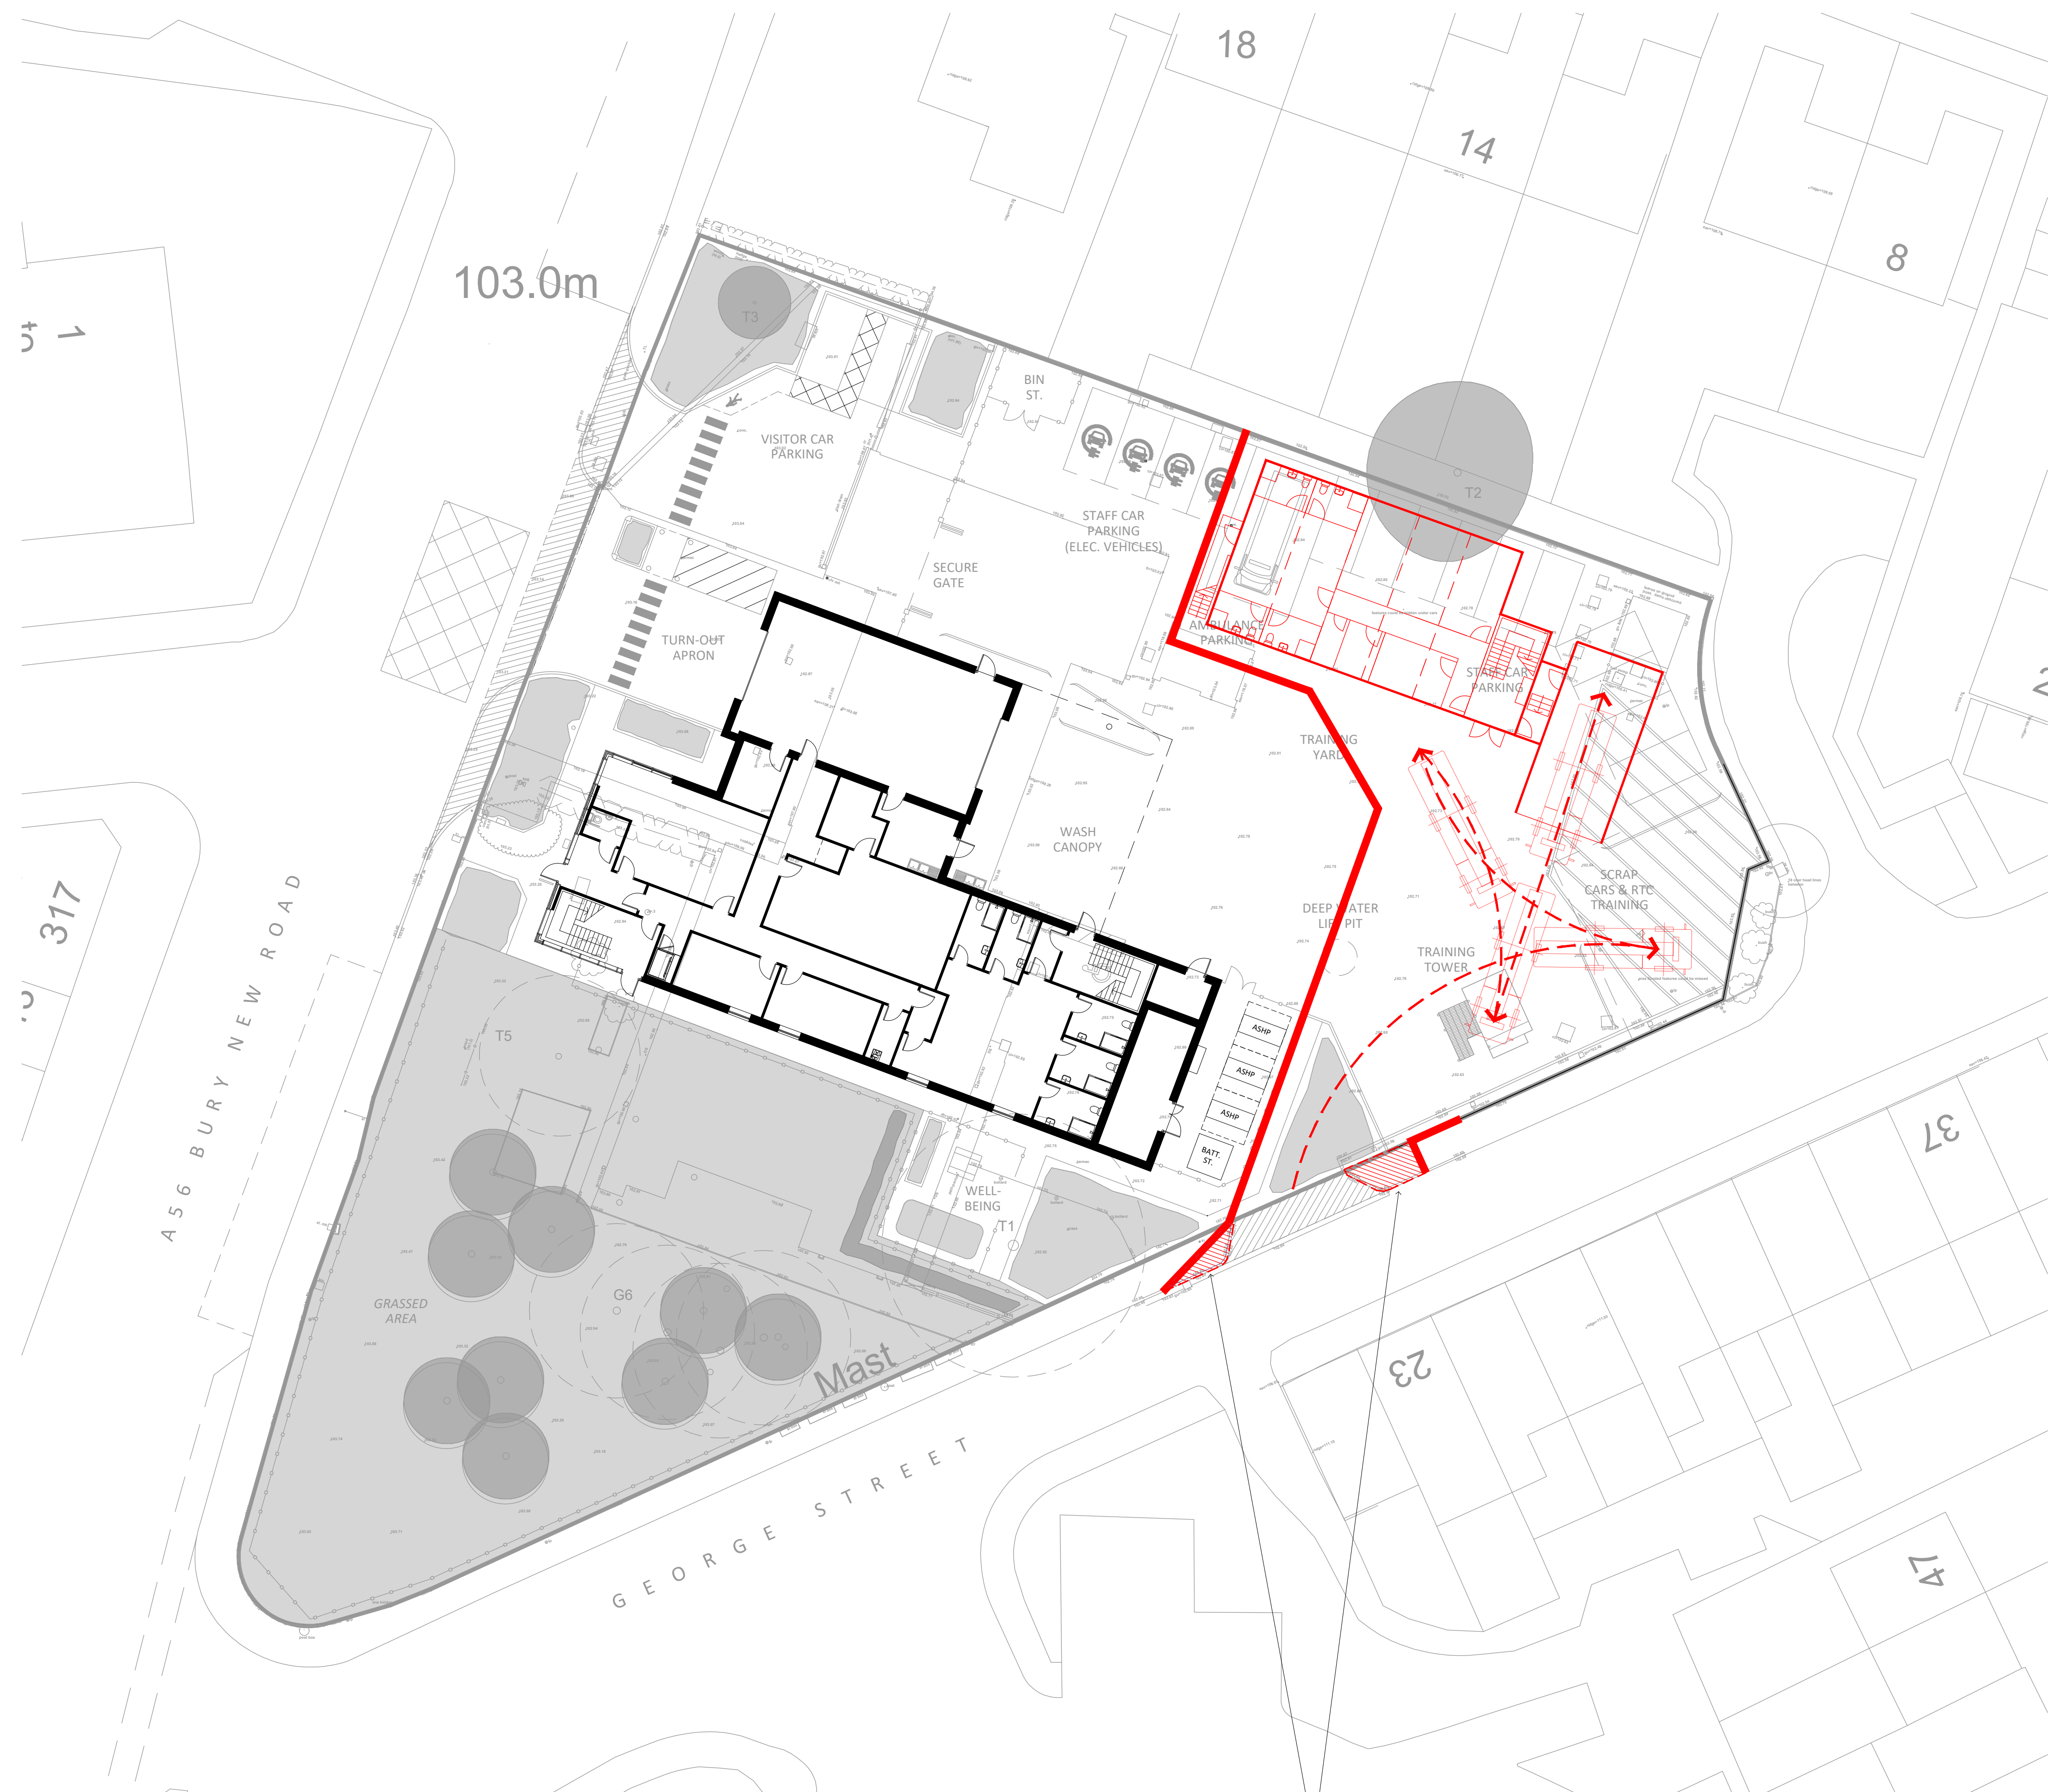

EXISTING (DISUSED) VEHICULAR CROSSING POINT
ALTERED TO ACCOMMODATE FIRE SERVICE
VEHICLE ACCESS / EGRESS FOR THE TEMPORARY
FIRE STATION. CROSSING POINT TO BE
REINSTATED AS CONTINUOUS FOOTWAY UPON
COMPLETION OF DEVELOPMENT.

 

status

PLANNING

This drawing is copyright Bradshaw Gass & Hope LLP and is not to be copied, reproduced or re-distributed either in whole or in part without the prior written permission of the originator.

The originator shall have no responsibility for any liability, loss, cost, damage or expense arising from or relating to any use of this document other than for its intended purpose on this project.

This drawing shall be read in conjunction with all other relevant drawings, specifications and associated documentation. Any discrepancies, errors or omissions are to be reported to the originator before proceeding with work.

All dimensions are to be checked on site by the contractor prior to proceeding with any work.

Hazard Identification

ref

hazard

date

--	--	--

N

P4	UPDATED TO REFLECT LATEST TEMP BLDG FOOTPRINT	ST	14.04.23
P3	UPDATED TO SHOW PLANT AREA AT GROUND LEVEL	ST	11.04.23
P2	LAYOUT REVISED TO SUITE 5-5 UNIT LAYOUT	ST	23.03.23
P1	FIRST ISSUE	ST	17.03.23
ref	revision	by	date

B
&
H

G

Architects
Consulting Engineers
Quantity Surveyors

21 Silverwell Street
Bolton
BL1 1PR
t: 01204 525321
email@bghbolton.co.uk
www.bghbolton.co.uk

client

GREATER MANCHESTER
COMBINED AUTHORITY

project

NEW FIRE STATIONS
FEASIBILITY STUDIES

drawing

WHITEFIELD FIRE STATION
PROPOSED SITE PLAN
TEMPORARY FIRE STATION

drawn by

ST

date

MAR 23

checked by

date

scale

1:200

A1

dwg no

1978.35.4254

rev

P4