



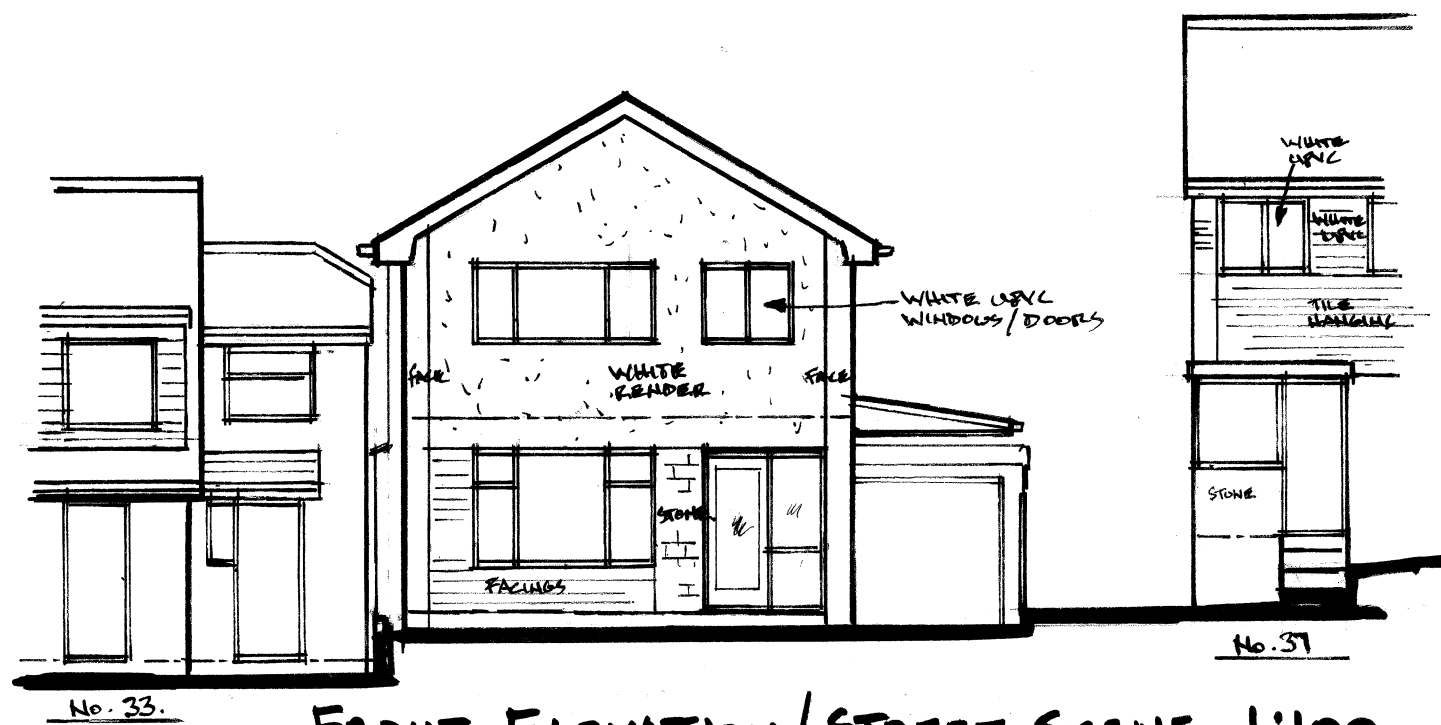


FRONT ELEVATION/STREET SCENE. 1:100




R.H. SIDE ELEVATION.

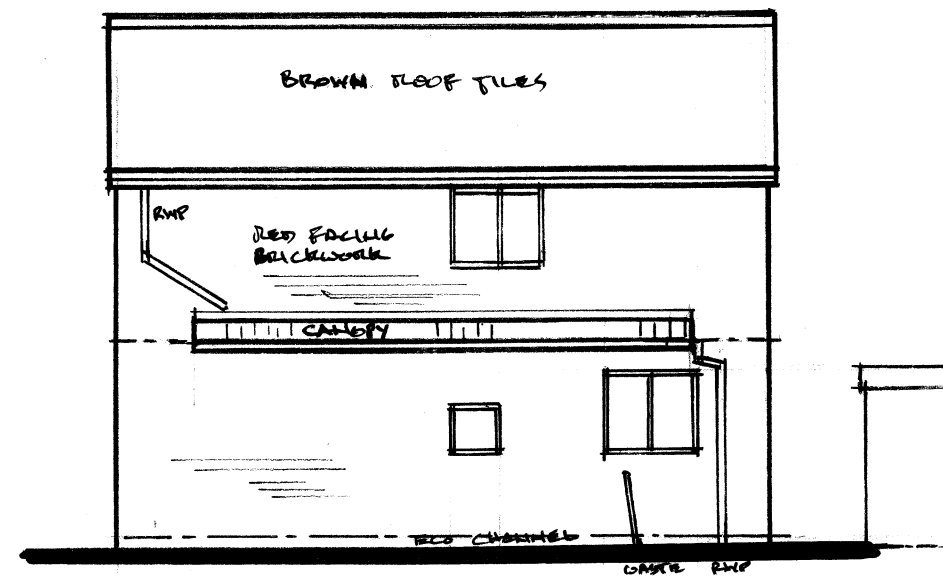


REAR ELEVATION.

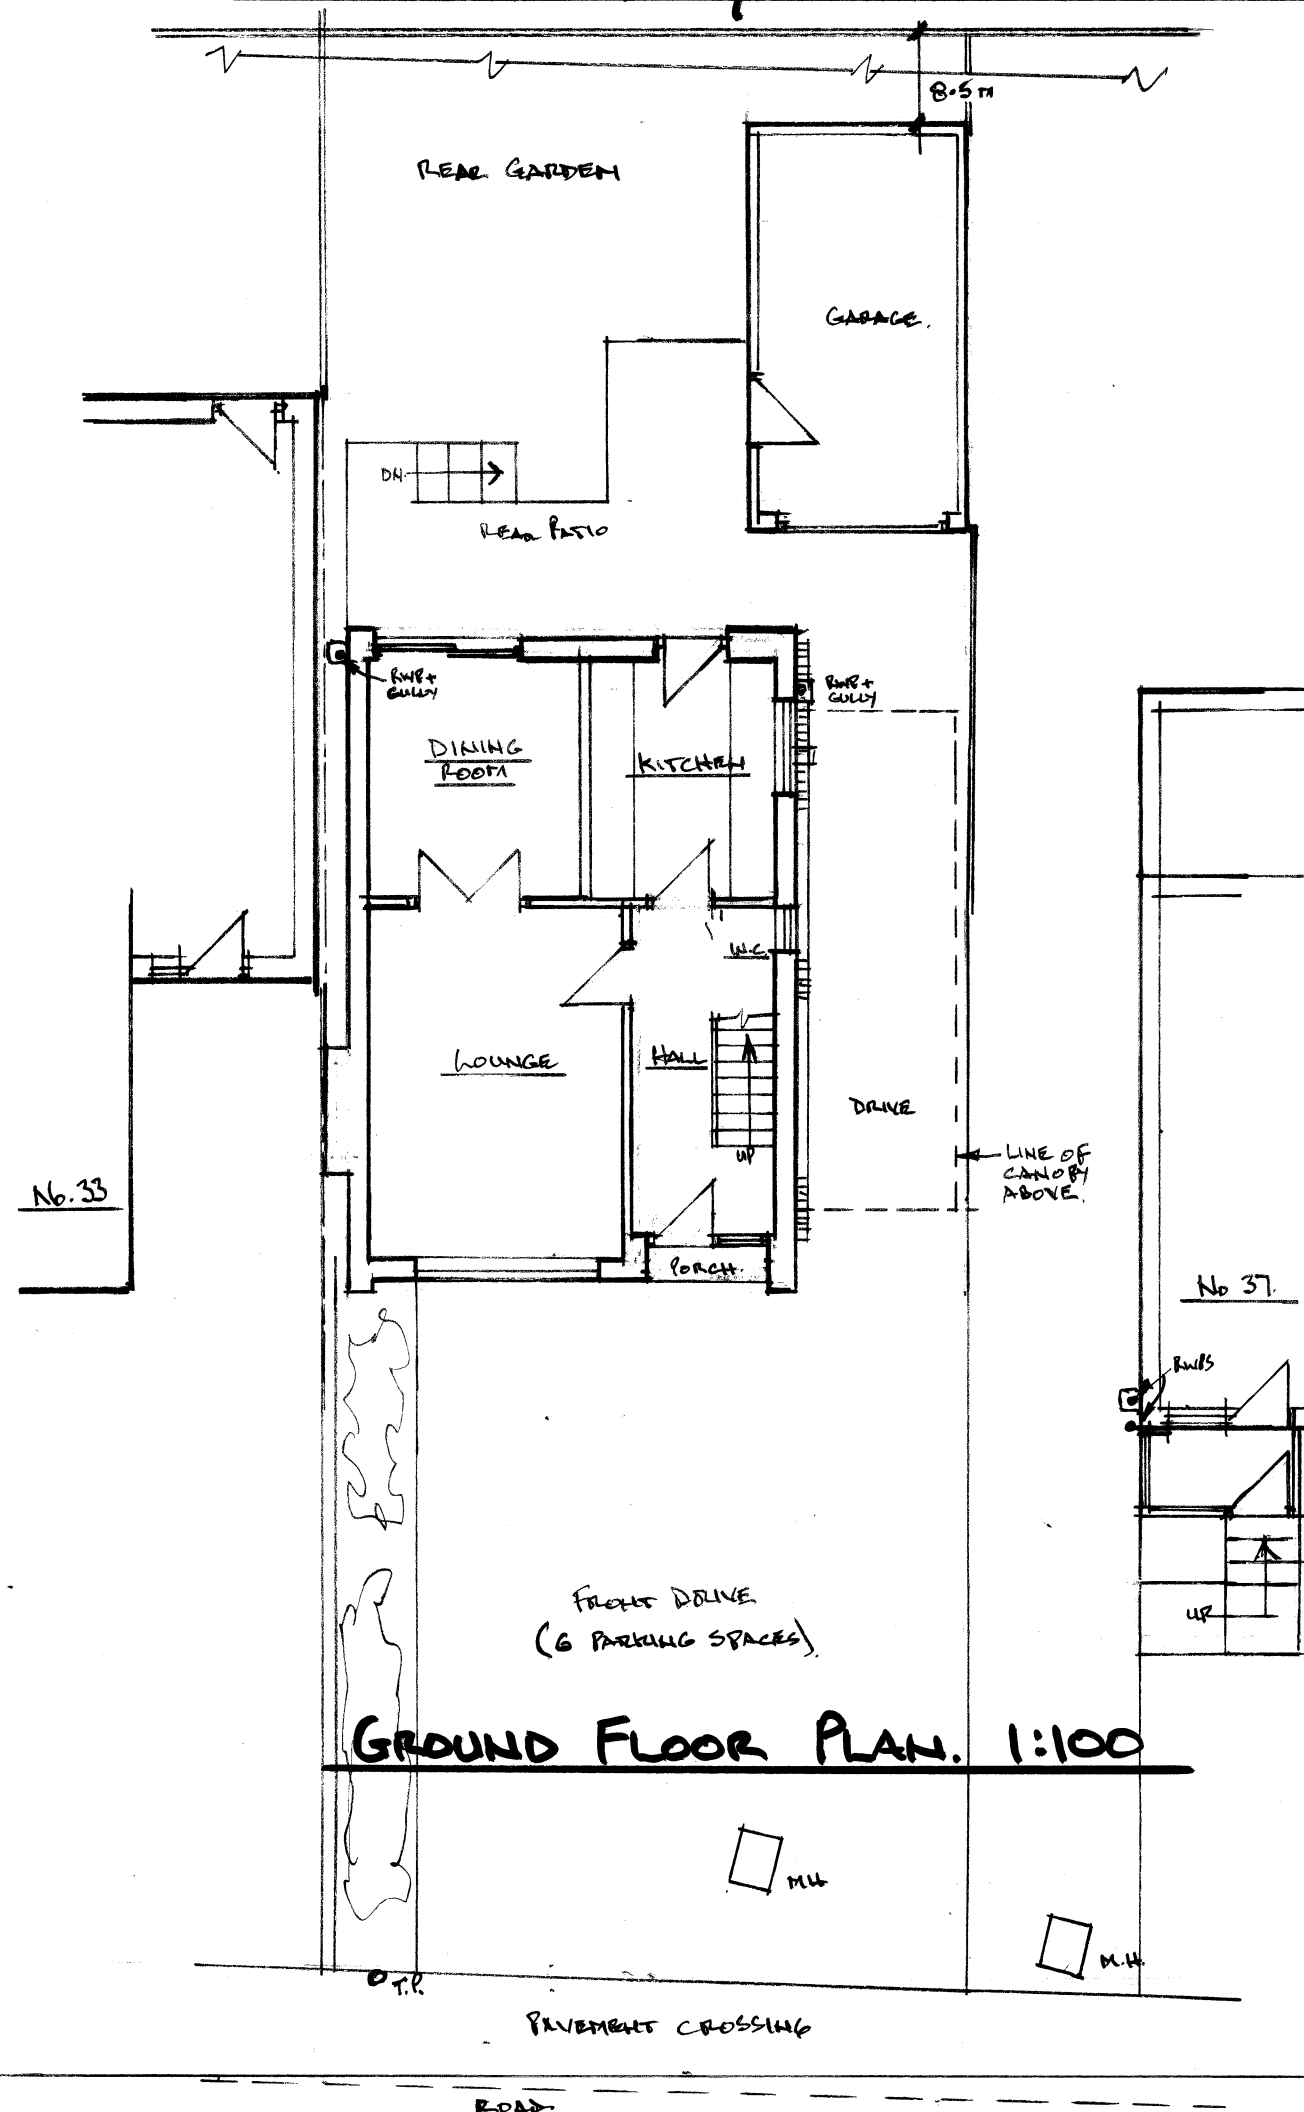

GROUND FLOOR PLAN. 1:100

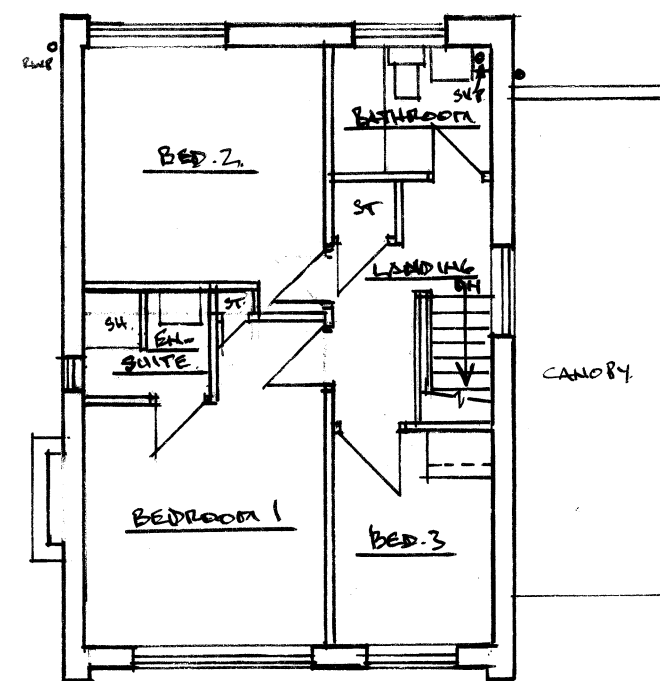

FIRST FLOOR PLAN

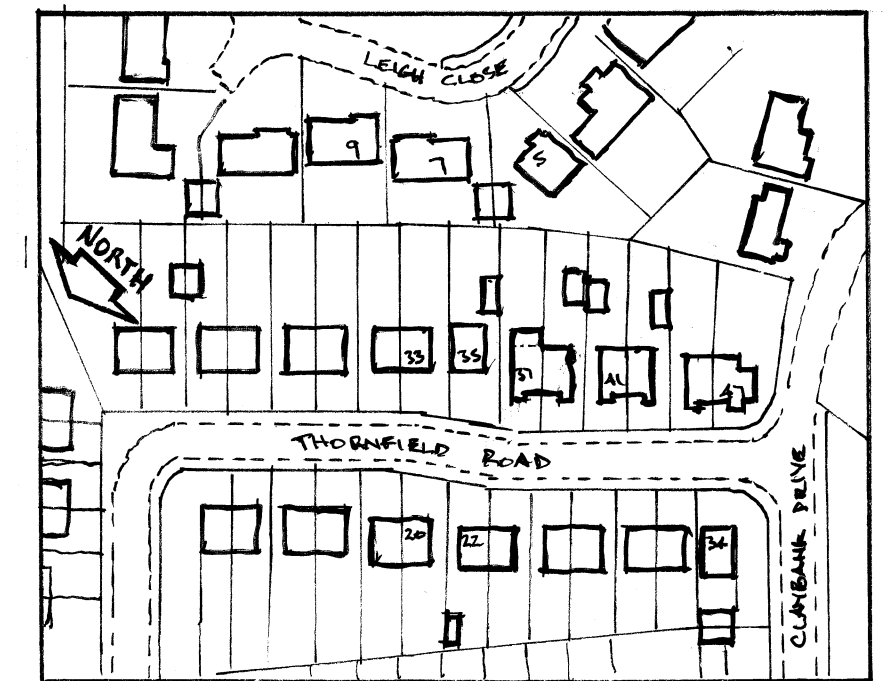

LOCATION PLAN. 1:1250

Architectural & Building Services			
NEIL BUTTERWORTH			
Tel: 07785 275483			
89 Higher Ainsworth Road, Radcliffe, Manchester, M26 4JJ.			
Job Title PROPOSED TWO STOREY SIDE EXTENSION, AT 35 THORNFIELD ROAD, TOTTINGTON, BURY, MR & MRS B. JOLLY.			
Drawing Title PLANS & ELEVATIONS (EXISTING)			
Scale 1:100	Date MAR. 24	Drawn by N.B.	Drawing No. 1