





FRONT ELEVATION / STREET SCENE 1:100

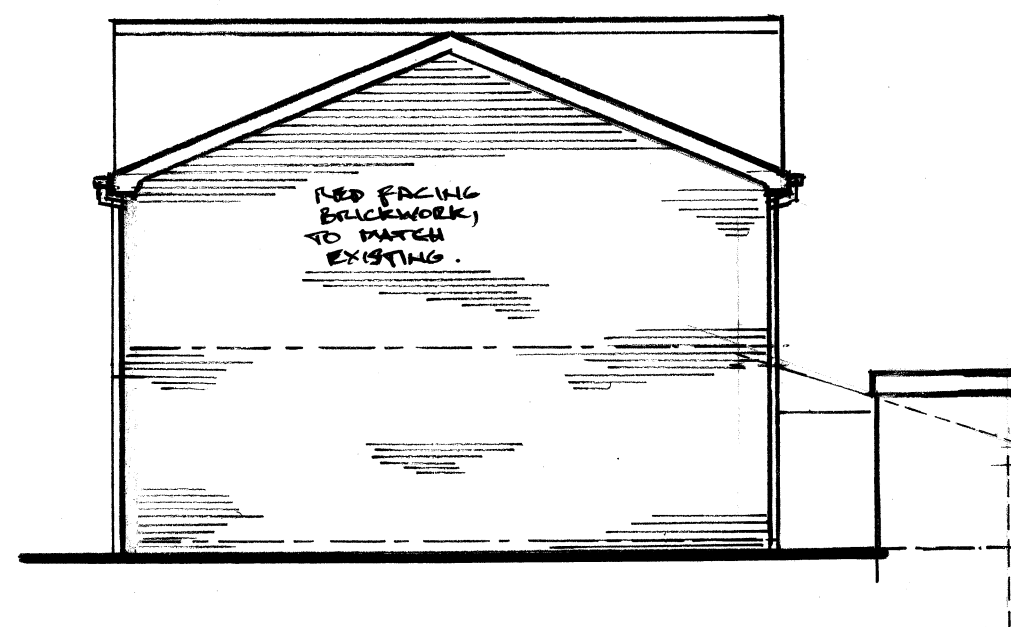


R.H. SIDE ELEVATION.



REAR ELEVATION.

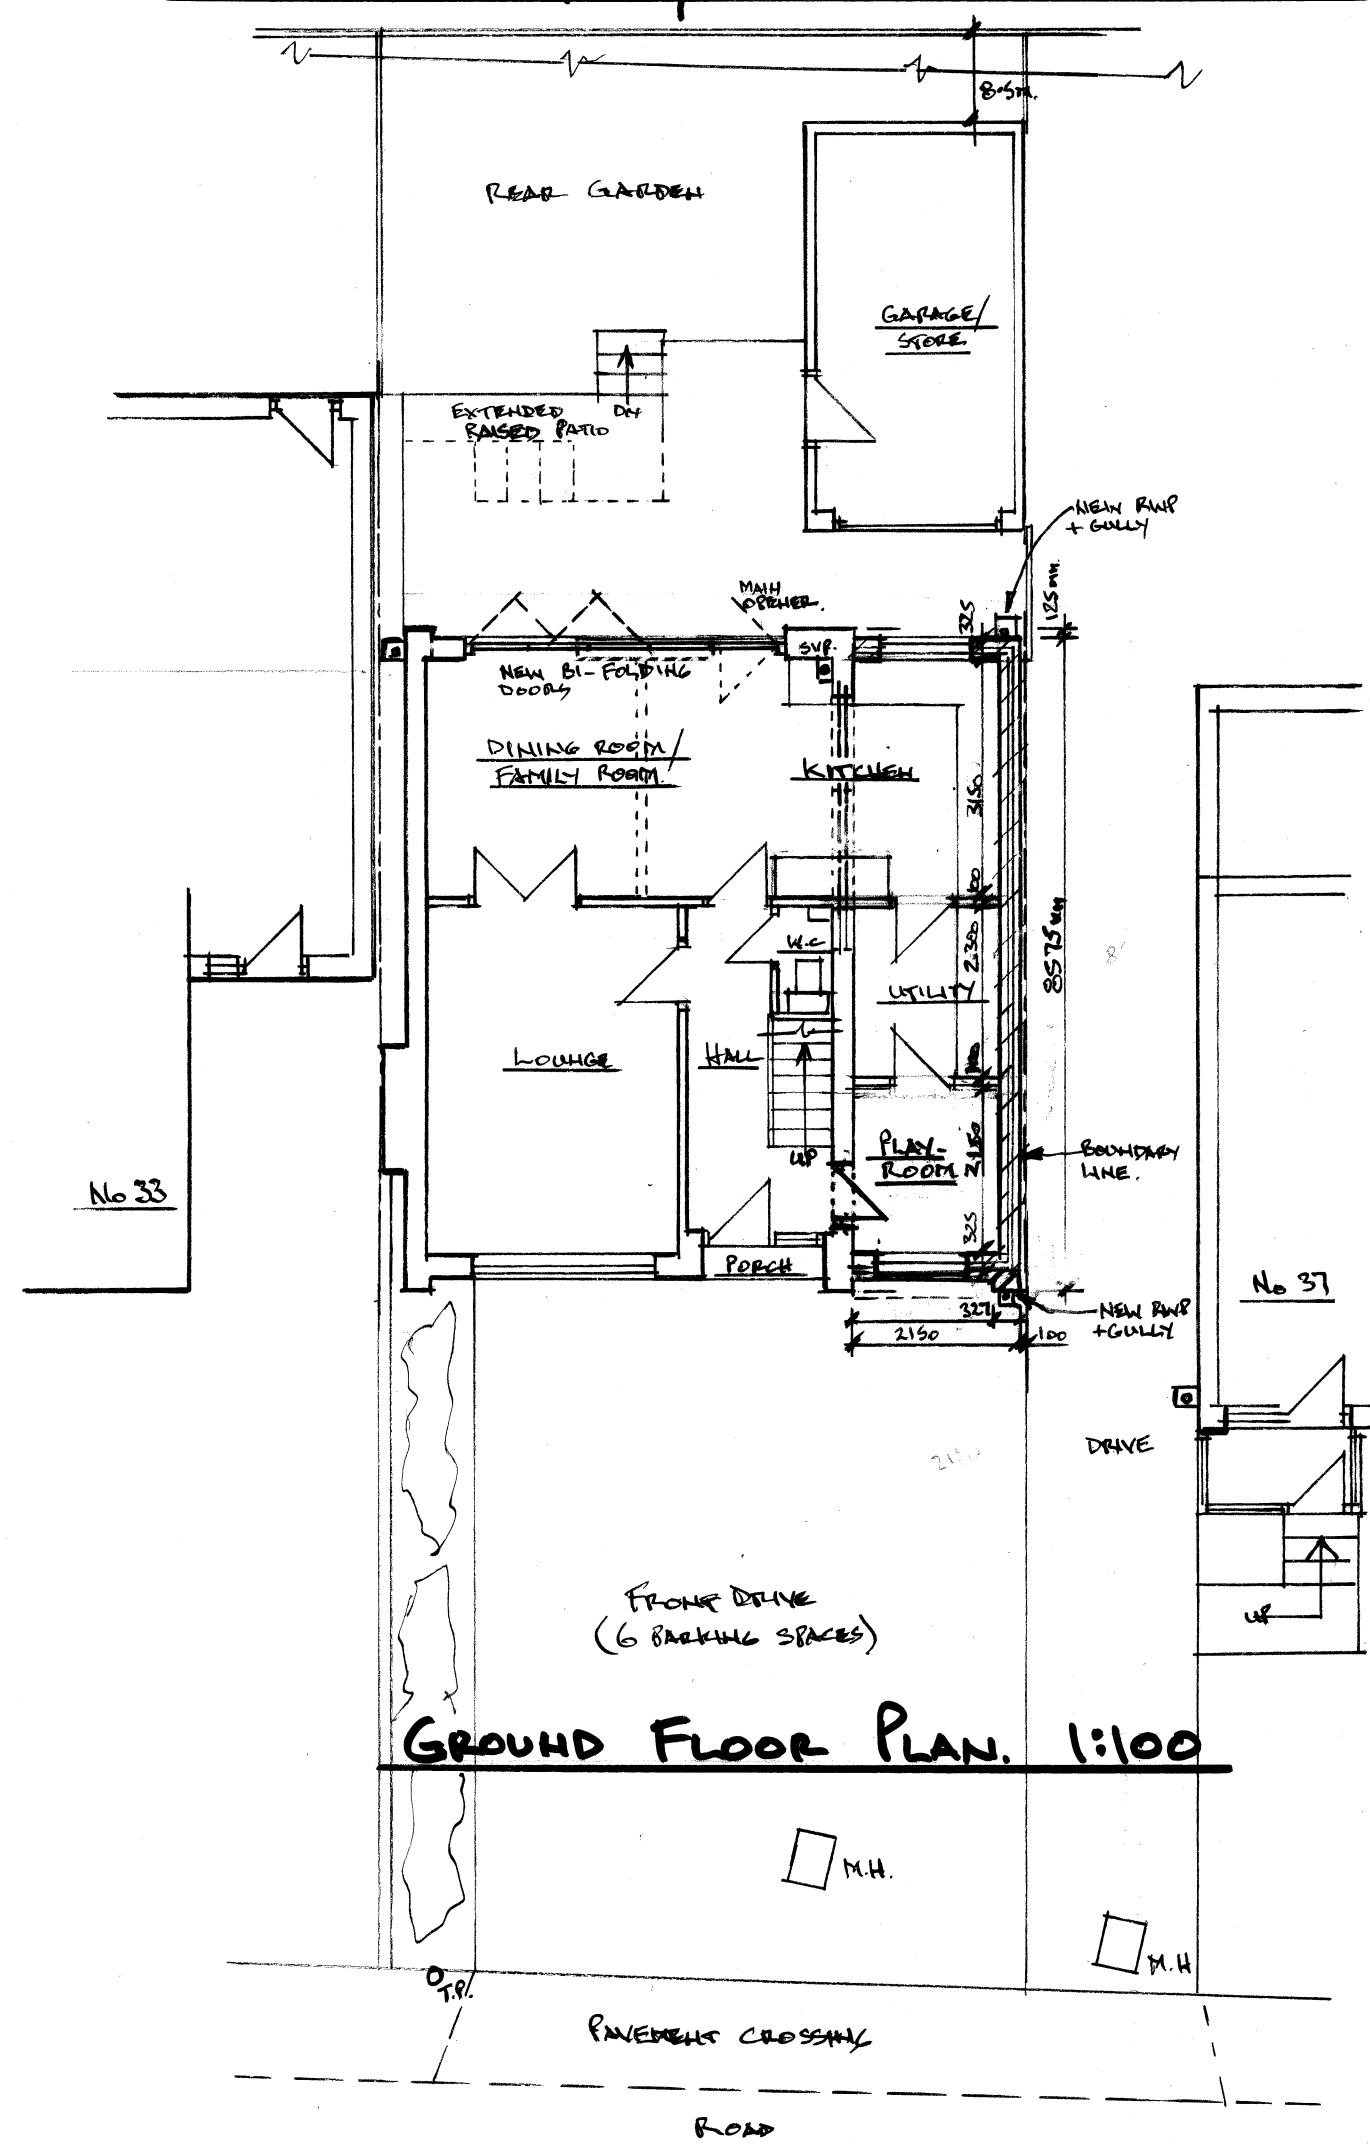

GROUND FLOOR PLAN. 1:100

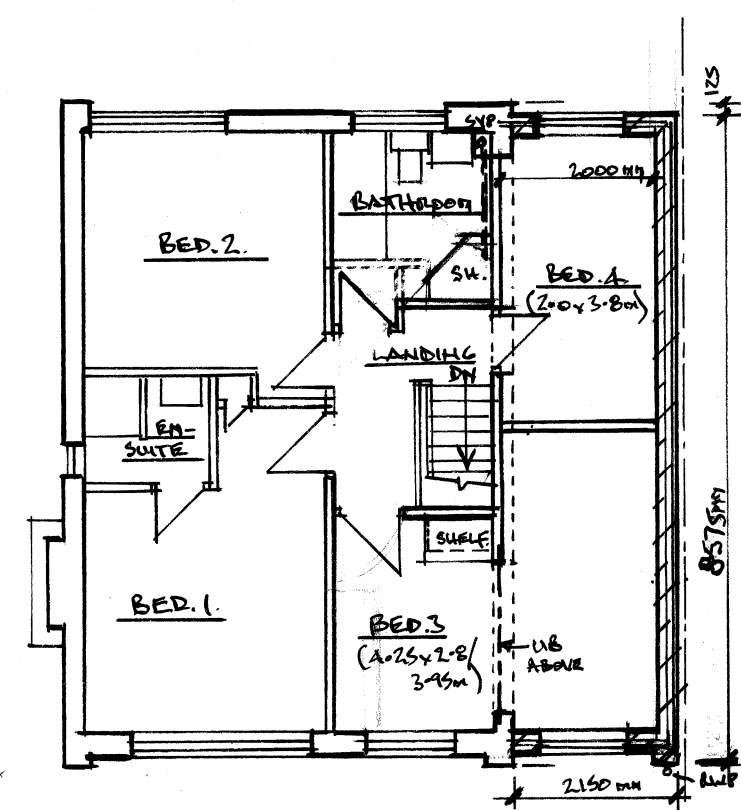

FIRST FLOOR PLAN

Architectural & Building Services NEIL BUTTERWORTH Tel: Mobile: 07785 275483 89 Higher Ainsworth Road, Radcliffe, Manchester, M26 4JJ.			
Job Title PROPOSED TWO STOREY SIDE EXTENSION, AT 35 THORNFIELD ROAD, TOTTINGTON, BURY, MR & MRS B. JOLLY			
Drawing Title PLANS & ELEVATIONS (PROPOSED)			
Scale 1:100	Date MAR. 24	Drawn by N.B.	Drawing No. 2