



Do not scale from this drawing.
All dimensions are to be checked on site prior to construction,
manufacture of any components and ordering of materials and
equipment.

All materials and workmanship to be in accordance with the current
British Standards and codes of practice.

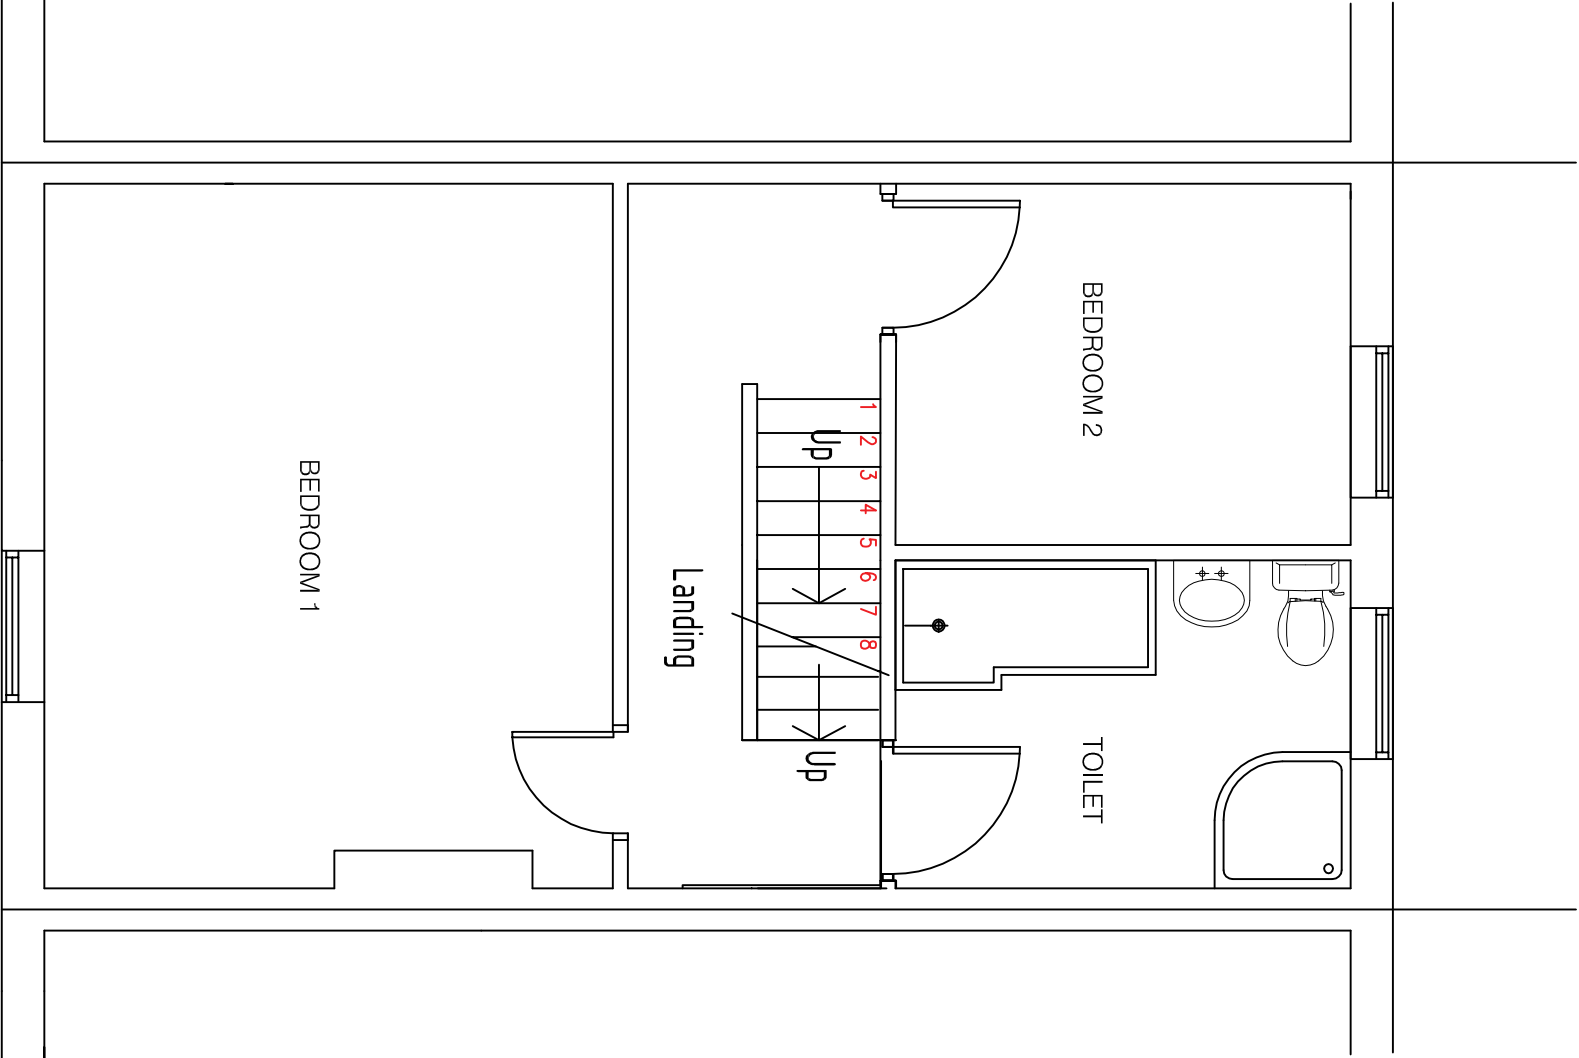

NEW STAIR BY SPECIALIST TO
MEET PART K BUILDING REGULATION,
PROPOSED 15 STEPS,
GOING 225mm AND RISE 187.5mm.

NEW STAIR BY SPECIALIST TO
MEET PART K BUILDING REGULATION,
PROPOSED 15 STEPS,
GOING 225mm AND RISE 175mm.

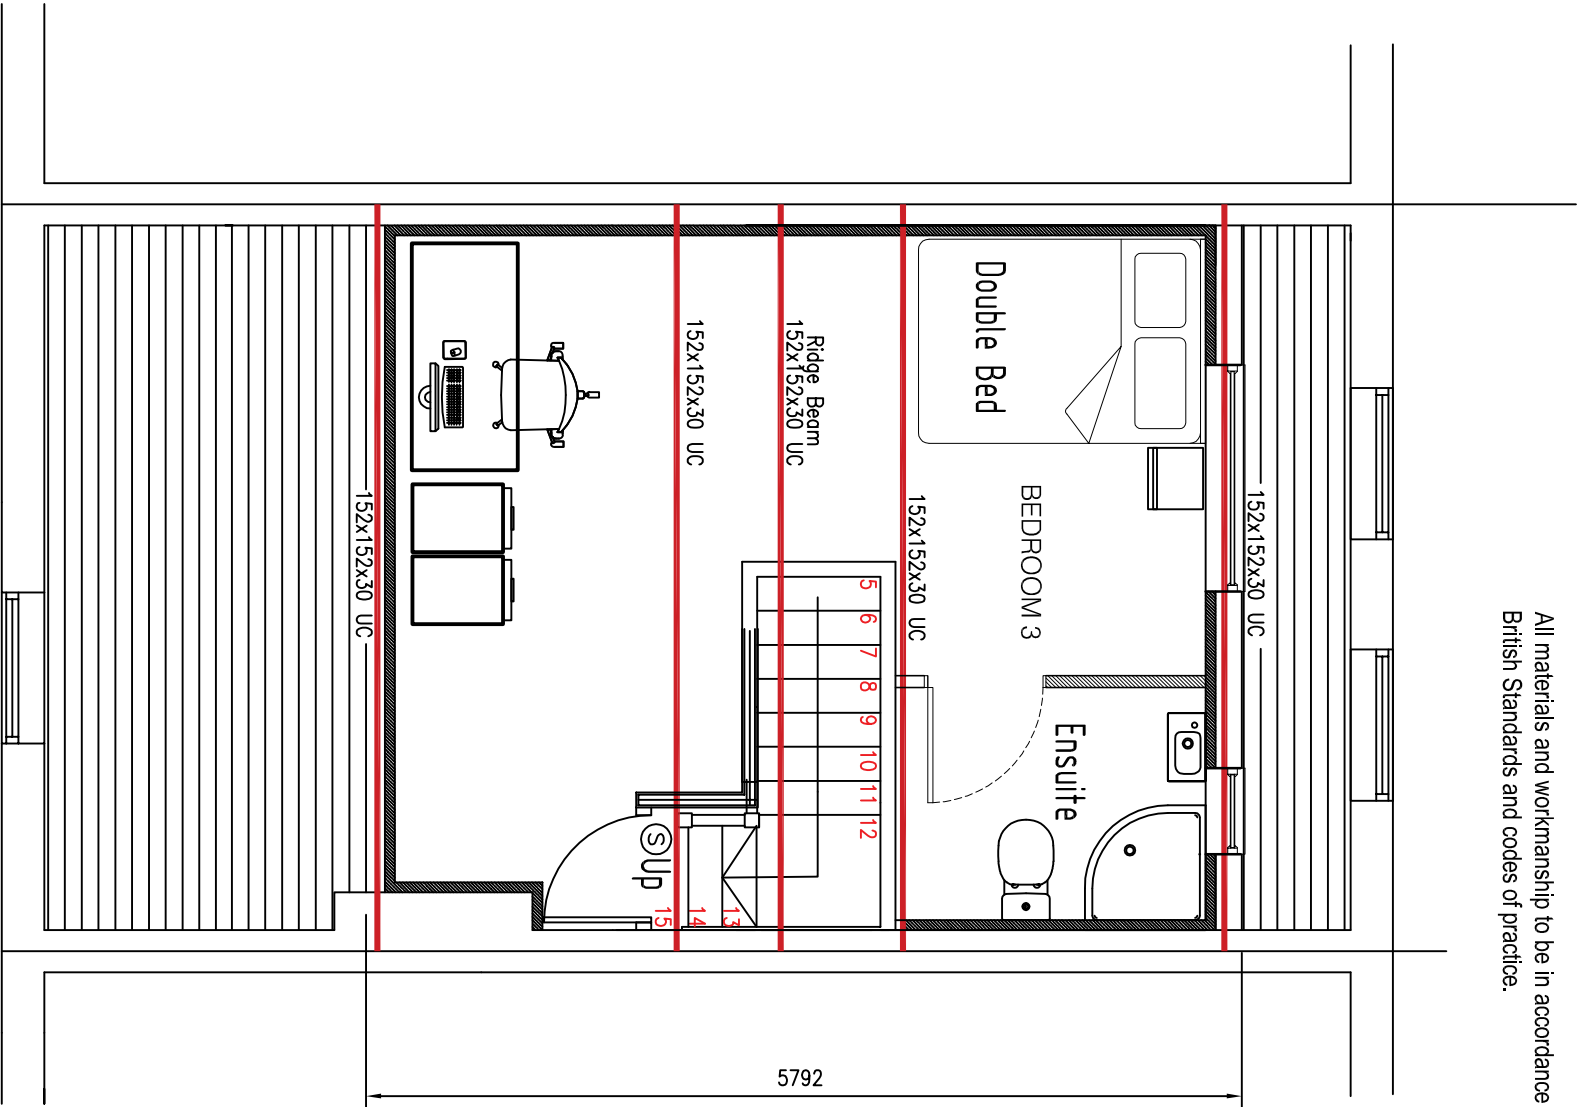

NEW STAIR BY SPECIALIST TO
MEET PART K BUILDING REGULATION,
PROPOSED 15 STEPS,
GOING 225mm AND RISE 175mm.

Alvin Loh Consulting Engineers Ltd. Consulting Engineers 16 Derby Street, Manchester M8 8RW Tel. 07713647885 E-Mail : alvinloh@btinternet.com	CLIENT Mr. ROACHAN	PROJECT:- 92 NIPPER LANE, WHITEFIELD MANCHESTER M45 7RJ	DETAIL PROPOSED FIRST AND LOFT FLOOR PLAN	DATE APRIL 2026 DRAWN CHK.BY ALOH	SCALE 1:50 A3 JOB No. 226-040	DRG. NUMBER 02A
--	-----------------------	---	--	--	--	--------------------