


New gutter
and rwp to
match existing

New dormer
clad or tiled
in colour to
match roof
tiles

Do not scale from this drawing.
All dimensions are to be checked on site prior to construction,
manufacture of any components and ordering of materials and
equipment.
All materials and workmanship to be in accordance with the current
British Standards and codes of practice.

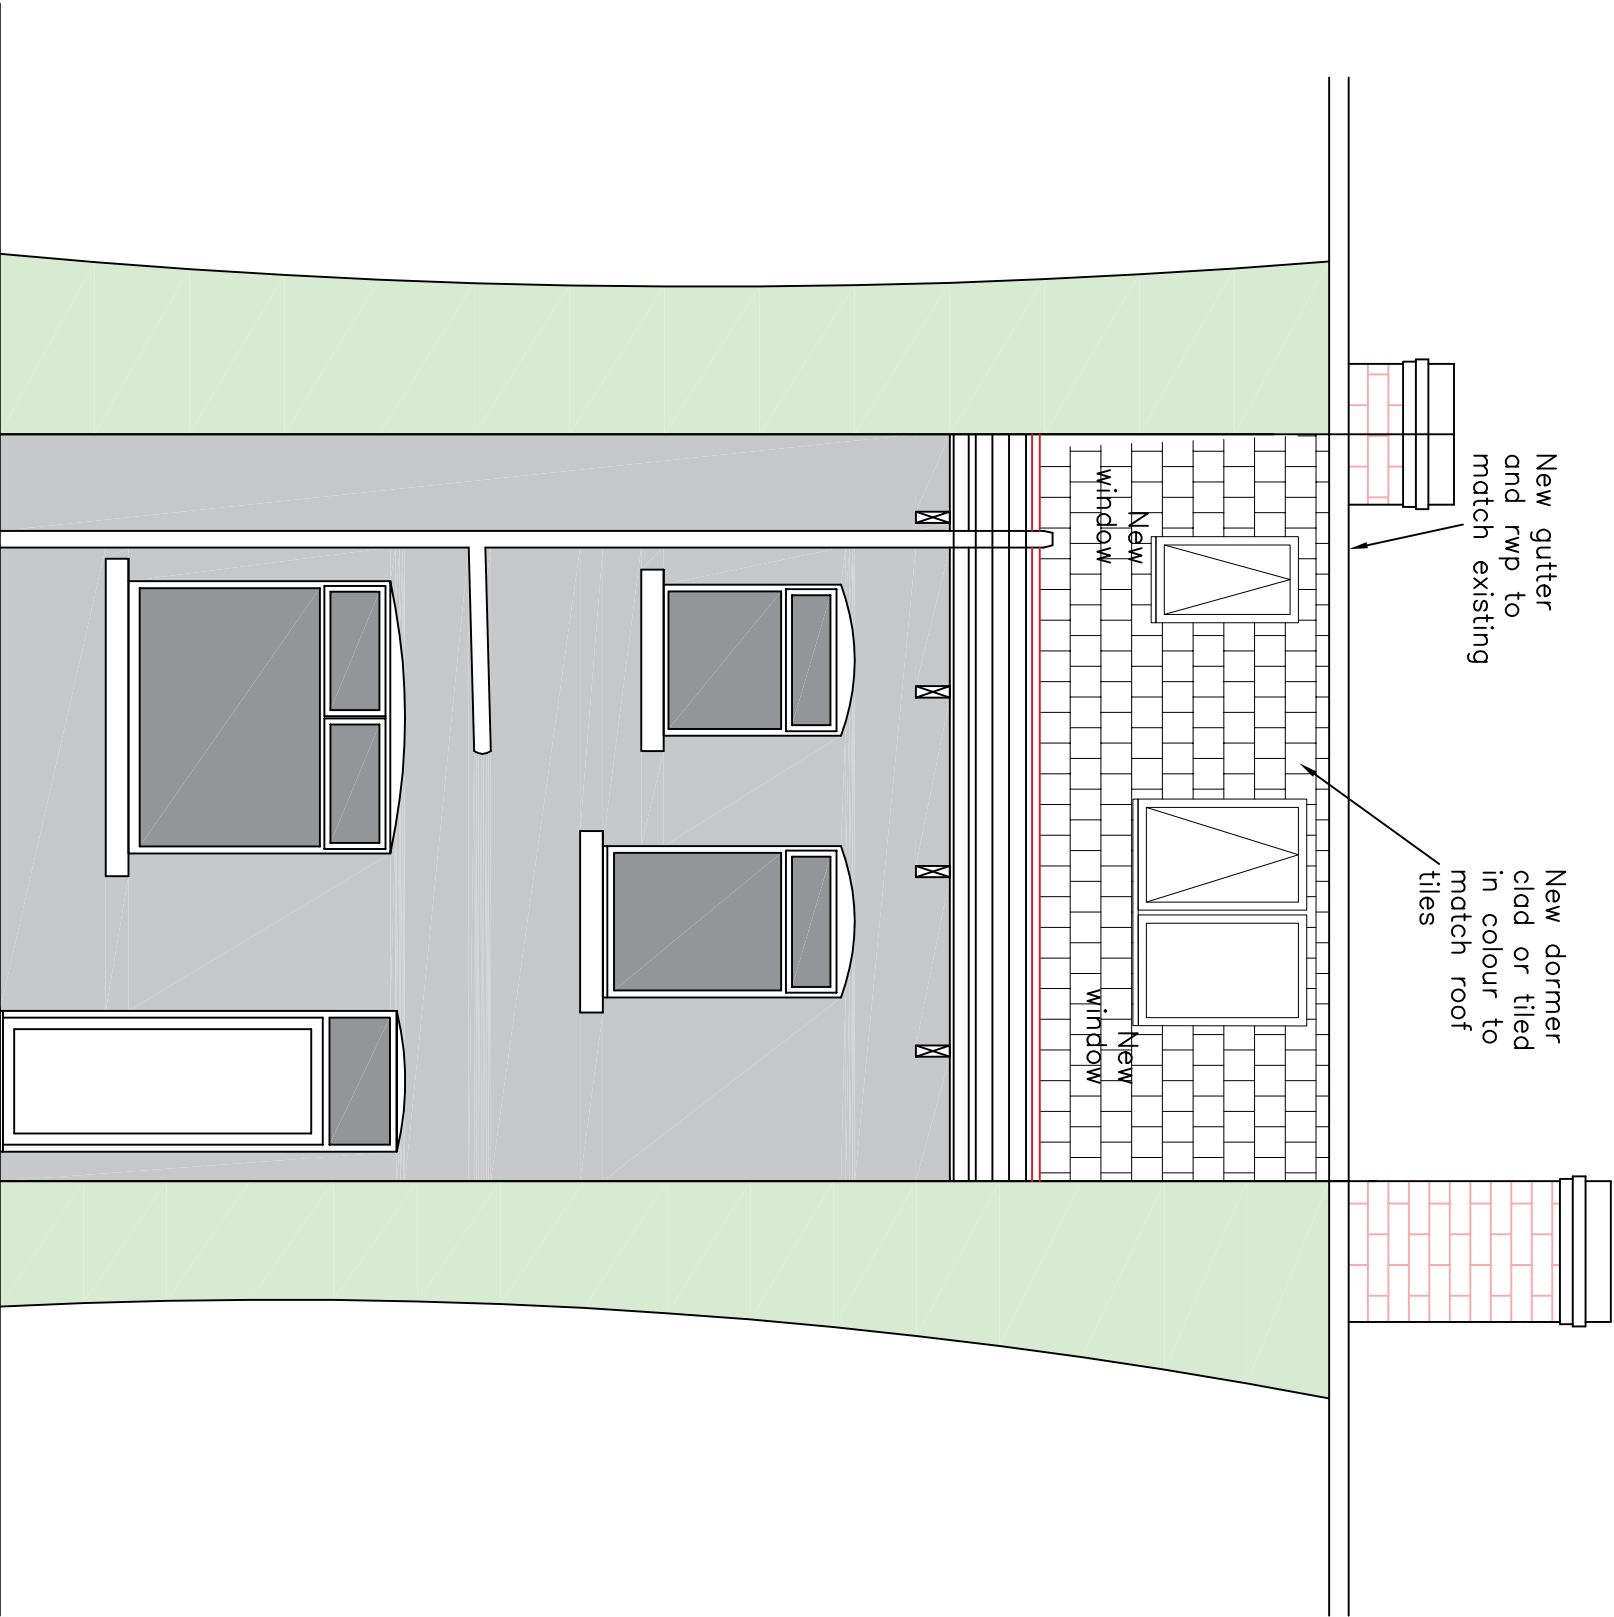

REAR ELEVATION
AS PROPOSED

Alvin Loh Consulting Engineers Ltd.
Consulting Engineers
16 Derby Street,
Manchester M8 8RW Tel. 07713647885 E-Mail : alvinloh@btinternet.com

CLIENT
Mr. ROACHAN

PROJECT:-
92 NIPPER LANE, WHITEFIELD
MANCHESTER M45 7RJ

DETAIL
PROPOSED REAR ELEVATION

DATE	SCALE
APRIL 2026	1:50 A3
DRAWN BY	JOB No.
ALOH	AL
CHK BY	226-040
	DRG. NUMBER
	06A