
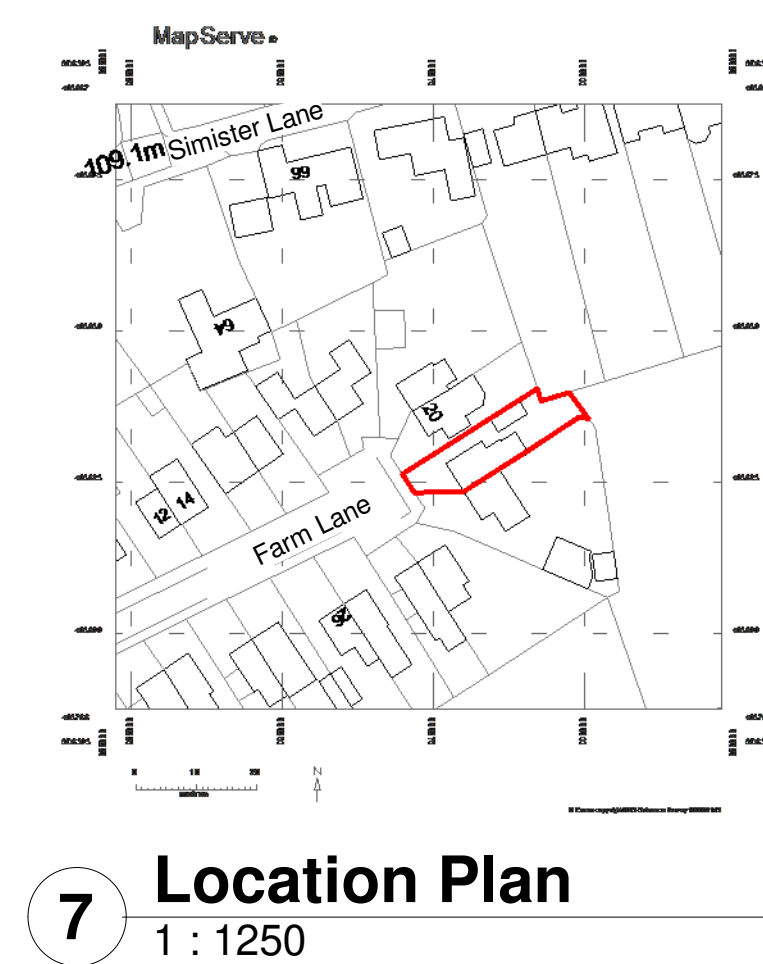
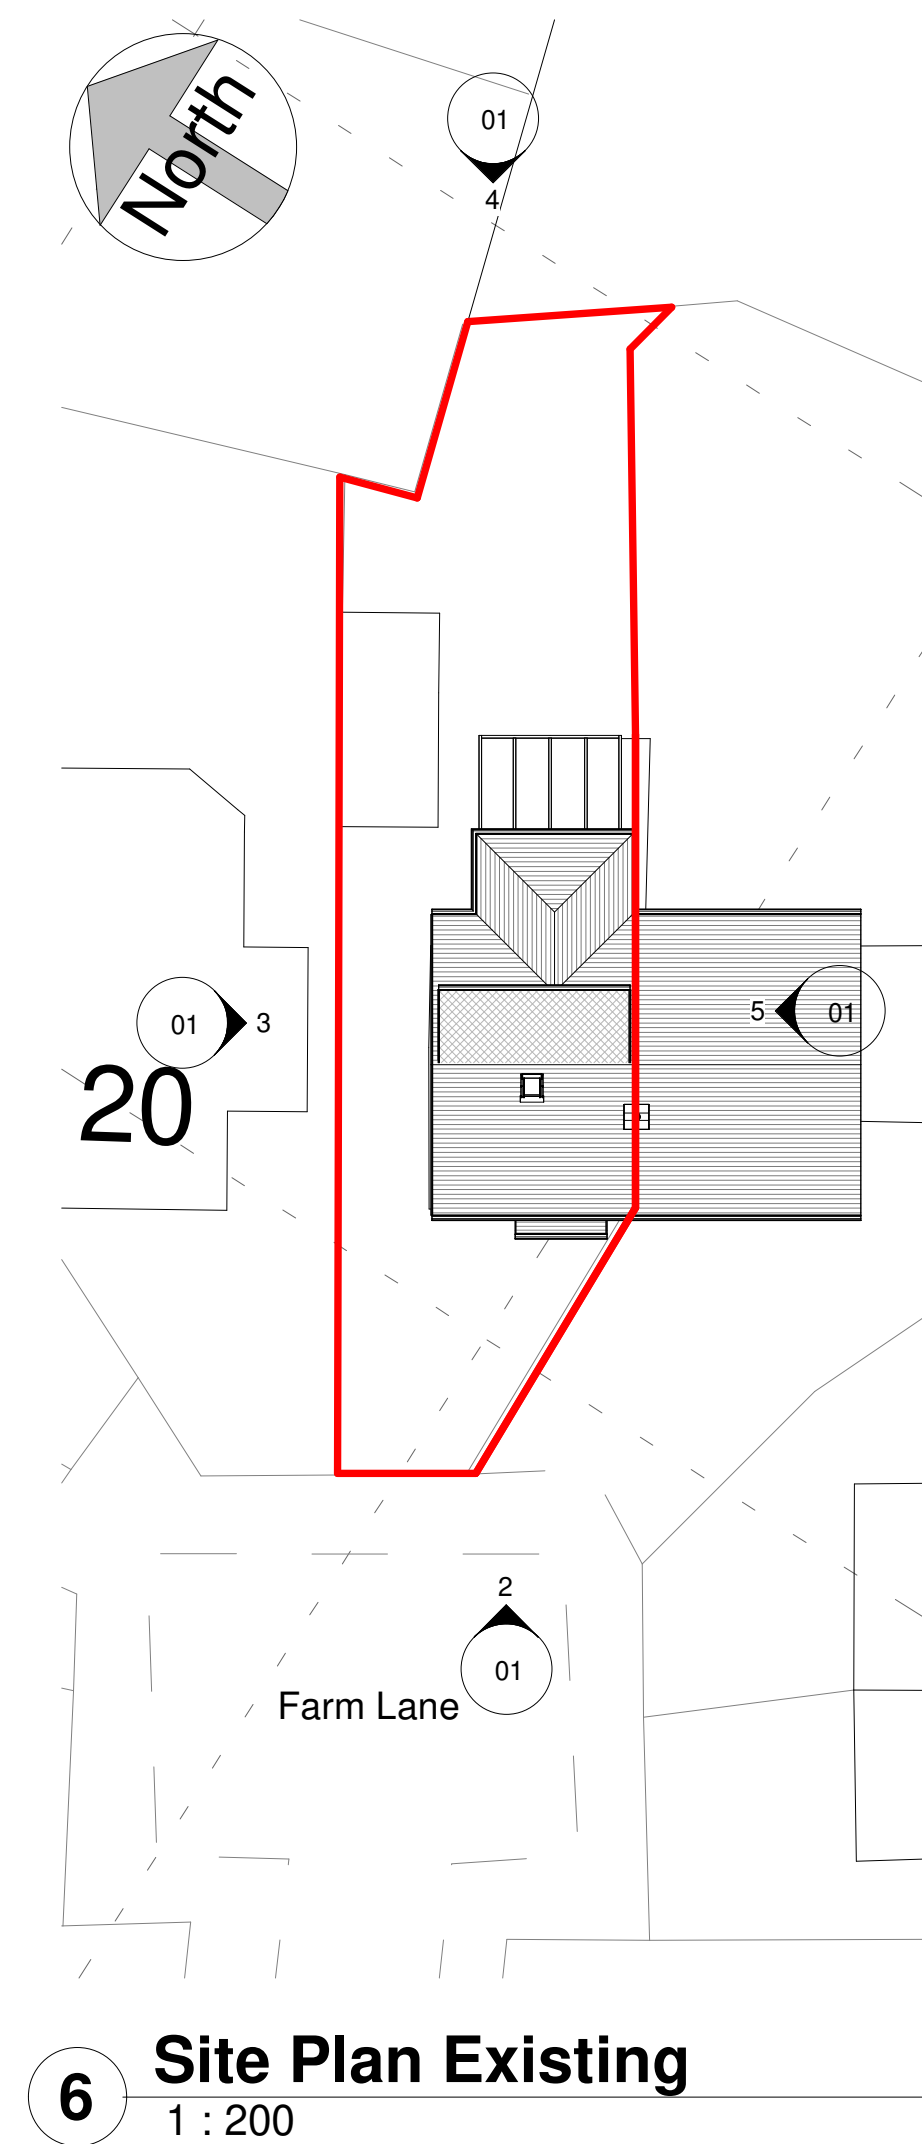
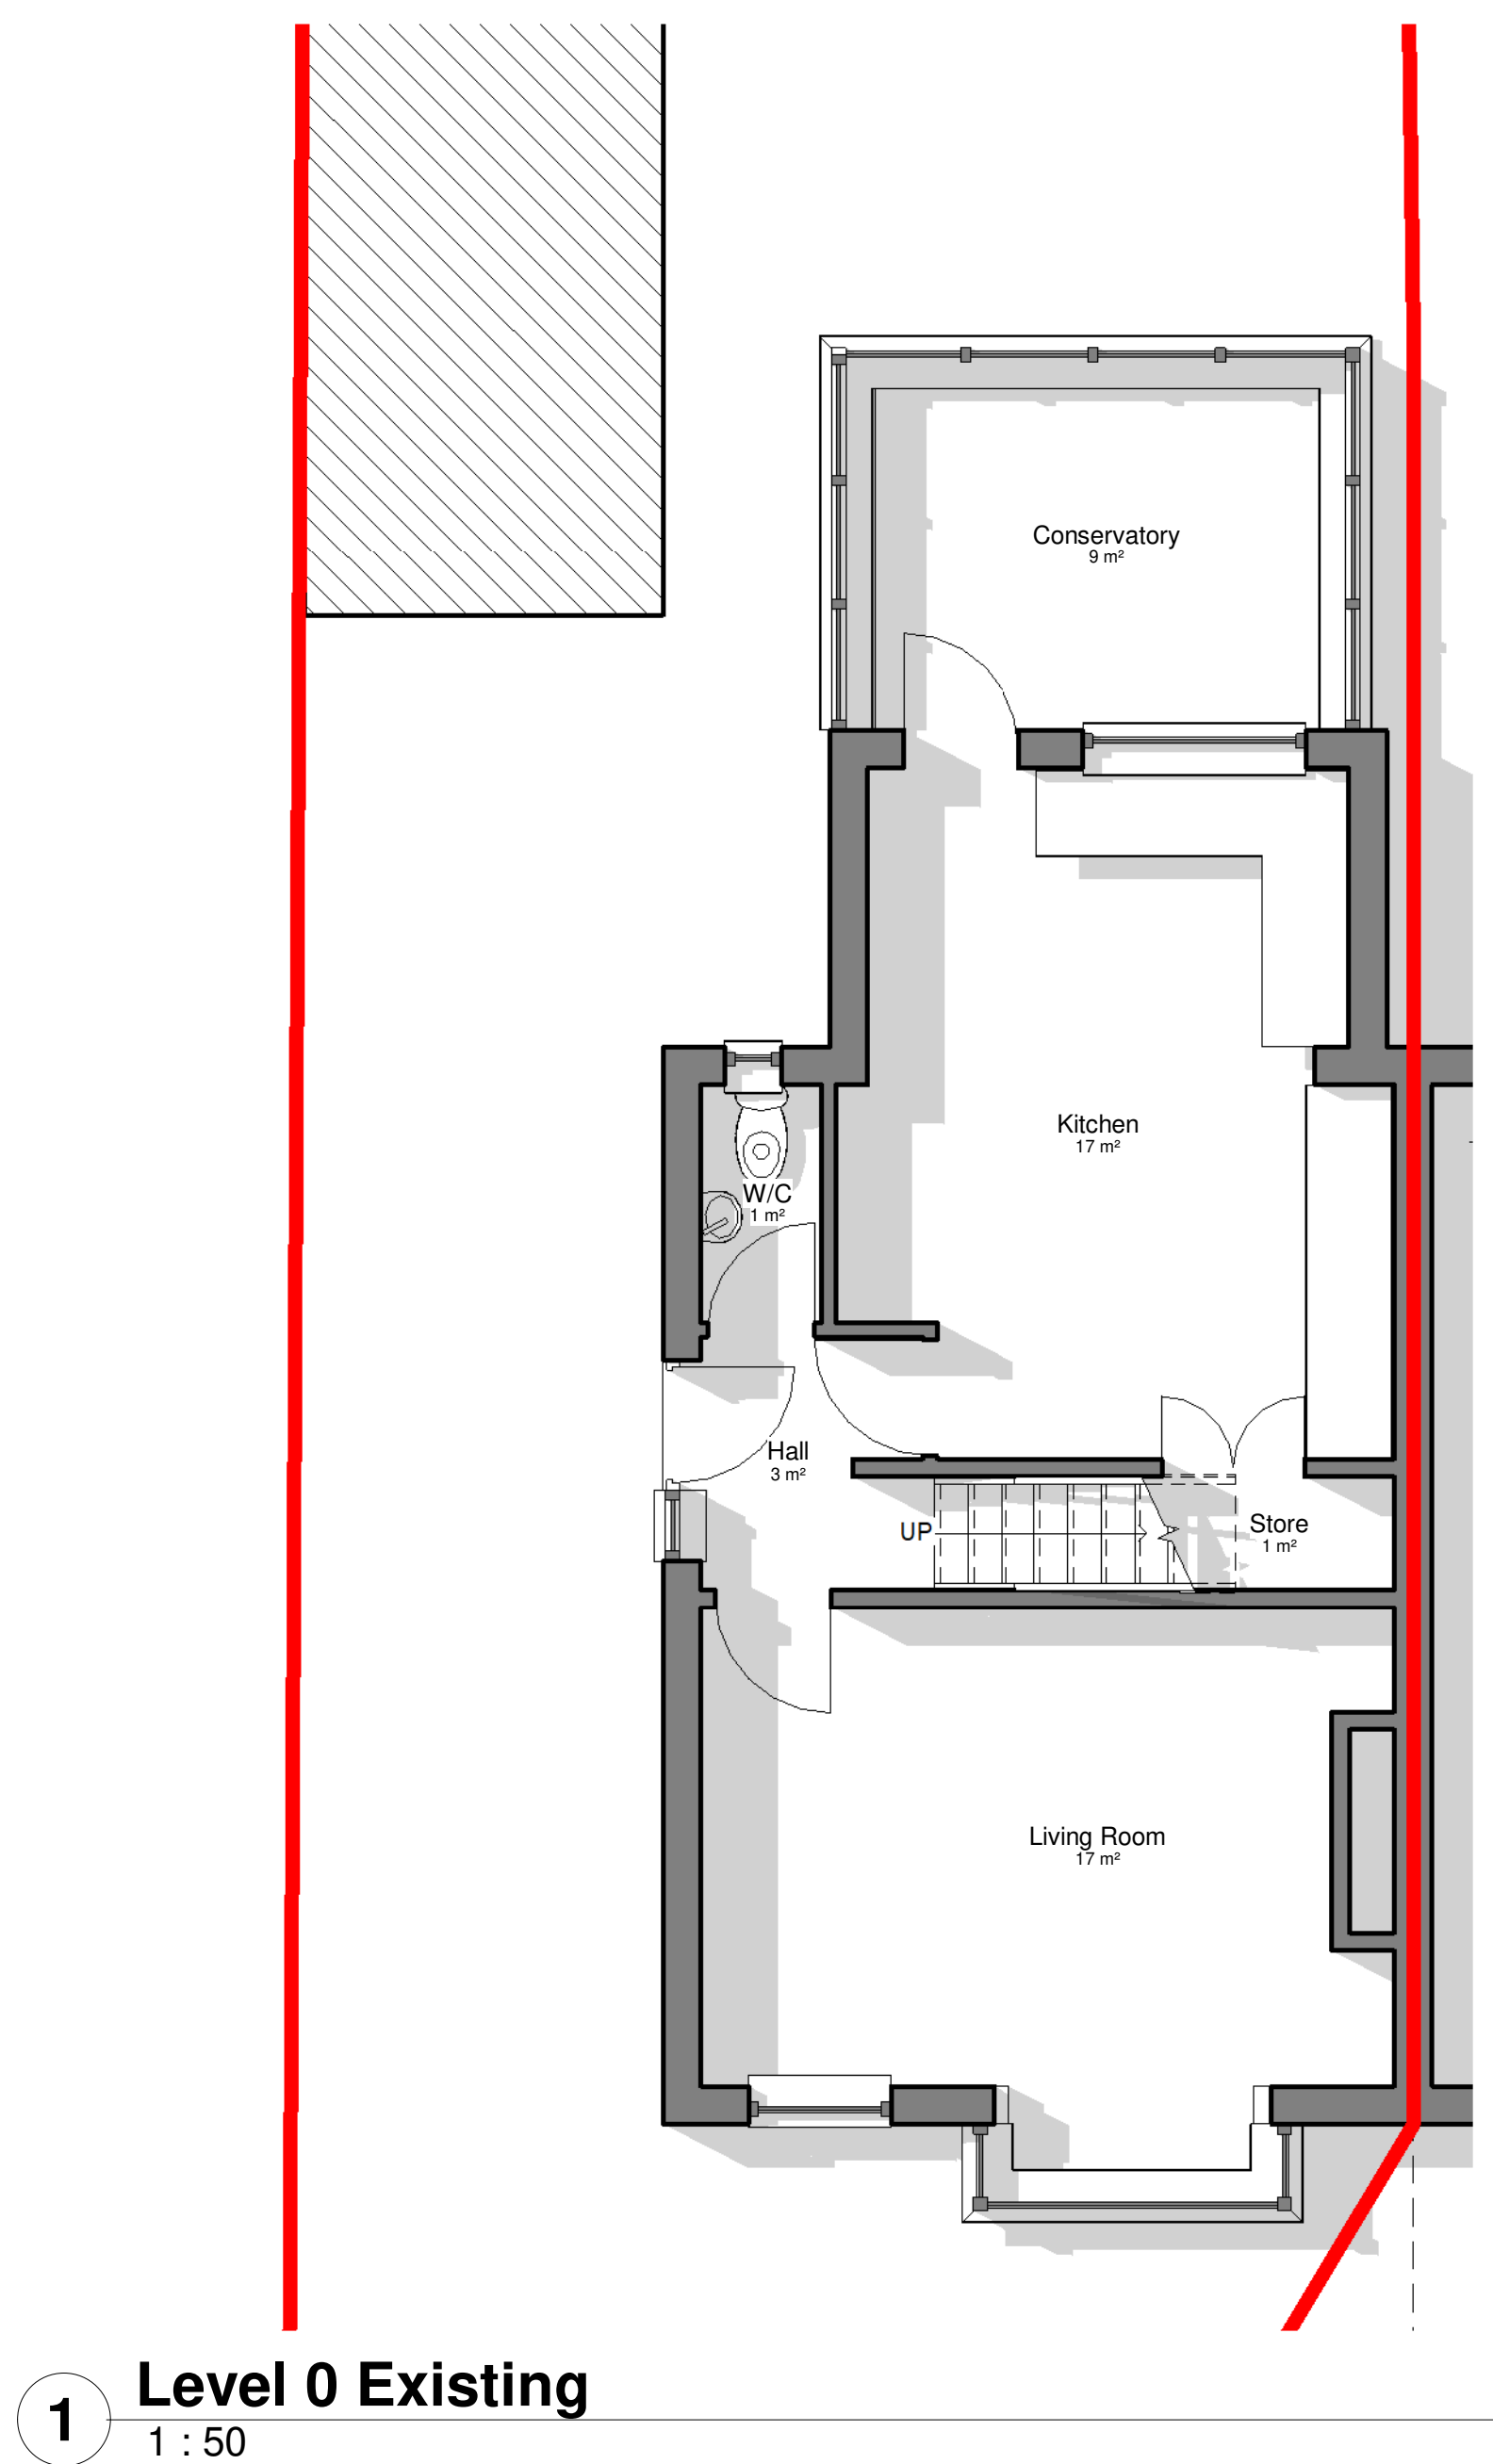


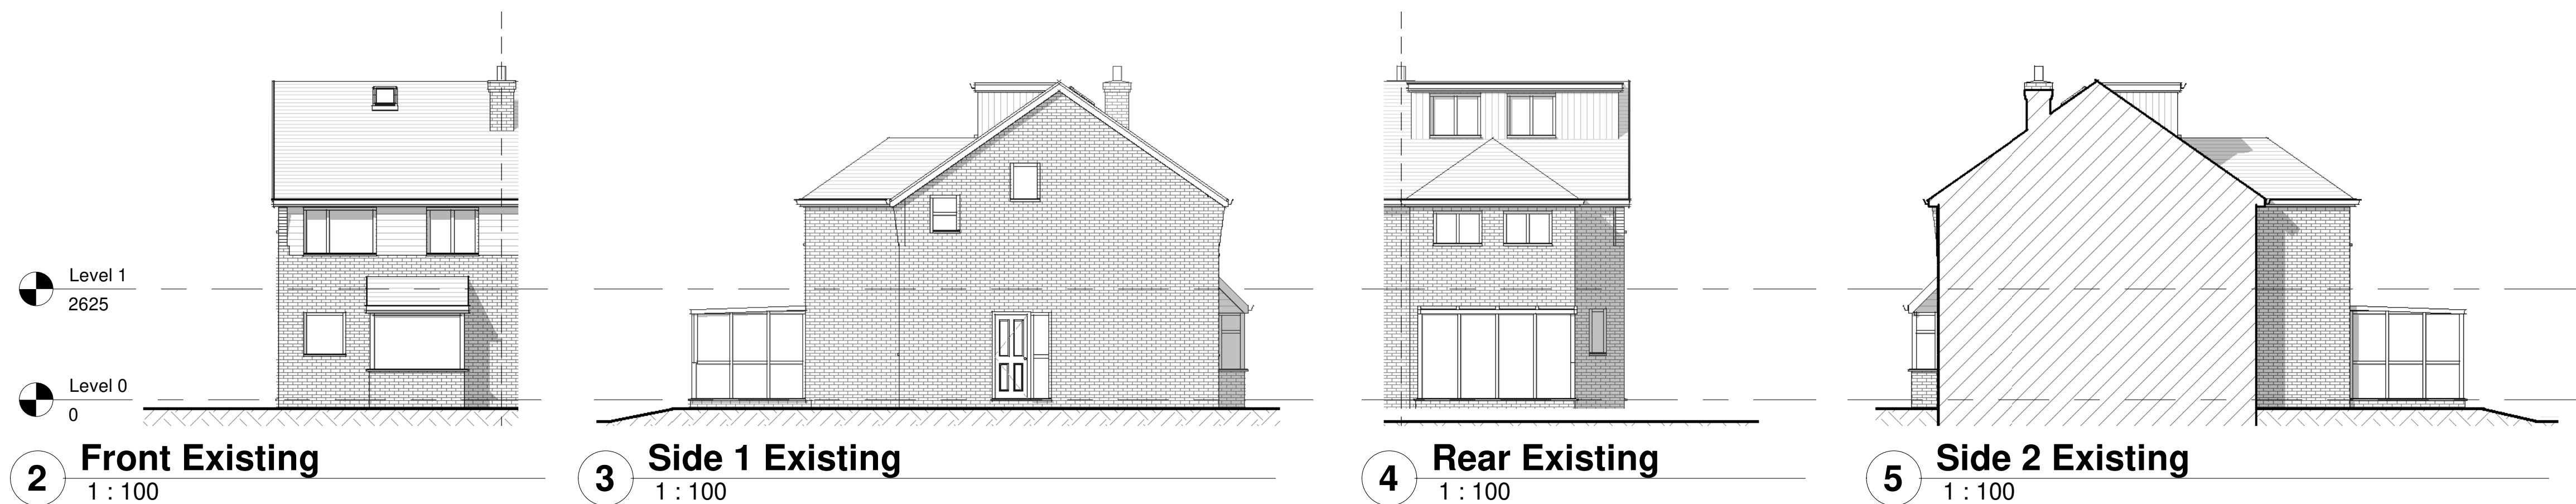

0.5 0 0.5 1 1.5 2 2.5
SCALE 1:50 m

All Dimensions to be checked on site

Work must not be commenced until planning permission (where applicable) and building regulations approval is received. Any works carried out before receipt of the permissions is "entirely at clients' own risk"

It is the responsibility of the client to verify the accuracy of the boundry shown on the Site plan.

Rev	Description	Date



Maxron House - Green Lane - Romiley - SK6 3JQ
0161 494 9646 - 07823 322338
email - asmarple@gmail.com
www.architecturalsolutionsltd.co.uk

PROJECT ADDRESS
21 Farm Lane,
Prestwich,
Manchester,
M25 2RX

PROJECT
21 Farm Lane

TITLE
Plans as Existing

CLIENT
Ms A. Briggs

DRAWN BY
MJH

DATE
28/09/23

SCALE (@ A1)
As indicated

PROJECT NUMBER
2943

DRAWING NUMBER
2943 - 01

REV