


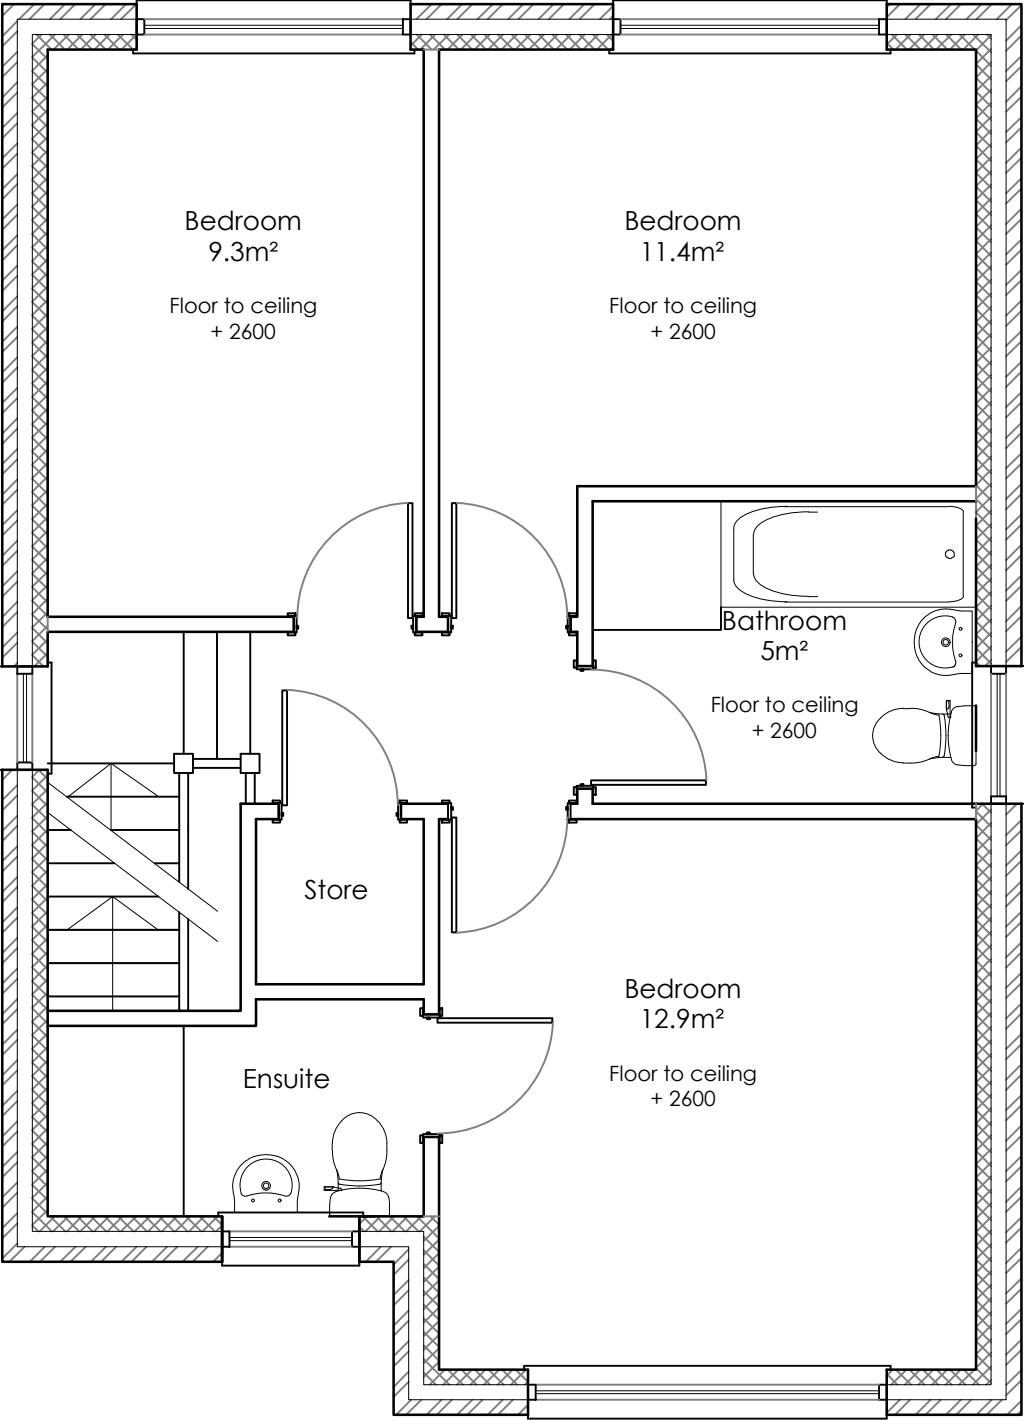

Proposed First Floor Plan
Scale: 1:50



Site Location Plan
Scale: 1:1250



Key

Site Boundary

REV	Notes	Date	By
CRISP architecture Email: studio@crisparchitecture.co.uk Chartered Institute of Architectural Technologists Chartered Practice			
Project:		Land on Flashfields, Prestwich Manchester, M25 9XW	
Drawing Title: Proposed First Floor Plan House Type 1			
Project No: 2242		File Identifier:2242_72_03	
Drawing No: 72_03		Revision: .	
Drawn By: SMH		Checked By:SMH	
Scale: 1:50 @ A3		Date: 06/05/2023	
Purpose of Issue:FEASIBILITY			
Drawing Status: PLANNING			