


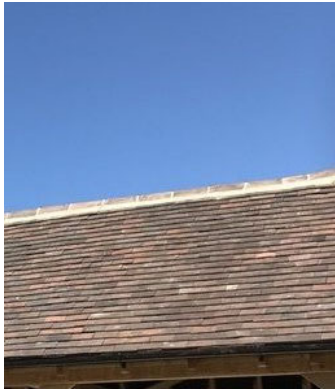


Proposed Roof Material
Roof Tiles




Proposed Timber Cladding
Rough Sawn Pine Cladding
or equal approved




Timber Garage Doors
2 no. 2.885m (w) x 2.2m(h)

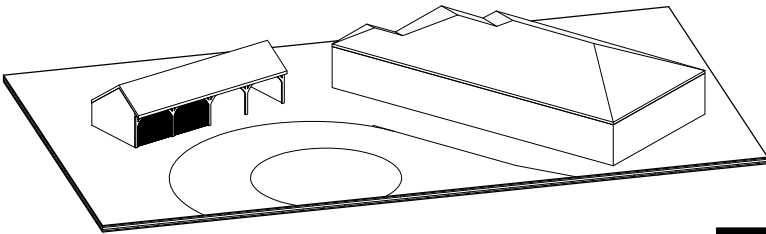


3D 3D Massing

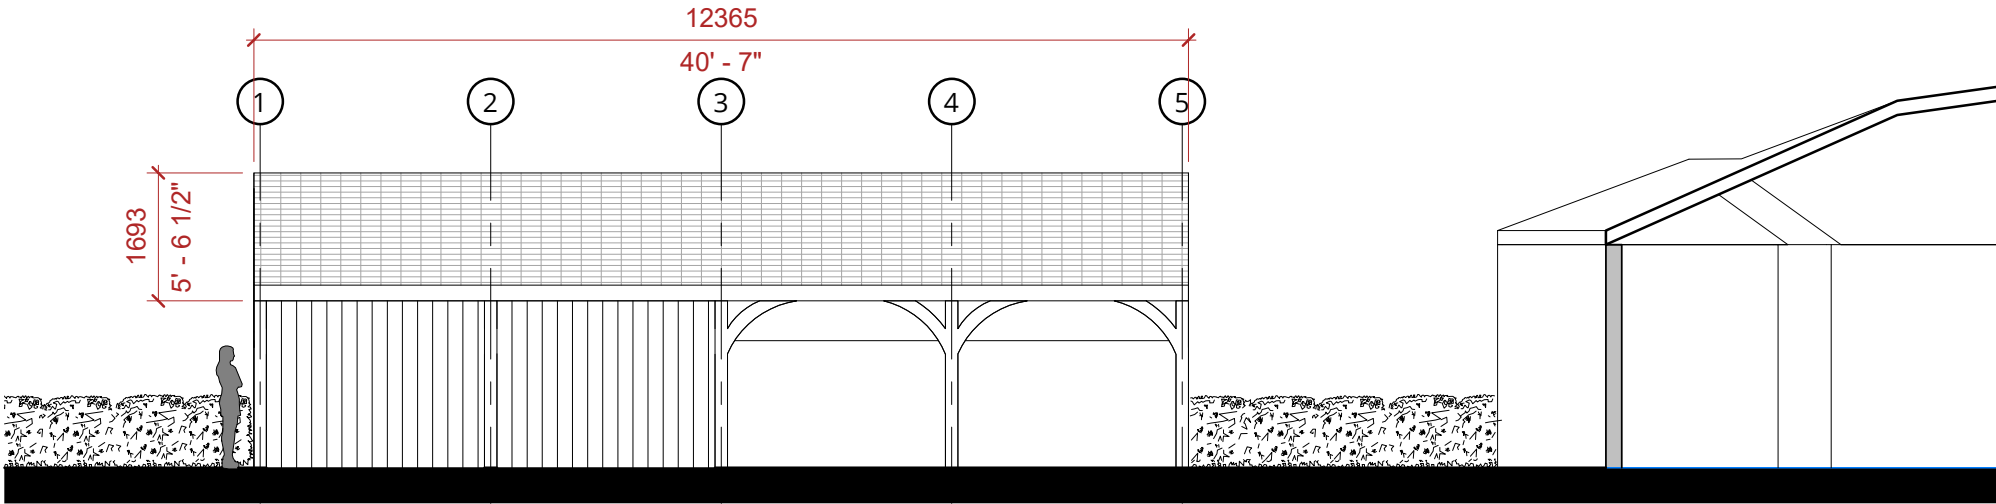


1 Proposed Front Elevation
1 : 100

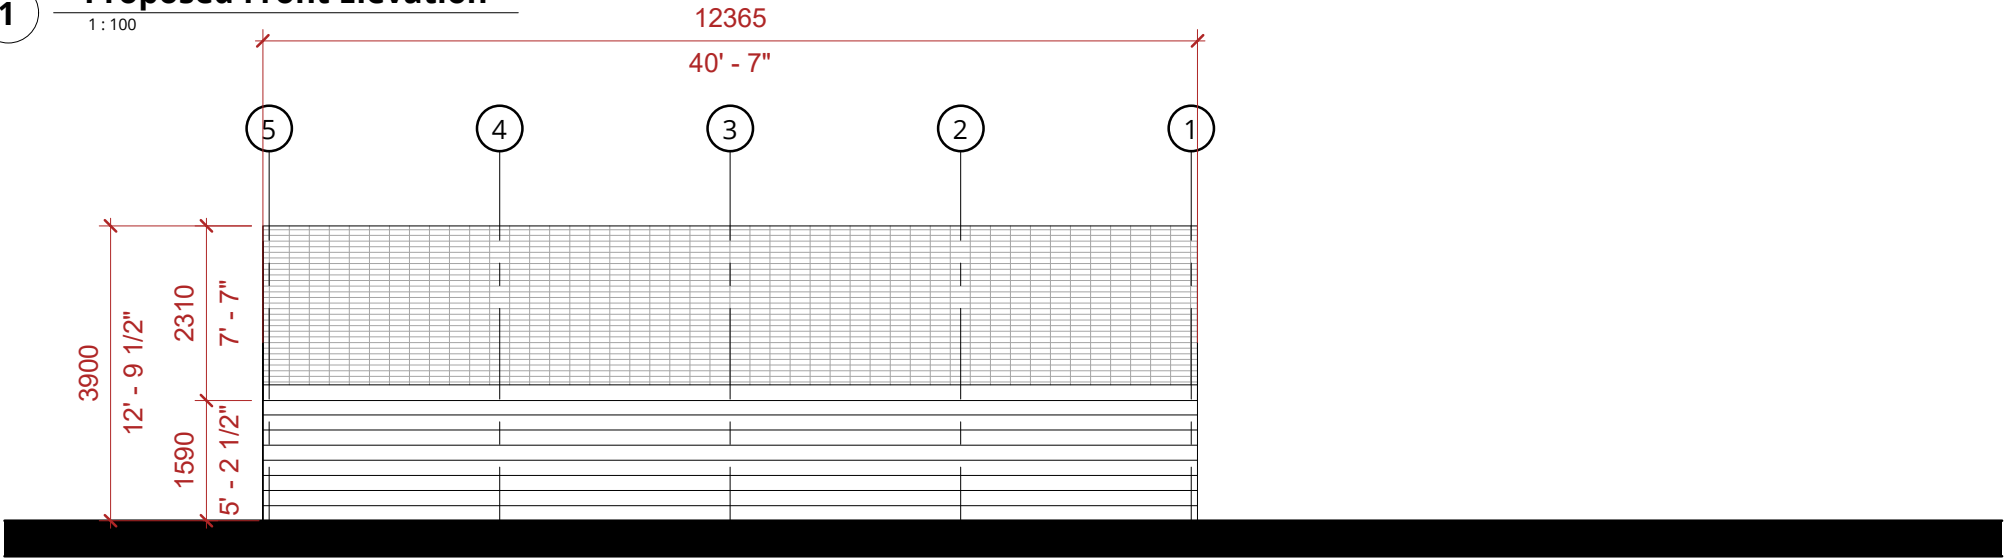


2 Proposed Rear Elevation
1 : 100

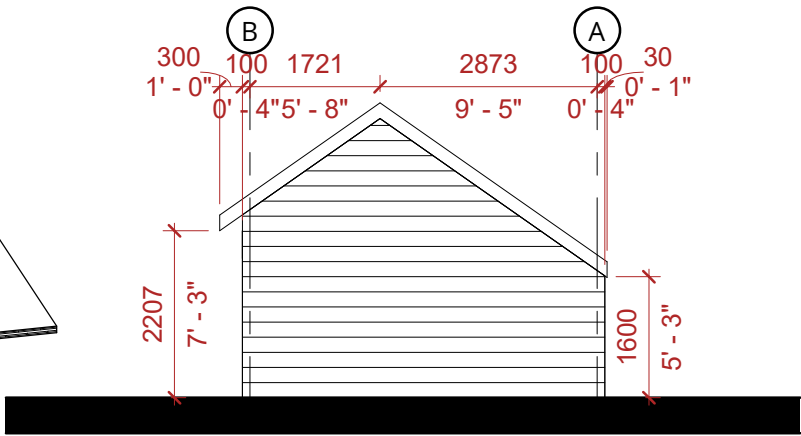

3 Proposed Side Elevation (North)
1 : 100

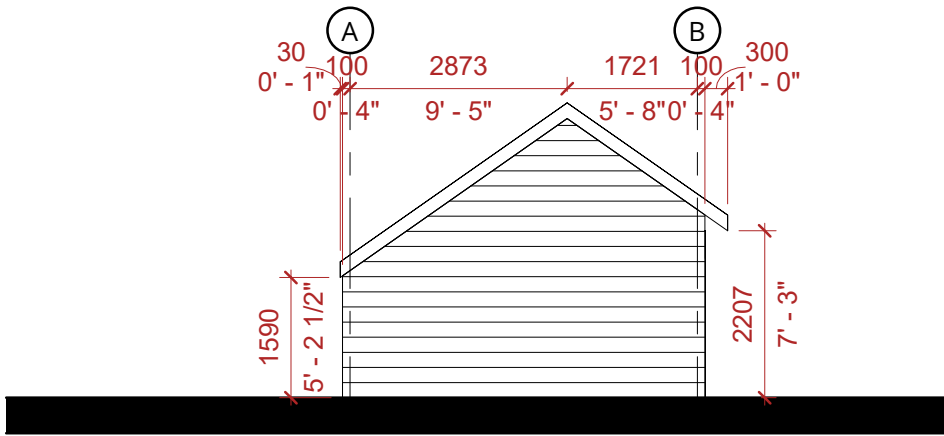

4 Proposed Side Elevation (South)
1 : 100

 

RALA SHALL HAVE NO RESPONSIBILITY FOR ANY USE MADE OF THIS DOCUMENT OTHER THAN FOR THAT WHICH IT WAS PREPARED AND ISSUED. ALL DIMENSIONS SHOULD BE CHECKED ON SITE. DO NOT SCALE FROM THIS DRAWING

ANY DRAWING ERRORS OR DIVERGENCIES SHOULD BE BROUGHT TO THE ATTENTION OF RALA AT THE ADDRESS SHOWN BELOW.

DRAWINGS SHALL BE READ IN CONJUNCTION WITH THE FOLLOWING BEFORE WORK COMMENCES:

- THE CDM DESIGN ISSUES REGISTER
- THE RALA RISK SERIES OF DRAWINGS
- THE PROJECT CDM RISK REGISTER

NOTES

POD	First Issue	RB	RB	19/09/22
REVISION	DESCRIPTION	DRAWN	CHECKED	DATE

REVISION	DESCRIPTION	DRAWN	CHECKED	DATE
----------	-------------	-------	---------	------

CLIENT

11 Hackford Close,
Brandlesholme,
Bury,
Greater Manchester,
BL8 1XP
United Kingdom

T +44 [0]7564 361 972



PROJECT TITLE The Bungalow		SCALE @ A3	
ROP JOB NUMBER P0013	ISO 27001 CLASSIFICATION Planning	1 : 100	
DRAWING TITLE Proposed Elevations & Materials		DATE FIRST ISSUED 19/09/22	
DRAWING No. BUN-RALA-ZZ-XX-DR-A-(PL)-0002		REVISION P00	