




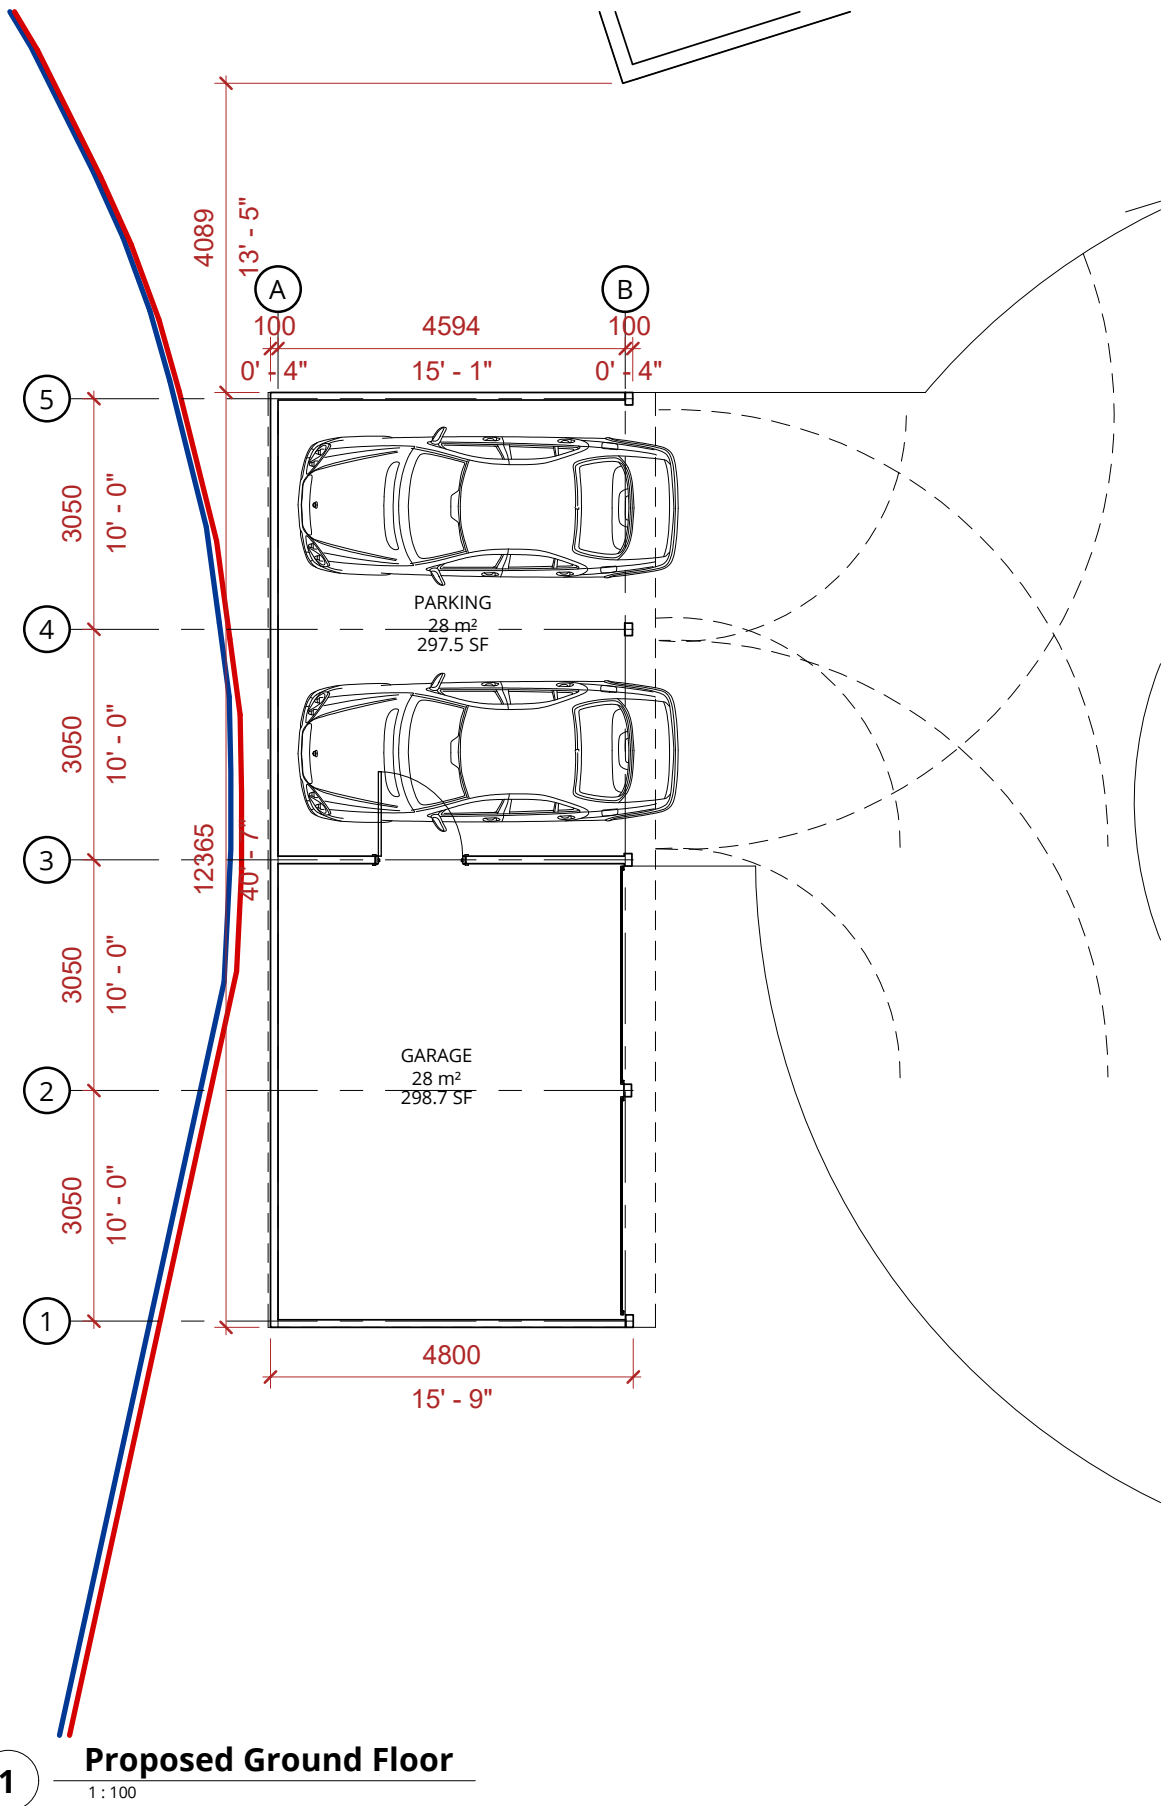

1 Proposed Ground Floor  
1 : 100

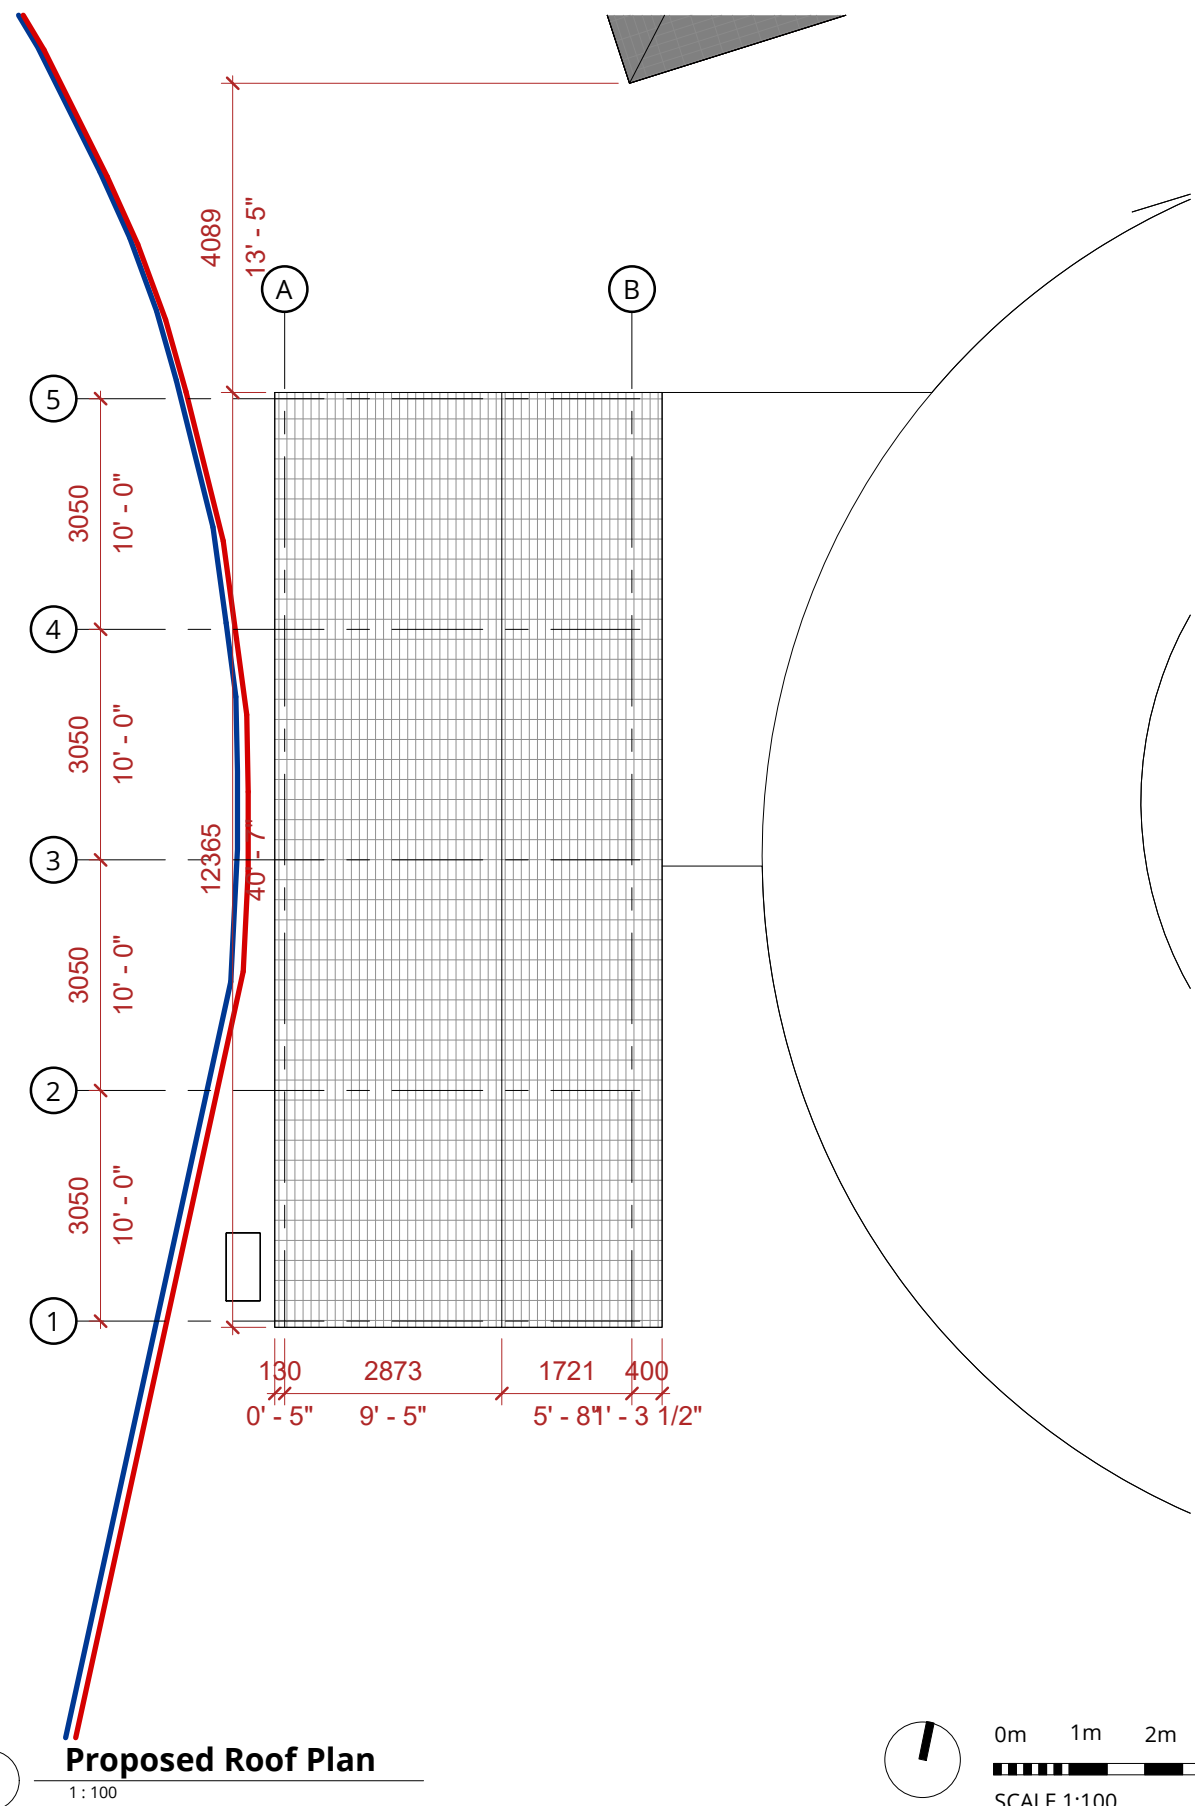

2 Proposed Roof Plan  
1 : 100

 

RALA SHALL HAVE NO RESPONSIBILITY FOR ANY USE MADE OF THIS DOCUMENT OTHER THAN FOR THAT WHICH IT WAS PREPARED AND ISSUED. ALL DIMENSIONS SHOULD BE CHECKED ON SITE. DO NOT SCALE FROM THIS DRAWING

ANY DRAWING ERRORS OR DIVERGENCIES SHOULD BE BROUGHT TO THE ATTENTION OF RALA AT THE ADDRESS SHOWN BELOW.

DRAWINGS SHALL BE READ IN CONJUNCTION WITH THE FOLLOWING BEFORE WORK COMMENCES:

- THE CDM DESIGN ISSUES REGISTER
- THE RALA RISK SERIES OF DRAWINGS
- THE PROJECT CDM RISK REGISTER

## NOTES

|          |             |       |         |          |
|----------|-------------|-------|---------|----------|
| POD      | First Issue | RB    | RB      | 19/09/22 |
| REVISION | DESCRIPTION | DRAWN | CHECKED | DATE     |

|          |             |       |         |      |
|----------|-------------|-------|---------|------|
| REVISION | DESCRIPTION | DRAWN | CHECKED | DATE |
|----------|-------------|-------|---------|------|

|        |
|--------|
| CLIENT |
|--------|

11 Hackford Close,  
Brandlesholme,  
Bury,  
Greater Manchester,  
BL8 1XP  
United Kingdom

T +44 [0]7564 361 972



|                                              |                                      |                                                                              |
|----------------------------------------------|--------------------------------------|------------------------------------------------------------------------------|
| PROJECT TITLE<br>The Bungalow                |                                      |                                                                              |
| BDP JOB NUMBER<br>P0013                      | ISO 27001 CLASSIFICATION<br>Planning | SCALE<br>@ A3<br>1 : 100<br>DATE FIRST ISSUED<br>19/09/22<br>REVISION<br>P00 |
| DRAWING TITLE<br>Proposed Plans              |                                      |                                                                              |
| DRAWING No.<br>BUN-RALA-ZZ-XX-DR-A-(PL)-0001 |                                      |                                                                              |