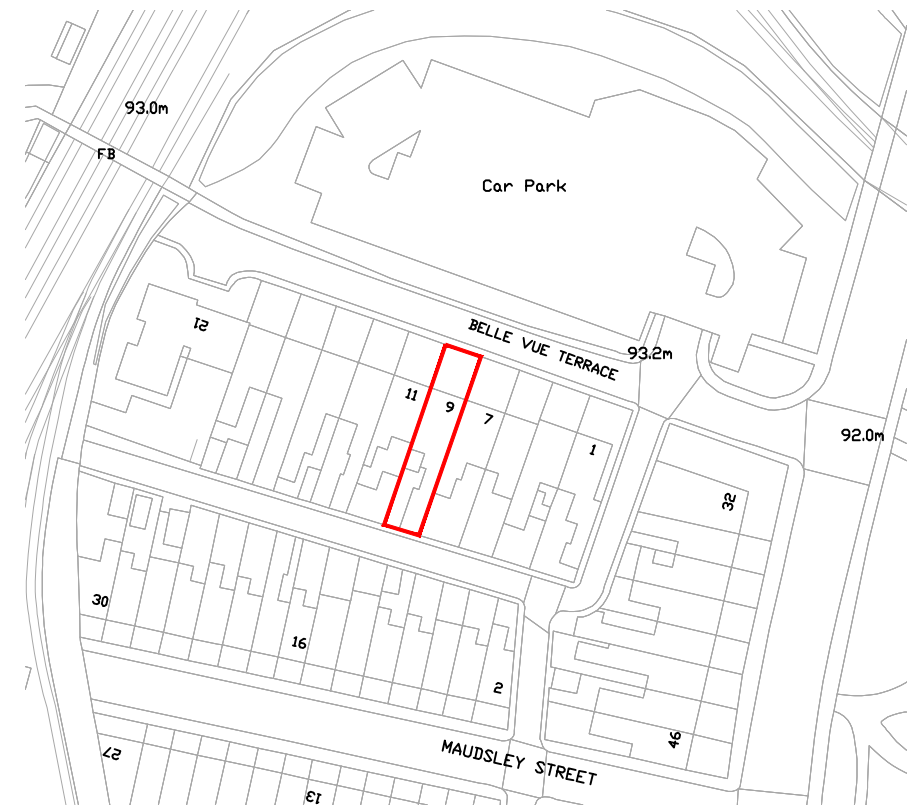
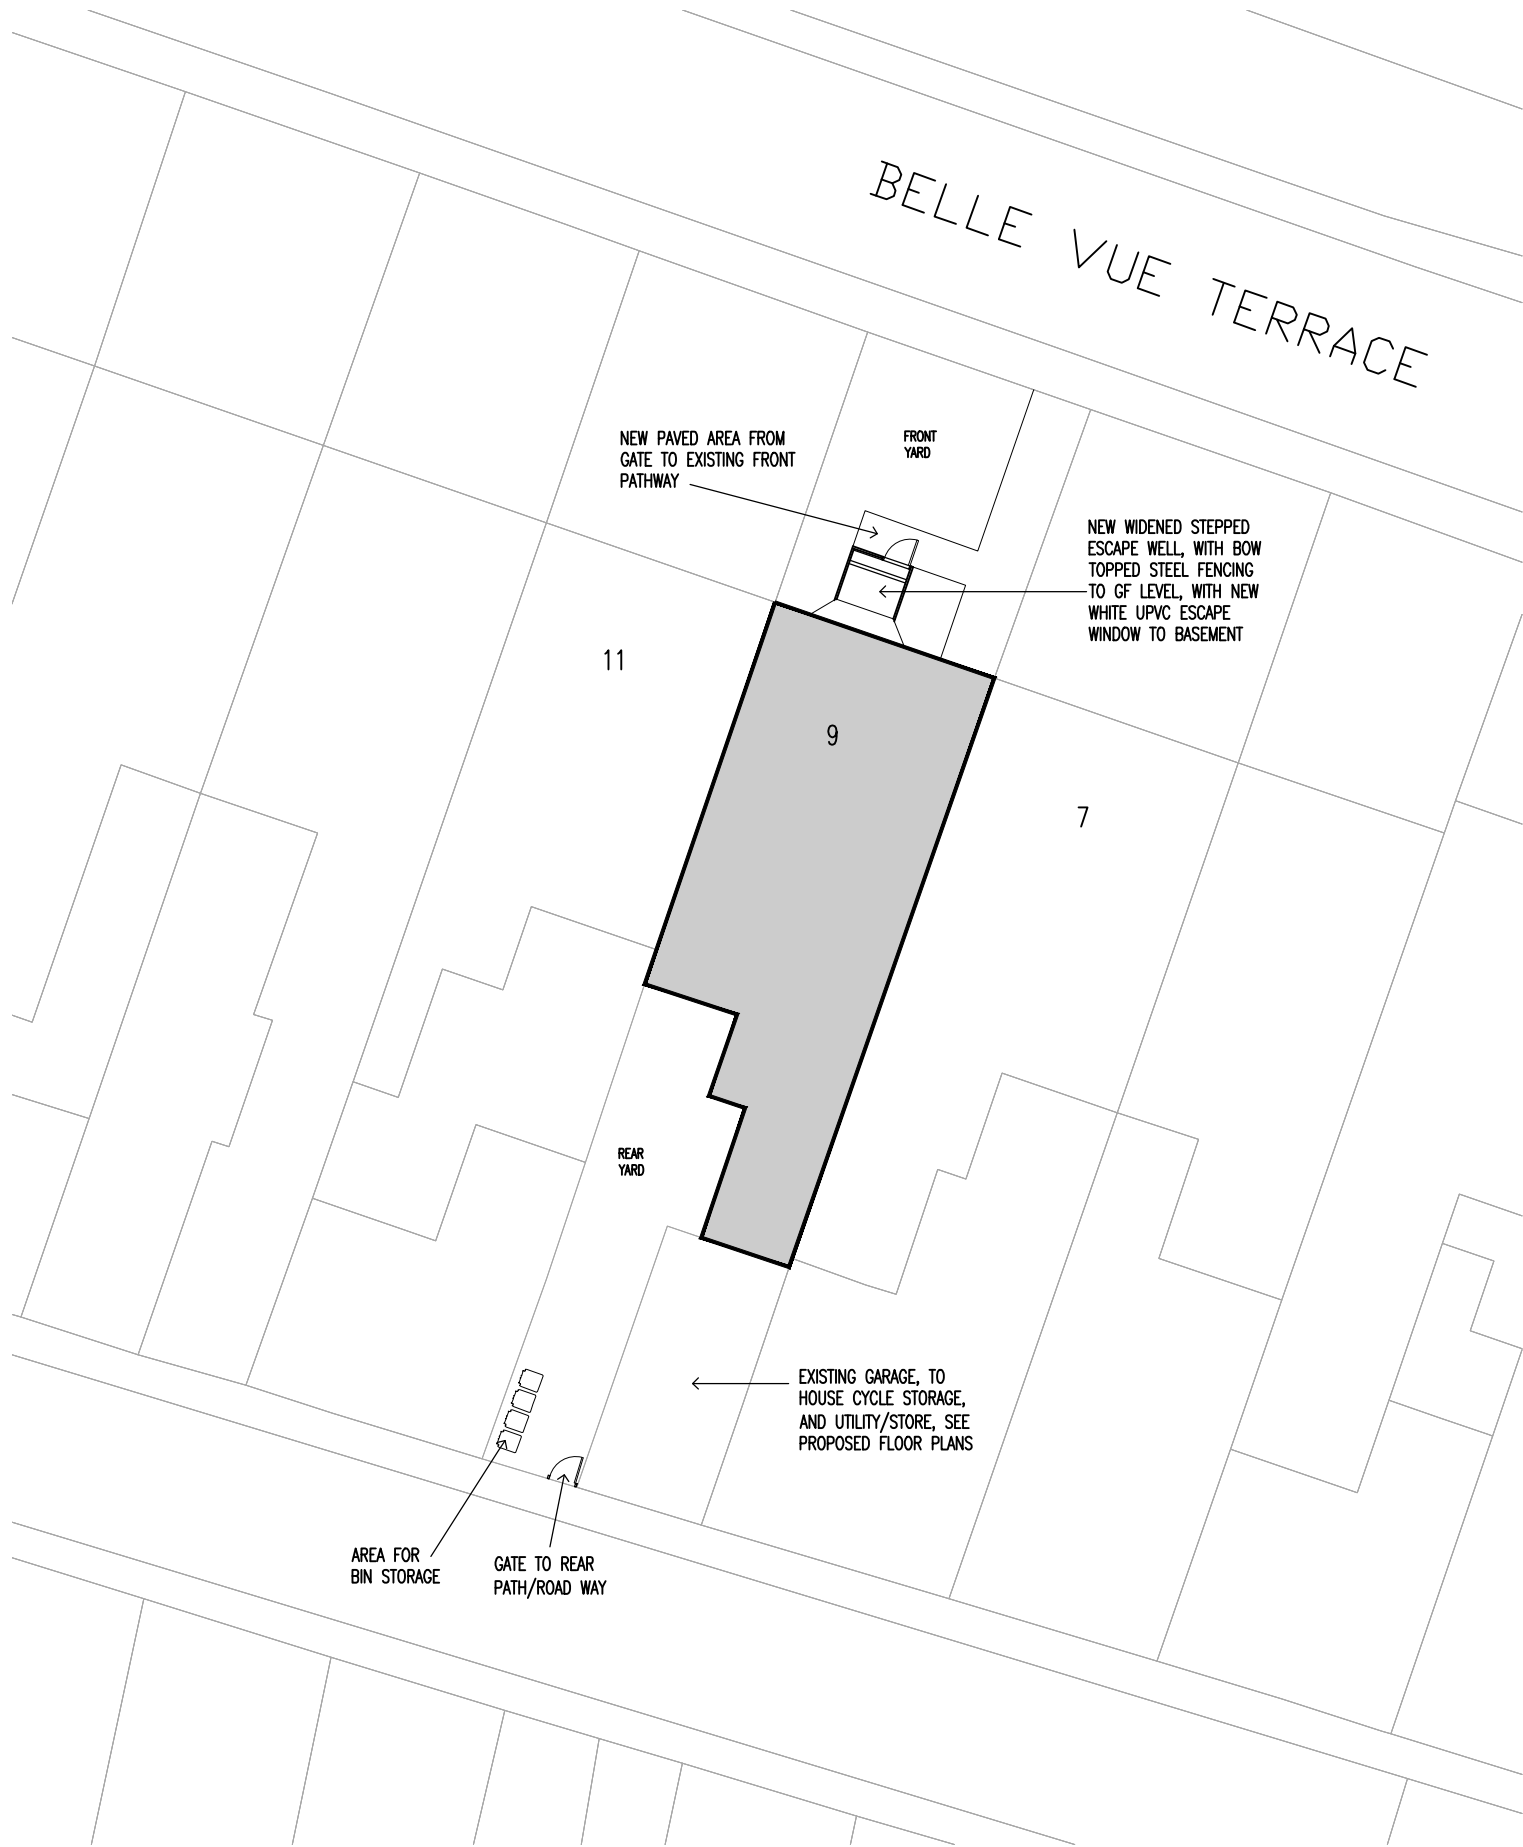


Rev	Amendments	Date	Ints
Mark Gordon Design + Associates			
Project 9 BELLE VUE TERRACE, BURY, BL9 0SY			
Drawing Title SITE LOCATION PLAN PROPOSED SITE PLAN			
Drawn	TW	Checked	—
Date	DEC 2021	Scale	@A3 1 : 100
Drawing No.	9BVT/200/BR	Rev.	