



NOTES

- This drawing is copyright. No unauthorised copying of drawing without the express permission of the architect.
- Do not scale from prints. Use figure dimensions only.
- Contractors to check all dimensions on site prior to commencement of works.
- All works to be carried out in accordance with current statutory Health and Safety Regulations.
- This drawing is to be used in conjunction with all relevant specifications or specialist drawings / documents and any discrepancies or variations are to be notified to the architect before affected work commences.


REV	AMENDMENTS	DATE
-----	------------	------

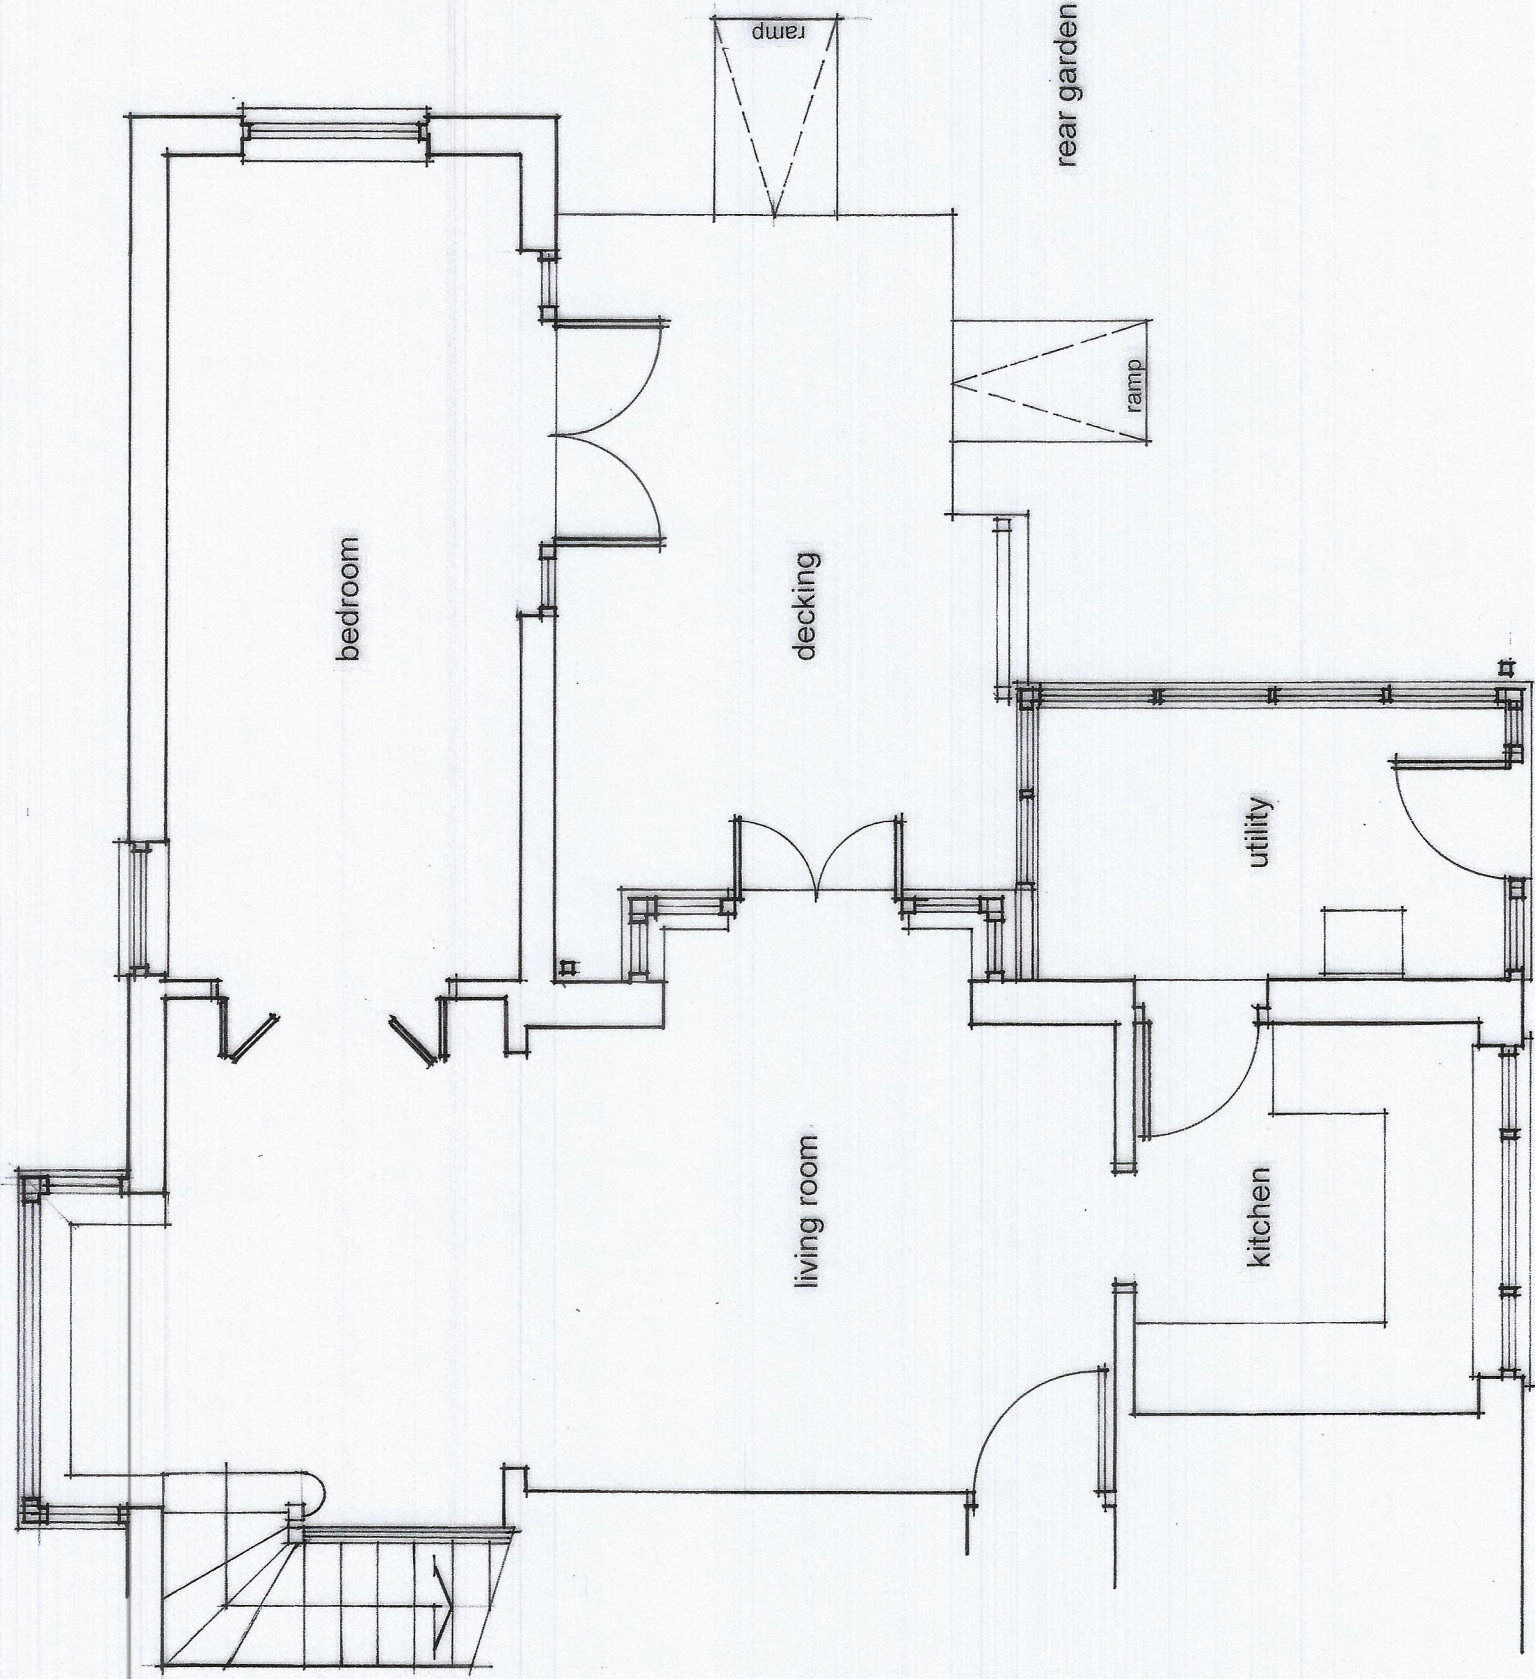

existing ground floor plan

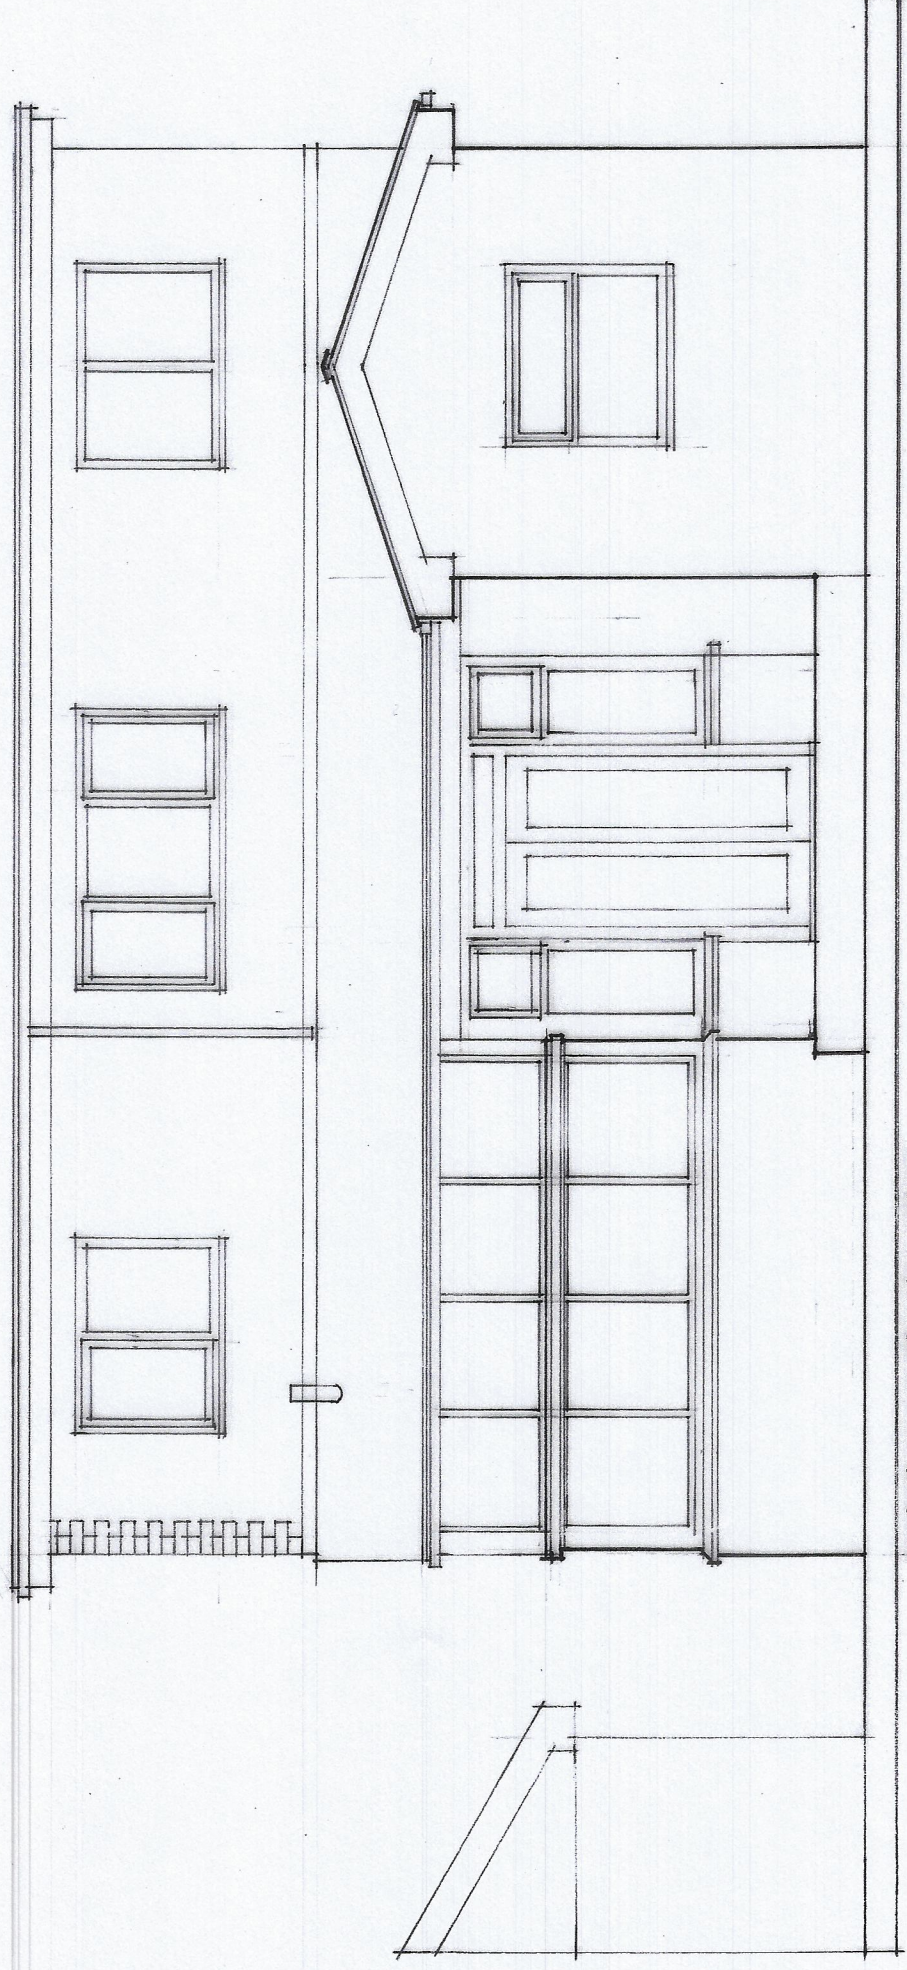

existing north elevation

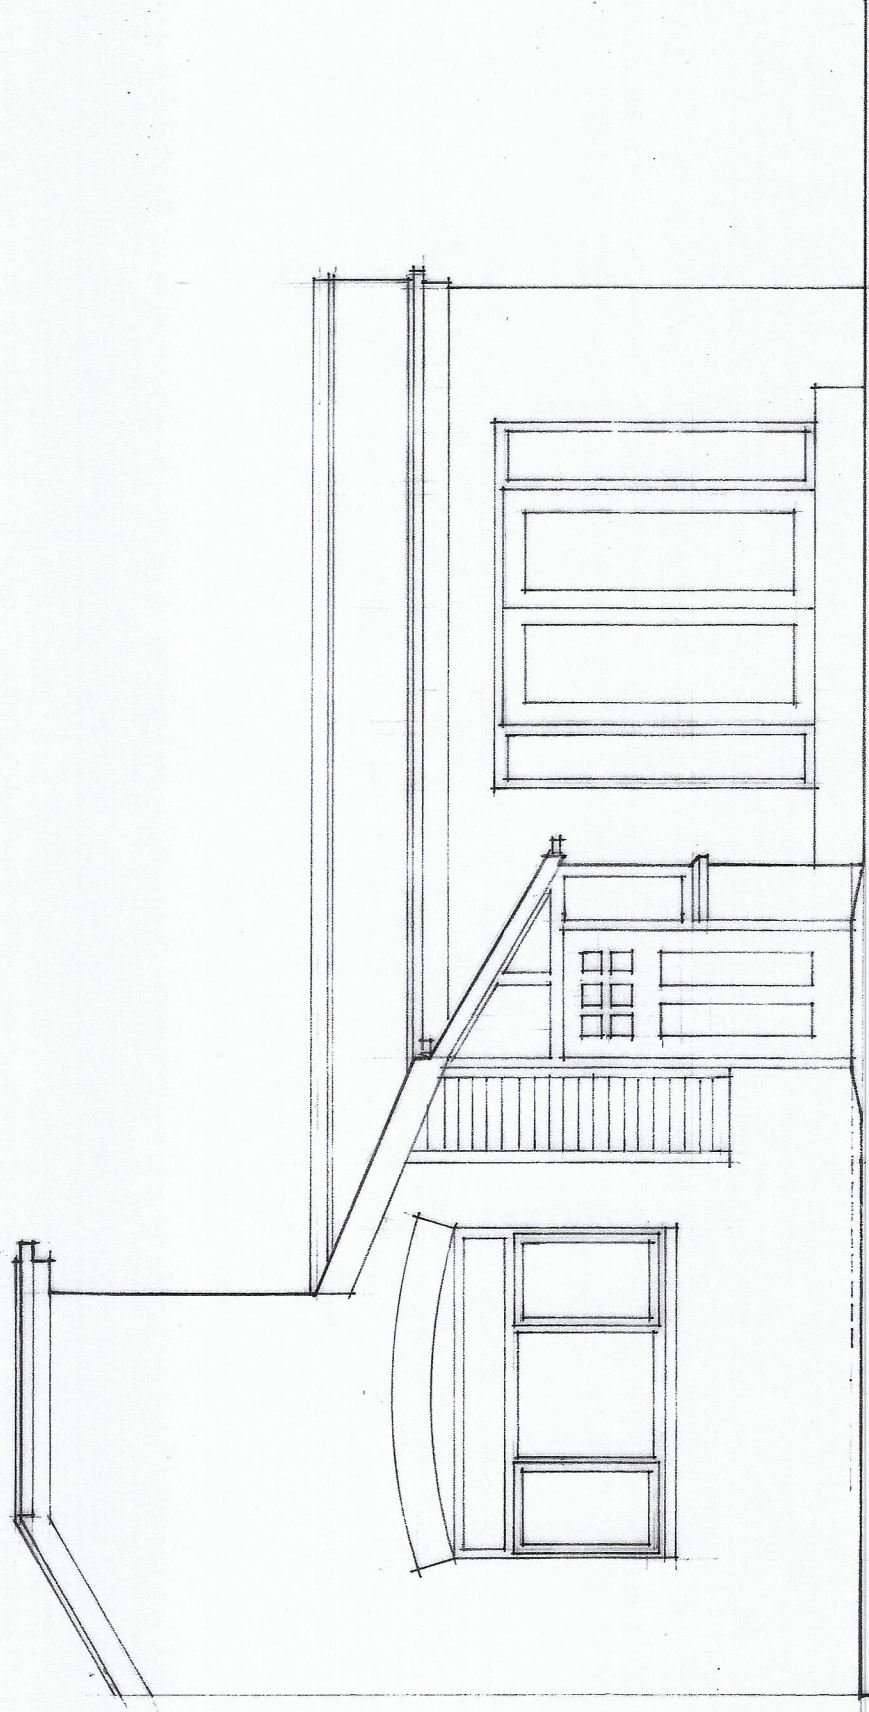

existing east elevation

Project	PROPOSED EXTENSIONS: 278 AINSWORTH ROAD, BURY
Drawing	EXISTING FLOOR LAYOUT
Client	MR & MRS M. JOHNSON
Drawn By	WJH
Scale	1:50 @ A1
Dwg No.	26 E88 01
Dwg Size	A1
Date	MARCH 2026

JOHN HOLT ARCHITECTS LTD.

3 MANCHESTER ROAD BURY LANCASHIRE BL9 0DP
TELEPHONE 0161 764 8314 FACSIMILE 0161 764 8965
E-MAIL mail@johnholtarchitects.co.uk
DO NOT SCALE DRAWING