


2710
1306

NOTES


- This drawing is copyright. No unauthorised copying of drawing without the express permission of the architect.
- Do not scale from prints. Use figure dimensions only.
- Contractors to check all dimensions on site prior to commencement of work.
- All works to be carried out in accordance with current statutory Health and Safety Regulations.
- This drawing is to be read in conjunction with all relevant consultants' and / or specialist drawings / documents and any amendments to these drawings / documents shall be notified to the architect before affected work commences.

REV. AMENDMENTS


DATE

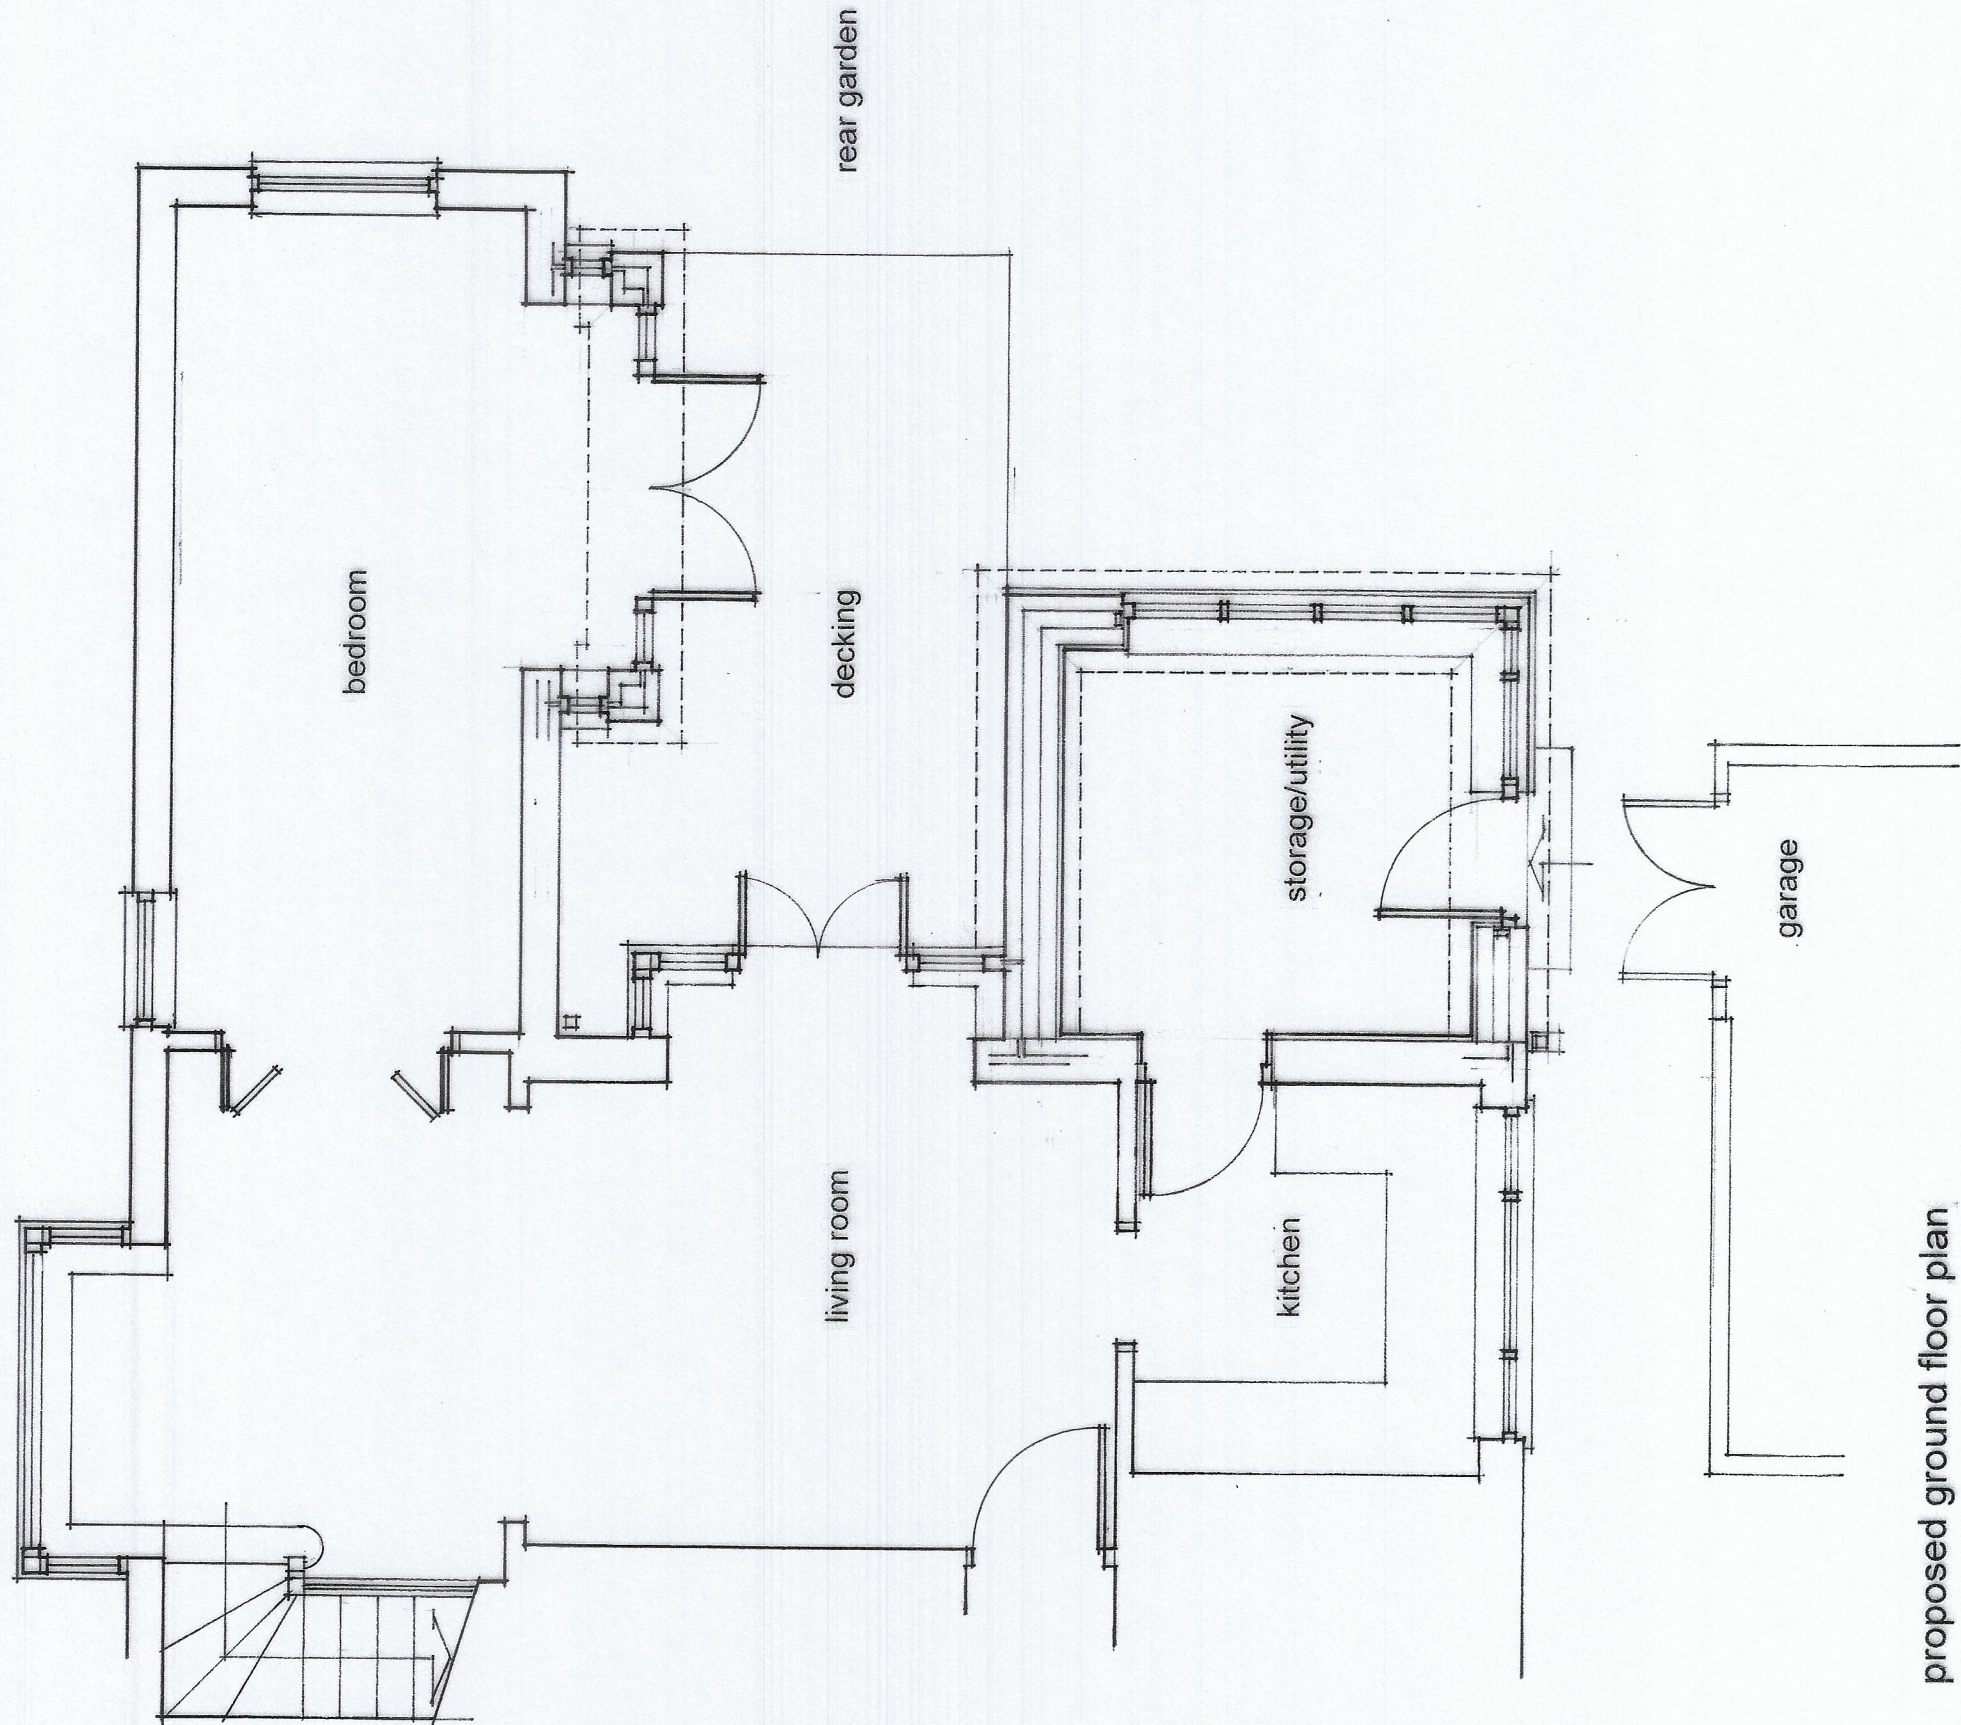

proposed ground floor plan

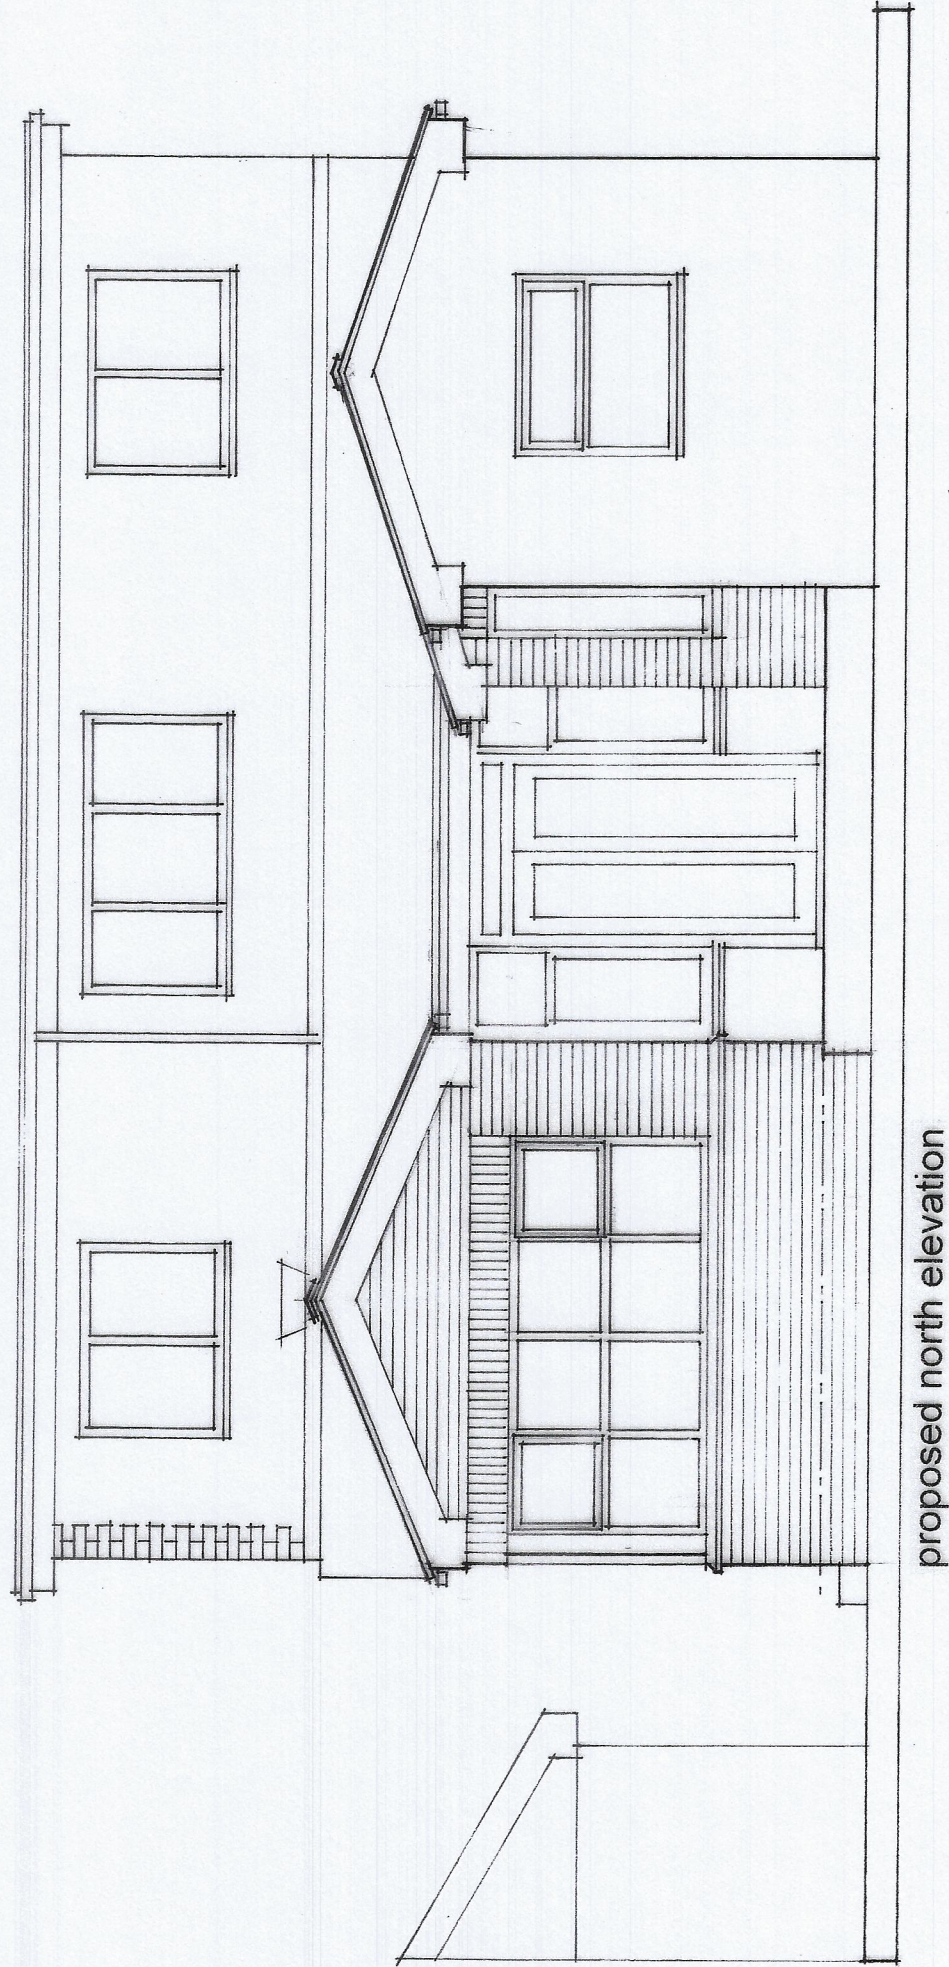

proposed north elevation

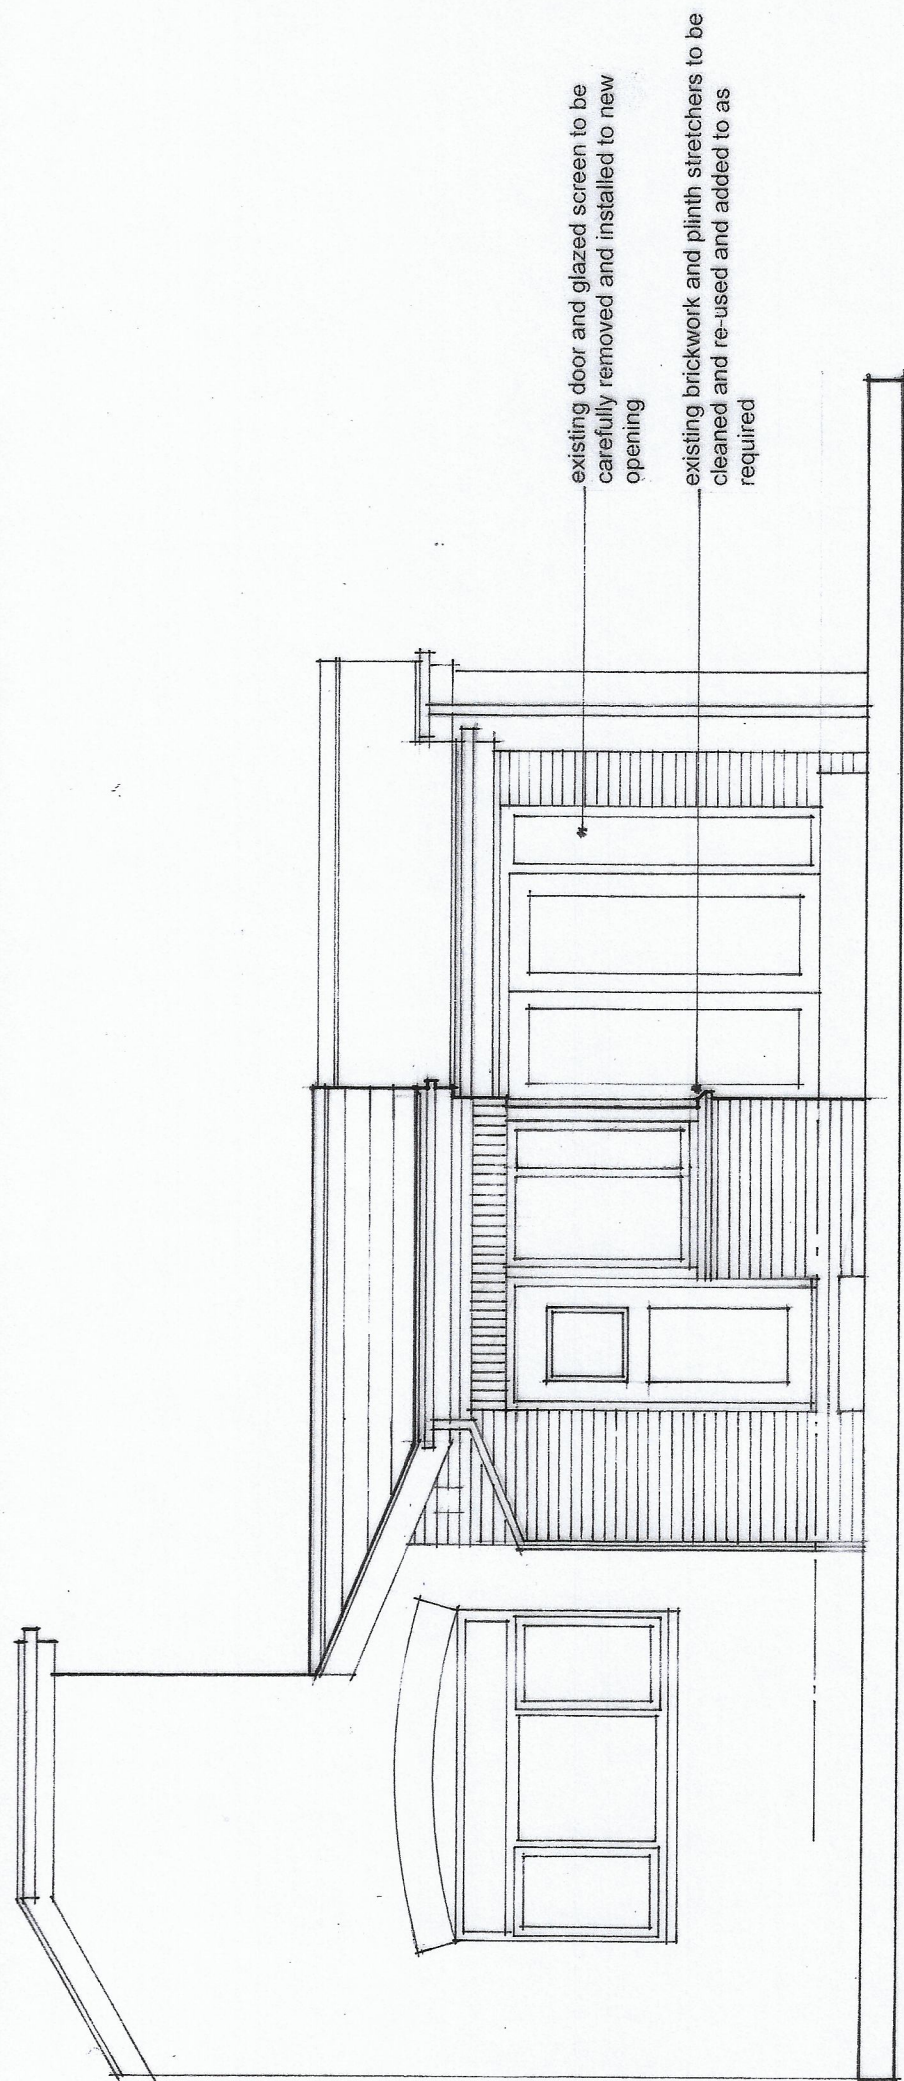

proposed east elevation

existing door and glazed screen to be carefully removed and installed to new opening

existing brickwork and plinth stretchers to be cleaned and re-used and added to as required

Project PROPOSED EXTENSIONS 279 ANNSWORTH ROAD, BURY

Drawing PROPOSED FLOOR LAYOUT

Client MR & MRS M. JOHNSON

Drawn By WJH

Scale 1:50 @ A1

Dwg. No. 26.689.02

Dwg. Size A1

Date MARCH 2026

JOHN HOLT ARCHITECTS LTD.

3 MANCHESTER ROAD BURY LANCASHIRE BL9 0DR
TELEPHONE 0161 784 8314 FACSIMILE 0161 784 6885
E-MAIL mail@johndesigns.co.uk

DO NOT SCALE DRAWING