




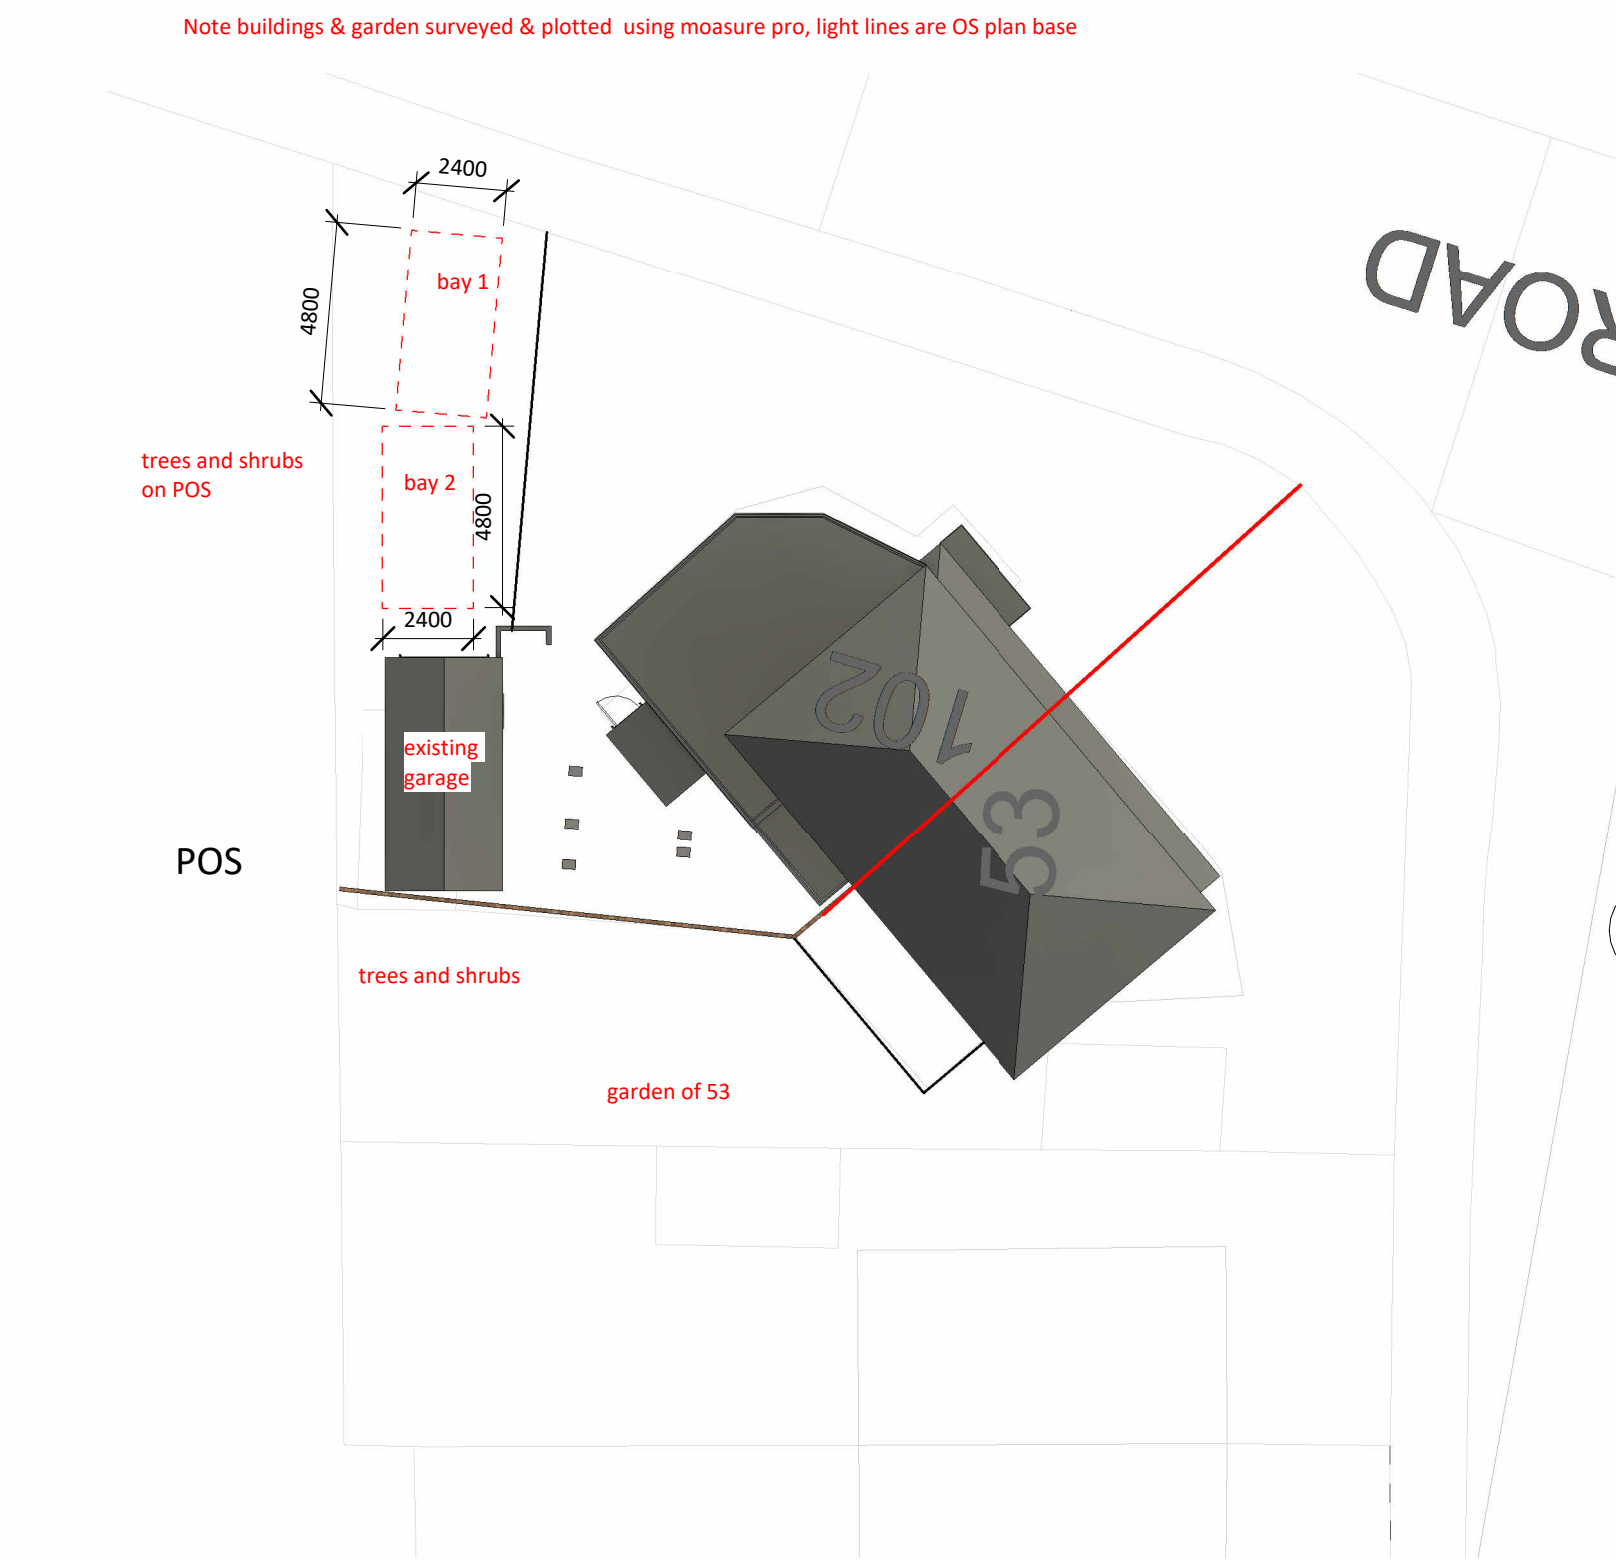


7 00 Site Plan - Existing
1 : 200

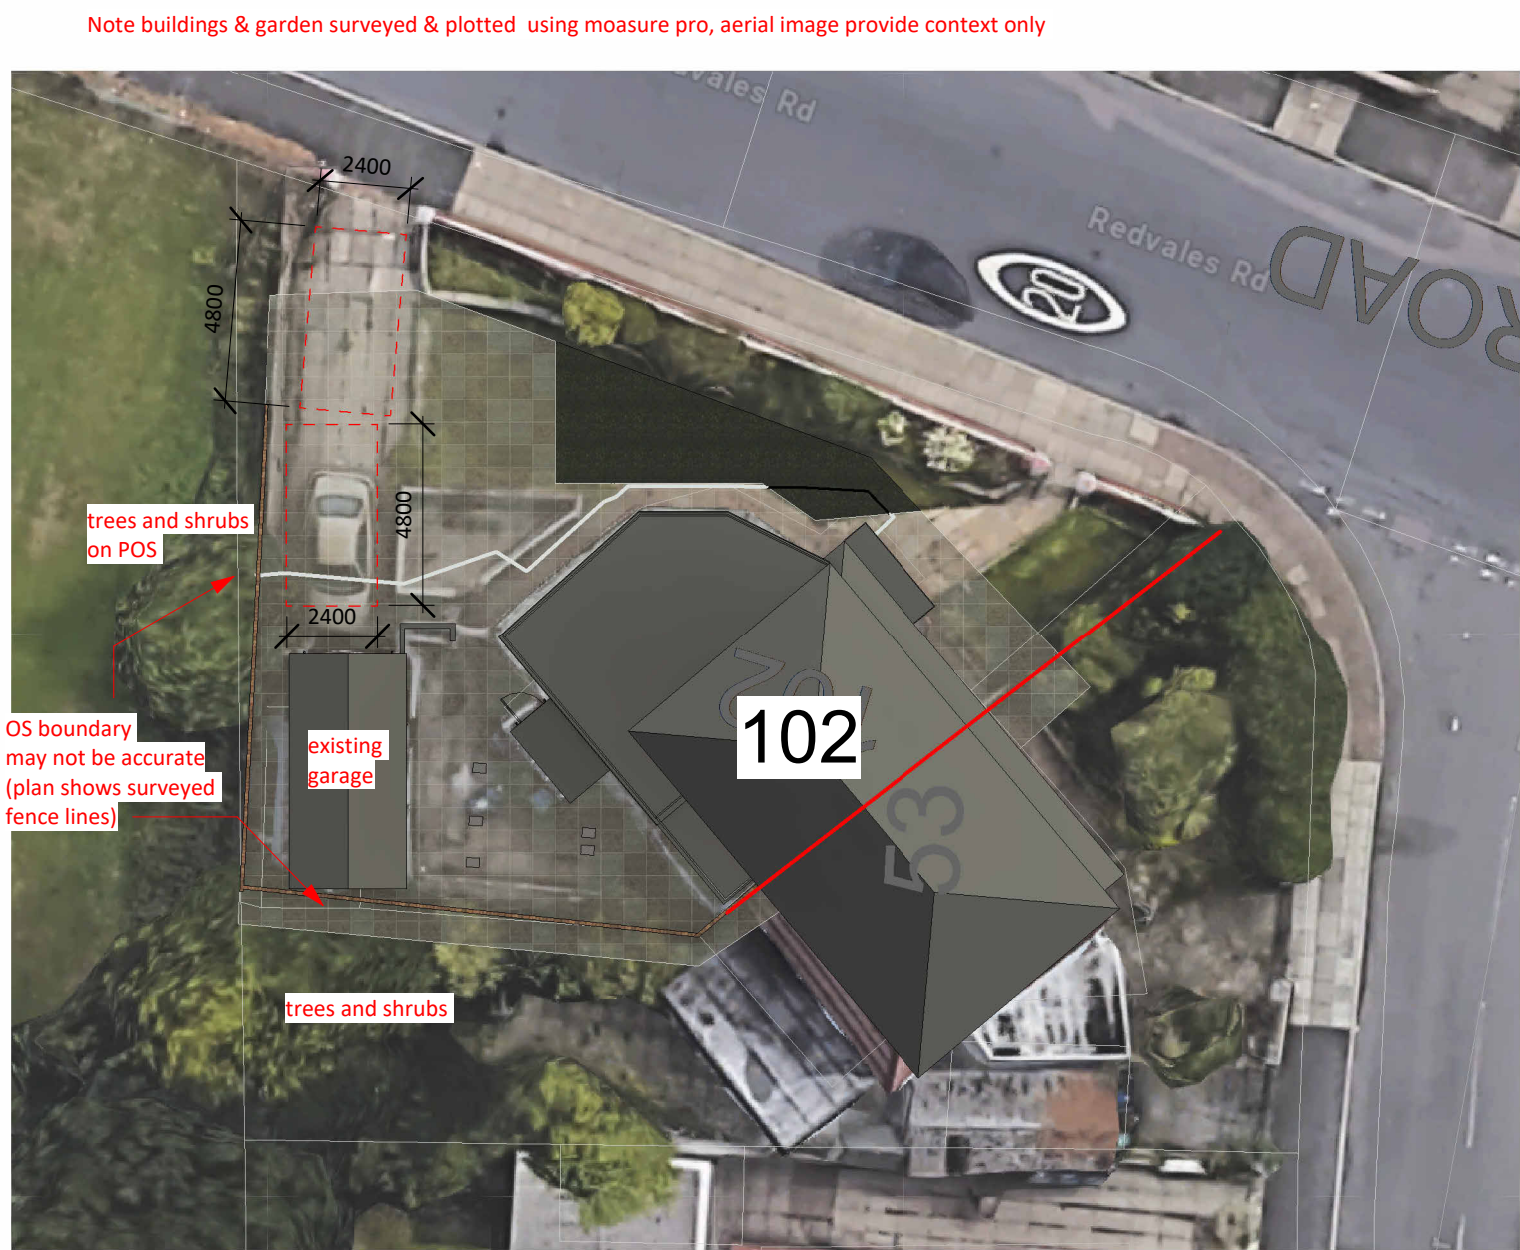


00 Site Plan - Existing (image overlay)
1 : 200

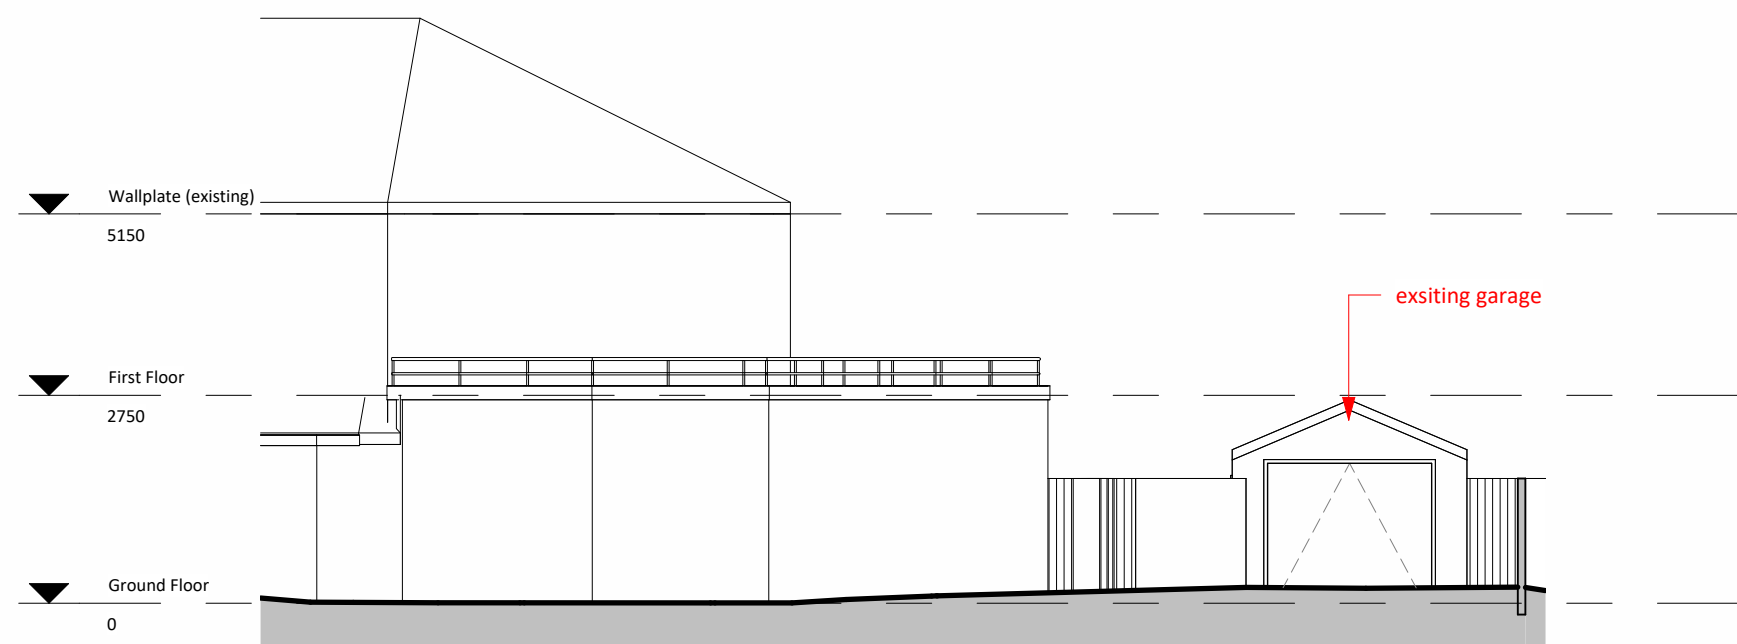


3 10 Front Existing
1 : 100

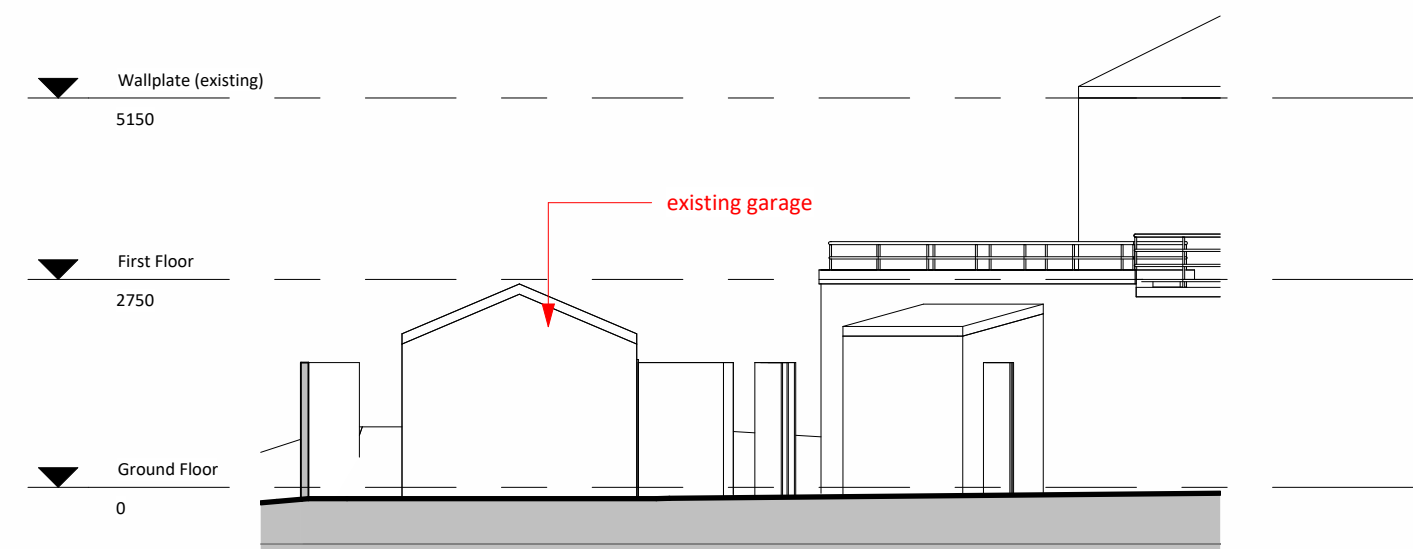


4 10 Rear Existing
1 : 100

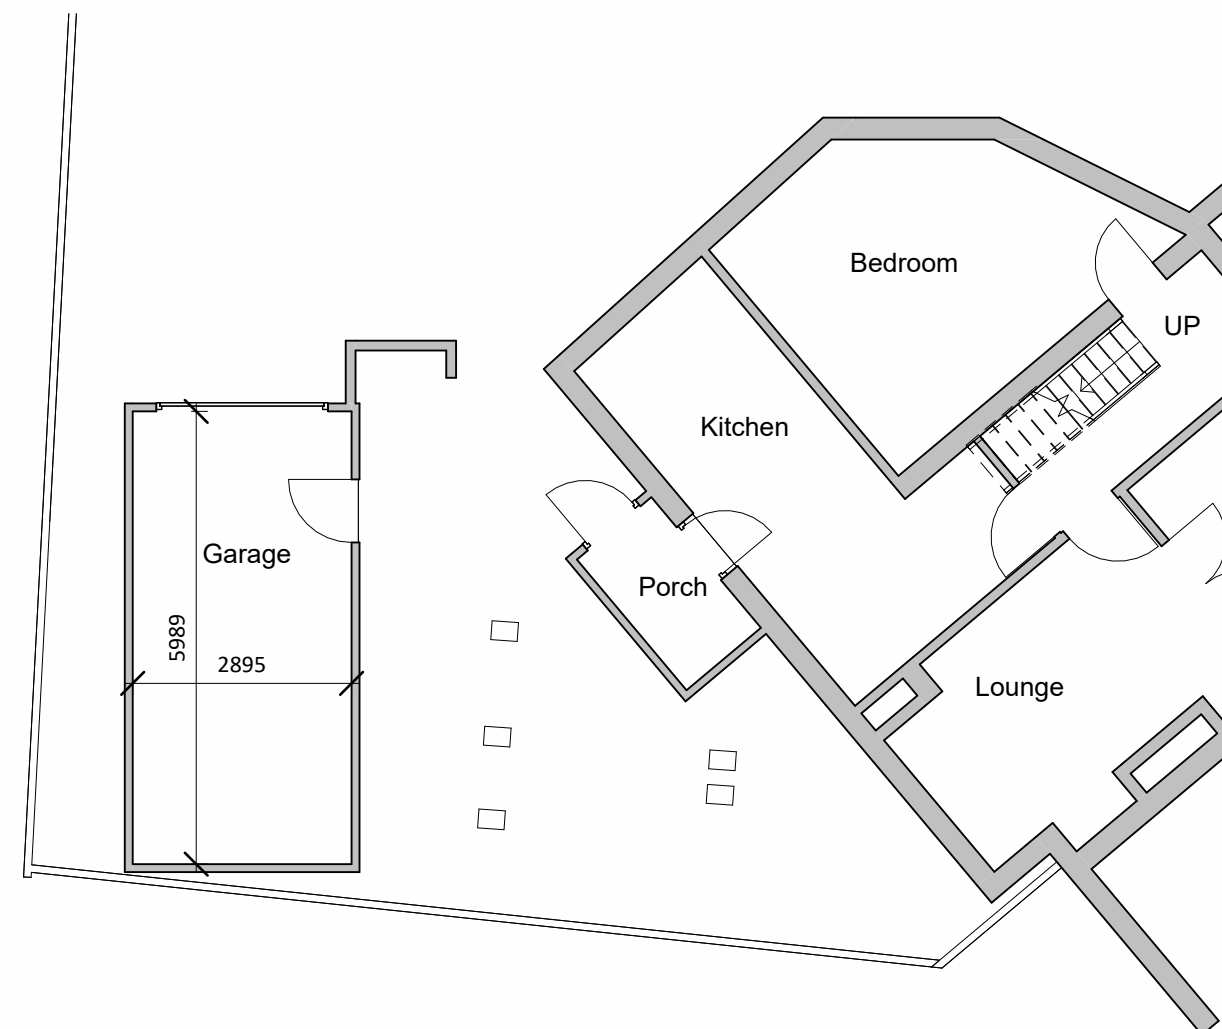

02a GF Existing
1 : 100

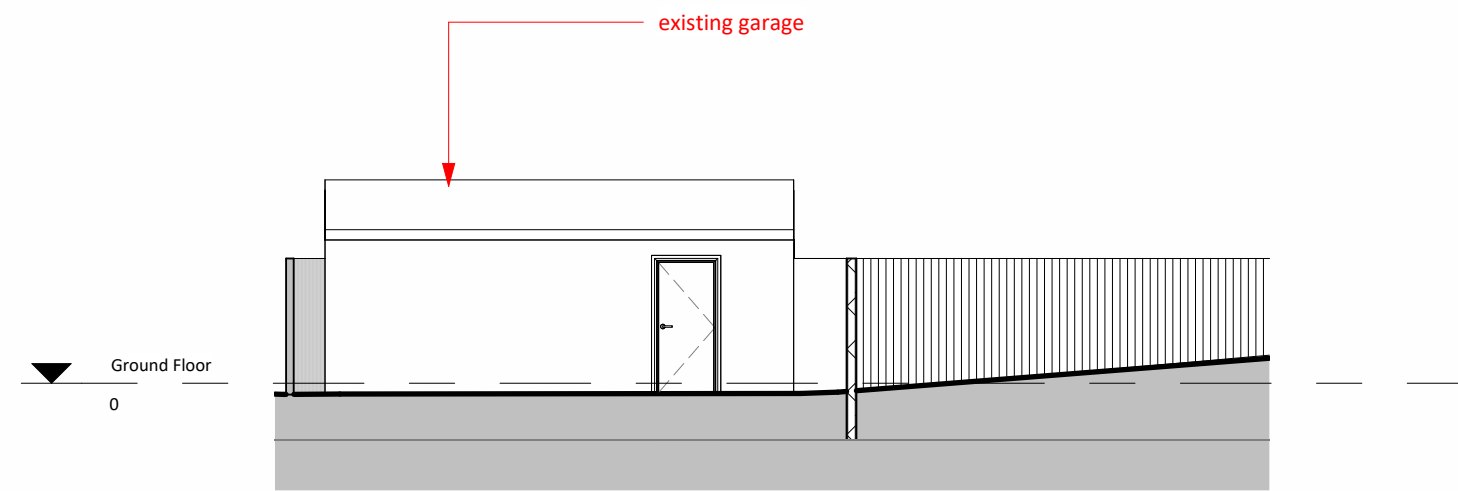

5 10 Side 1 Existing
1 : 100

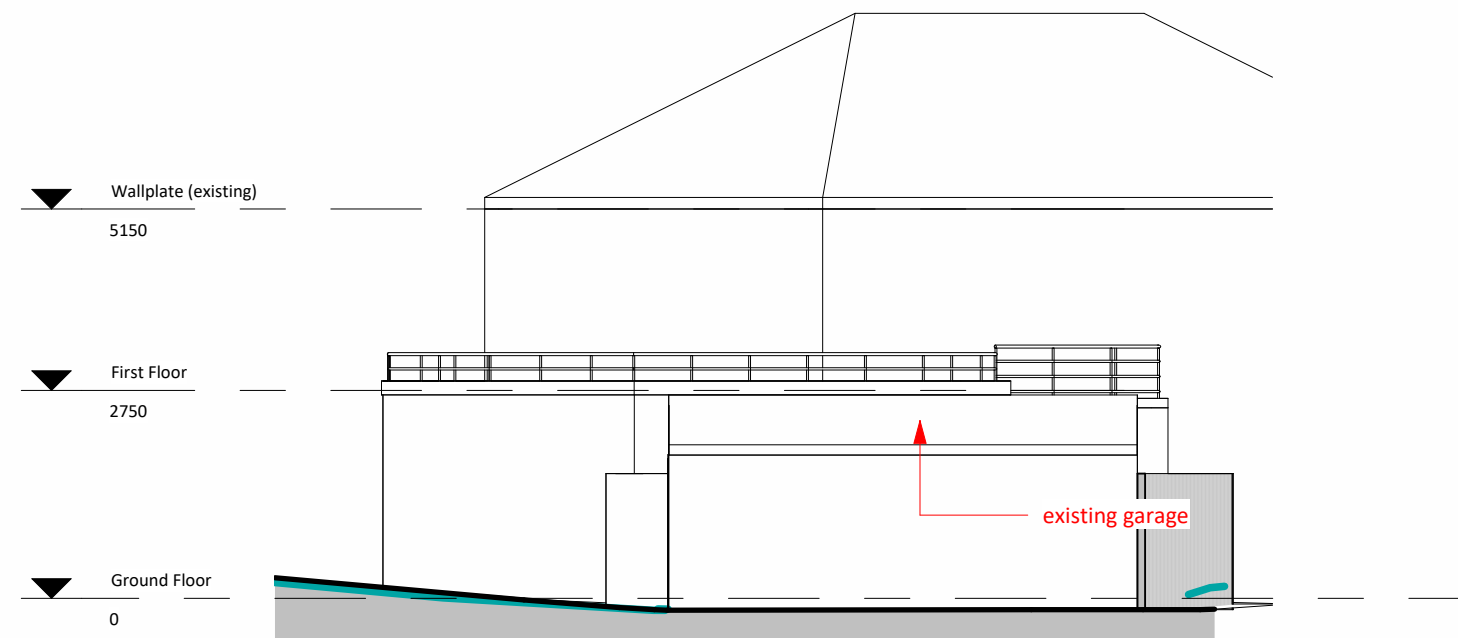

6 10 Side 2 Existing
1 : 100

NOTES

- Do not scale from this drawing.
- Due the nature of the project (existing property) dimensions may vary on site to those shown.
- The contractor and any specialist designers are responsible for checking all dimensions, tolerances etc before works commence or any materials are ordered / manufactured
- Any discrepancies to be referred to the designer.
- Refer to structural engineers drawings for all structural elements. Structural elements denoted on this drawing are for information only.
- All dimensions are structural i.e. before plaster or other finishes unless stated otherwise
- This drawing is copyright of Stonehouse Architectural Ltd and must not be reproduced without authorisation.

STONEHOUSE & CO
ARCHITECTURAL DESIGN

Rev	Description	Date
1	rear link added	04.01.24
2	annexe amended	09.02.24
3	dormer added	13.02.24

CODE	SUITABILITY DESCRIPTION
STATUS	PURPOSE OF ISSUE

PROJECT

Redvales Road, Bury

TITLE

Planning Scheme Existing


CLIENT

Mr Kayani


DRAWN BY bl	CHECKED BY bl	DATE 09/29/23
----------------	------------------	------------------

SCALE (@ A1) As indicated	PROJECT NUMBER J23-066
------------------------------	---------------------------


DRAWING NUMBER P01	REV 3
-----------------------	----------

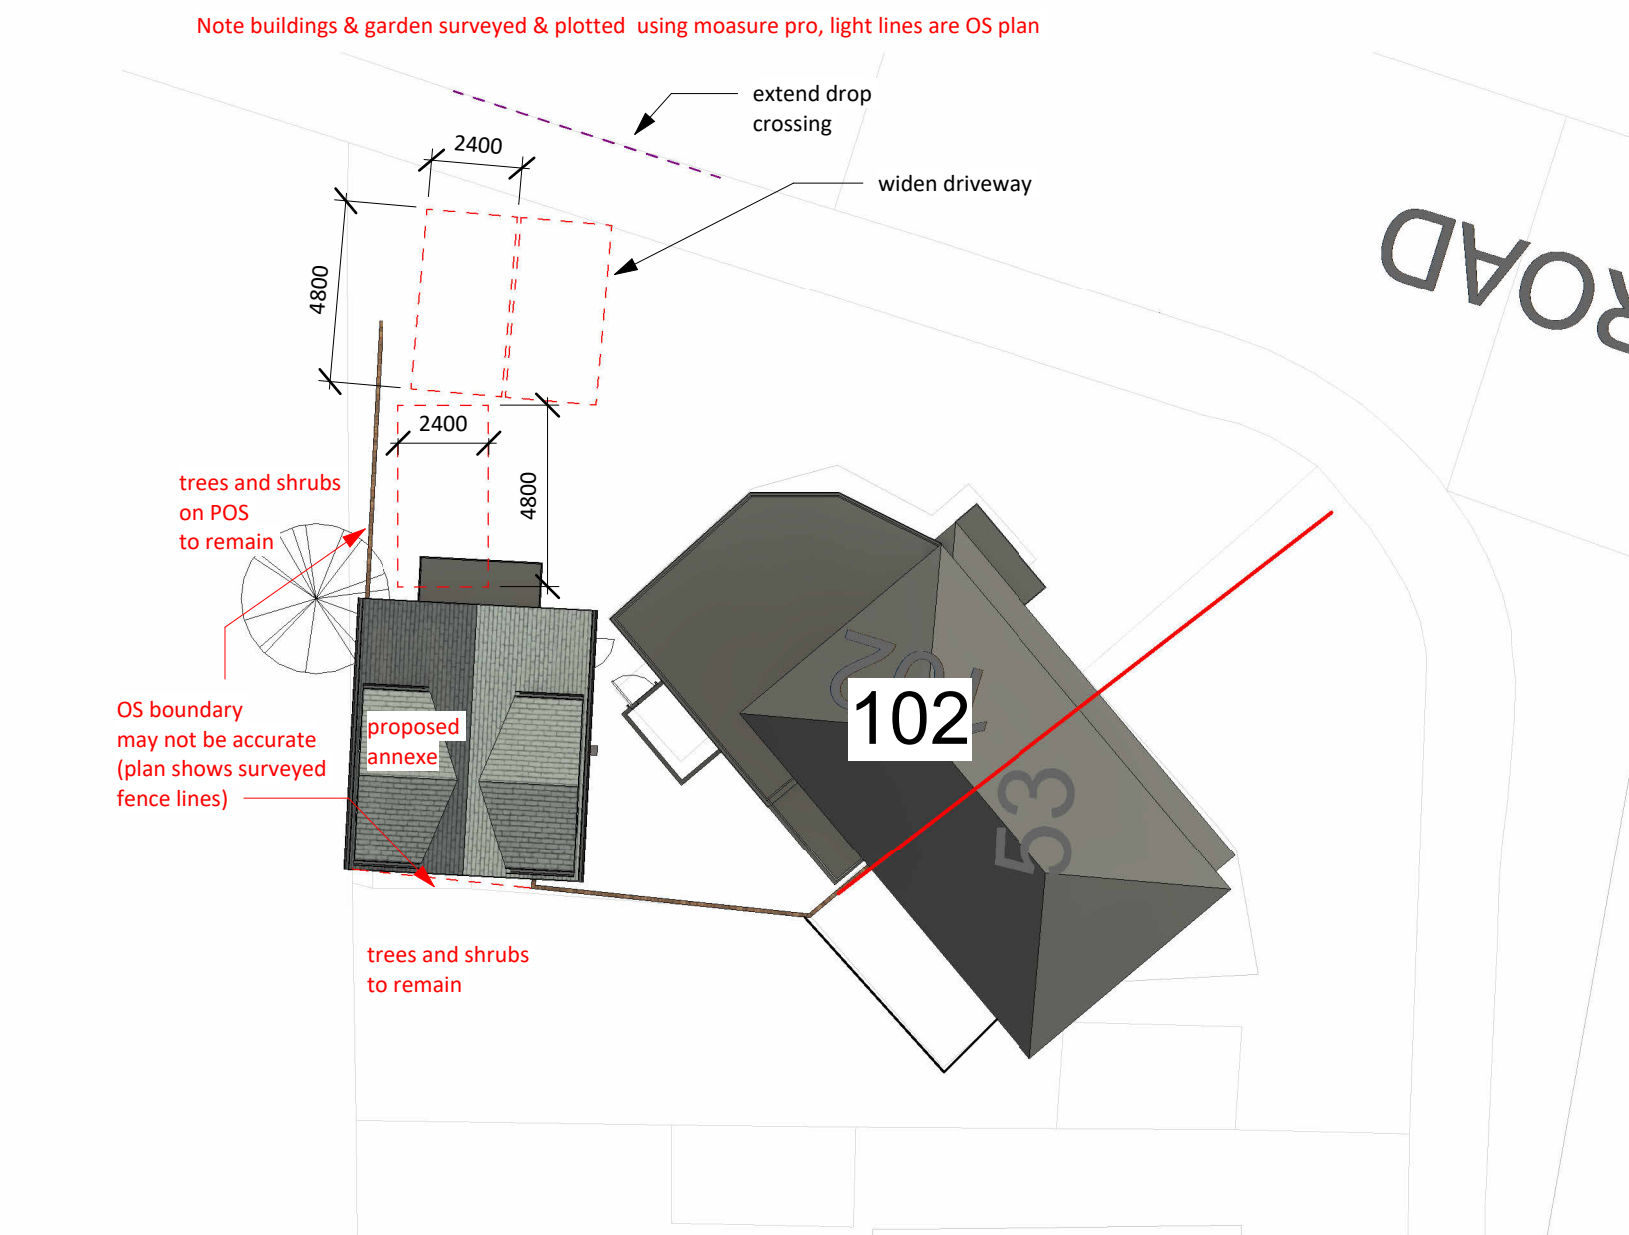

6 00 Site Plan - Proposed
1 : 200

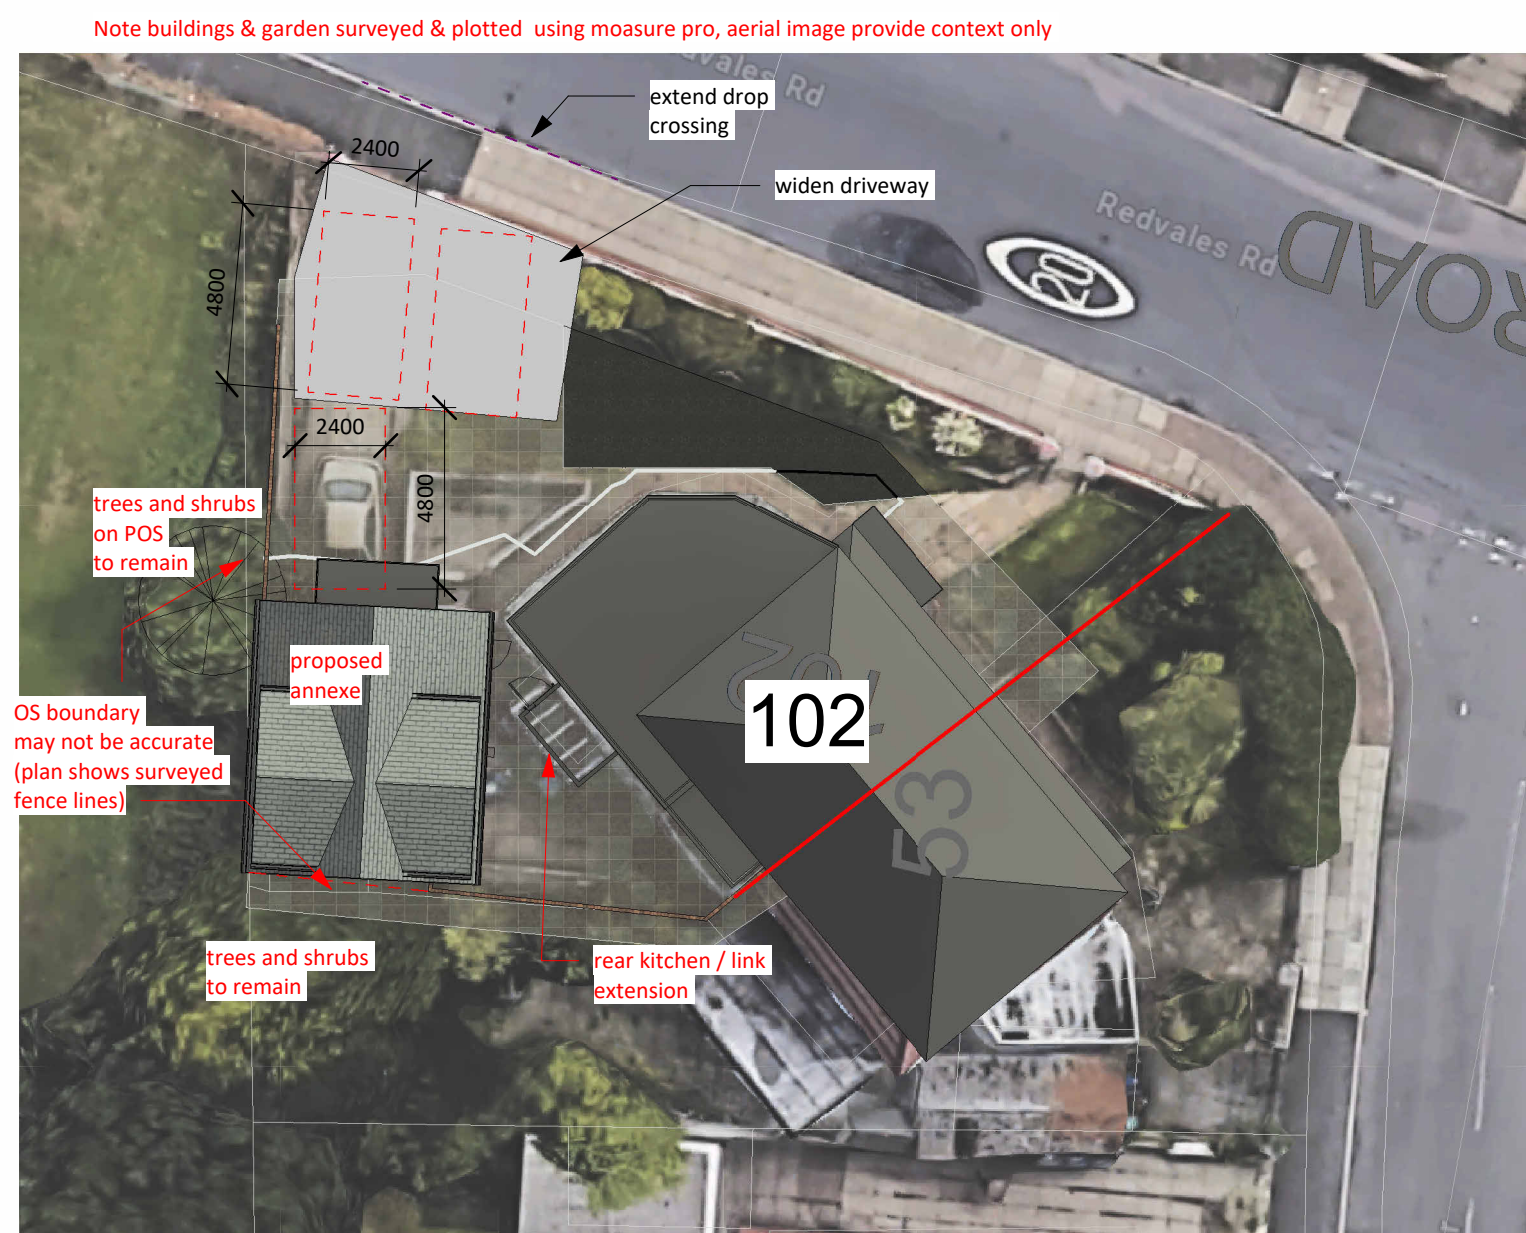


00 Site Plan - Proposed (image overlay)
1 : 200

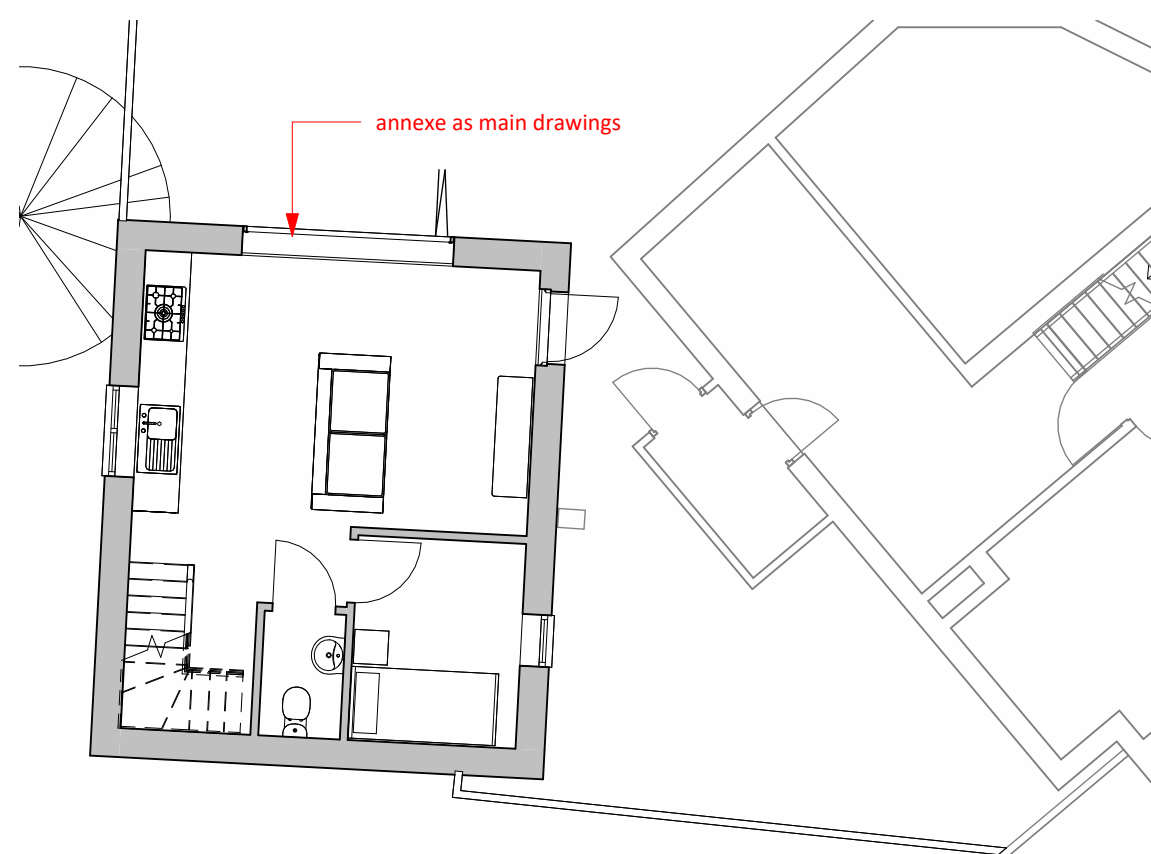


2 02b GF Proposed
1 : 100




3 11 Street Scene
1 : 100

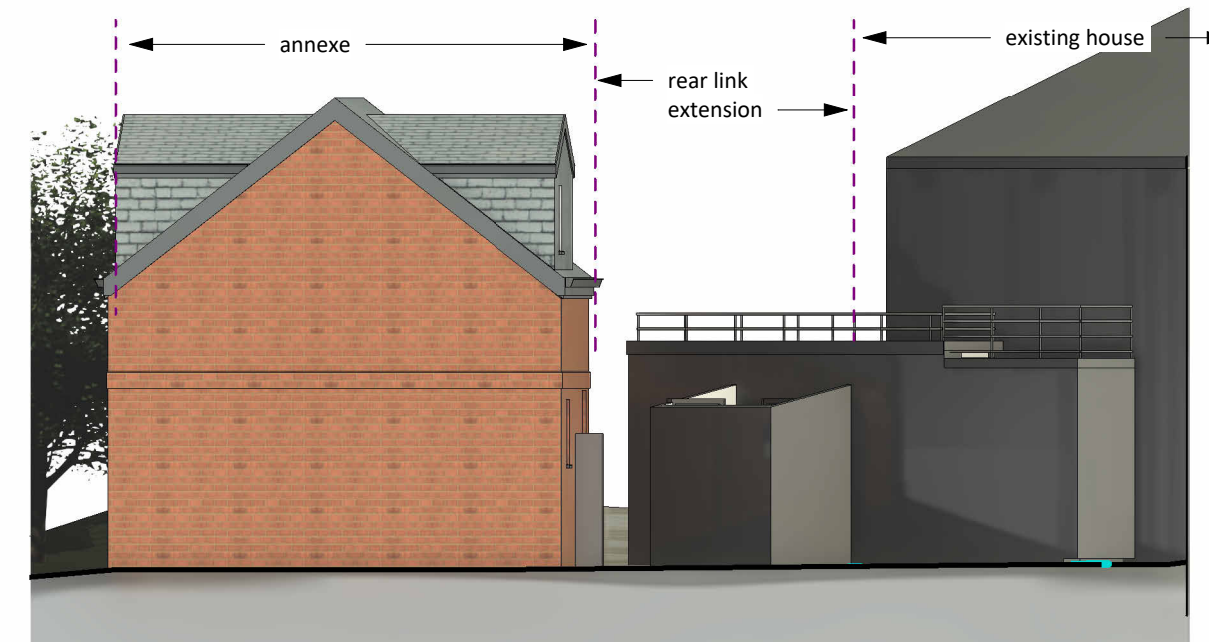

7 11 Rear Proposed
1 : 100

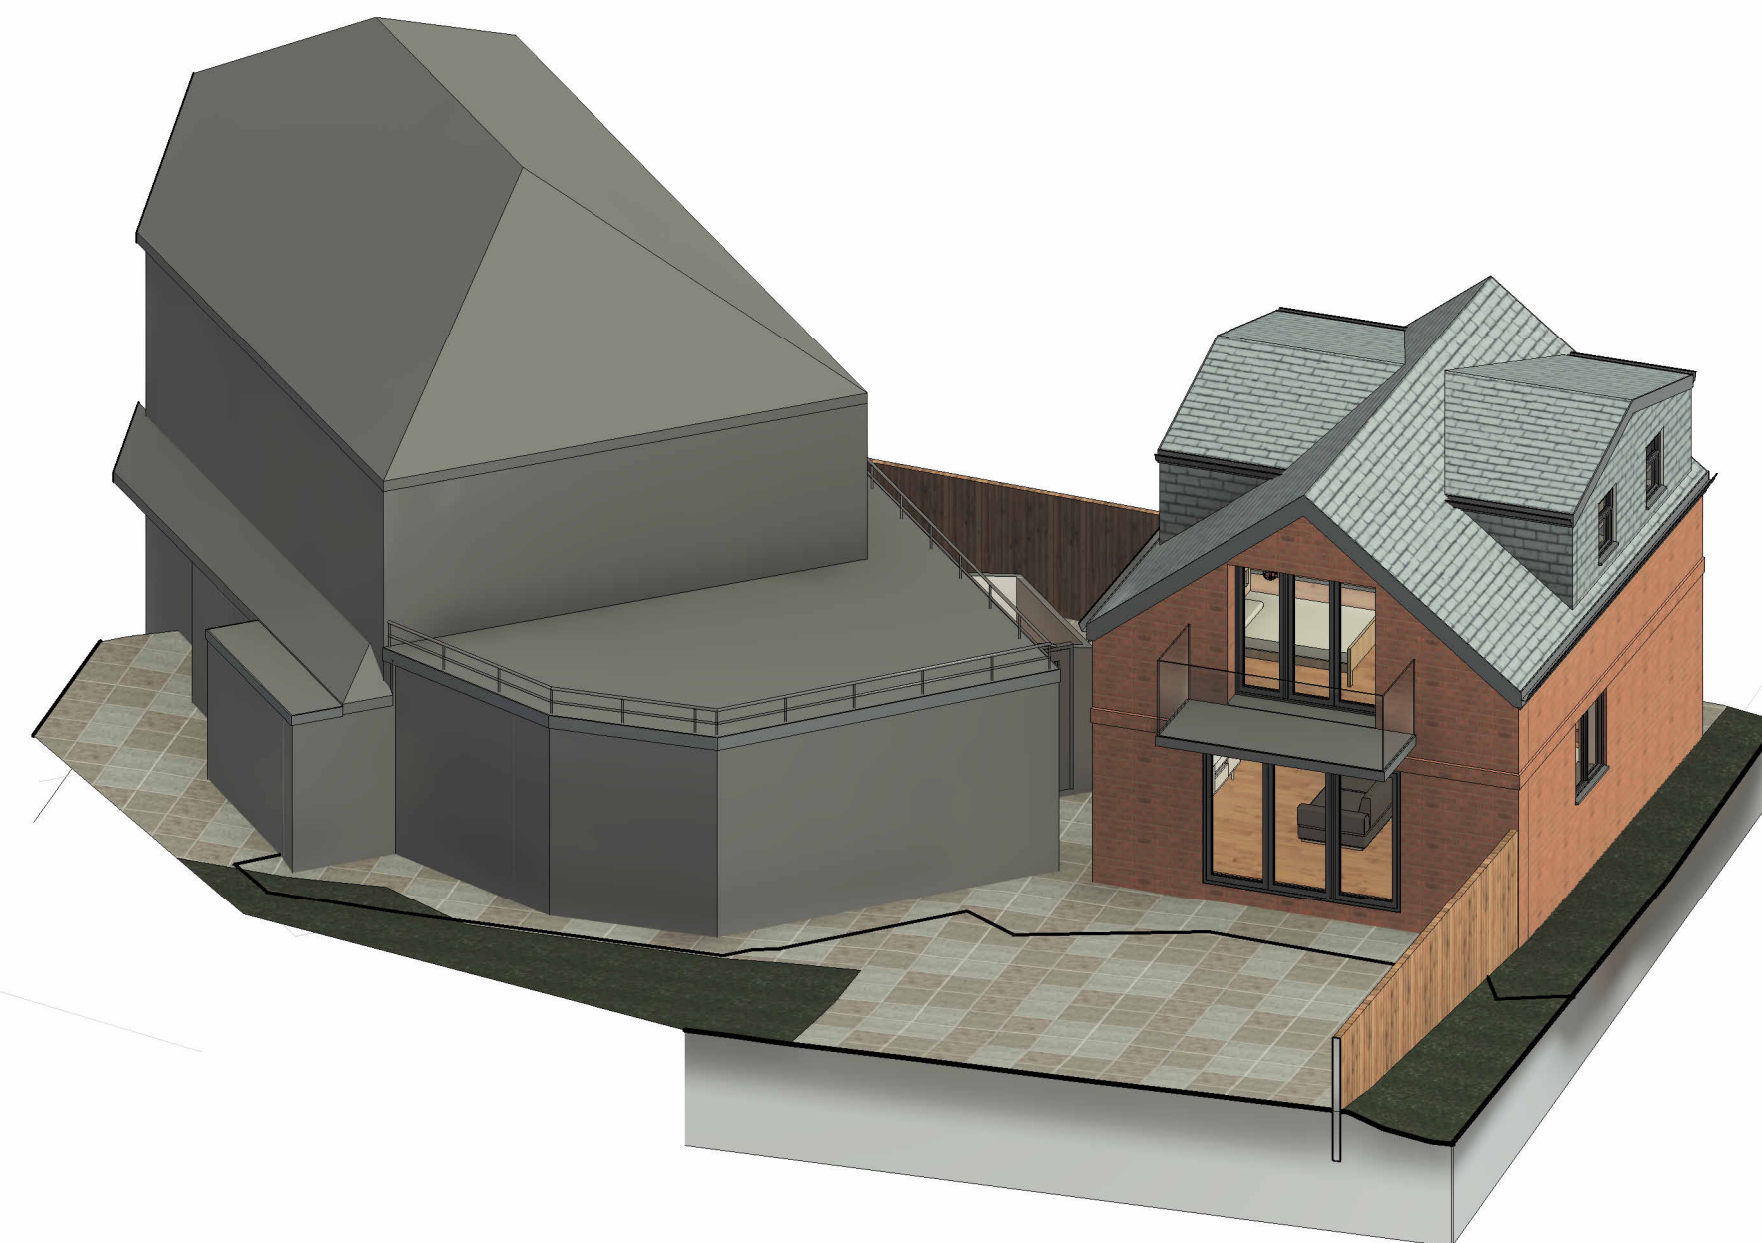

5 I3 Site Isometric

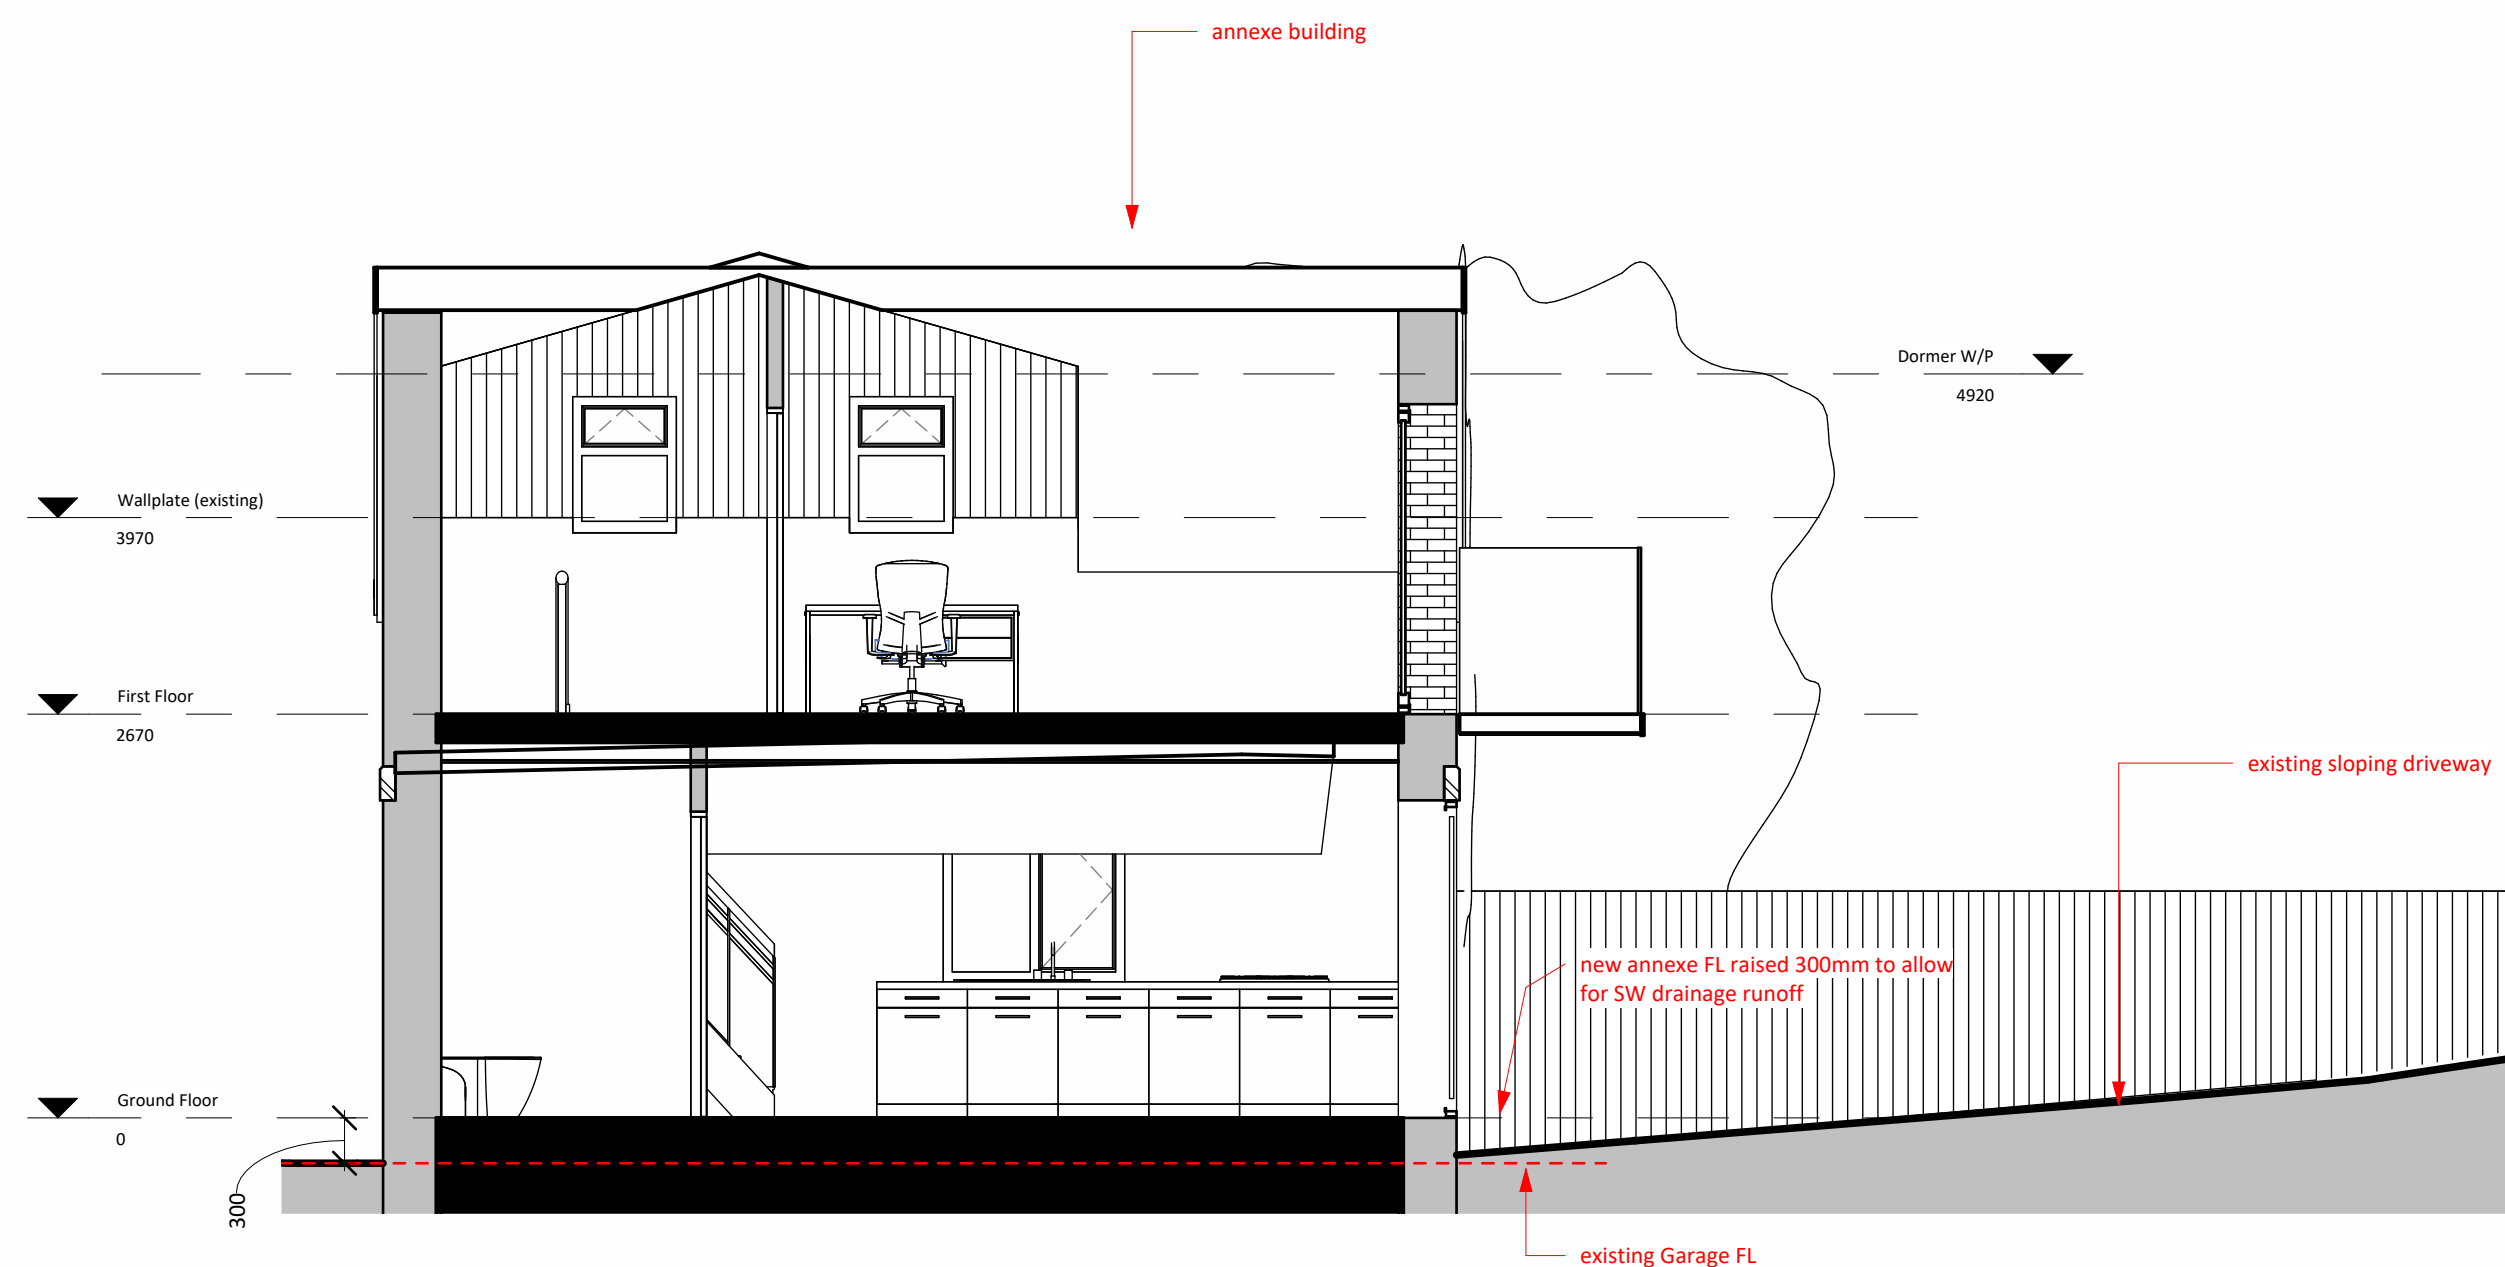

4 Site Section
1 : 50

NOTES

- Do not scale from this drawing.
- Due the nature of the project (existing property) dimensions may vary on site to those shown.
- The contractor and any specialist designers are responsible for checking all dimensions, tolerances etc before works commence or any materials are ordered / manufactured
- Any discrepancies to be referred to the designer.
- Refer to structural engineers drawings for all structural elements. Structural elements denoted on this drawing are for information only.
- All dimensions are structural i.e. before plaster or other finishes unless stated otherwise
- This drawing is copyright of Stonehouse Architectural Ltd and must not be reproduced without authorisation.

STONEHOUSE & CO
ARCHITECTURAL DESIGN

Rev	Description	Date
1	rear link added	04.01.24
2	annexe amended	09.02.24
3	dormer added	13.02.24

CODE	SUITABILITY DESCRIPTION
STATUS	PURPOSE OF ISSUE

PROJECT

Redvales Road, Bury

TITLE

Planning Scheme Proposed

CLIENT

Mr Kayani

DRAWN BY bl	CHECKED BY bl	DATE 09/29/23
SCALE (@ A1) As indicated		PROJECT NUMBER J23-066
DRAWING NUMBER P02		REV 3