



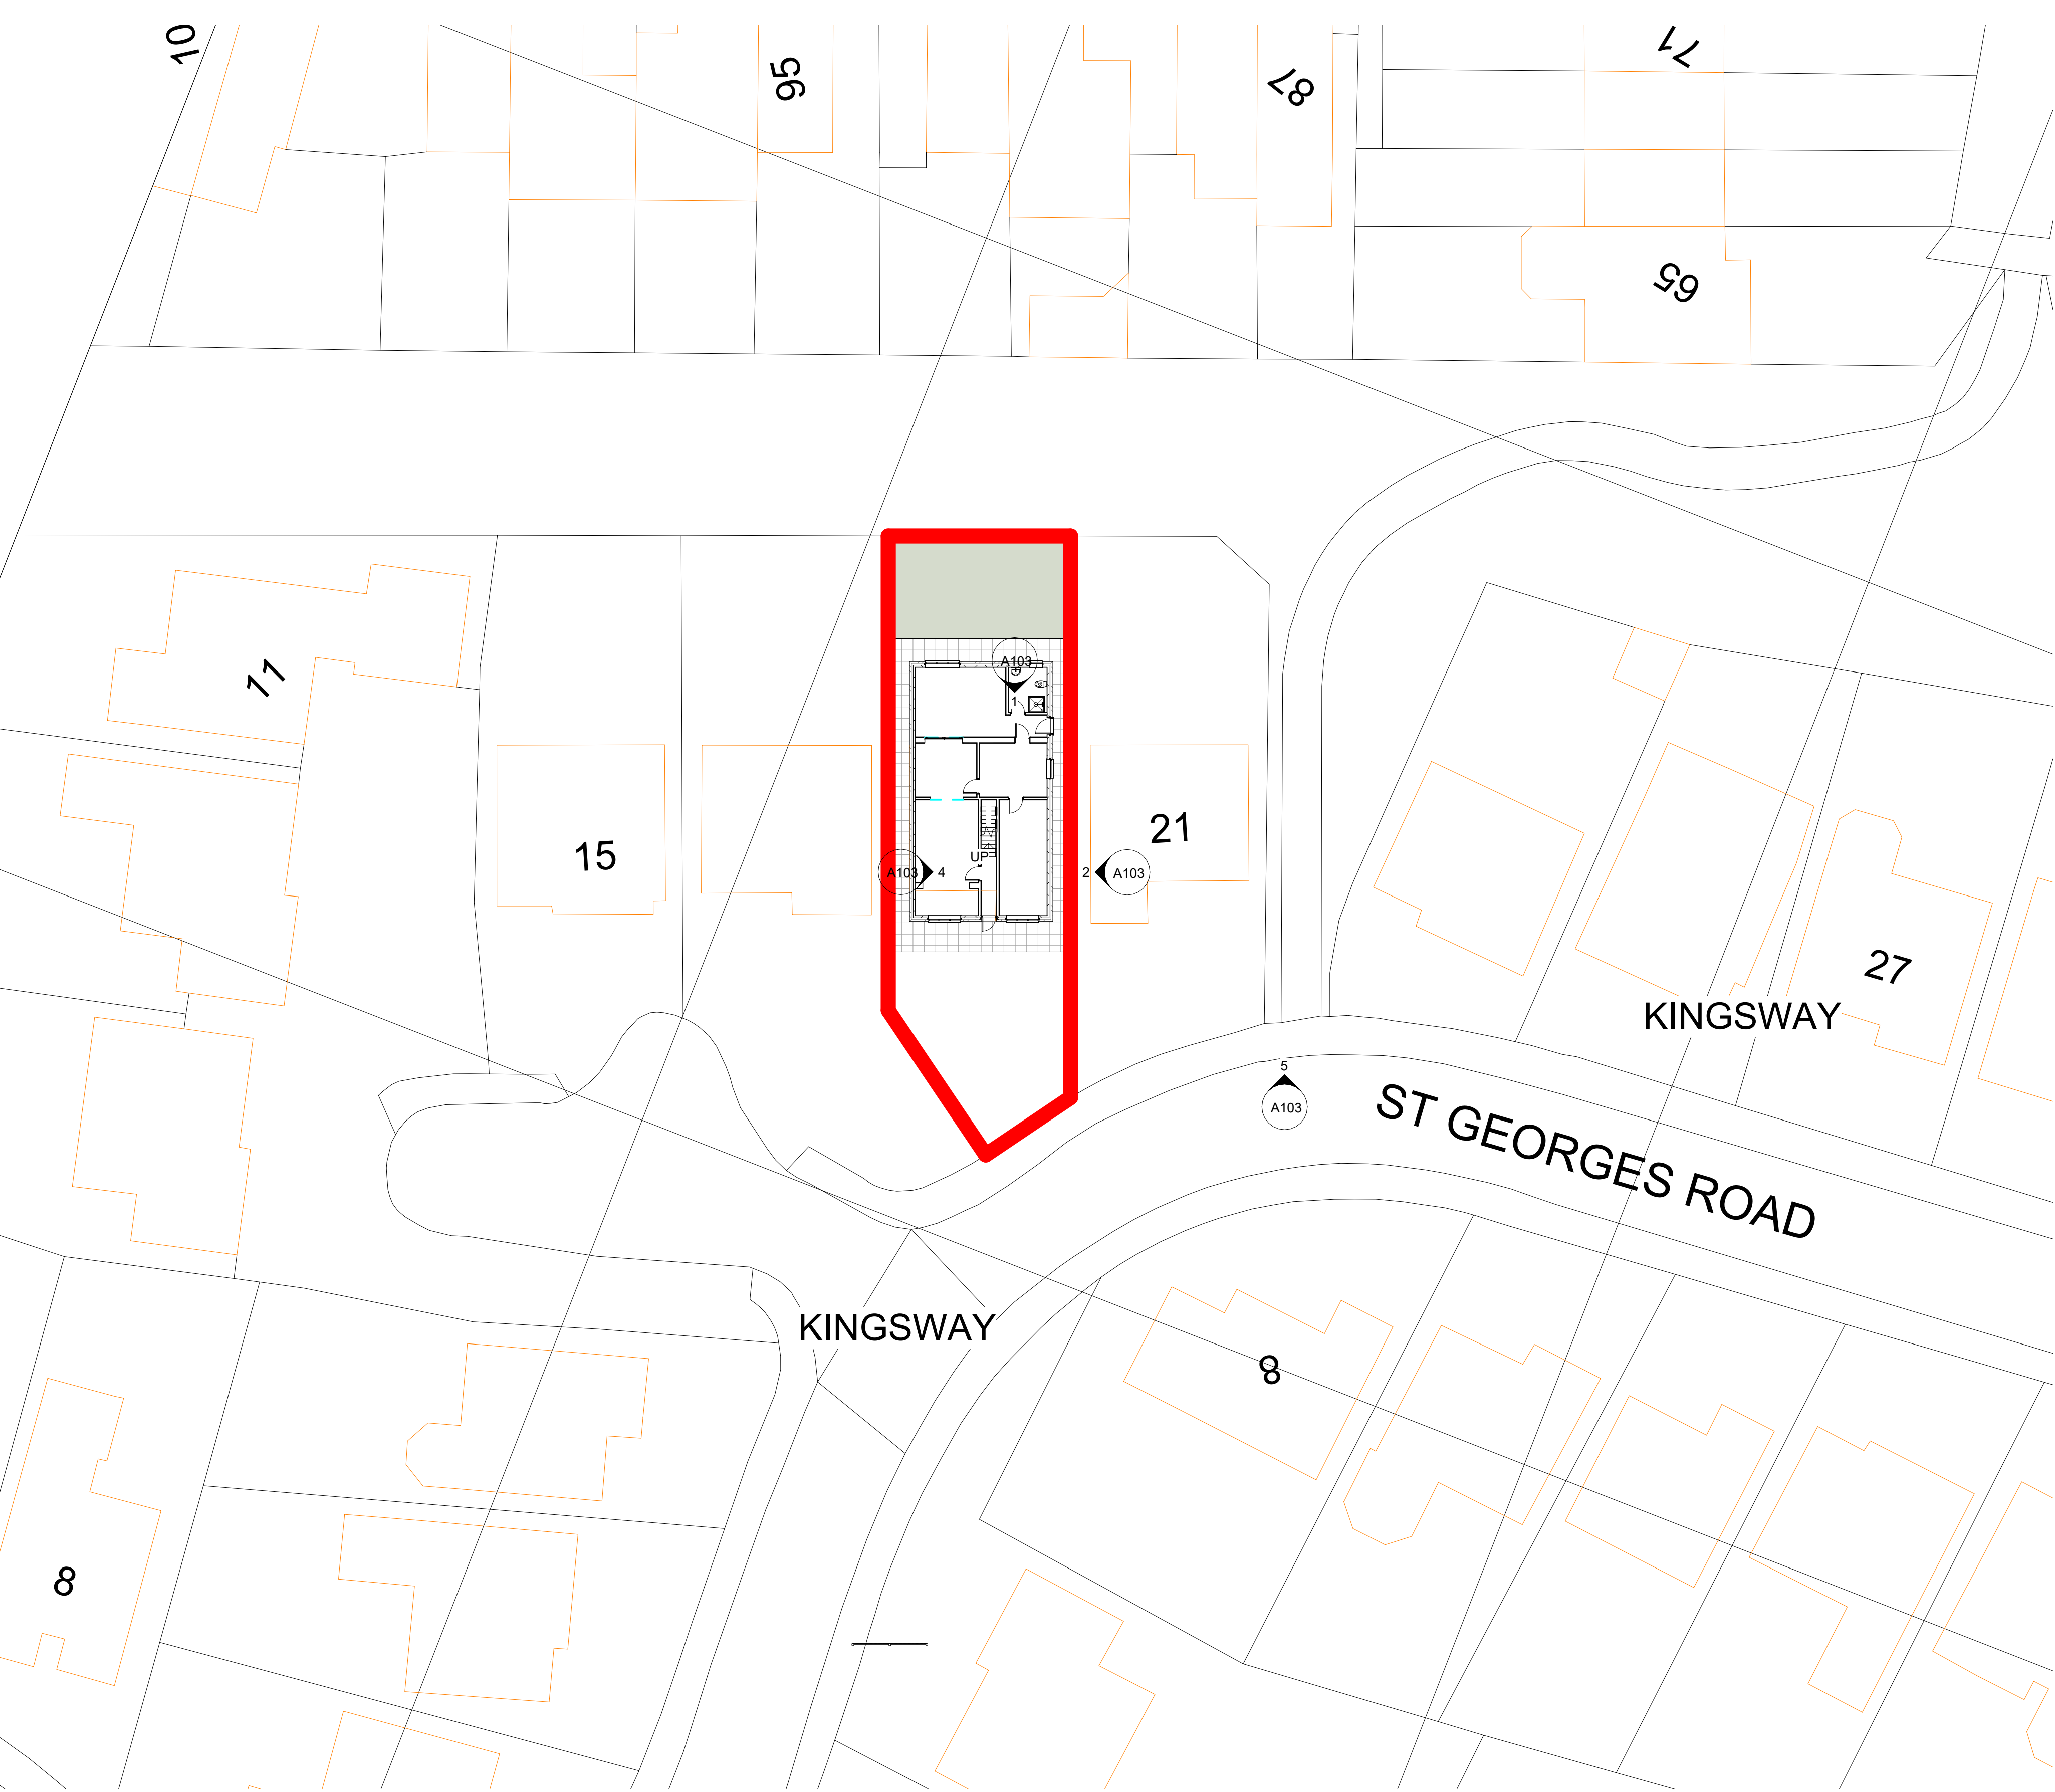

**2 SITE PLAN**  
1 : 200

Notes

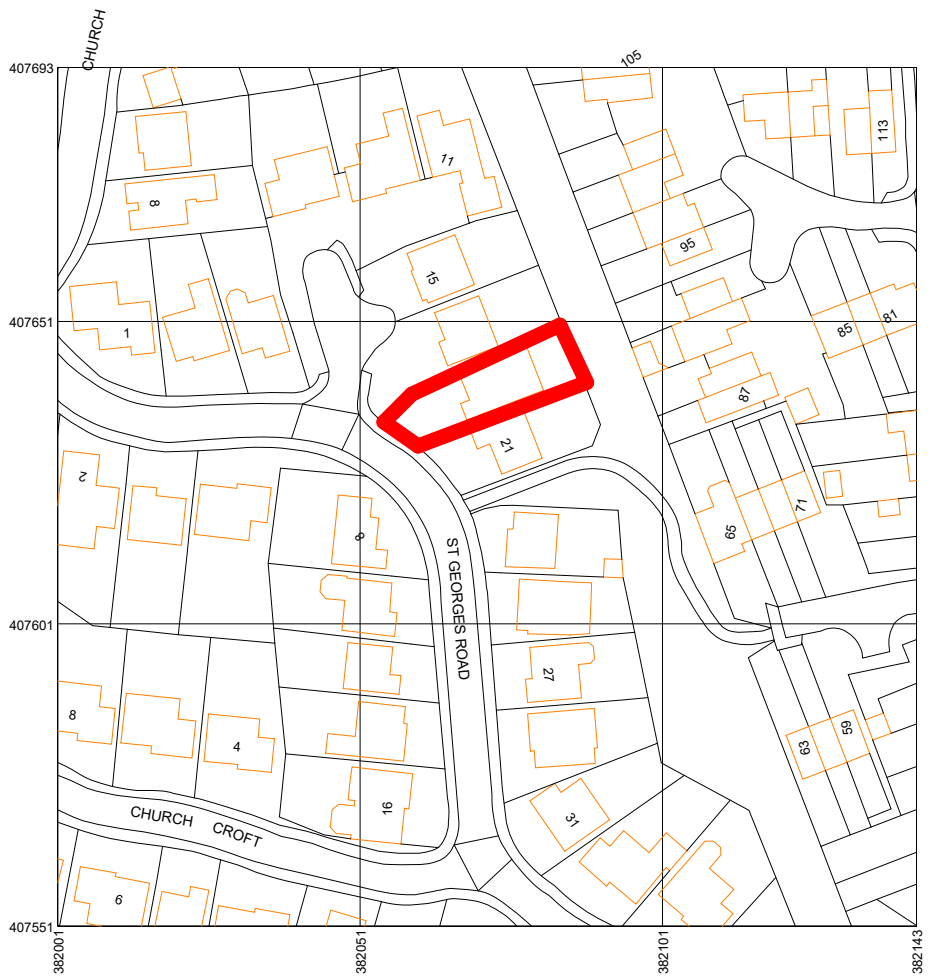

**1 LOCATION PLAN**  
1 : 1250

**RED LINE INDICATING SITE BOUNDARY**  
19 St. George's Road, BL9 8JG

| Rev         | Description  | Date     | Dr | App |
|-------------|--------------|----------|----|-----|
| original by | date created | 14/03/26 | by | by  |
| NK          |              |          | NK |     |



Enquiries@nkarchitectural.co.uk  
**0161 818 4727**

www.NKARCHITRCTURAL.co.uk

|   |  |                                  |              |
|---|--|----------------------------------|--------------|
| client name<br><b>OWNER</b>                                                                                      |  |                                  |              |
| project<br><b>19 St. George's Road, BL9 8JG</b>                                                                  |  |                                  |              |
| drawing<br><b>SITE AND LOCATION PLAN</b>                                                                         |  |                                  |              |
| computer file<br>C:\Users\NKAR02\Documents\NKARC\19 St. George's Road, BL9 8JG\19 St. George's Road, BL9 8JG.dwg |  | plot date                        |              |
| project number<br><b>2026.0042.2249</b>                                                                          |  | scale<br><b>As Indicated @A1</b> |              |
| drawing number<br><b>A105</b>                                                                                    |  | rev                              | issue status |

This drawing is to be read in conjunction with all related drawings. All dimensions must be checked and verified on site before commencing any work or producing shop drawings. The originator should be notified immediately of any discrepancy. This drawing is copyright and remains the property of NK Architectural.