




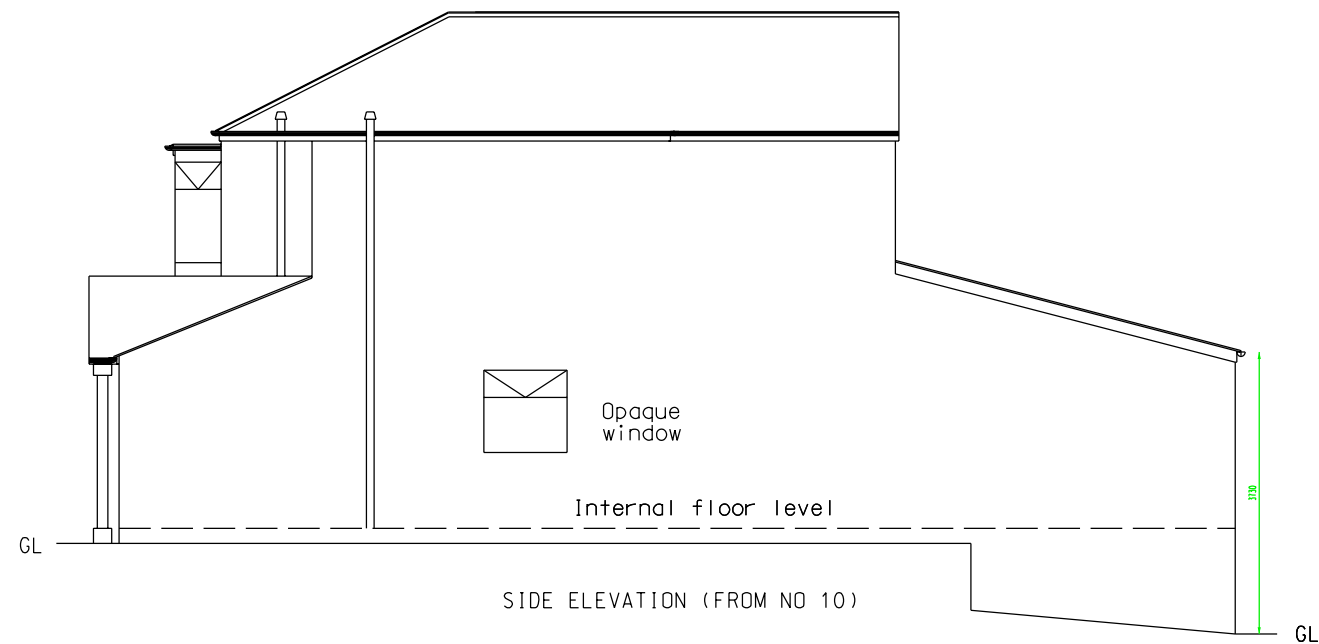


SIDE ELEVATION (FROM NO 10)

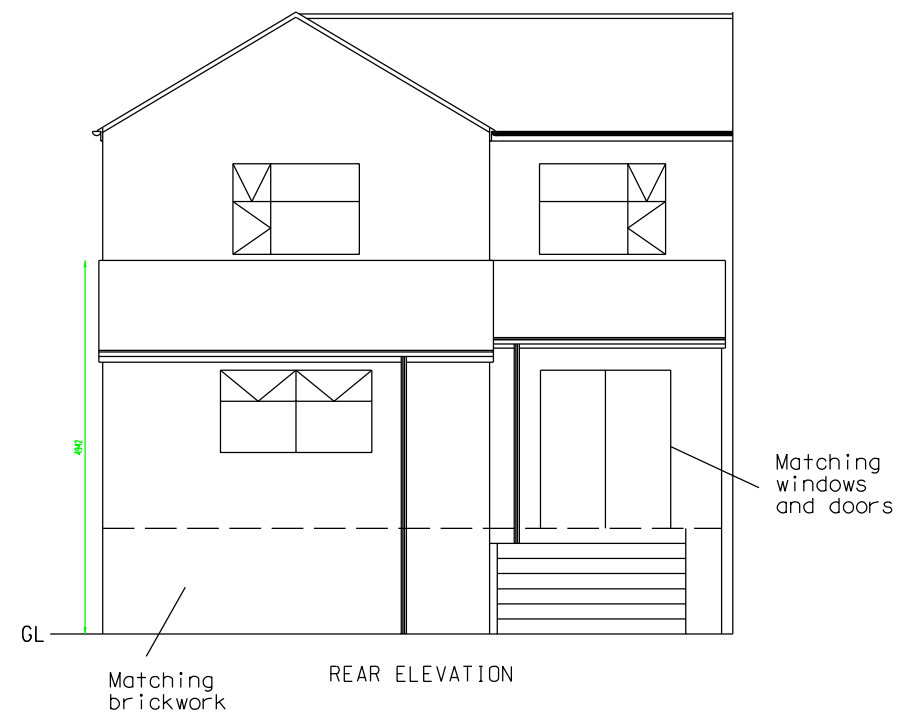

REAR ELEVATION

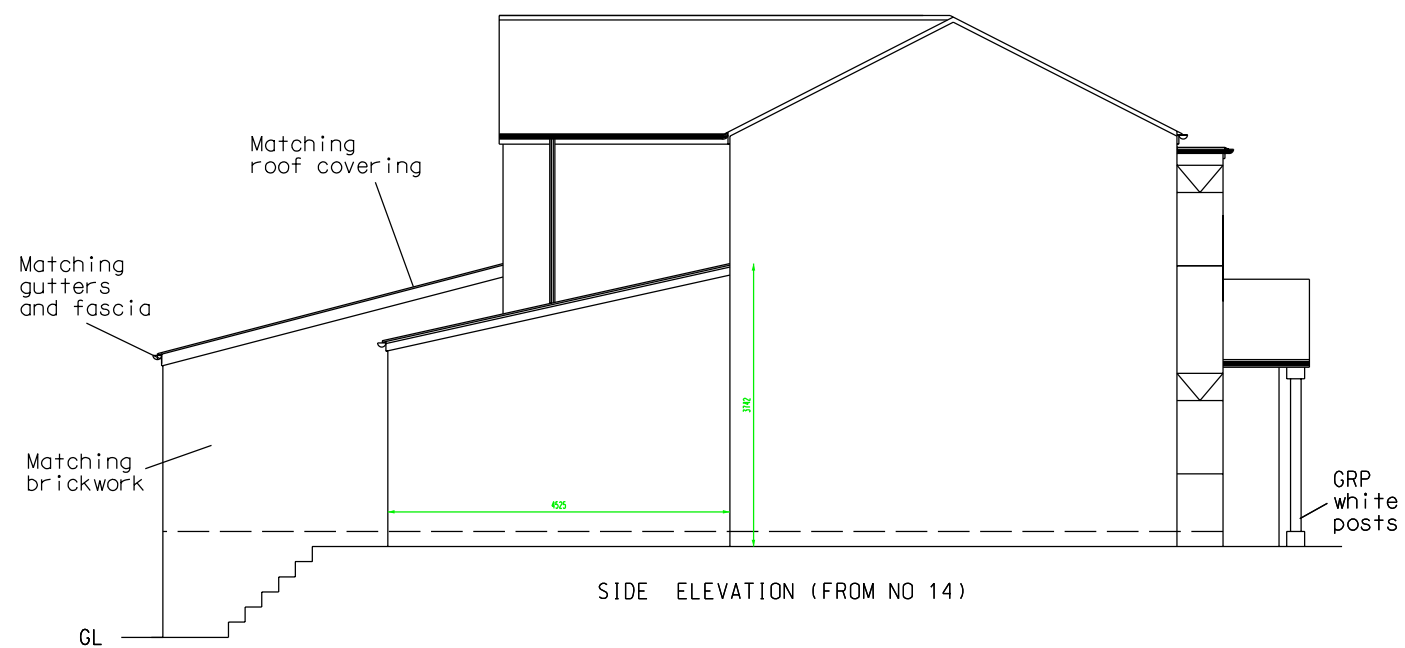

SIDE ELEVATION (FROM NO 14)

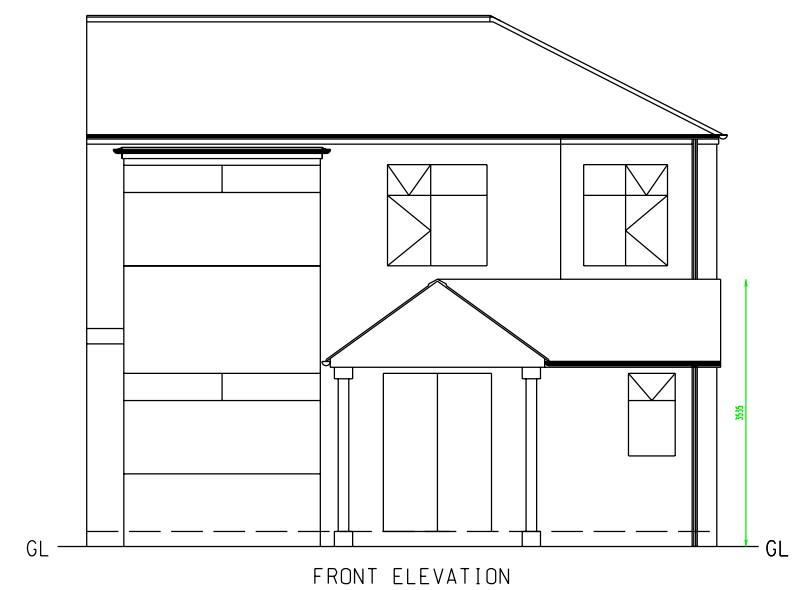

FRONT ELEVATION

PROPOSED ELEVATIONS	
12 RHIWLAS DRIVE, BURY, BL9 9DD	
SCALE: 1:100 (A3)	ALL DIMENSIONS IN MM
DATE: 17-02-25	PP/17225/2 Issue 1
AMENDED SCHEME	2 OF 3