



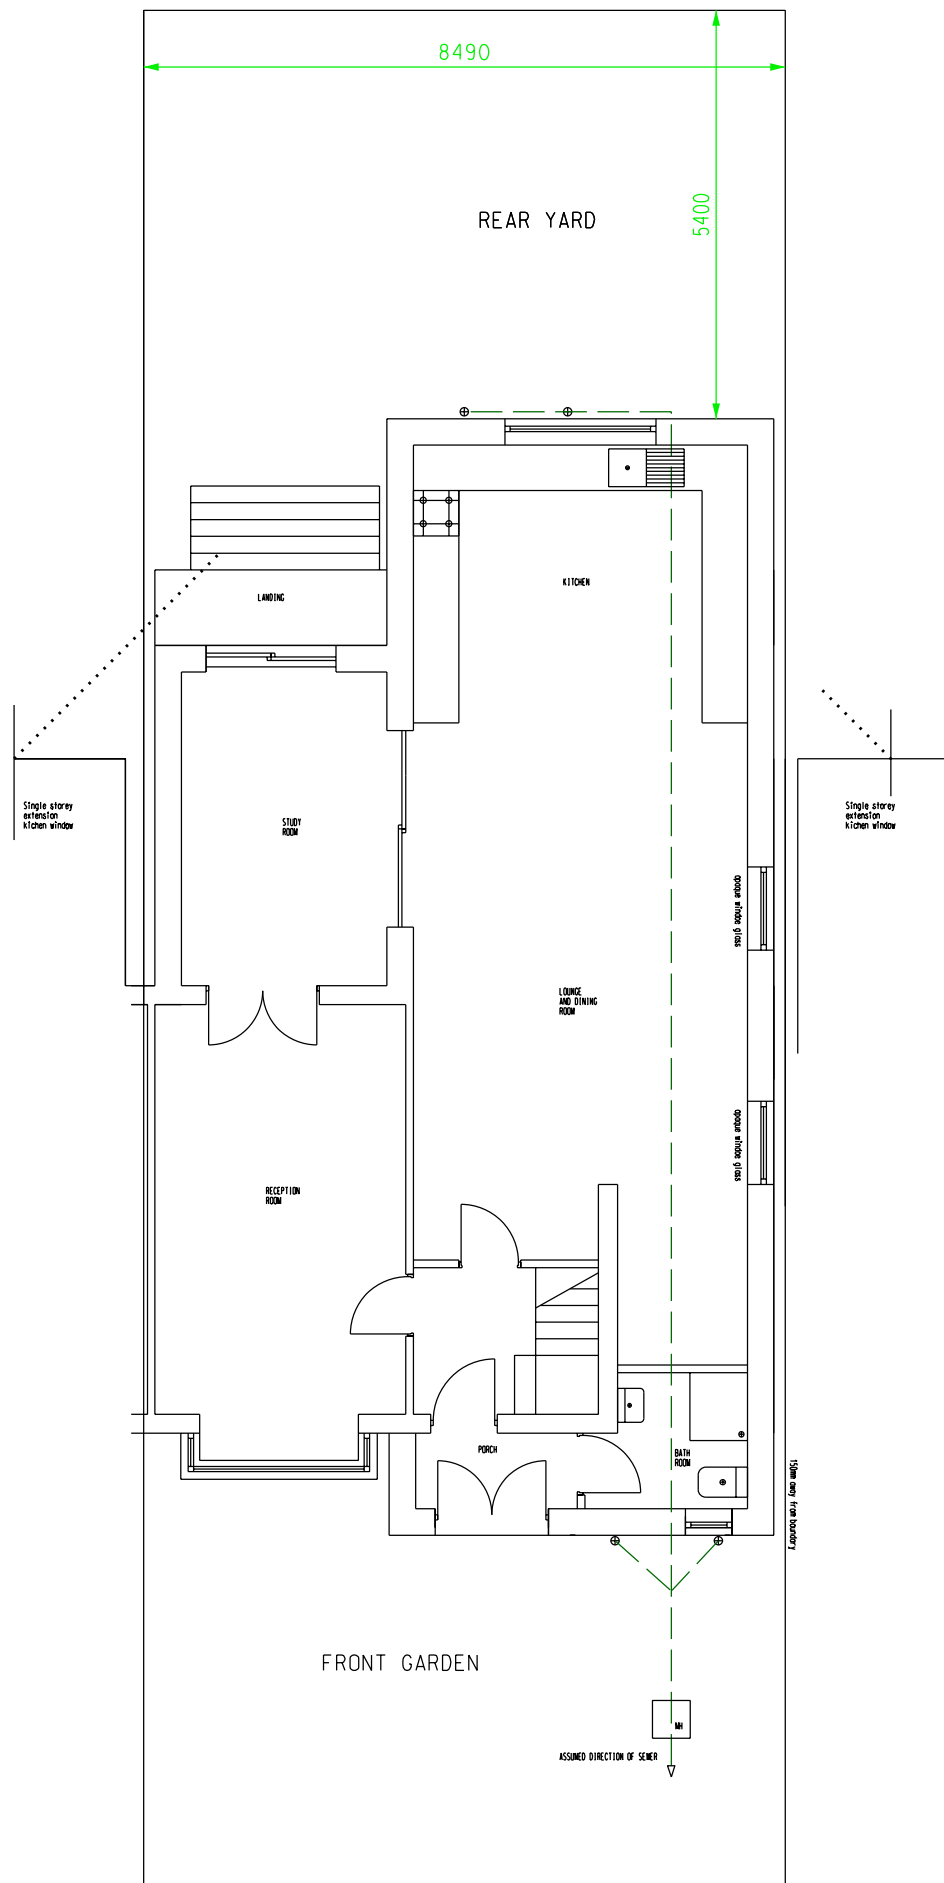

PROPOSED GROUND FLOOR PLAN

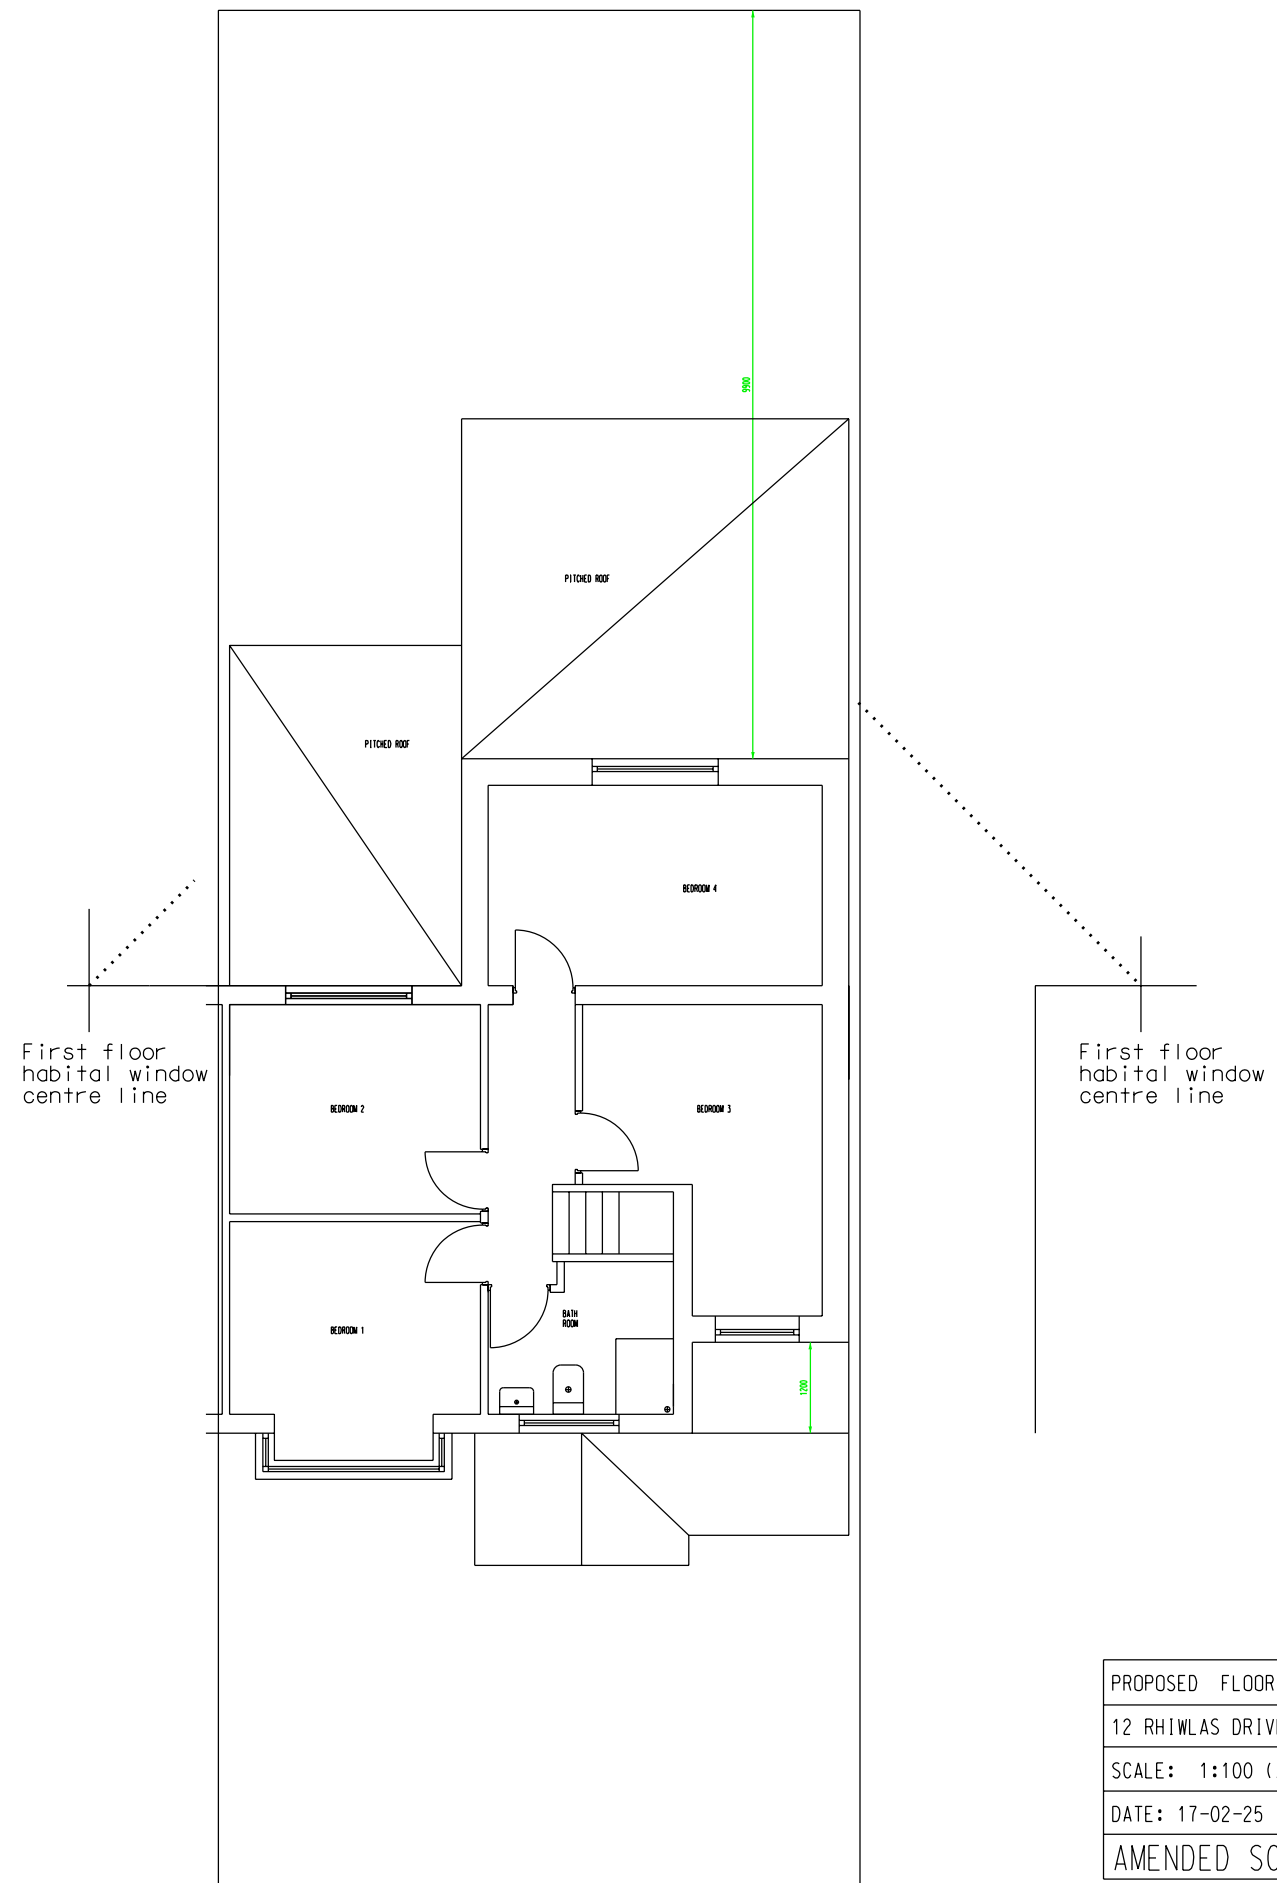

PROPOSED FIRST FLOOR PLAN

PROPOSED FLOOR PLANS	
12 RHIWLAS DRIVE, BURY, BL9 9DD	
SCALE: 1:100 (A3)	ALL DIMENSIONS IN MM
DATE: 17-02-25	PP/17225/3 Issue 1
AMENDED SCHEME	3 OF 3