




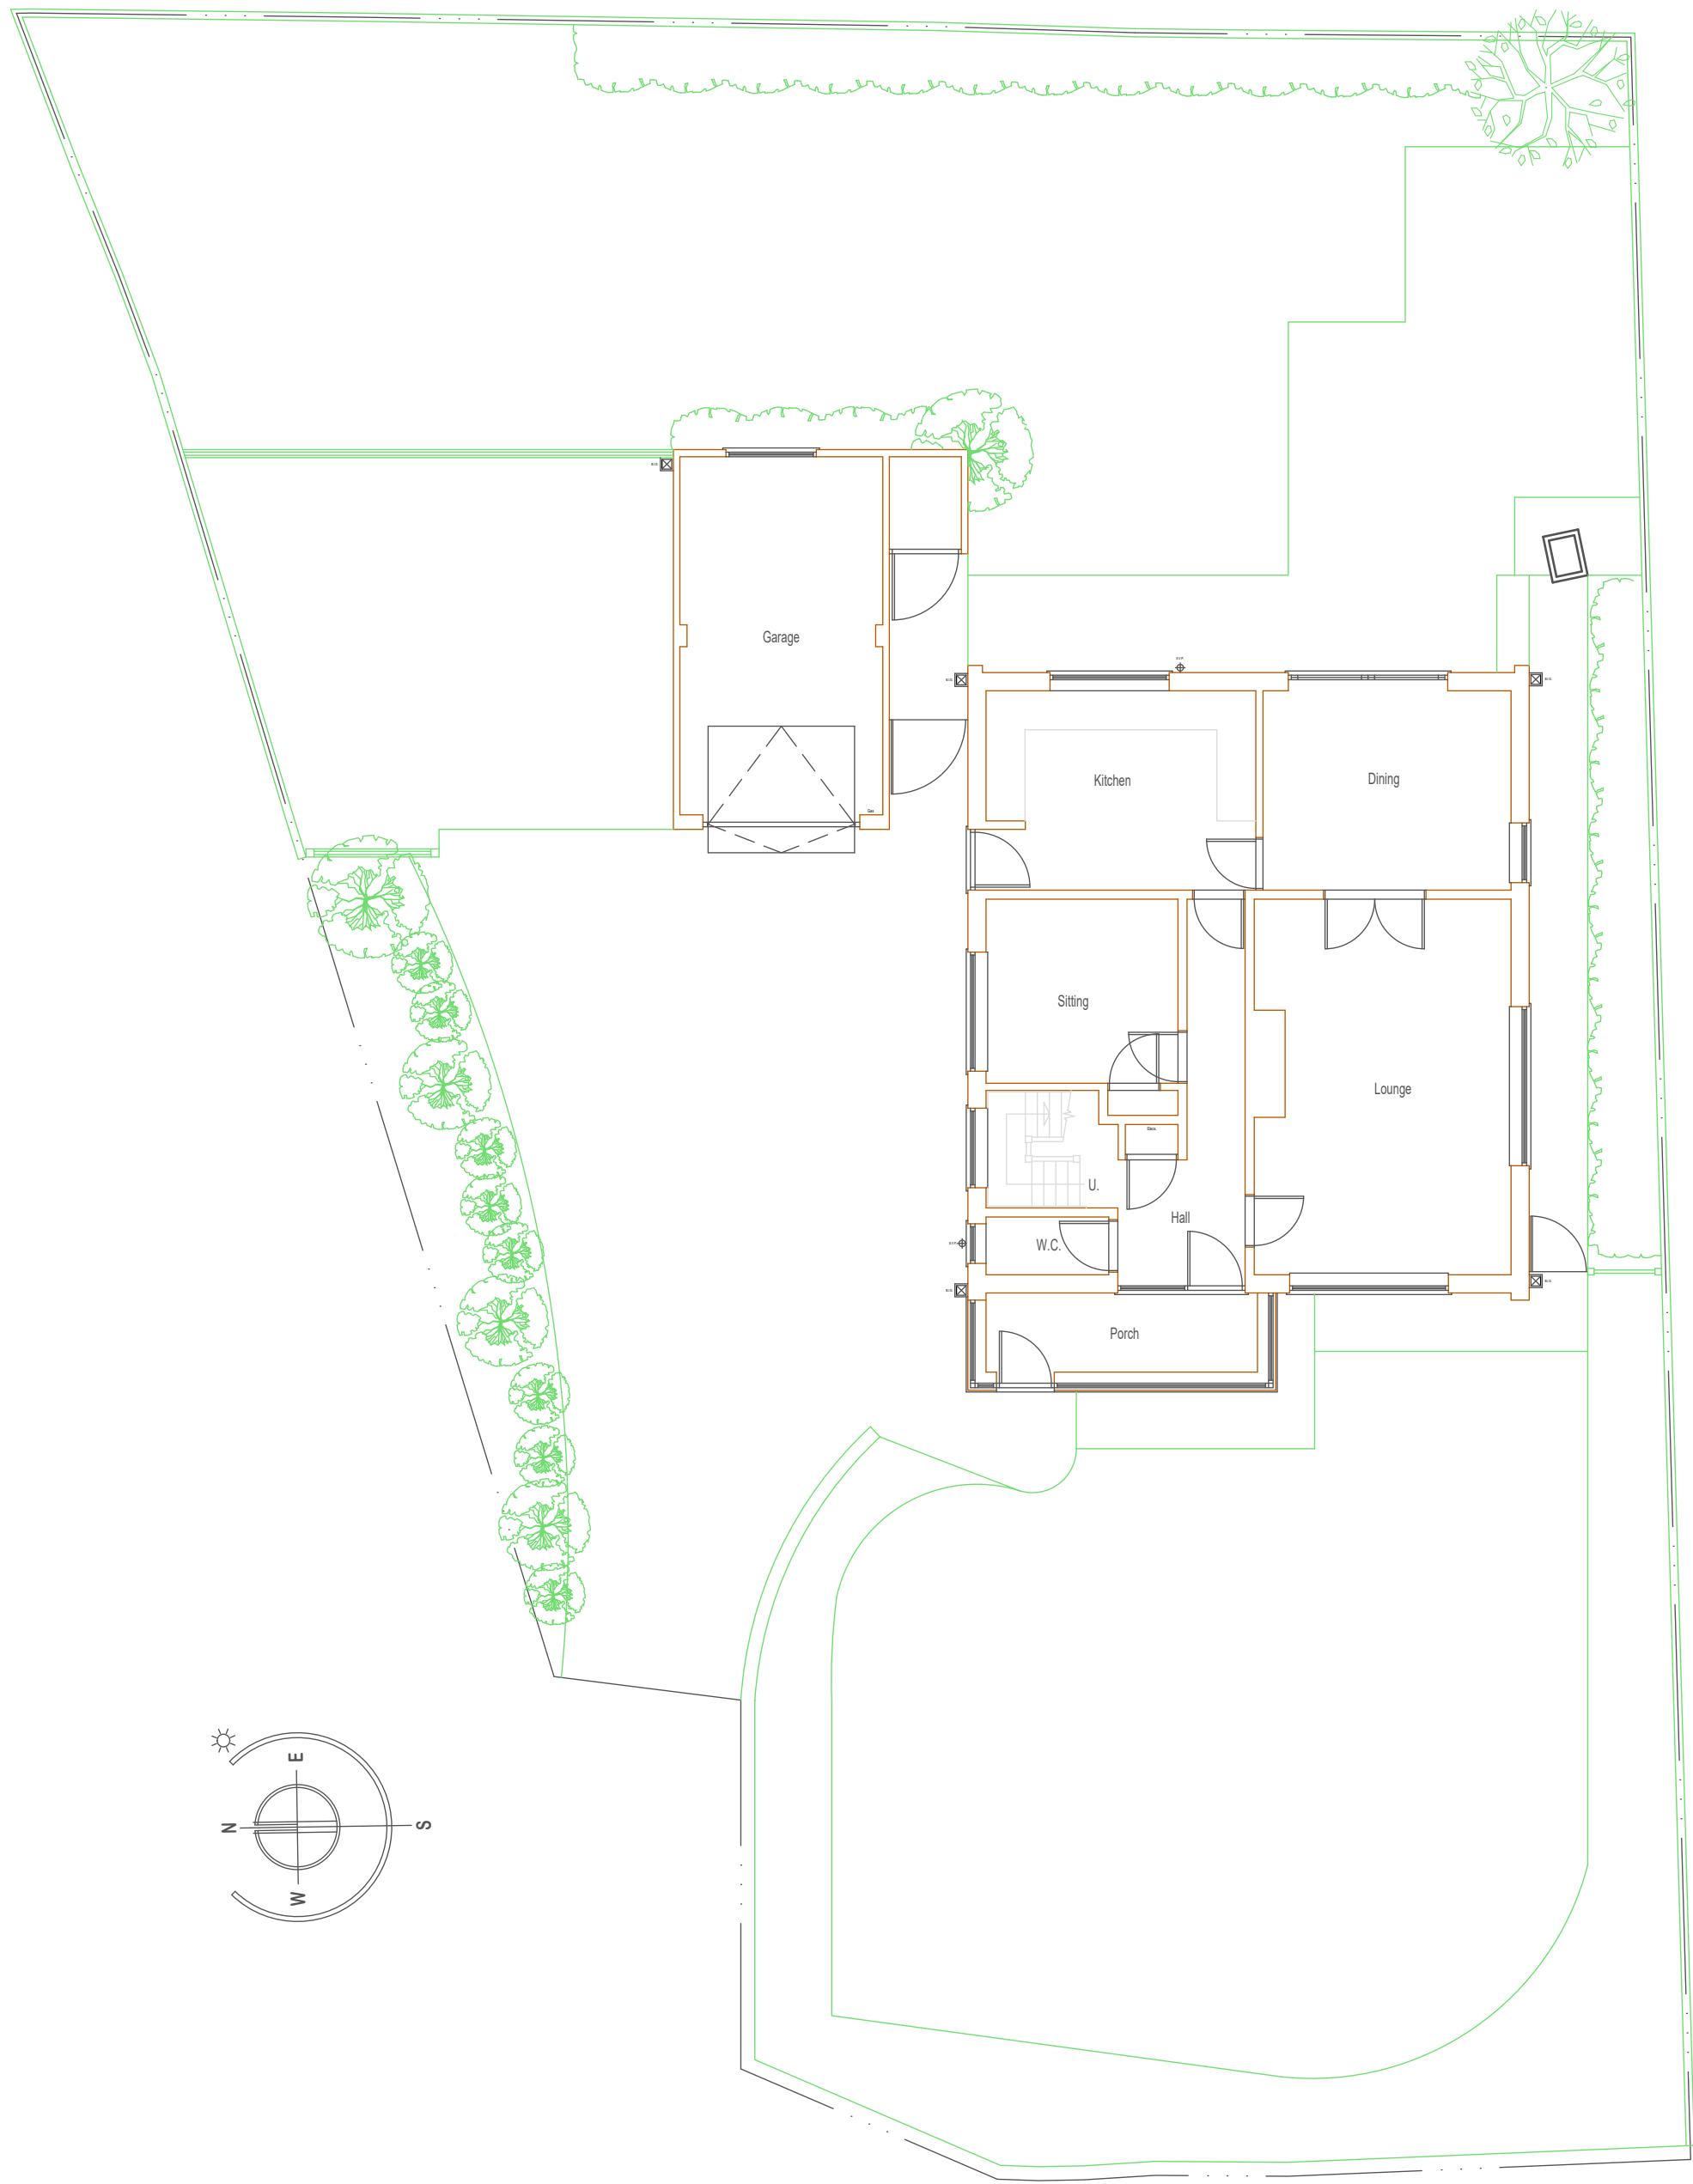

EXISTING GRD. FLOOR PLAN

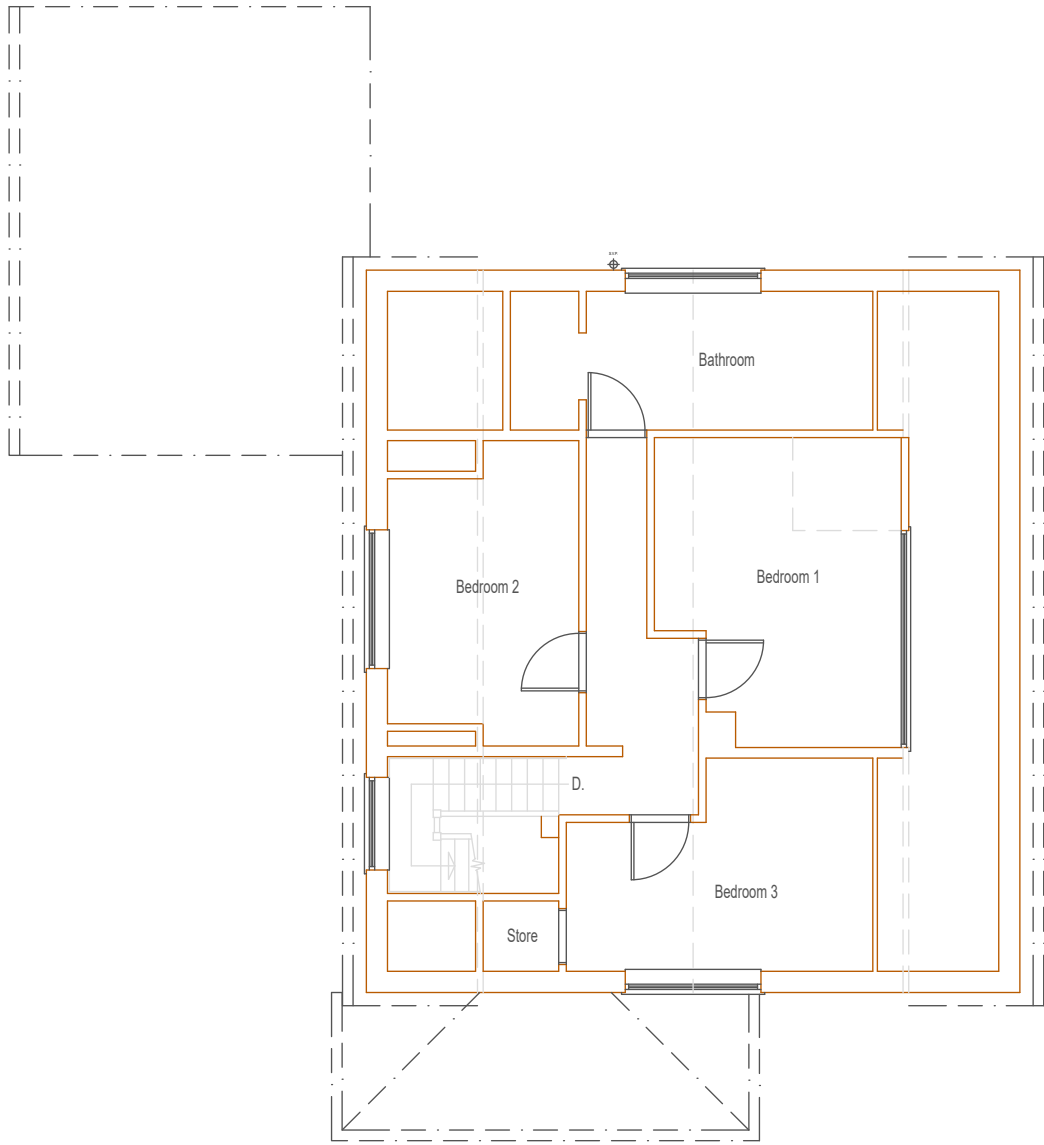


EXISTING 1st. FLOOR PLAN

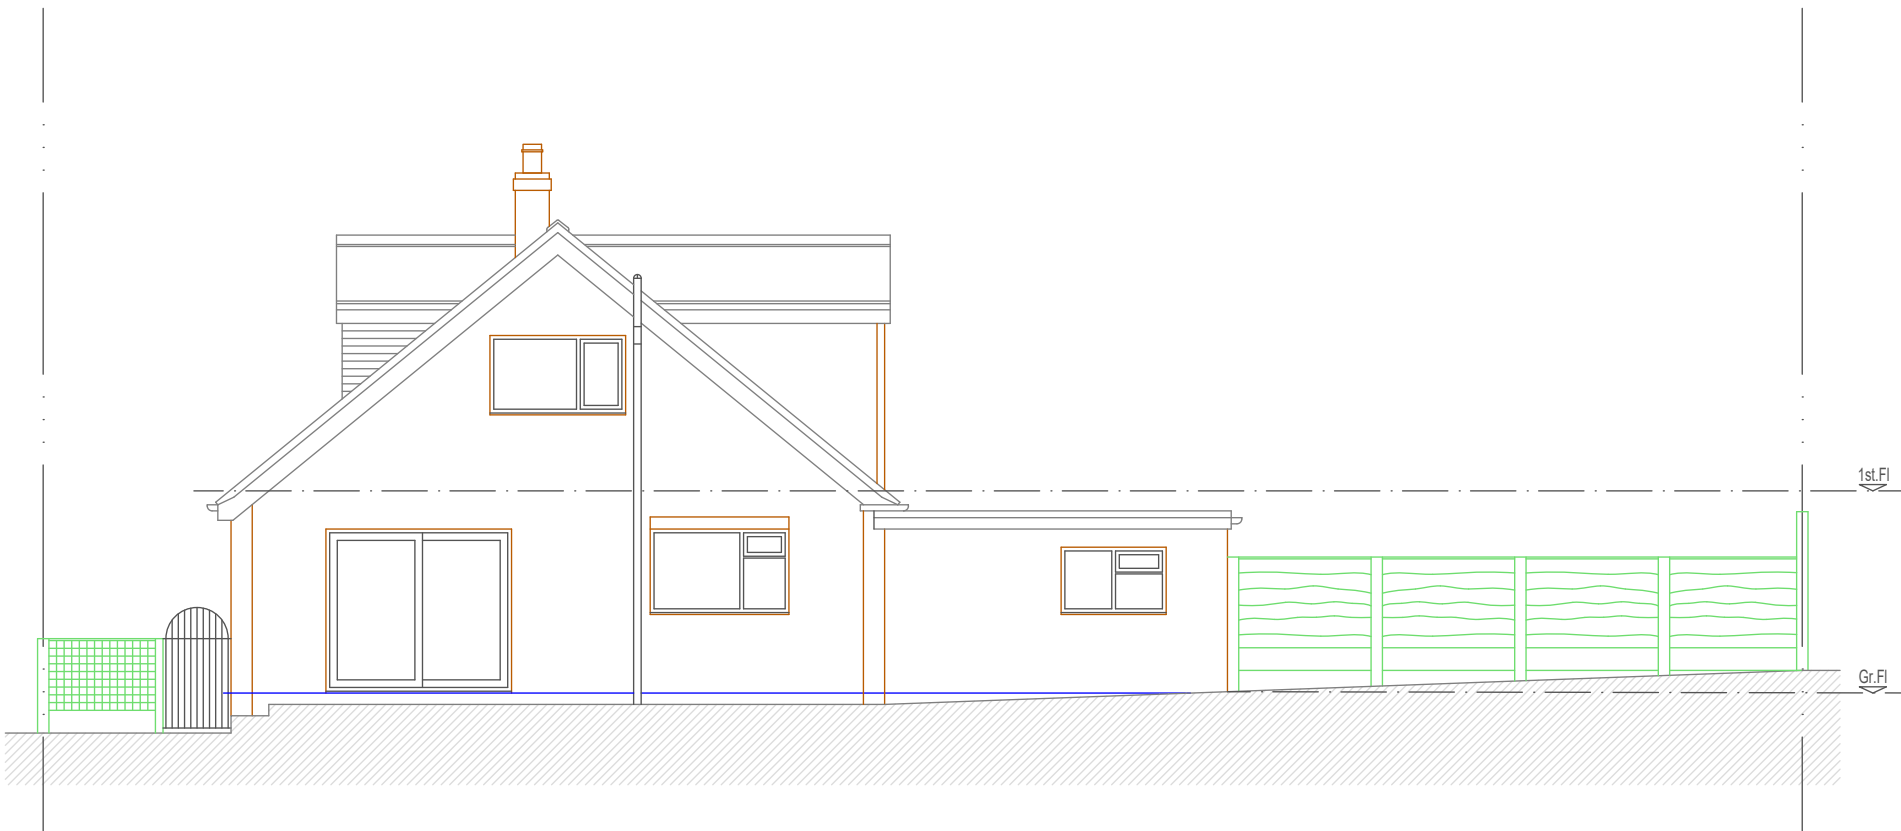

EXISTING REAR ELEVATION



EXISTING SOUTH ELEVATION

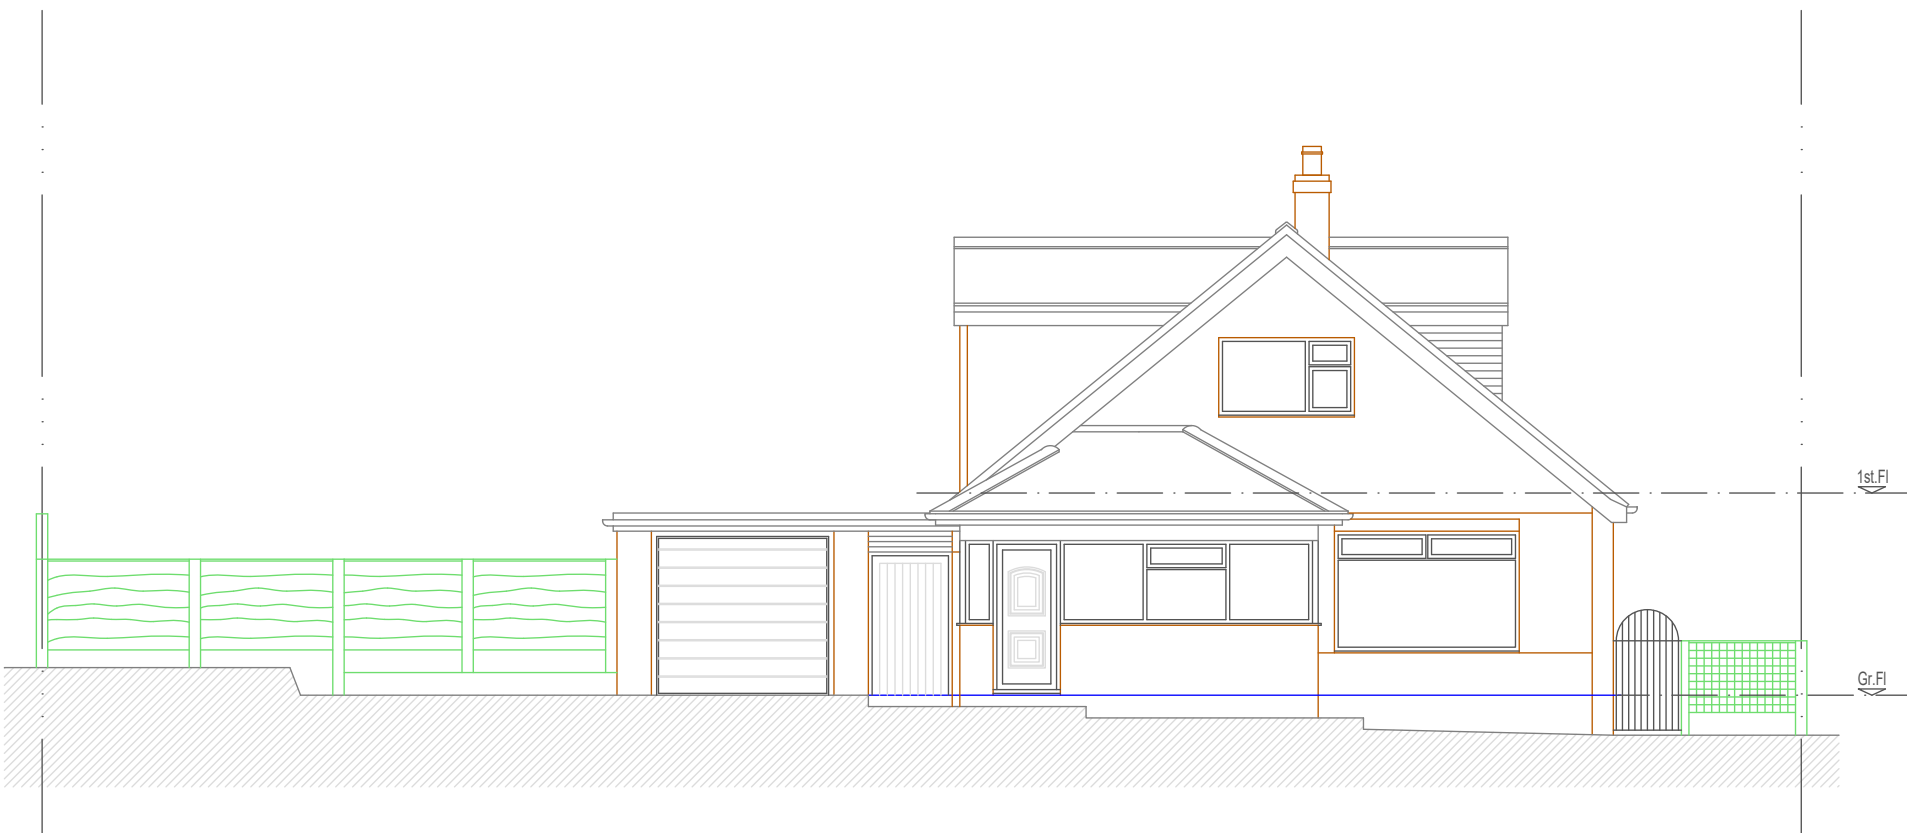

EXISTING FRONT ELEVATION



EXISTING NORTH ELEVATION

NOTES

For Planning purposes only.
All dimensions to be checked on site by user and any discrepancies, errors or omissions to be reported to the Client before or during the course of the works. In the absence of a full structural survey any structural issues and/or defects identified before or during the course of the works to be reported to the Client.
This drawing has been produced for Planning Approval only and does not constitute full working drawings for the building regulations approval.

Rev.	Description	Date	By

All drawings are the Copyright of JPL Design and Construct Ltd. This drawing may not be copied by any third party without prior permission.



JPL Design and Construct Ltd.
www.jpdesignandconstruct.co.uk
E-mail jp@jpdesignandconstruct.co.uk
12, Ormskirk Close, Seddons Farm,
Bury, BL8 2JG
Telephone 0161 272 0643

Client Mr. & Mrs. W. Parton,
18, Hillstone Close,
Greenmount,
BL8 4EZ

Site 18, Hillstone Close,
Greenmount,
BL8 4EZ

Project Garage demolition, addition of upper
storey / raising ridge height & addition
of side single storey extension

Title Existing Plans and Elevations

Scale at A1 As stated	Date 15.09.21	Drawn JPL	Checked JPL
Project no. PAR0009	Drawing no. LE01	Revision .	

