


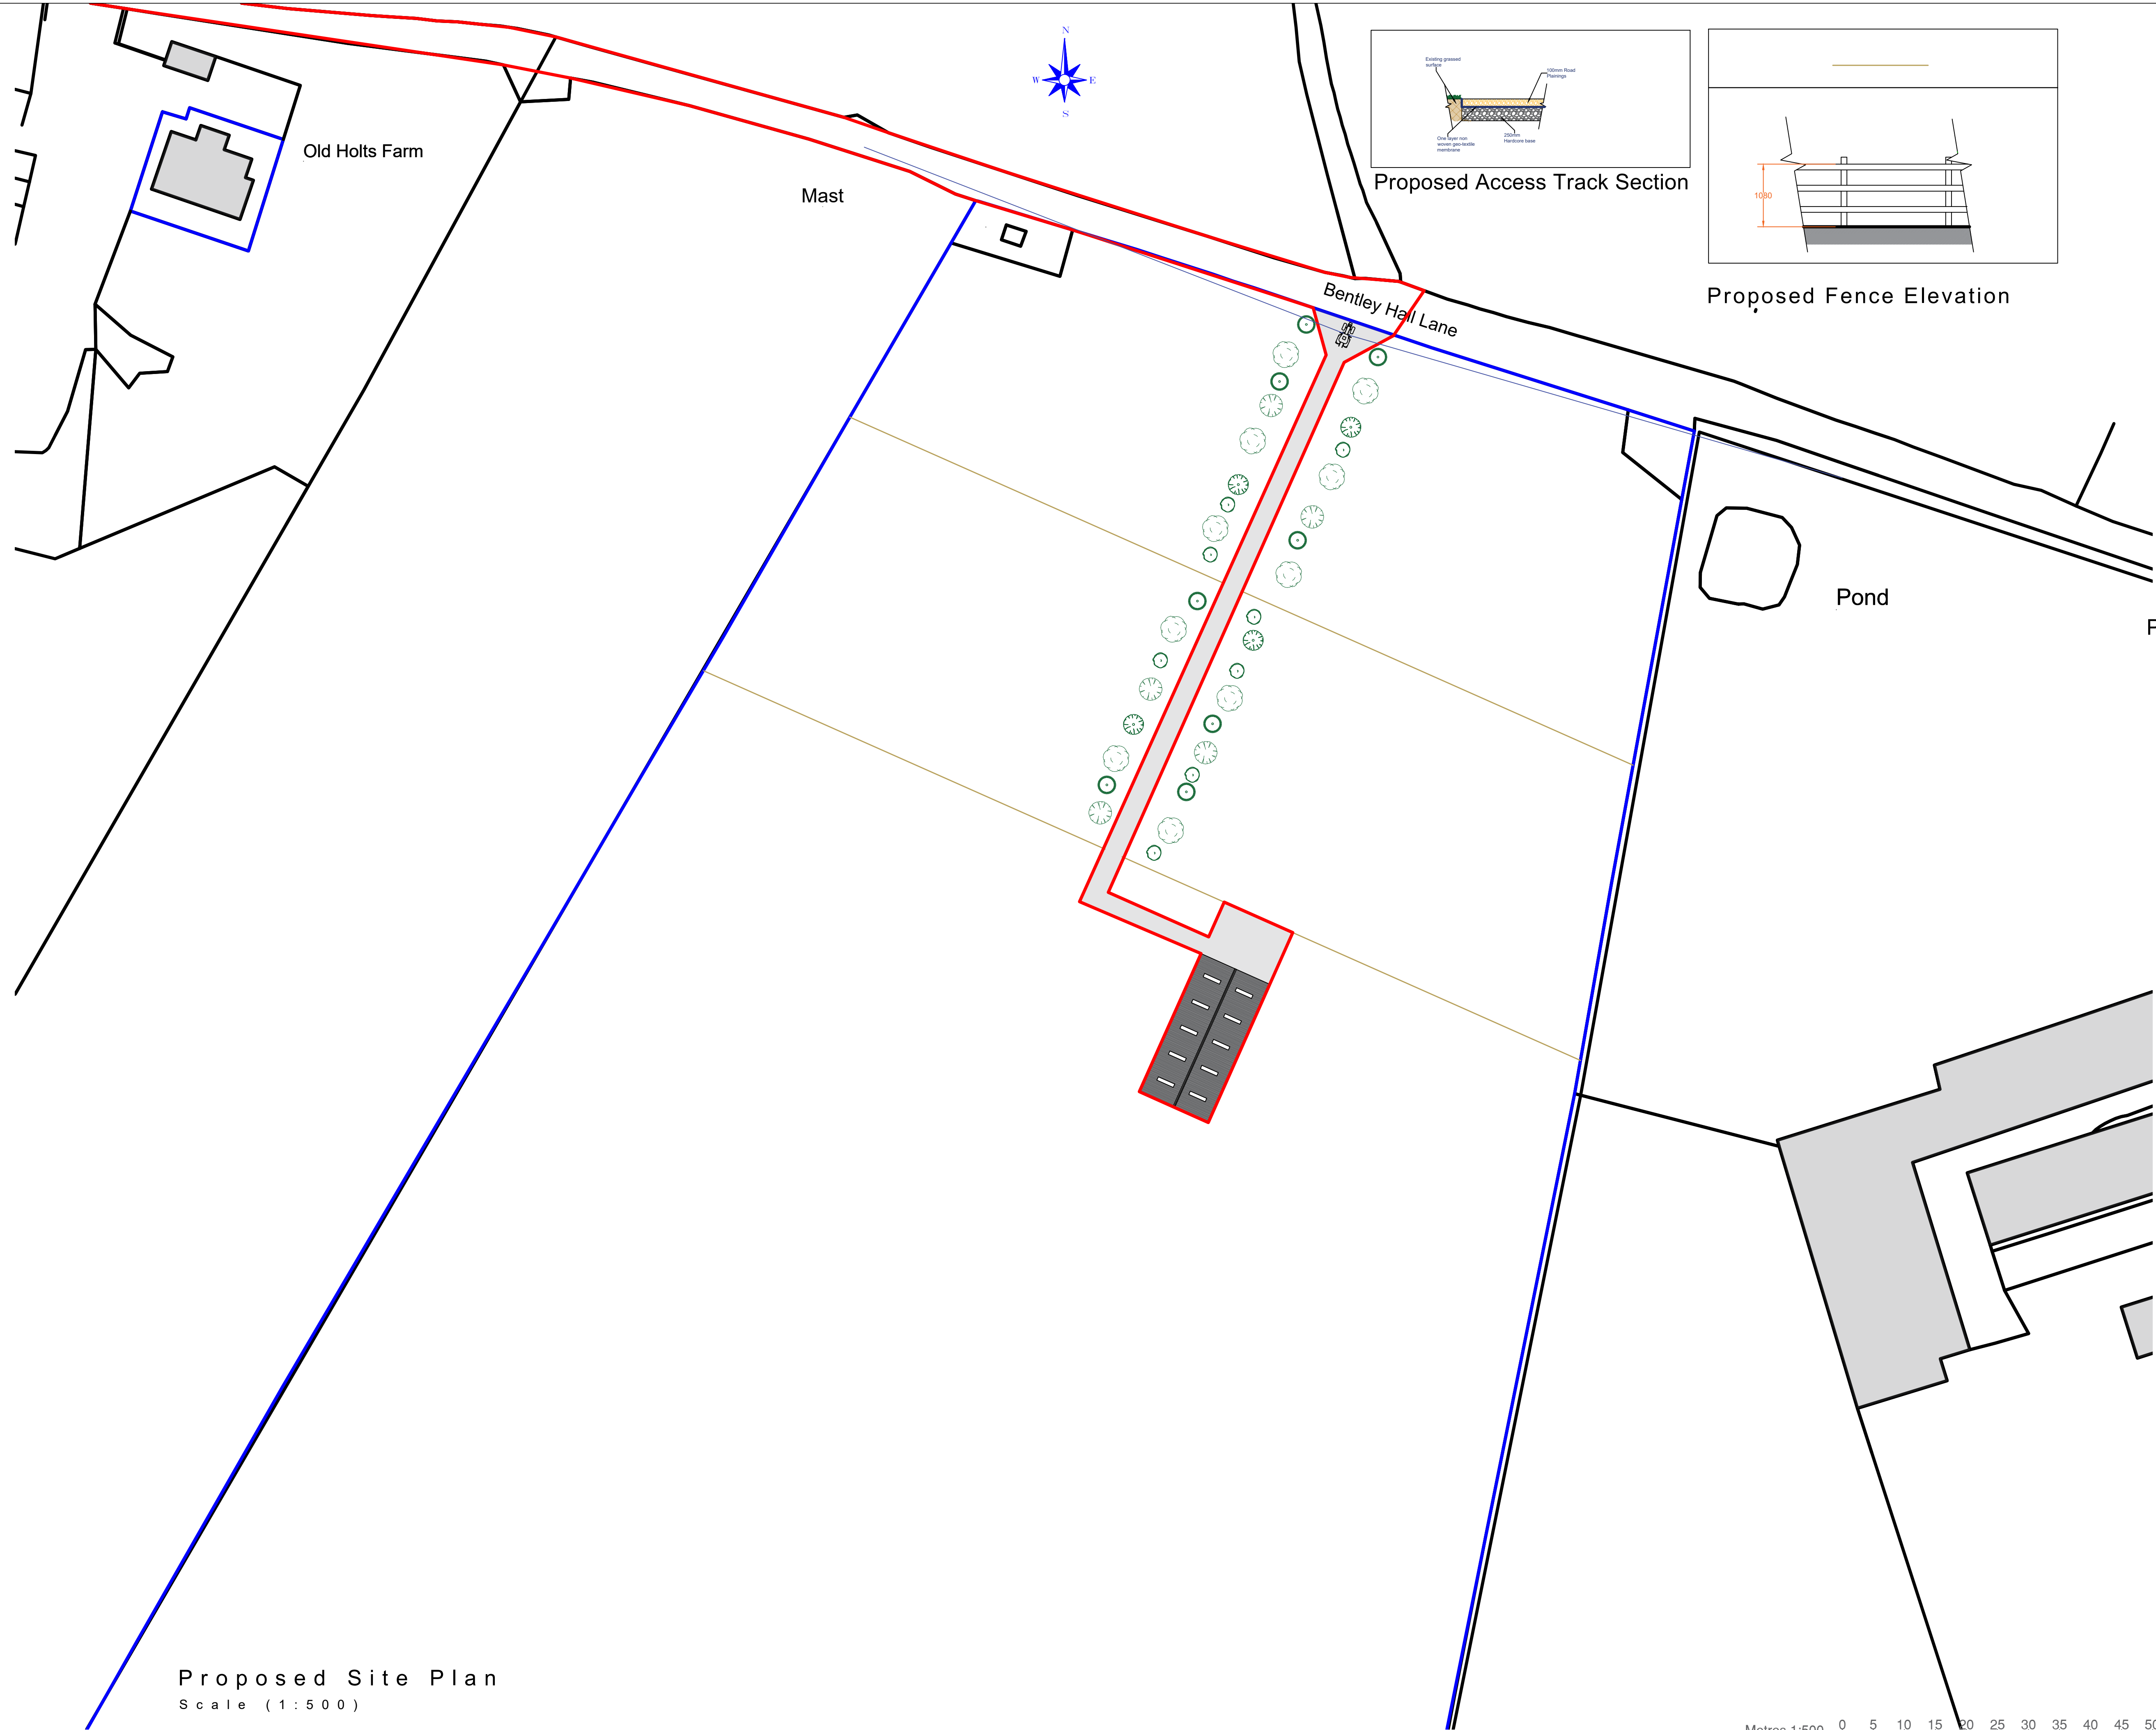

IMPORTANT NOTES

DO NOT SCALE FROM THIS PLAN

THESE ELEVATIONS ARE DRAFTED TO ALLOW THE PLANNING AUTHORITY TO MAKE A DECISION ON THE PROPOSED DEVELOPMENT AND FOR NO OTHER PURPOSE. THESE ELEVATIONS ARE NOT BUILDING REGULATION COMPLIANT AND SHOULD NOT BE RELIED UPON AS SUCH. THE DECISION NOTICE (WHEN AVAILABLE) SHALL PROVIDE THE EXACT DIMENSIONS OF THE PROPOSED BUILDING AND SHOULD BE RELIED UPON. THESE PLANS SHOULD NOT BE USED AS DEFINITIVE AND ANY MEASUREMENTS SHOULD BE TAKEN AND CHECKED FROM THE PROPOSED SITE.

Name	Qty.	Height
Hazel (Corylus Avellana)	x8	60 - 80 cm
Cherry (Prunus Avium)	x 4	60 - 80 cm
Oak (Quercus robur)	x 10	1.2 - 1.5 m
Rowan (Sorbus Aucuparia)	x 5	60 - 80 cm
Guelder Rose Hege (Viburnum opulus)	x 8	60 - 80 cm

Revision	Date
A.	Additional information noted on plan at request of L.A.

MACMARSHALLS
LANDSCAPE ARCHITECTS & PLANTERS
SPECIALISING IN COMMERCIAL & RESIDENTIAL PROJECTS

MacMarshalls Ltd,
Harrill House,
112-116 Chorley New Road,
Bolton, BL1 4DH

info@macmarshalls.co.uk
Tel: 01204 565660
www.macmarshalls.co.uk

Drawing Title:
Proposed Agricultural Building

Site Location:
Land At Bentley Hall Road,
BL8 3PH

Drawing Status:
Proposed Site Plan

Date: 07/02/2023 **Drawn by:** JHolden

Scale: 1:500 @ A1 **Ref:** C 154 - 7 **Revision:** A

Client: Mr & Mrs Speakman

Metres 1:500

0 5 10 15 20 25 30 35 40 45 50