




1 Site - Existing
1 : 200

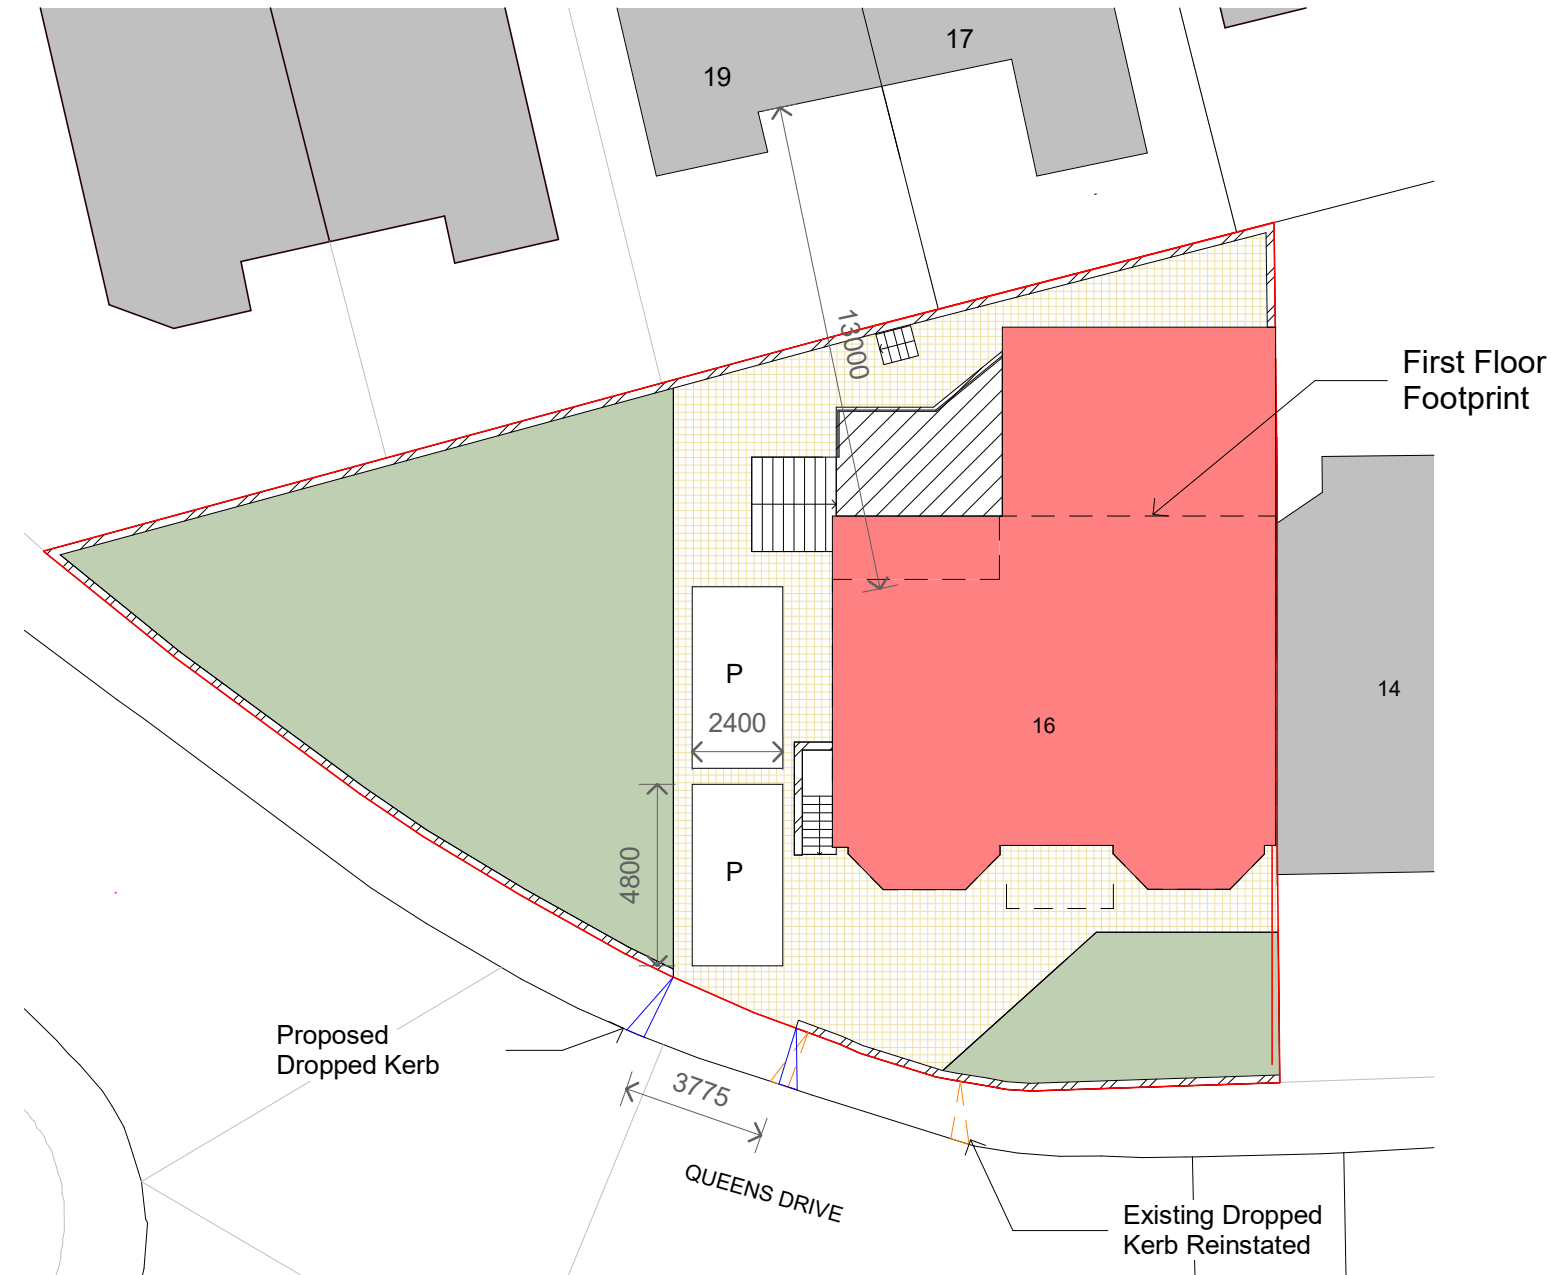

2 Site - Proposed
1 : 200

- Building
- Grass
- Existing trees
- Path/Paving
- Decking
- Garden Wall

PROJECT	16 Queens Drive		PROJECT NUMBER		DRAWING NUMBER		REV	5	Revised First Floor	15/05/2023	GOLD SKETCH S T U D I O S www.goldsketch.co.ukinfo@goldsketch.co.uk0161 792 9595
TITLE	Site - Existing & Proposed		GSS22133		004		5	4	Revised Site Plan	11/05/2023	
CLIENT	Saul	CB	SG	DATE	02/03/2023	SCALE (@ A1)	As indicated	3	Revised Plans	10/05/2023	
								2	Distances	19/04/2023	
								No.	Description	Date	
								STATUS			

NOTES
© COPYRIGHT : ALL RIGHTS RESERVED.
THIS DRAWING MUST NOT BE REPRODUCED WITHOUT PRIOR WRITTEN CONSENT.
DRAWING TO BE USED FOR THE STATUS INDICATED ONLY.
ALL DIMENSIONS AND SETTING OUT SHALL BE CHECKED AND CONFIRMED ON SITE. ANY DISCREPANCIES TO BE REPORTED TO THE DESIGNER PRIOR TO THE COMMENCEMENT OF ANY WORK. ALL WORK AND MATERIALS TO BE IN ACCORDANCE WITH CURRENT STATUTORY LEGISLATION, RELEVANT CODES OF PRACTICE AND BRITISH STANDARDS. ALL DIMENSIONS ON THIS DRAWING ARE IN MILLIMETRES (UNLESS OTHERWISE STATED).