

[illegible]

1. ALL DIMENSIONS IN MM UNLESS OTHERWISE NOTED.

B	Pole Type amend to 15m Phase 9	LD	GBC	21.04.23
A	Issued for Planning	JWO	RWB	17.10.22
REV	MODIFICATION	BY	CH	DATE

450 Longwater Avenue,
Green Park,
Reading,
RG30 3UR



Great British Communications
Lapwing House, Block 3 Forward Point,
Tan House Lane, Widnes, Cheshire, WAB 0SL
t. 44 (0)151 420 4128
www.gbcservices.co.uk

HIGHER LANE

BRY19848

WHITEFIELD
BURY
GREATER MANCHESTER
M45 7FY

001 DRAWING REGISTER

UNILATERAL SW

PLANNING

MBNL/TM/H3G Cell ID:
BRY134/88762/M1252

Drawing No: BRY19848 BRY134 88762 M1252 GA REV B

y18

This is a detailed street map of the Whitefield area in Greater Manchester. The map shows a dense network of roads, including major routes like the A667 and M60. Key landmarks such as the Whitefield Reservoir, Chapel Field Church, and the Whitefield Synagogue are clearly marked. The map also shows the surrounding towns of Prestwich, Blackburn, and Bolton. The map is color-coded with various shades of green, blue, and brown to represent different types of terrain and infrastructure.




CHURCH LANE

HIGHER LANE


Reproduced by permission of Ordnance Survey on behalf of

NGR E: 380177 N: 405897

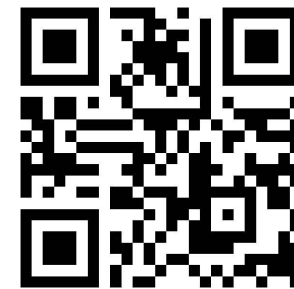


STREETVIEW - <https://tinyurl.com/5n6wxhdx>

ue:
B

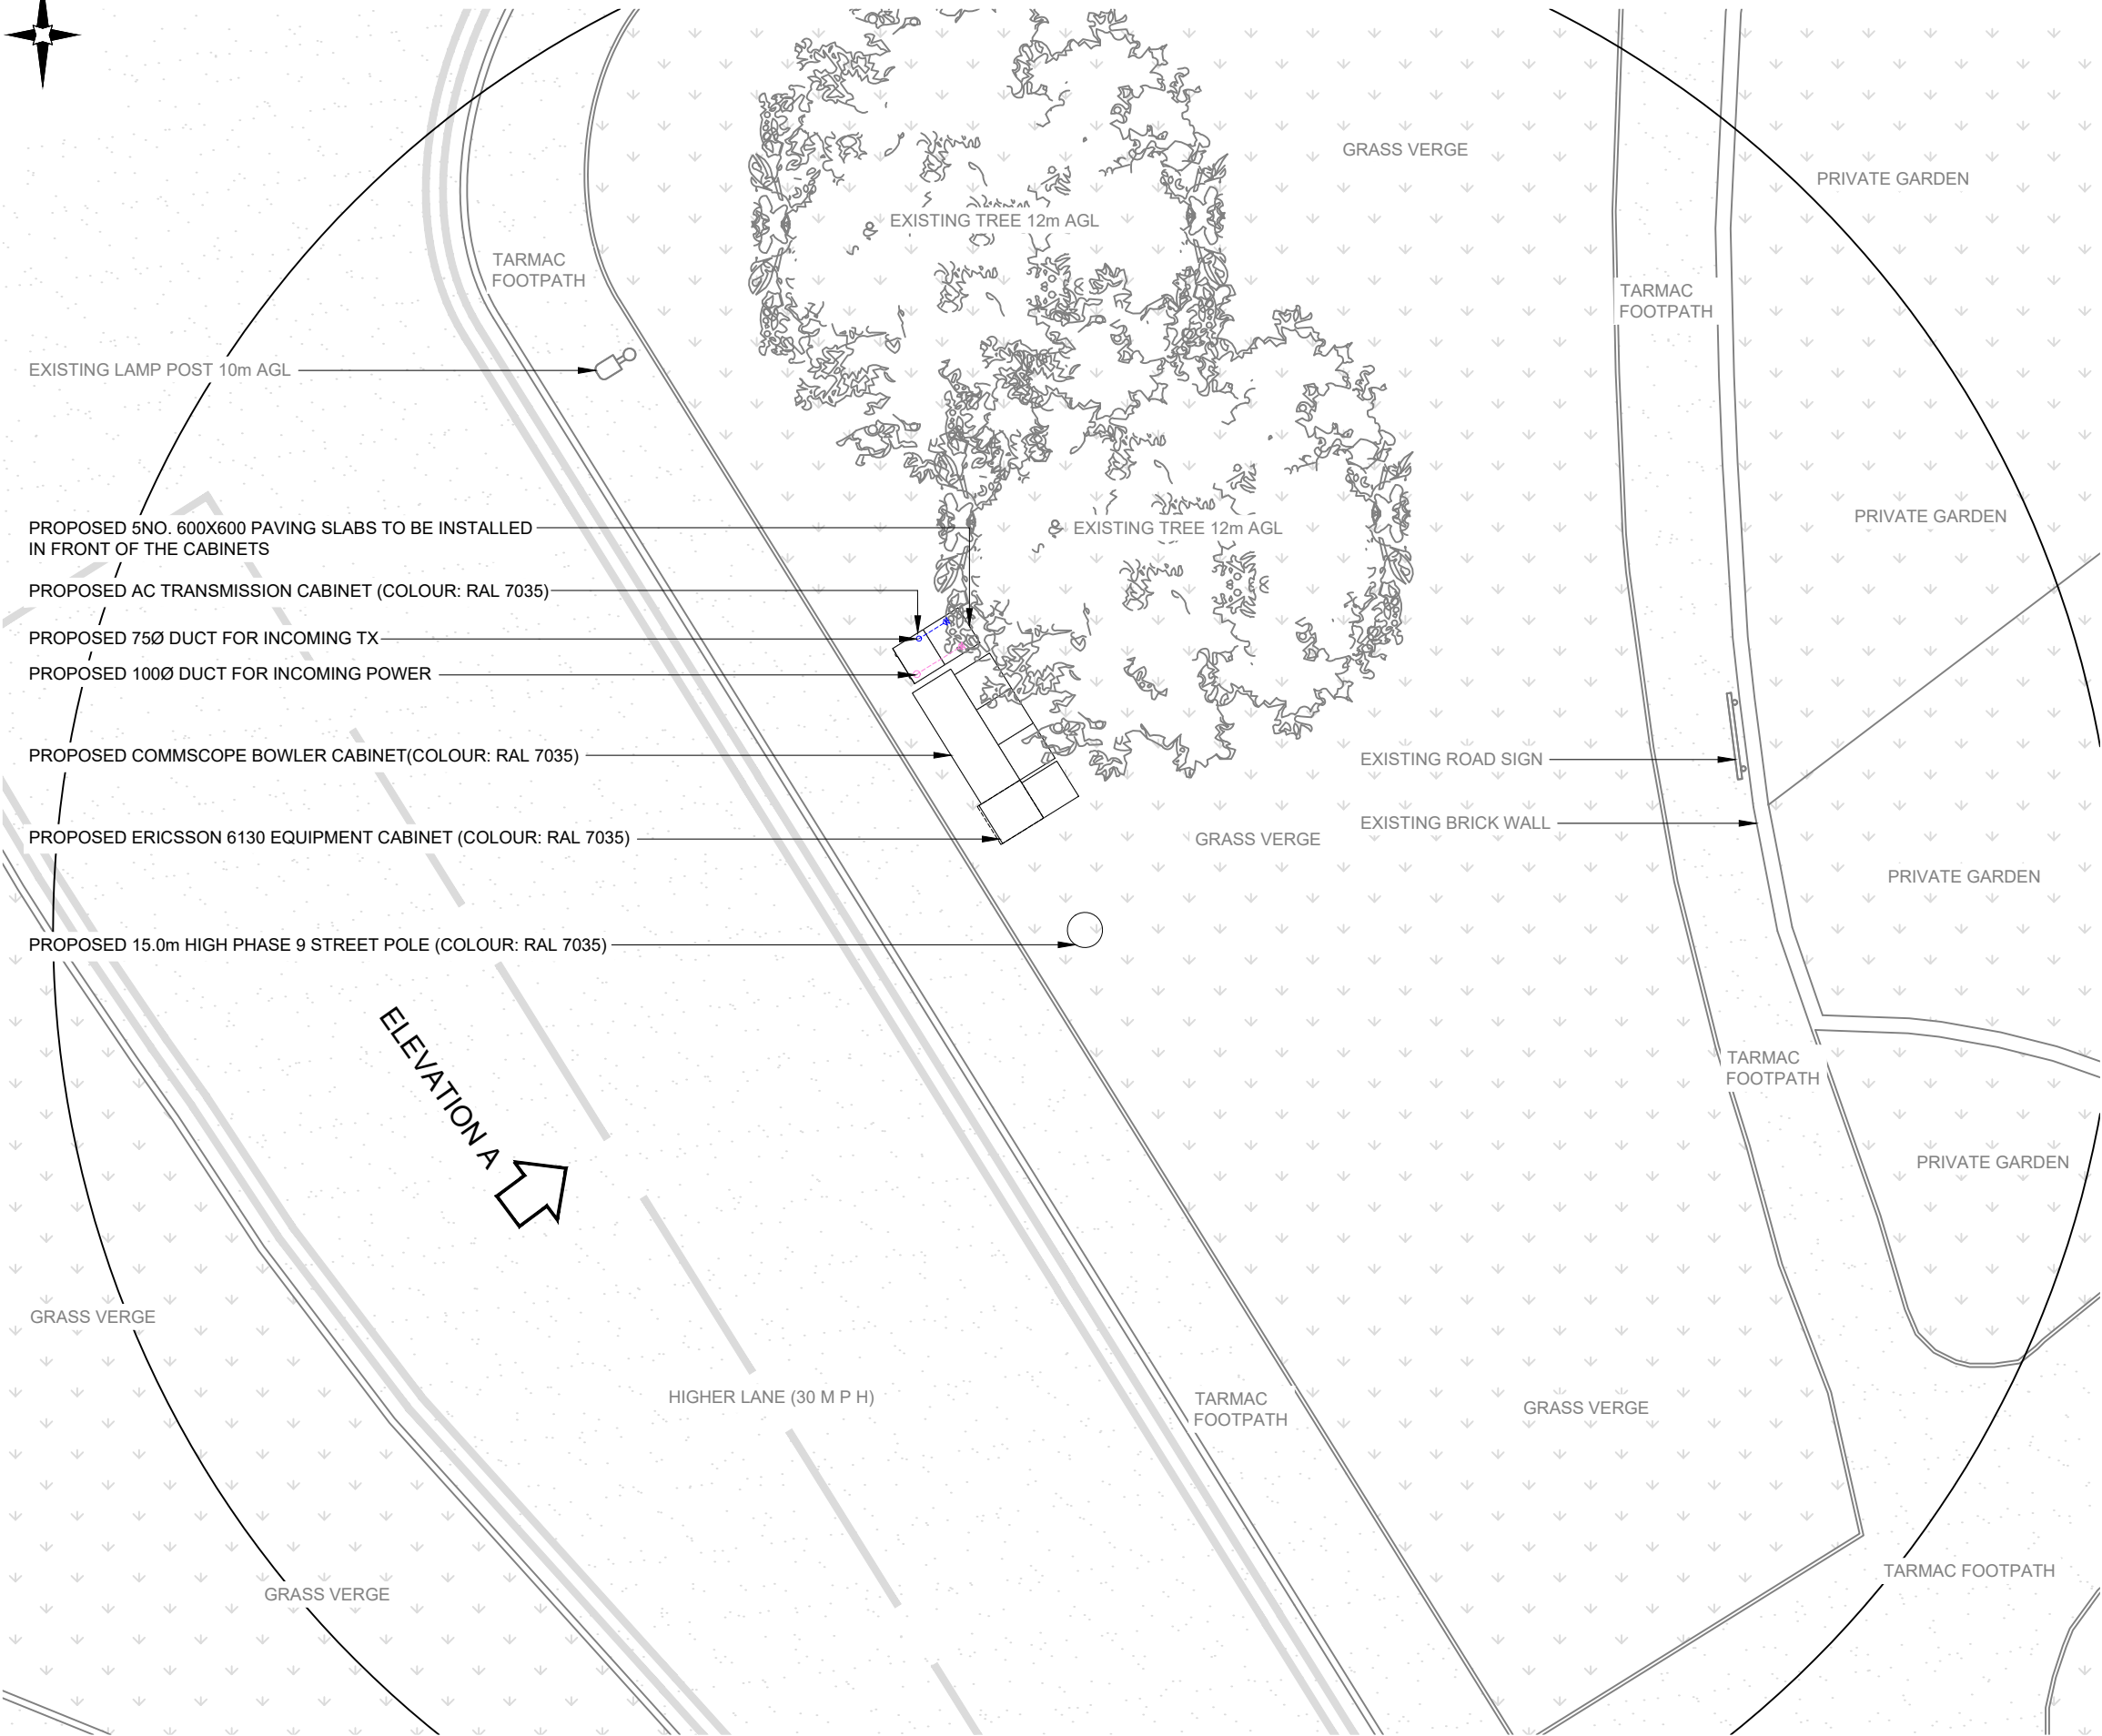

PROPOSED SITE PLAN

 

- NOTES:
- ALL DIMENSIONS IN MM UNLESS OTHERWISE NOTED.

B	Pole Type amend to 15m Phase 9	LD	GBC	21.04.23
A	Issued for Planning	JWO	RWB	17.10.22
REV	MODIFICATION	BY	CH	DATE

CK Hutchison
Networks (UK)
Limited

450 Longwater Avenue,
Green Park,
Reading,
RG30 3UR

Design Consultant & Principal Contractor:



Great British Communications
Lapwing House, Block 3 Forward Point,
Ton House Lane, Widnes, Cheshire, WAB 0SL
t. 44 (0)151 420 4128
www.gbcservices.co.uk

Site Name:
HIGHER LANE

3UK Nominal ID:
BRY19848

Address:
WHITEFIELD
BURY
GREATER MANCHESTER
M45 7FY

Title:
215 PROPOSED SITE PLAN


Project:
UNILATERAL SW

Purpose of Issue:
PLANNING

MBNL/TM/H3G Cell ID:
BRY134/88762/M1252

Drawing No:
BRY19848_BRY134_88762_M1252_GA_REV_B

Issue:
B

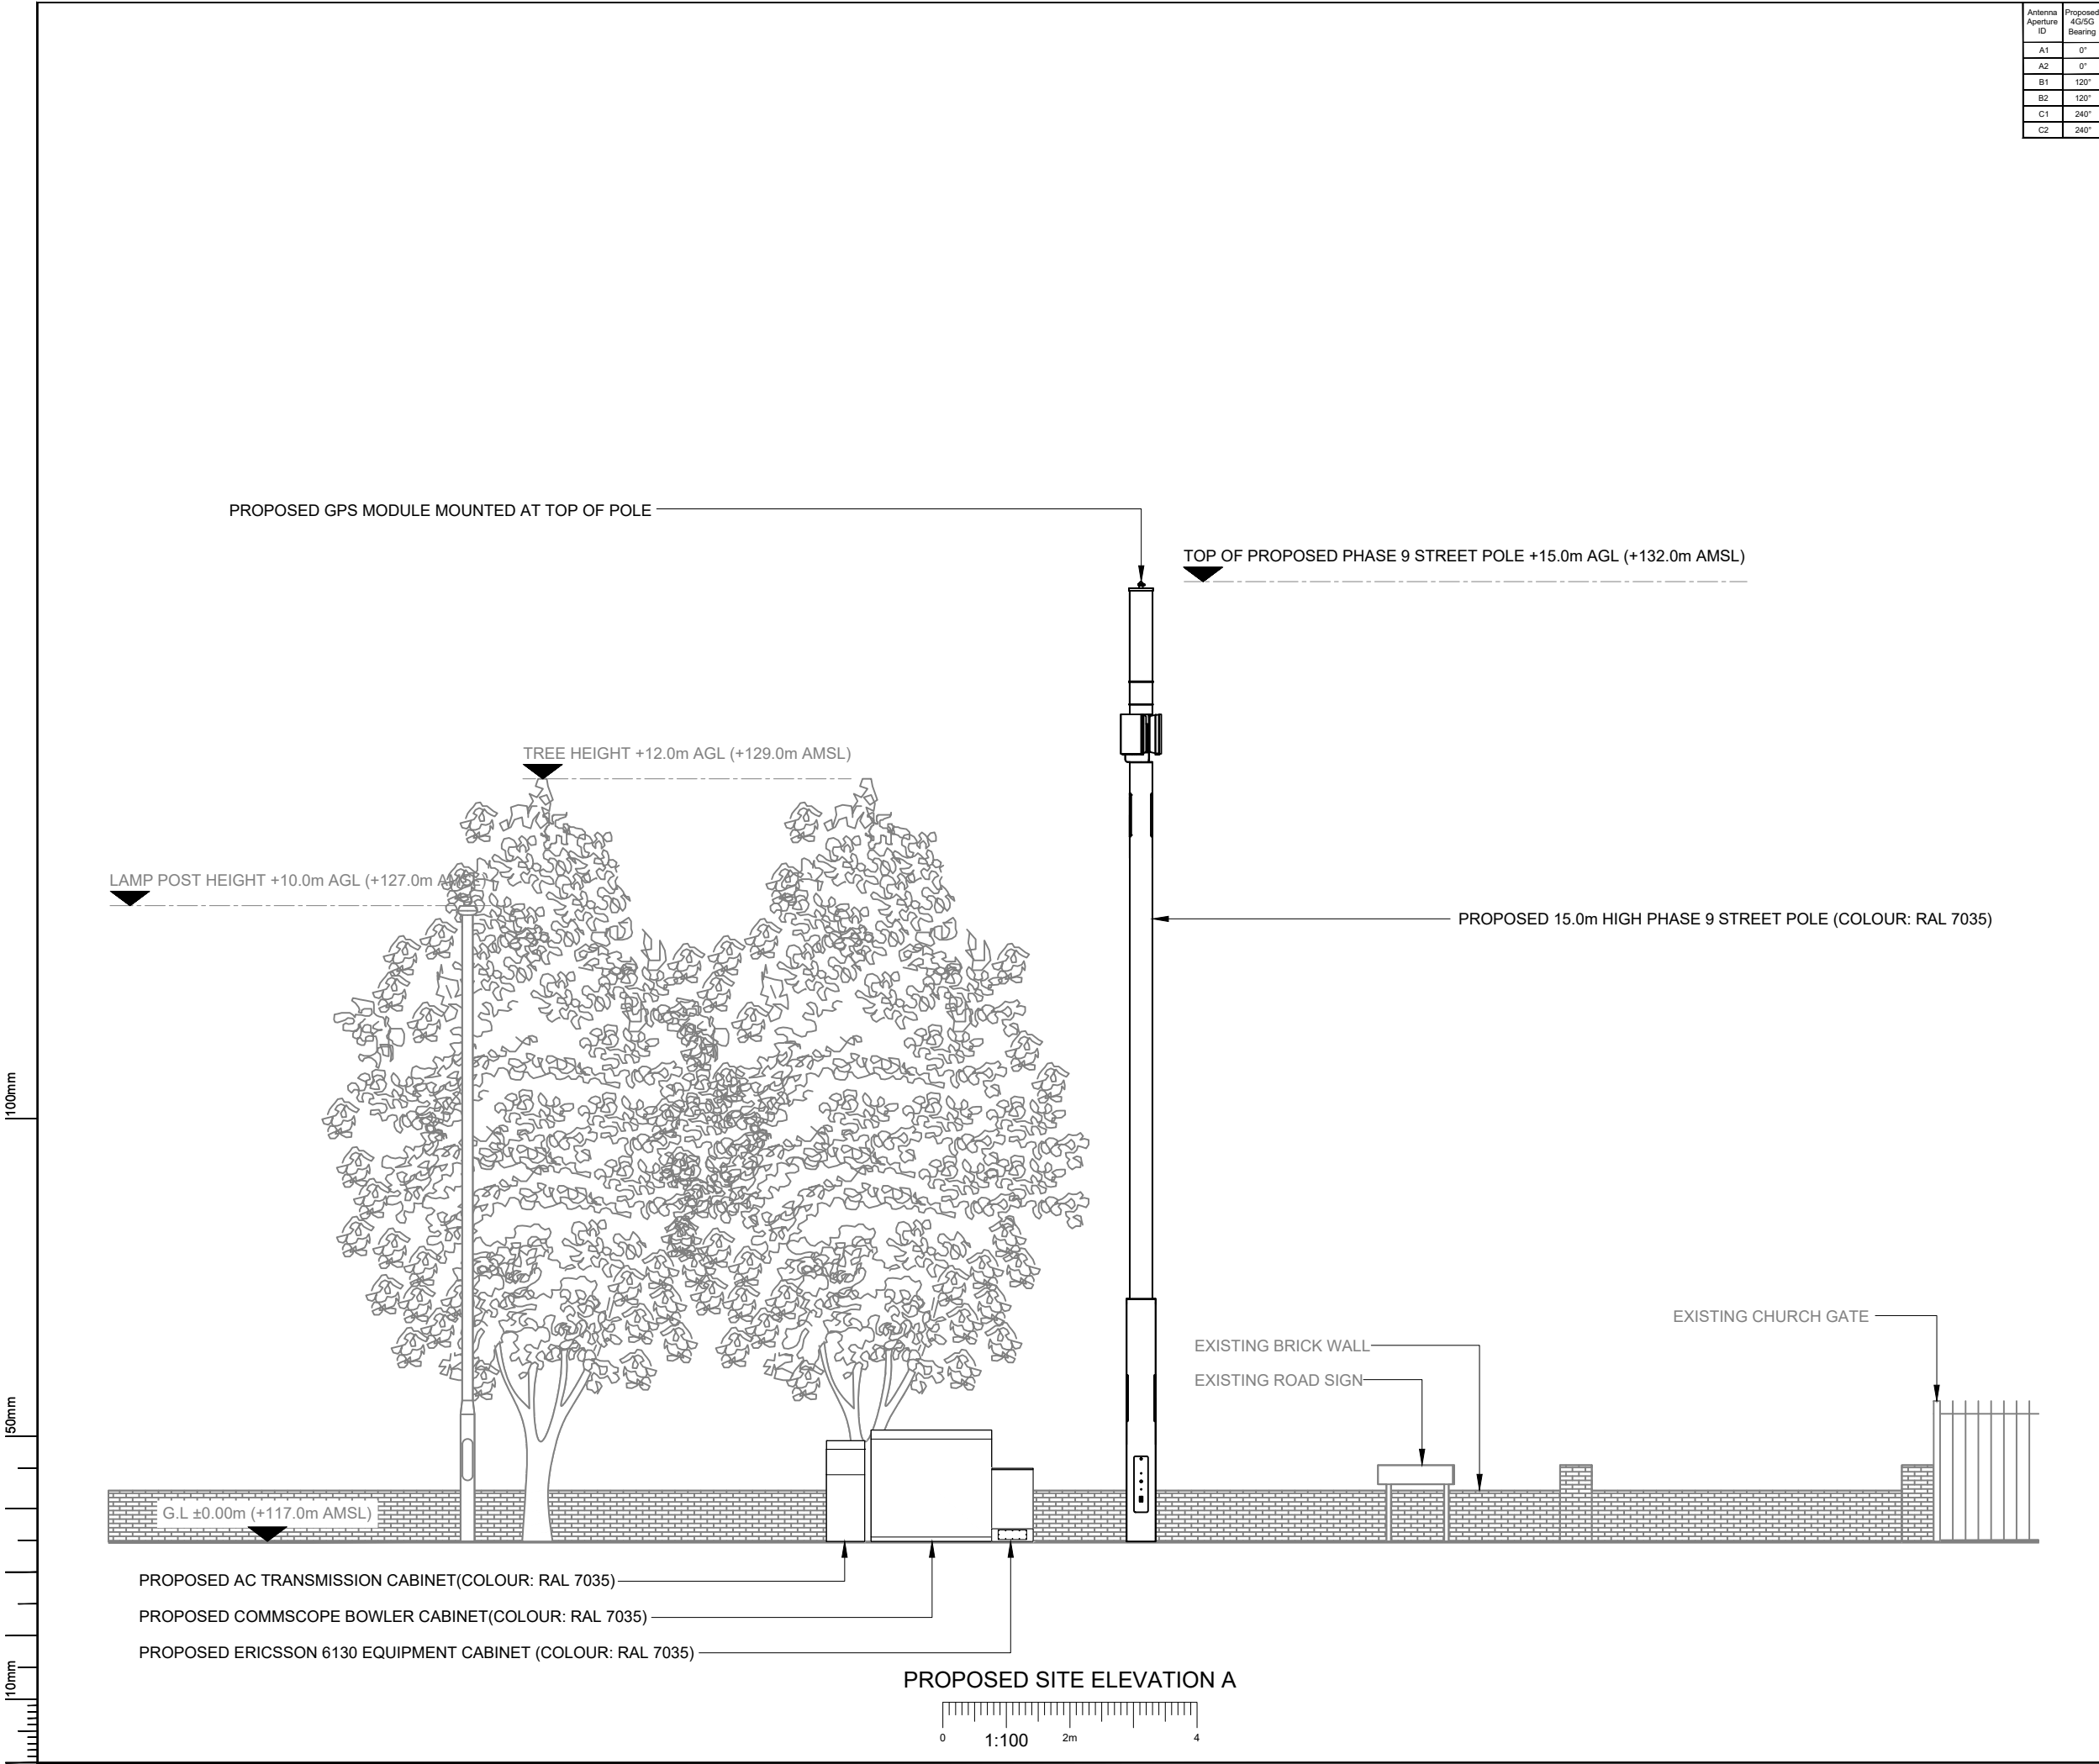

Antenna Aperture ID	Proposed 4G/5G Bearing
A1	0°
A2	0°
B1	120°
B2	120°
C1	240°
C2	240°

- NOTES:
- ALL DIMENSIONS IN MM UNLESS OTHERWISE NOTED.

B	Pole Type amend to 15m Phase 9	LD	GBC	21.04.23
A	Issued for Planning	JWO	RWB	17.10.22
REV	MODIFICATION	BY	CH	DATE

**CK Hutchison
Networks (UK)
Limited**
450 Longwater Avenue,
Green Park,
Reading,
RG30 3UR

Design Consultant & Principal Contractor:



Site Name: **HIGHER LANE**

3UK Nominal ID: **BRY19848**

Address: **WHITEFIELD
BURY
GREATER MANCHESTER
M45 7FY**

Title: **265 PROPOSED SITE ELEVATION**

Project: **UNILATERAL SW**

Purpose of Issue: **PLANNING**

MBNL/TM/H3G Cell ID:
BRY134/88762/M1252

Drawing No: BRY19848_BRY134_88762_M1252_GA_REV_B	Issue: B
--	--------------------