




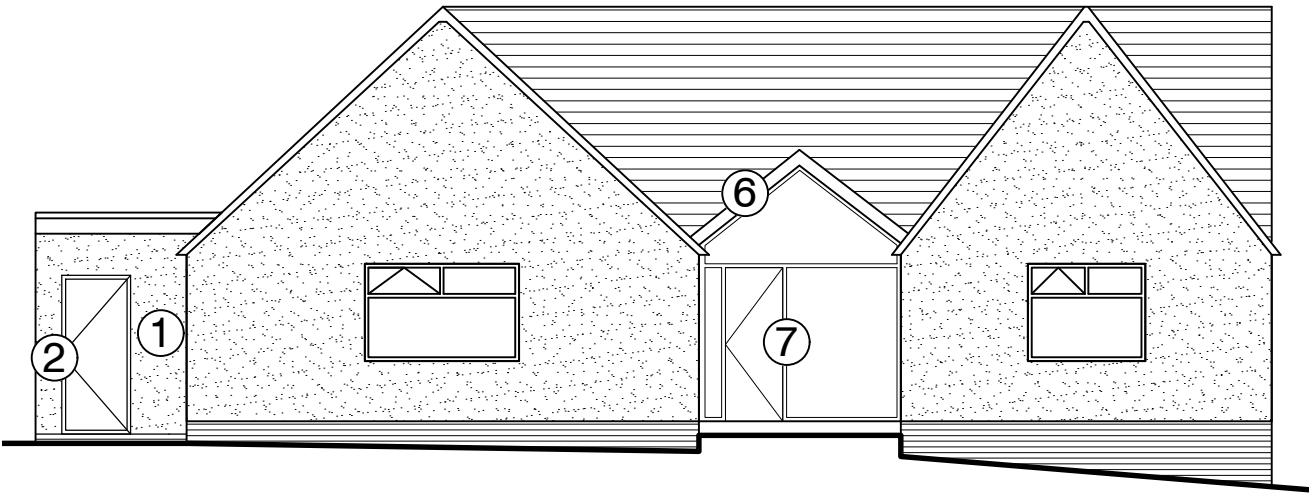


PROPOSED FRONT ELEVATION

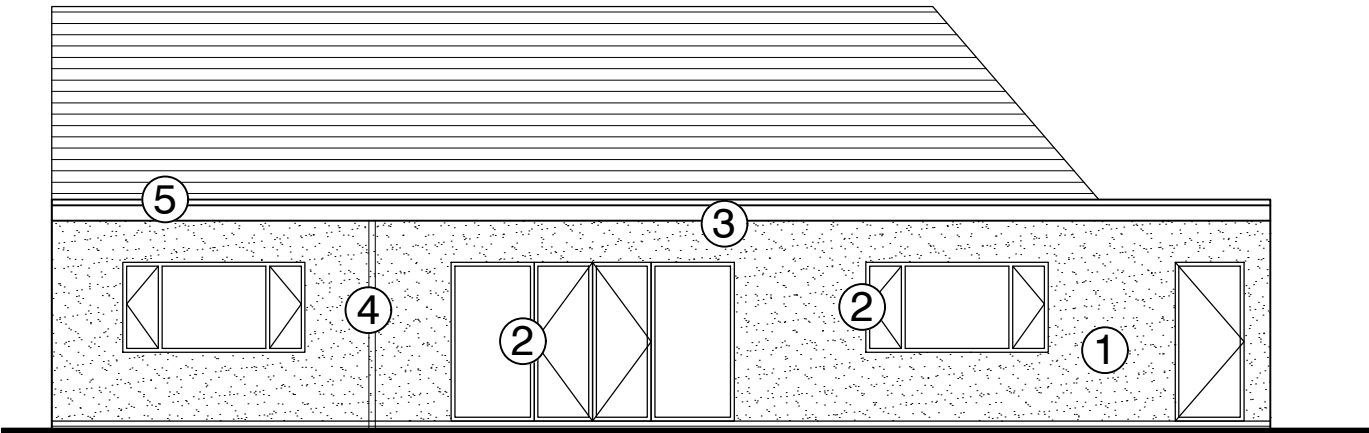

PROPOSED REAR ELEVATION

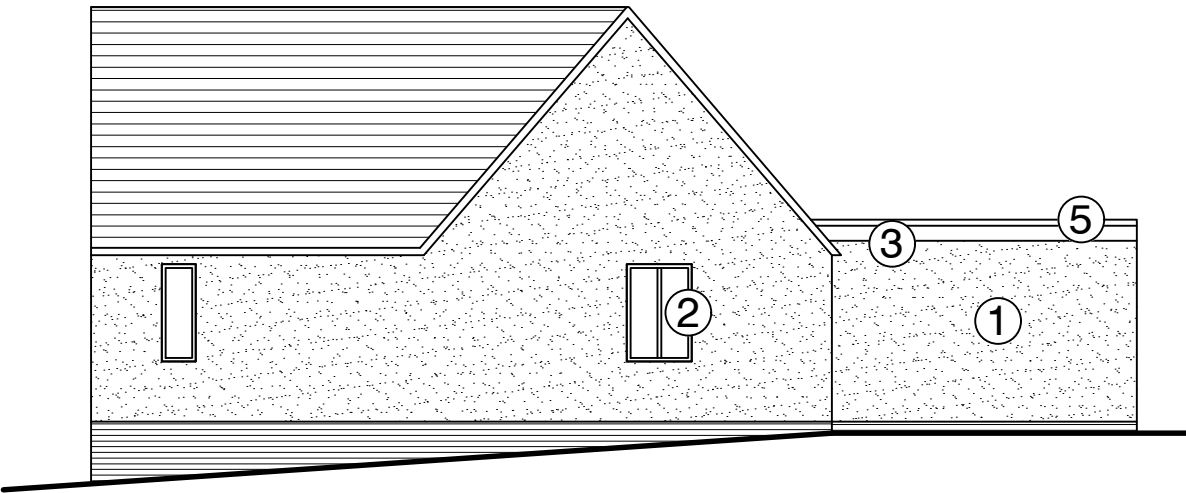

PROPOSED GABLE 1 ELEVATION

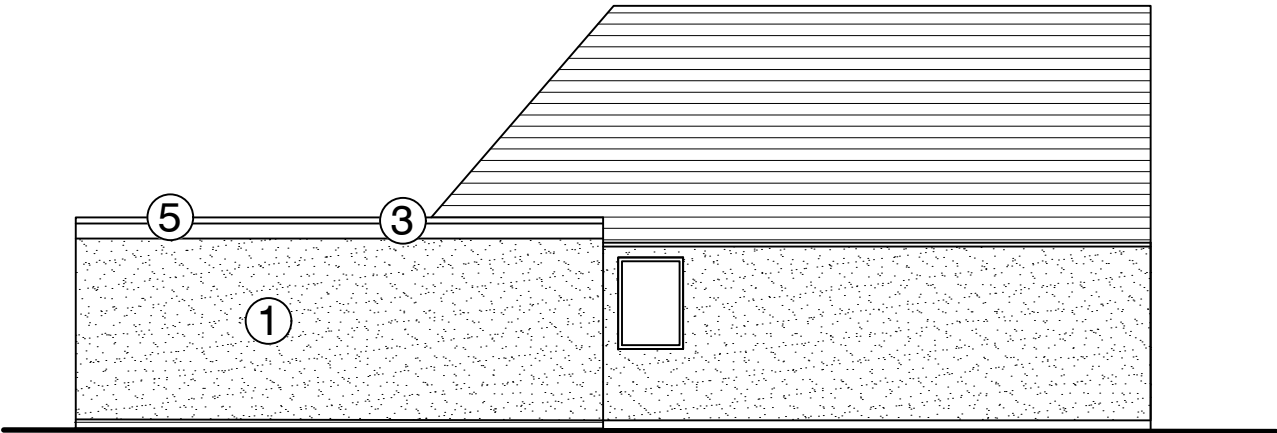

PROPOSED GABLE 2 ELEVATION

- ① White render to match existing
- ② Brown UPVC double glazed window/door assemblies.
- ③ White UPVC fascia board to match existing.
- ④ Black UPVC rainwater & soil goods.
- ⑤ Dark Grey single ply flat roofing.
- ⑥ Interlocking roof tiles to match existing.
- ⑦ Aluminium Brown glazing assembly.



IMPORTANT NOTES: Do Not Scale from this Drawing.
Use Figured Dimensions Only.

DRAWING STATUS:			FOOTPRINT DESIGN		E info@footprintdesign.net W www.footprintdesign.net
P L A N N I N G					
REVISION	DATE	DESCRIPTION	CLIENT: MAHRUKH AHMED	SCALE: 1:100@A3	DATE: 18.08.21
			PROJECT: MILE LANE, BURY		
			DRAWING TITLE: PROPOSED ELEVATIONS		
			DRAWING NO: A035_P(00)005		