



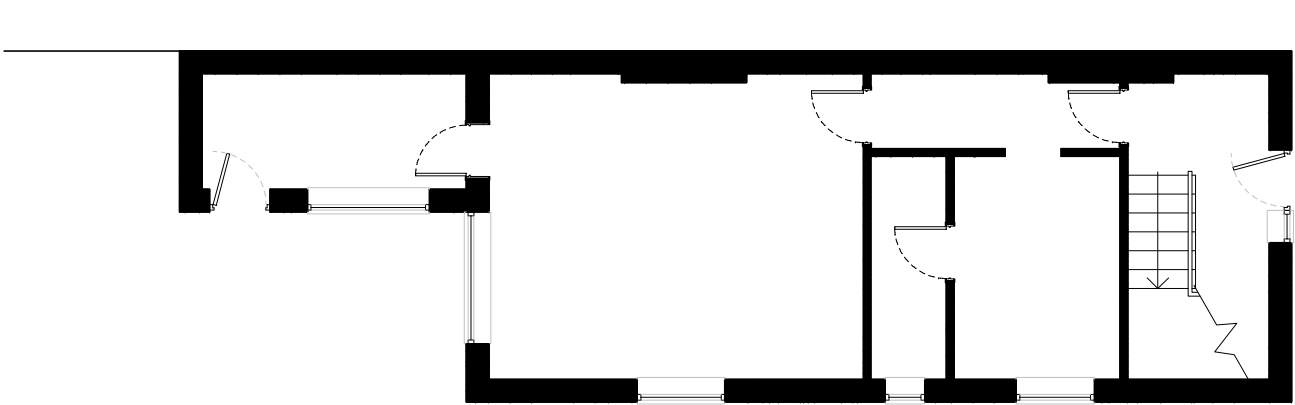


Upper Ground Floor Plan

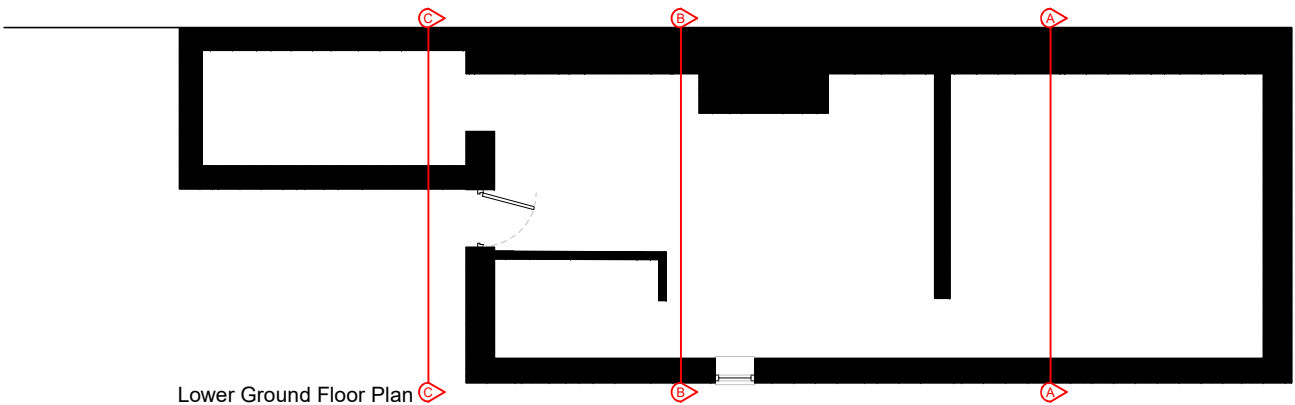

Lower Ground Floor Plan


Plans 1:100

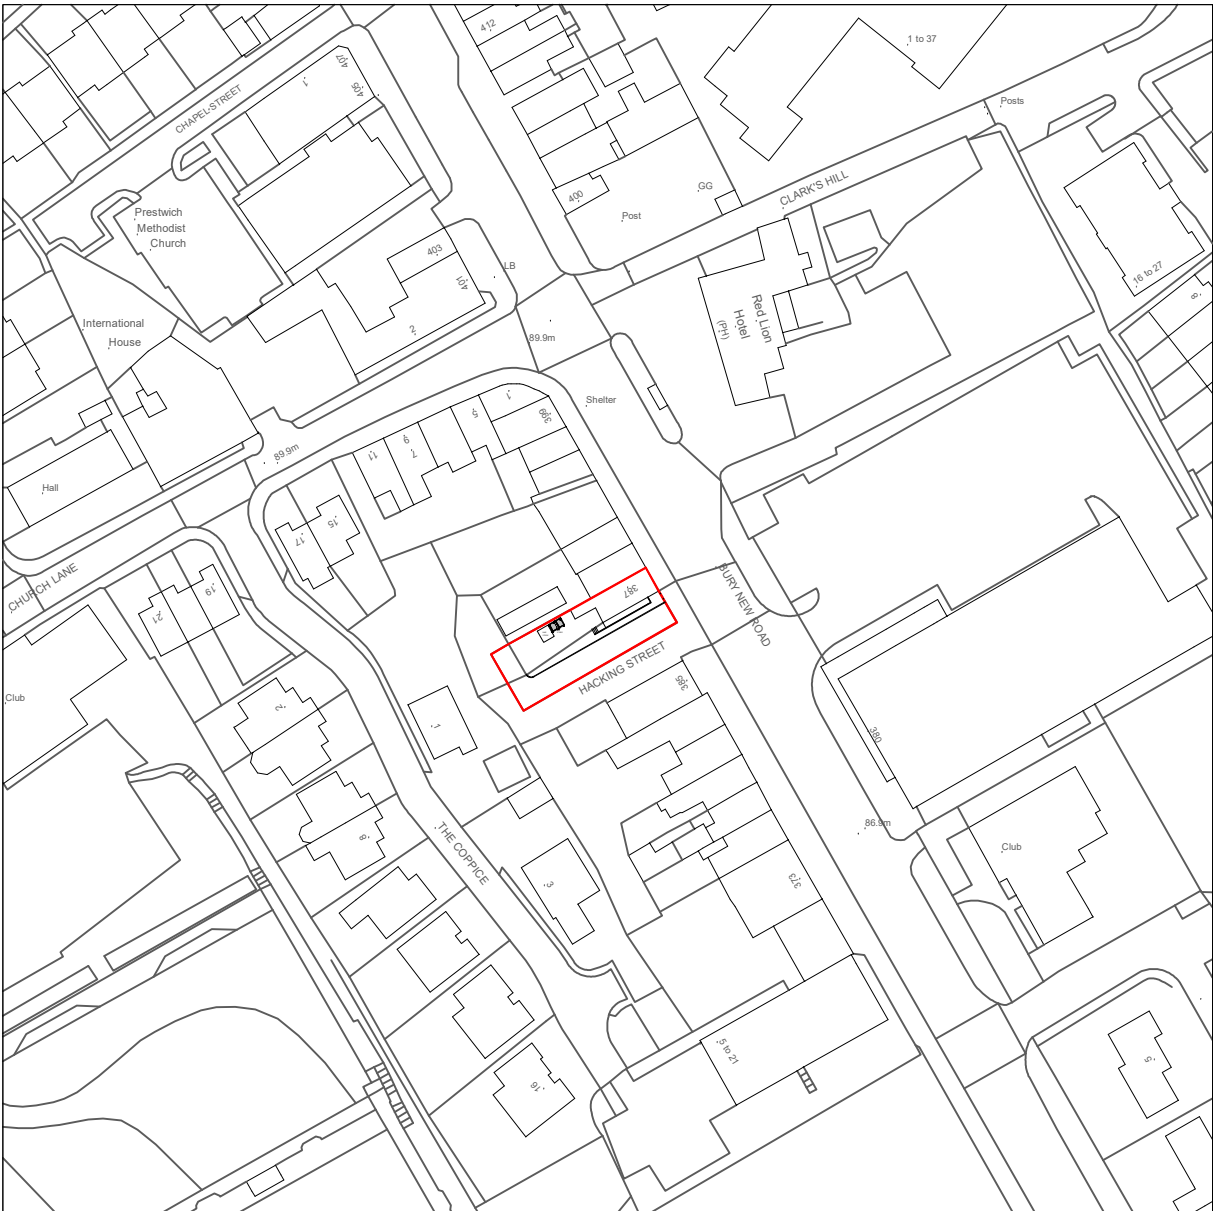

Location Plan 1:1250



Site Plan 1:200

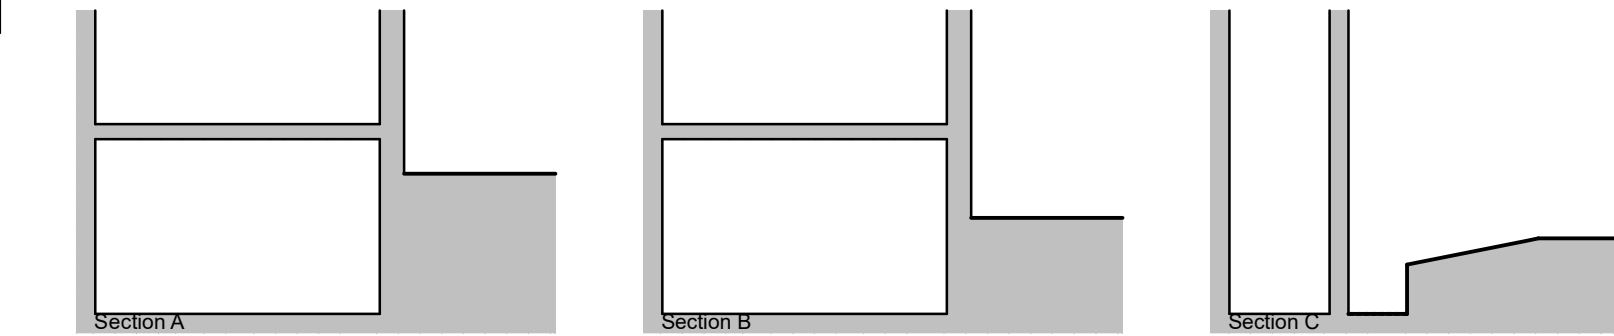


Sections 1:100




Front Elevation



Side Elevation

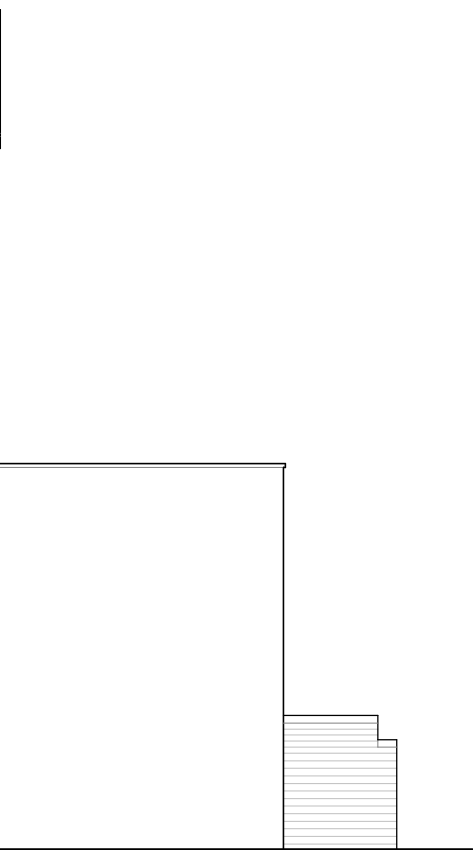

Rear Elevation

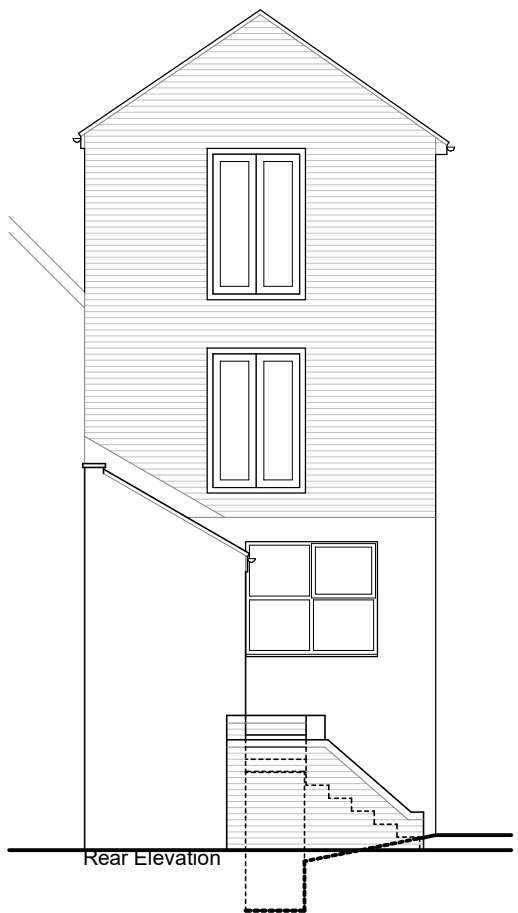

Side Elevation

Elevations 1:100


NOTES

GRANT ERSKINE ARCHITECTS LTD SHALL HAVE NO RESPONSIBILITY FOR ANY USE MADE OF THIS DOCUMENT OTHER THAN FOR THAT WHICH IT WAS PREPARED AND ISSUED.

ALL DIMENSIONS SHOULD BE CHECKED ON SITE.

DO NOT SCALE FROM THIS DRAWING.

ANY DRAWING ERRORS OR DIVERGENCES SHOULD BE BROUGHT TO THE ATTENTION OF GRANT ERSKINE ARCHITECTS LTD AT THE ADDRESS SHOWN BELOW.

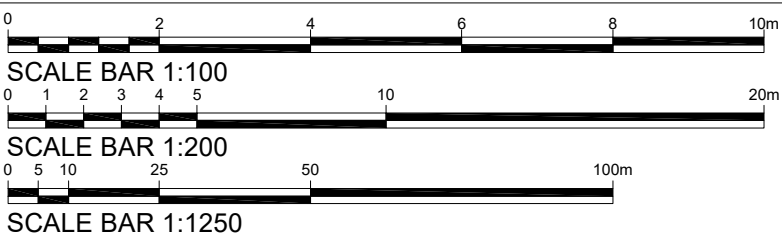

REVISION / DESCRIPTION	DRAWN	CHECKED	DATE
A - Added parking	MDS	GPE	08/12/22
B - Minor amendments	MDS	GPE	16/01/23
C - Minor amendments	MDS	GPE	23/01/23

PROJECT TITLE 387 BURY NEW ROAD, PRESTWICH	
PROJECT NUMBER 20220914	
DRAWING TITLE PLANNING EXISTING PLANS, ELEVATIONS, LOCATION PLAN & SITE PLAN	SCALE VARIOUS @A2
DATE 17/10/22	REVISION C
DRAWING No. (-9)A003	

GRANT ERSKINE ARCHITECTS

Suite 5, 3rd Floor
61 Mosley Street
Manchester
M2 3HZ

07974 099796
0161 236 9761

info@granterskinearchitects.com
www.granterskinearchitects.com

Grant Erskine Architects Limited Reg. No. 07477118